

TIP PROJECT: P-5707

CONTRACT: C204338

STATE OF NORTH CAROLINA
NCDOT RAIL DIVISION

WAKE COUNTY
SIGNING PLAN

LOCATION: ROGERS ROAD (SR 2052) GRADE SEPARATION OVER CSX RAILROAD
(CROSSING NO. 633905Y) AT MILE POST S 142.53

PROJECT NOTES

- 1. SIGN ERECTION, TYPE E
- 2. DISPOSAL OF SIGN SYSTEM, U-CHANNEL
- 3. DISPOSAL OF SIGN, D, E OR F

ROADWAY STANDARD DRAWING

THE FOLLOWING ROADWAY STANDARDS AS APPEAR IN "ROADWAY STANDARD DRAWINGS" -
N.C. DEPARTMENT OF TRANSPORTATION - RALEIGH, N.C.,
DATED JANUARY 2024 ARE APPLICABLE TO THIS PROJECT AND BY REFERENCE HEREBY ARE
CONSIDERED A PART OF THESE PLANS:

STD. NO.	TITLE
904.10	ORIENTATION OF GROUND MOUNTED SIGNS
904.50	MOUNTING OF TYPE 'D', 'E', AND 'F' SIGNS ON 'U' CHANNEL POSTS
910.20	SIGNING SCHOOL ZONE

SUMMARY OF QUANTITIES

ITEM NO.		ITEM DESCRIPTION	QUANTITY	UNIT
DESC. NO.	SECT. NO.			
4072000000	903	SUPPORTS, 3 LB STEEL U-CHANNEL	615	L.F.
4102000000	904	SIGN ERECTION, TYPE E	39	EA.
4155000000	907	DISPOSAL OF SIGN SYSTEM, U-CHANNEL	16	EA.
4238000000	907	DISPOSAL OF SIGN, D, E OR F	4	EA.

GENERAL NOTES


- SIGNS FURNISHED BY DEPARTMENT (BUNN PLANT).
- CONFIRM IN WRITING AT LEAST 4 MONTHS IN ADVANCE, THE ACTUAL DATE THE DEPARTMENT FURNISHED SIGNS WILL BE REQUIRED.
- IF REMOVAL OR RELOCATION OF SIGNS ON PRIVATE STREET (NON-STATE MAINTAINED) IS REQUIRED DUE TO CONSTRUCTION, THE CONTRACTOR SHALL INFORM THE ENGINEER. THE WORK WILL BE COMPLETED BY OTHERS
- WHEN NOT STATIONED OR DIMENSIONED ON PLANS, ALL "E" SIGNS SHALL BE FIELD LOCATED BY THE ENGINEER.
- ALL EXISTING SIGNS ON "U" CHANNEL POST WITHIN THE PROJECT LIMITS SHALL BE REMOVED AND DISPOSED OF UNLESS OTHERWISE NOTED ON PLANS.
- THE BACKGROUND FOR TYPE "E" SIGNS SHALL BE GRADE C REFLECTIVE SHEETING.
- SEE ROADWAY PLANS FOR GUARDRAIL DETAILS.

INDEX

SHEET NO.	DESCRIPTION
SIGN-1	TITLE SHEET
SIGN-2	TYPE "E" SIGNS
SIGN-3 THRU SIGN-6	SIGNING PLAN SHEETS

PLAN PREPARED FOR: N.C.D.O.T. RAIL DIVISION, SIGNING AND DELINEATION UNIT

BRIAN GACKSTETTER, E.I. NCDOT RAIL DIVISION PROJECT LEAD
MITCH EATON, PE SIGNING & DELINEATION REGIONAL ENGINEER

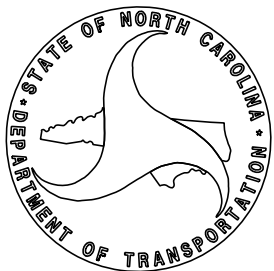

PLAN PREPARED BY: RK&K, LLP


David Sears, PE, PTOE Senior Project Engineer
C. Byron Holden, PE Project Delivery Leader






P: (919) 878-9560
8601 Six Forks Road, Forum 1, Suite 700
Raleigh, North Carolina 27615-3960
NC License No. F-0112

Engineers | Construction Managers | Planners | Scientists
www.rkk.com

Responsive People | Creative Solutions

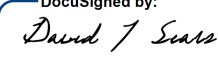TIP NO.	SHEET NO.
P-5707	SIGN-1
APPROVED:  000183F28E5741E...	
DATE: 8/18/2026	
SEAL 	
DOCUMENT NOT CONSIDERED FINAL UNLESS ALL SIGNATURES COMPLETED	

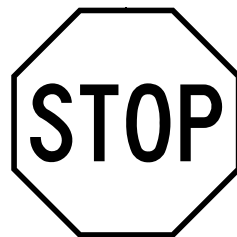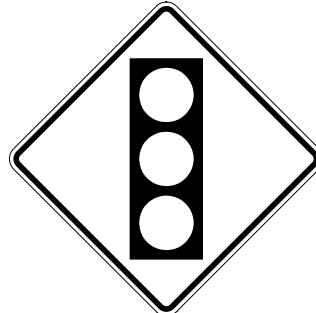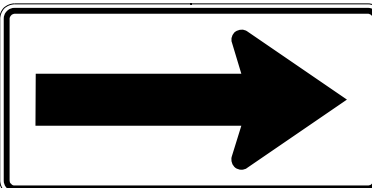401 QUANTITY REQ'D 9  R1-1 36"X36" ONE "U" POST PER SIGN		402 QUANTITY REQ'D 2  W3-3 30"X30" ONE "U" POST PER SIGN		403 QUANTITY REQ'D 3  R2-1 30"X36" ONE "U" POST PER SIGN		404 QUANTITY REQ'D 1 COLOR: FLUORESCENT YELLOW-GREEN  S4-5 36"X36" ONE "U" POST		405 QUANTITY REQ'D 1 COLOR: FLUORESCENT YELLOW-GREEN  S1-1 36"X36" ONE "U" POST		406 QUANTITY REQ'D 2  R2-1 24"X30" ONE "U" POST PER SIGN		PROJECT REFERENCE NO. P-5707 SHEET NO. SIGN-2 DocuSigned by: David T Seams APPROVED: _____ DATE: 8/18/2026 SEAL  DOCUMENT NOT CONSIDERED FINAL UNLESS ALL SIGNATURES COMPLETED	
407 QUANTITY REQ'D 3 COLOR: FLUORESCENT YELLOW-GREEN  S4-3P 24"x8" MOUNT BELOW SIGN-405 IN ONE INSTALLATION. MOUNT ABOVE SIGN-406 IN TWO INSTALLATIONS.		408 QUANTITY REQ'D 2  SNC4-1a 24"X24" MOUNT BELOW SIGN-406 IN TWO INSTALLATIONS.		409 QUANTITY REQ'D 1  W1-5R 30"X30" ONE "U" POST		410 QUANTITY REQ'D 1  W1-5L 30"X30" ONE "U" POST		411 QUANTITY REQ'D 2  W13-1P 18"X18" MOUNT BELOW SIGN-409 IN ONE INSTALLATION. MOUNT BELOW SIGN-410 IN ONE INSTALLATION.		412 QUANTITY REQ'D 8  W1-6 48"X24" TWO "U" POSTS PER SIGN. SEE PLANS FOR INSTALLATION ORIENTATION.		413 QUANTITY REQ'D 2  R3-7R 36"X36" ONE "U" POST PER SIGN	
414 QUANTITY REQ'D 2  R6-1R 36"x12" MOUNT ABOVE SIGN-401 IN TWO INSTALLATIONS.													
 P: (919) 878-9660 8601 Six Forks Road, Forum 1, Suite 700 Raleigh, North Carolina 27615-3960 NC License No. F-0112 Engineers Construction Managers Planners Scientists www.rkk.com Responsive People Creative Solutions		TYPE "E" SIGNS											

DATE: 8/18/26
FILED: E-JH/MCH


- PROJECT NOTES
1. SIGN ERECTION, TYPE E

2. DISPOSAL OF SIGN SYSTEM, U-CHANNEL

3. DISPOSAL OF SIGN, D, E OR F

★ - SIGNALIZED INTERSECTION

SIGNING PLAN

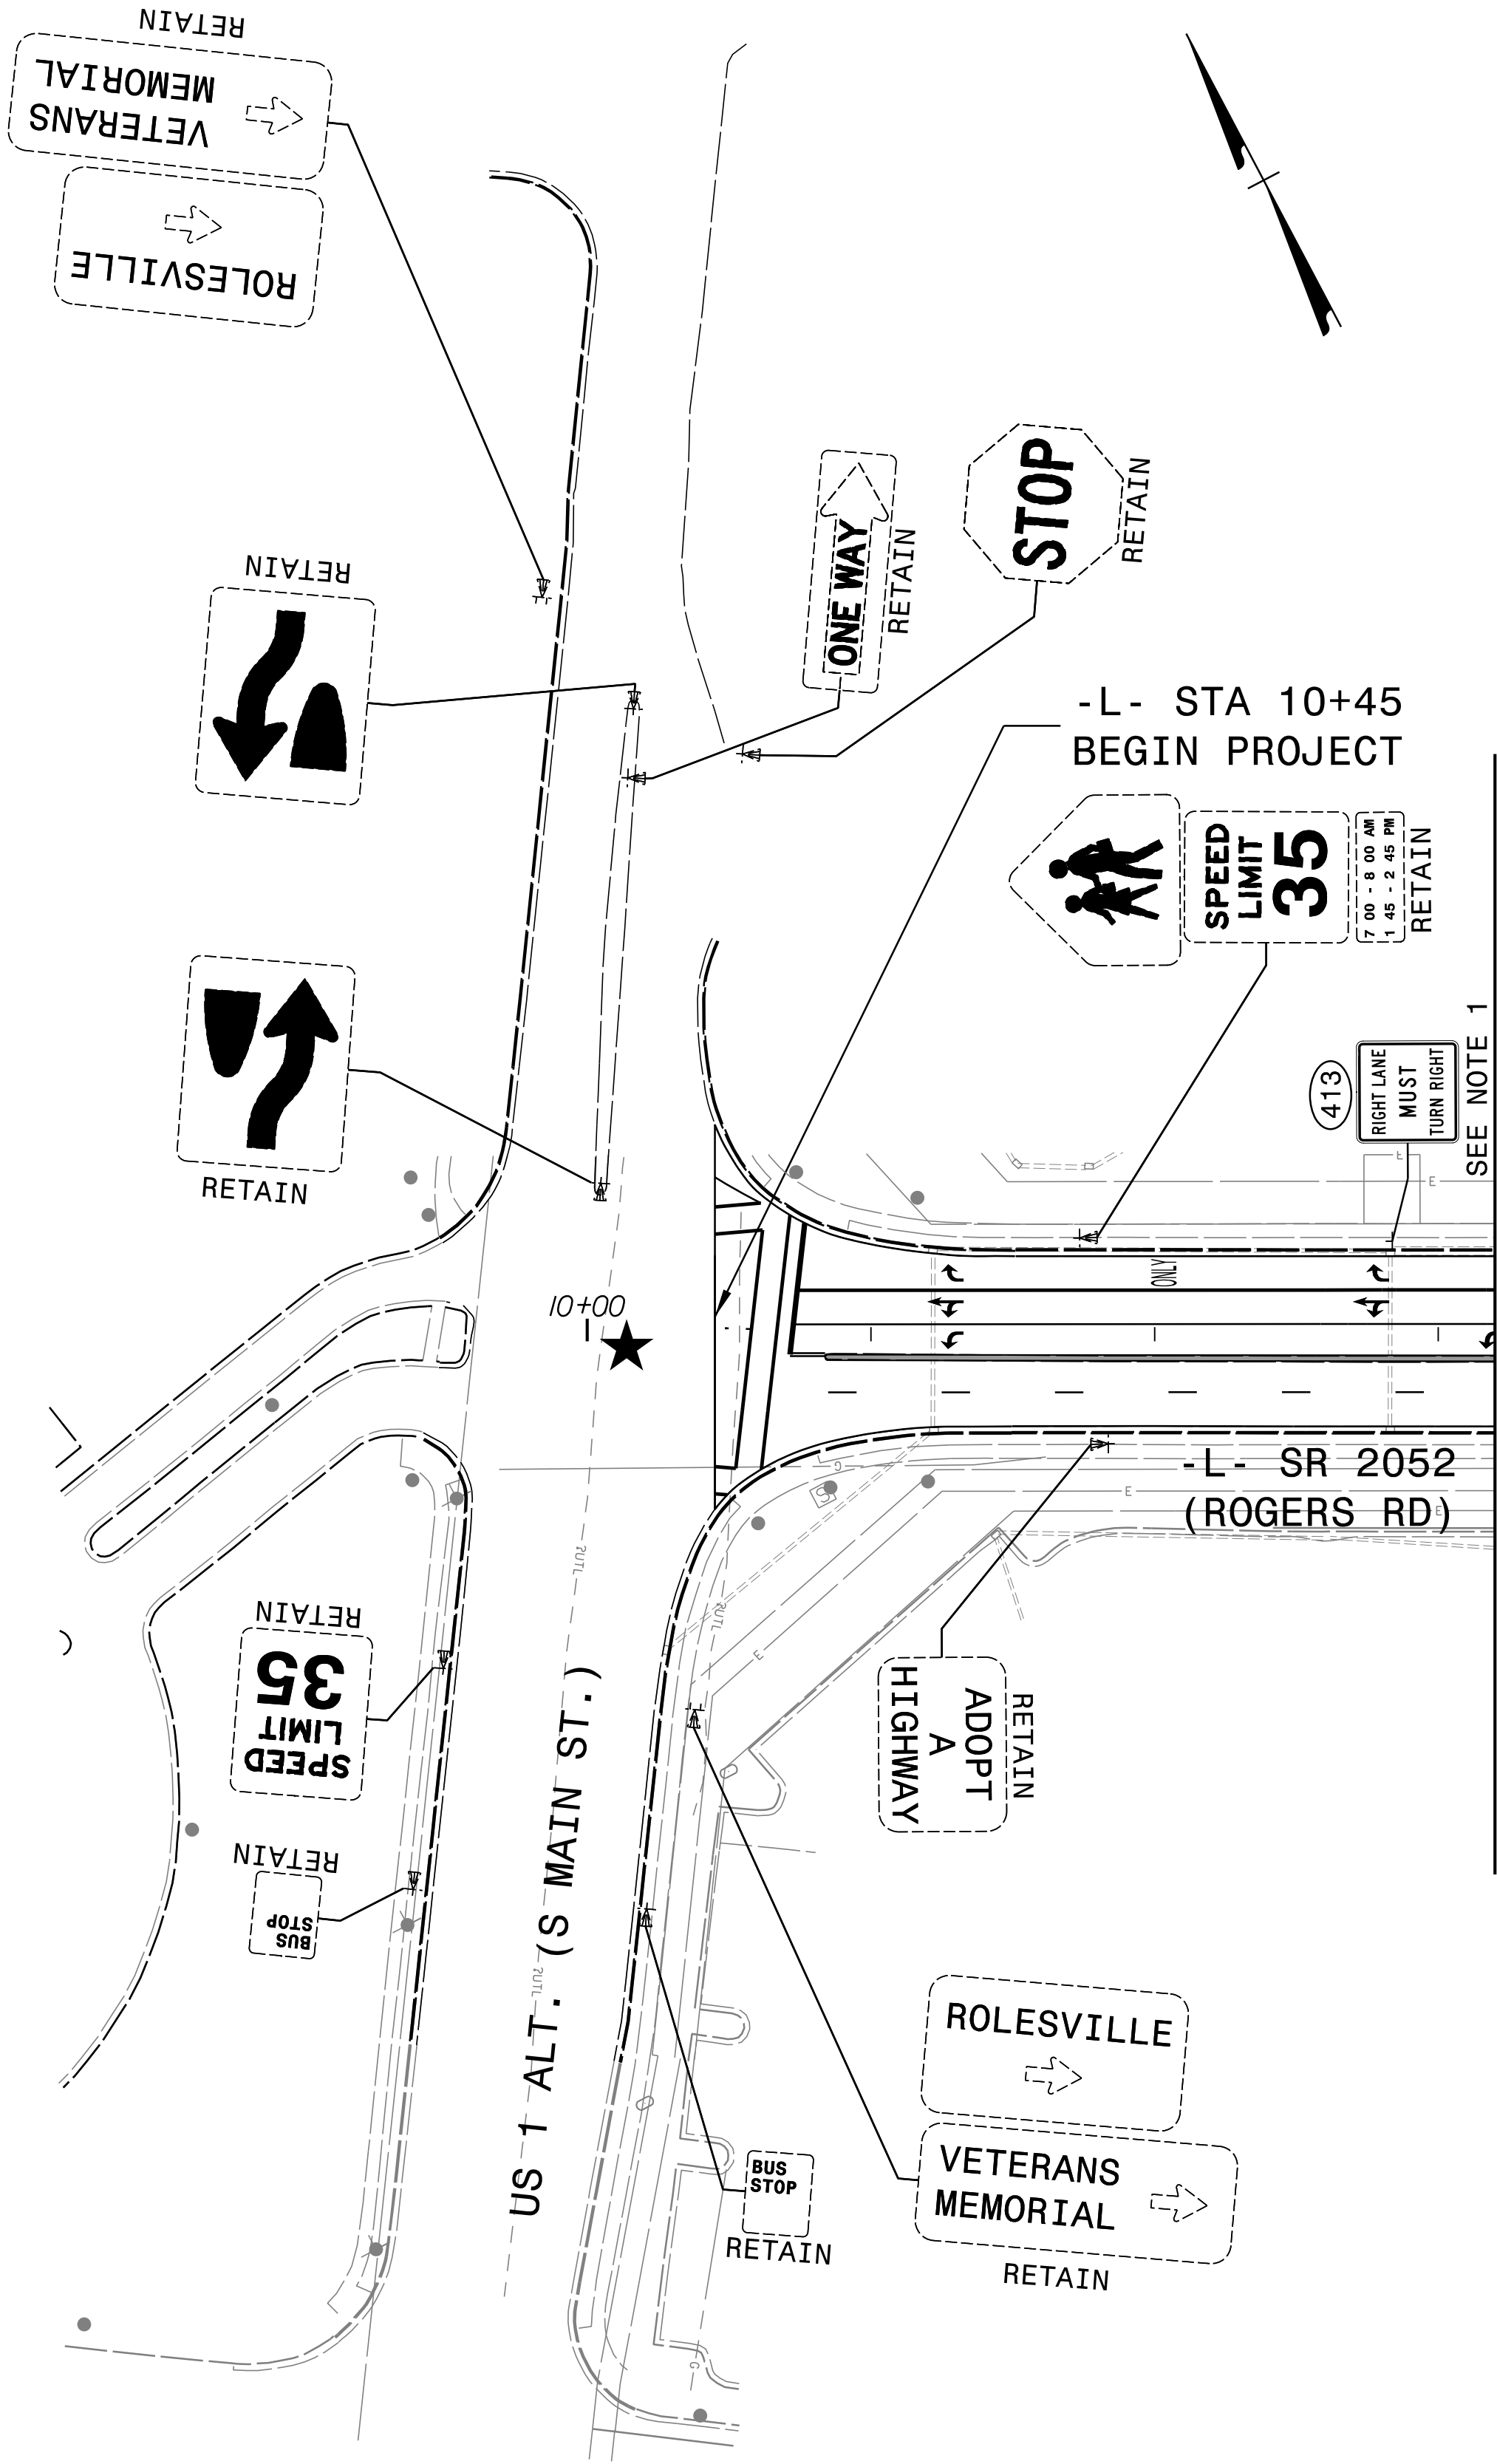


P: (919) 878-9560
8601 Six Forks Road, Forum 1 Suite 700
Raleigh, North Carolina 27615-3660
NC License No. F-0112

Engineers | Construction Managers | Planners | Scientists
www.rkk.com

Responsive People | Creative Solutions

DATE: 8/18/26
FILED: 8/18/26
EJH/MLH

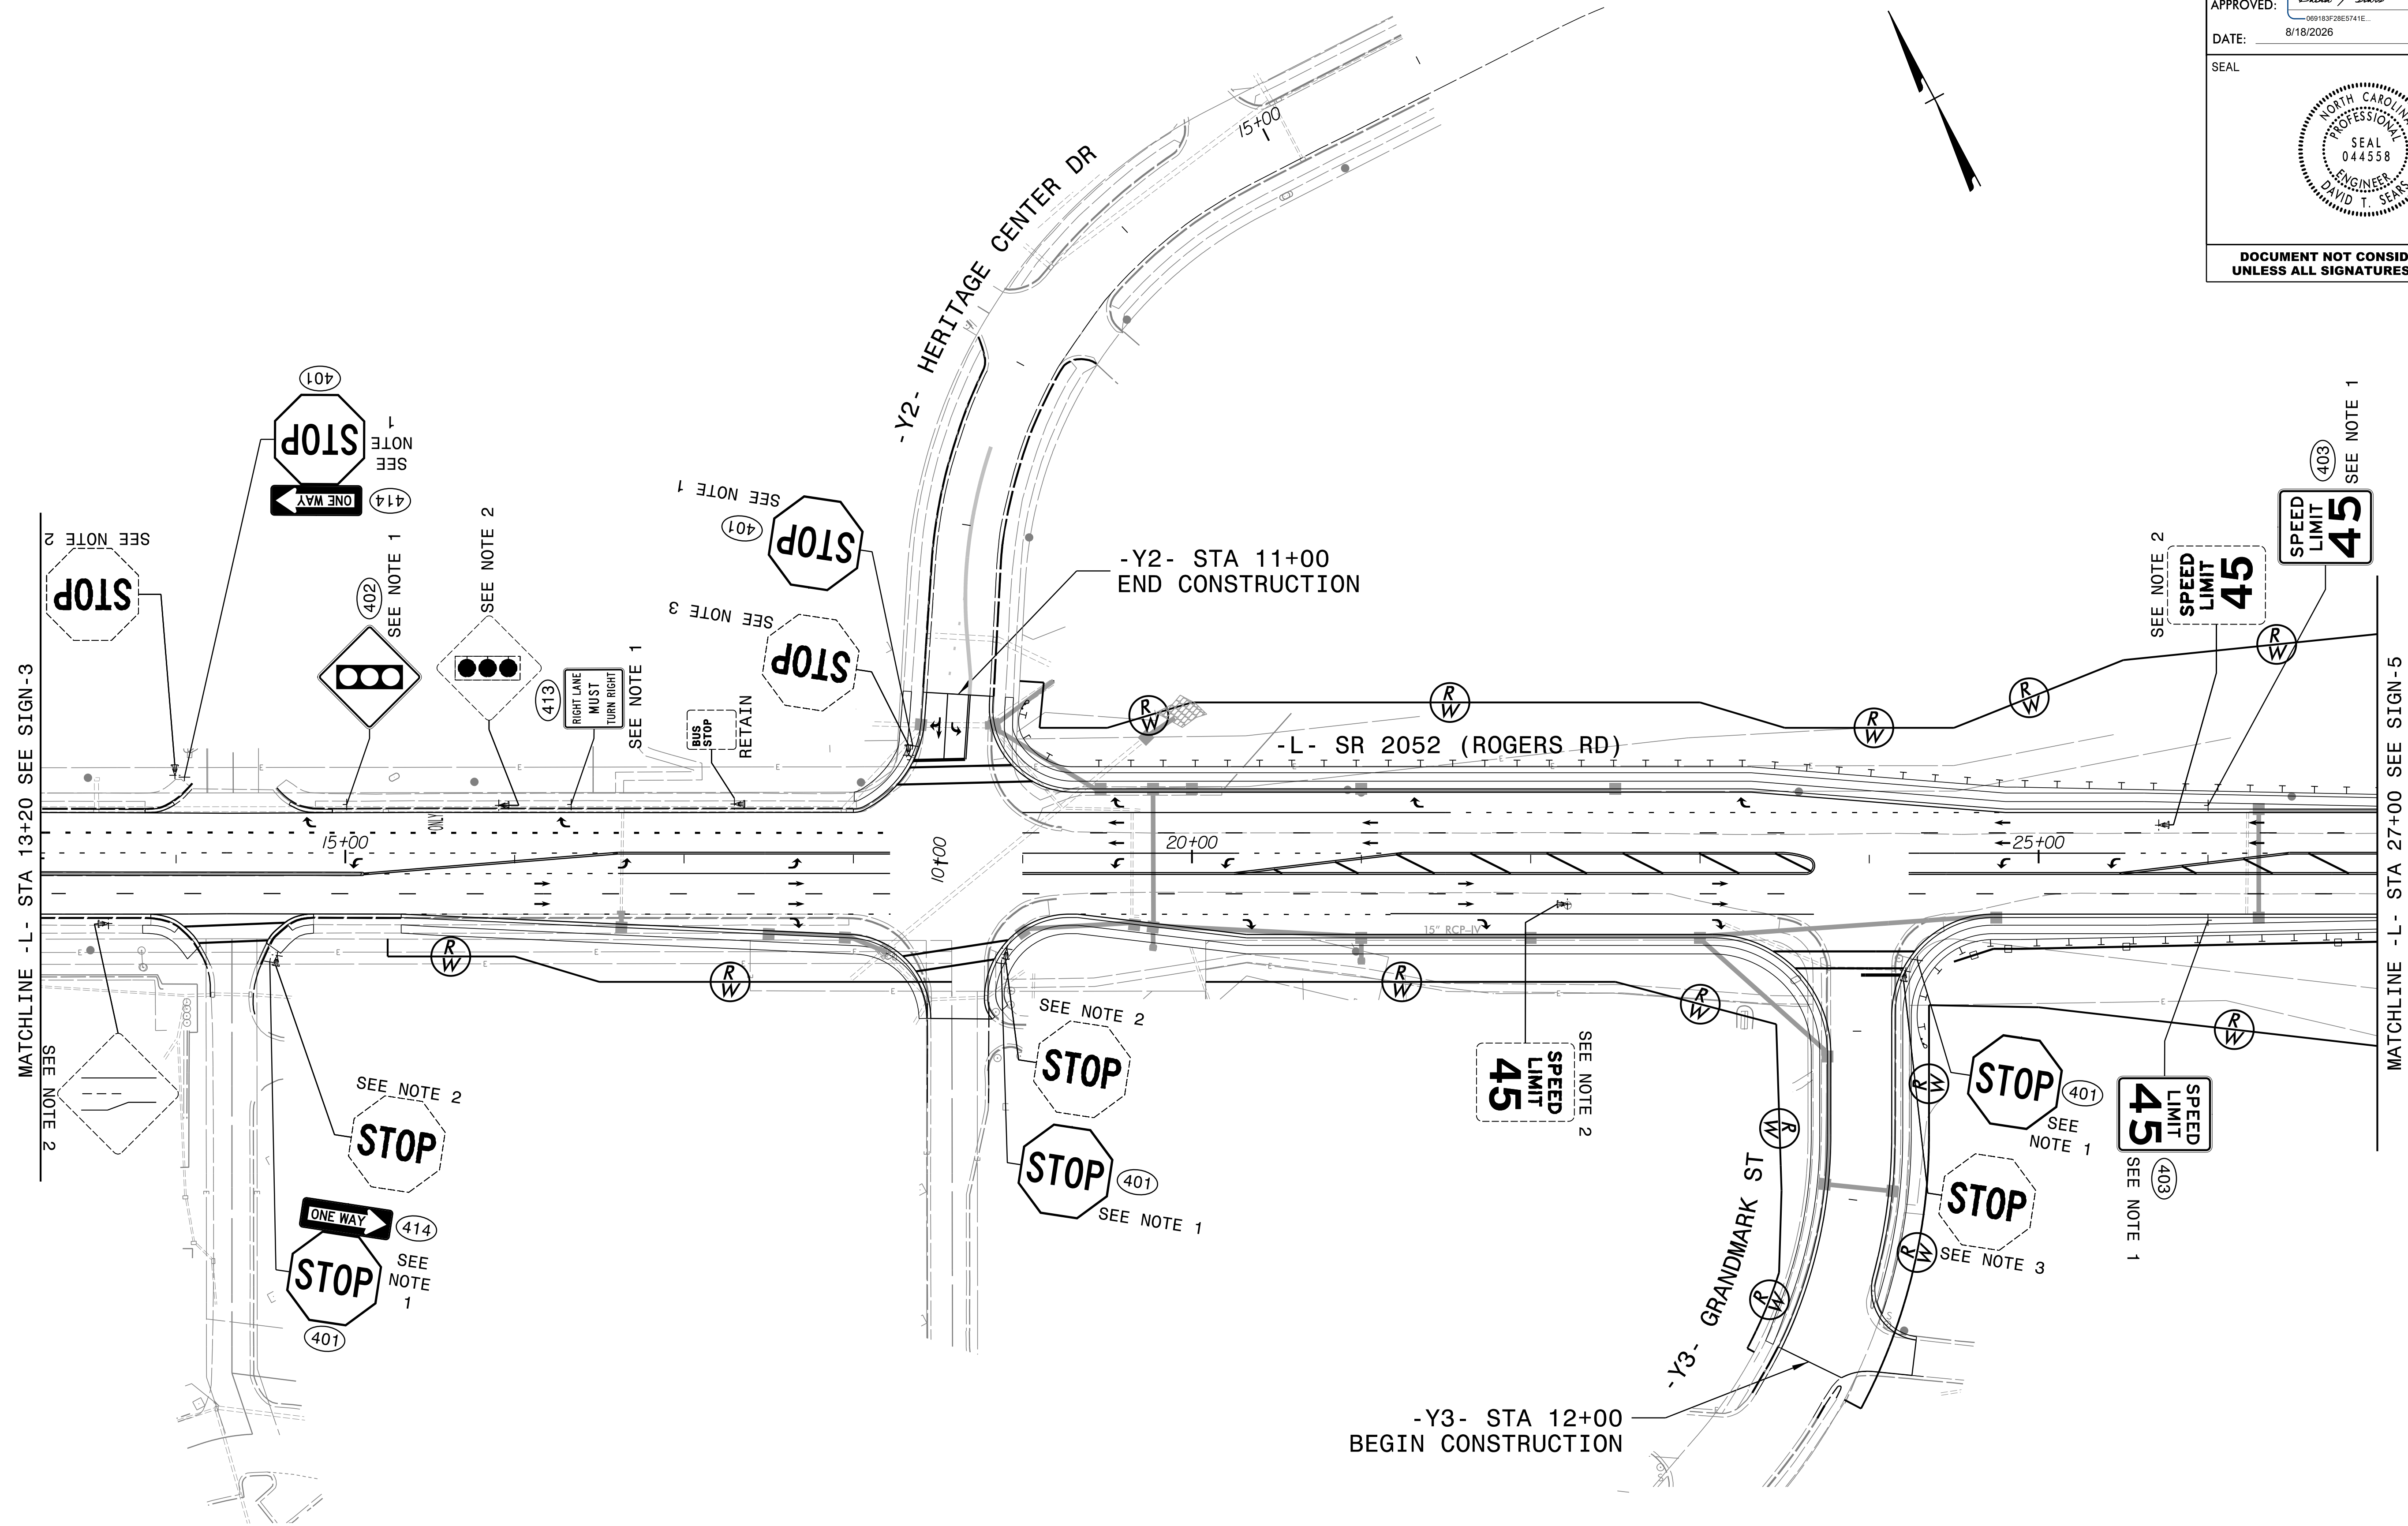

PROJECT NOTES

1. SIGN ERECTION, TYPE E
2. DISPOSAL OF SIGN SYSTEM, U-CHANNEL
3. DISPOSAL OF SIGN, D, E OR F

SIGNING PLAN




P: (919) 878-9560
8601 Six Forks Road, Forum 1 Suite 700
Raleigh, North Carolina 27615-3660
NC License No. F-0112

Engineers | Construction Managers | Planners | Scientists

www.rkk.com

Responsive People | Creative Solutions

DATE: \$
FILE: \$
EJH/MKH

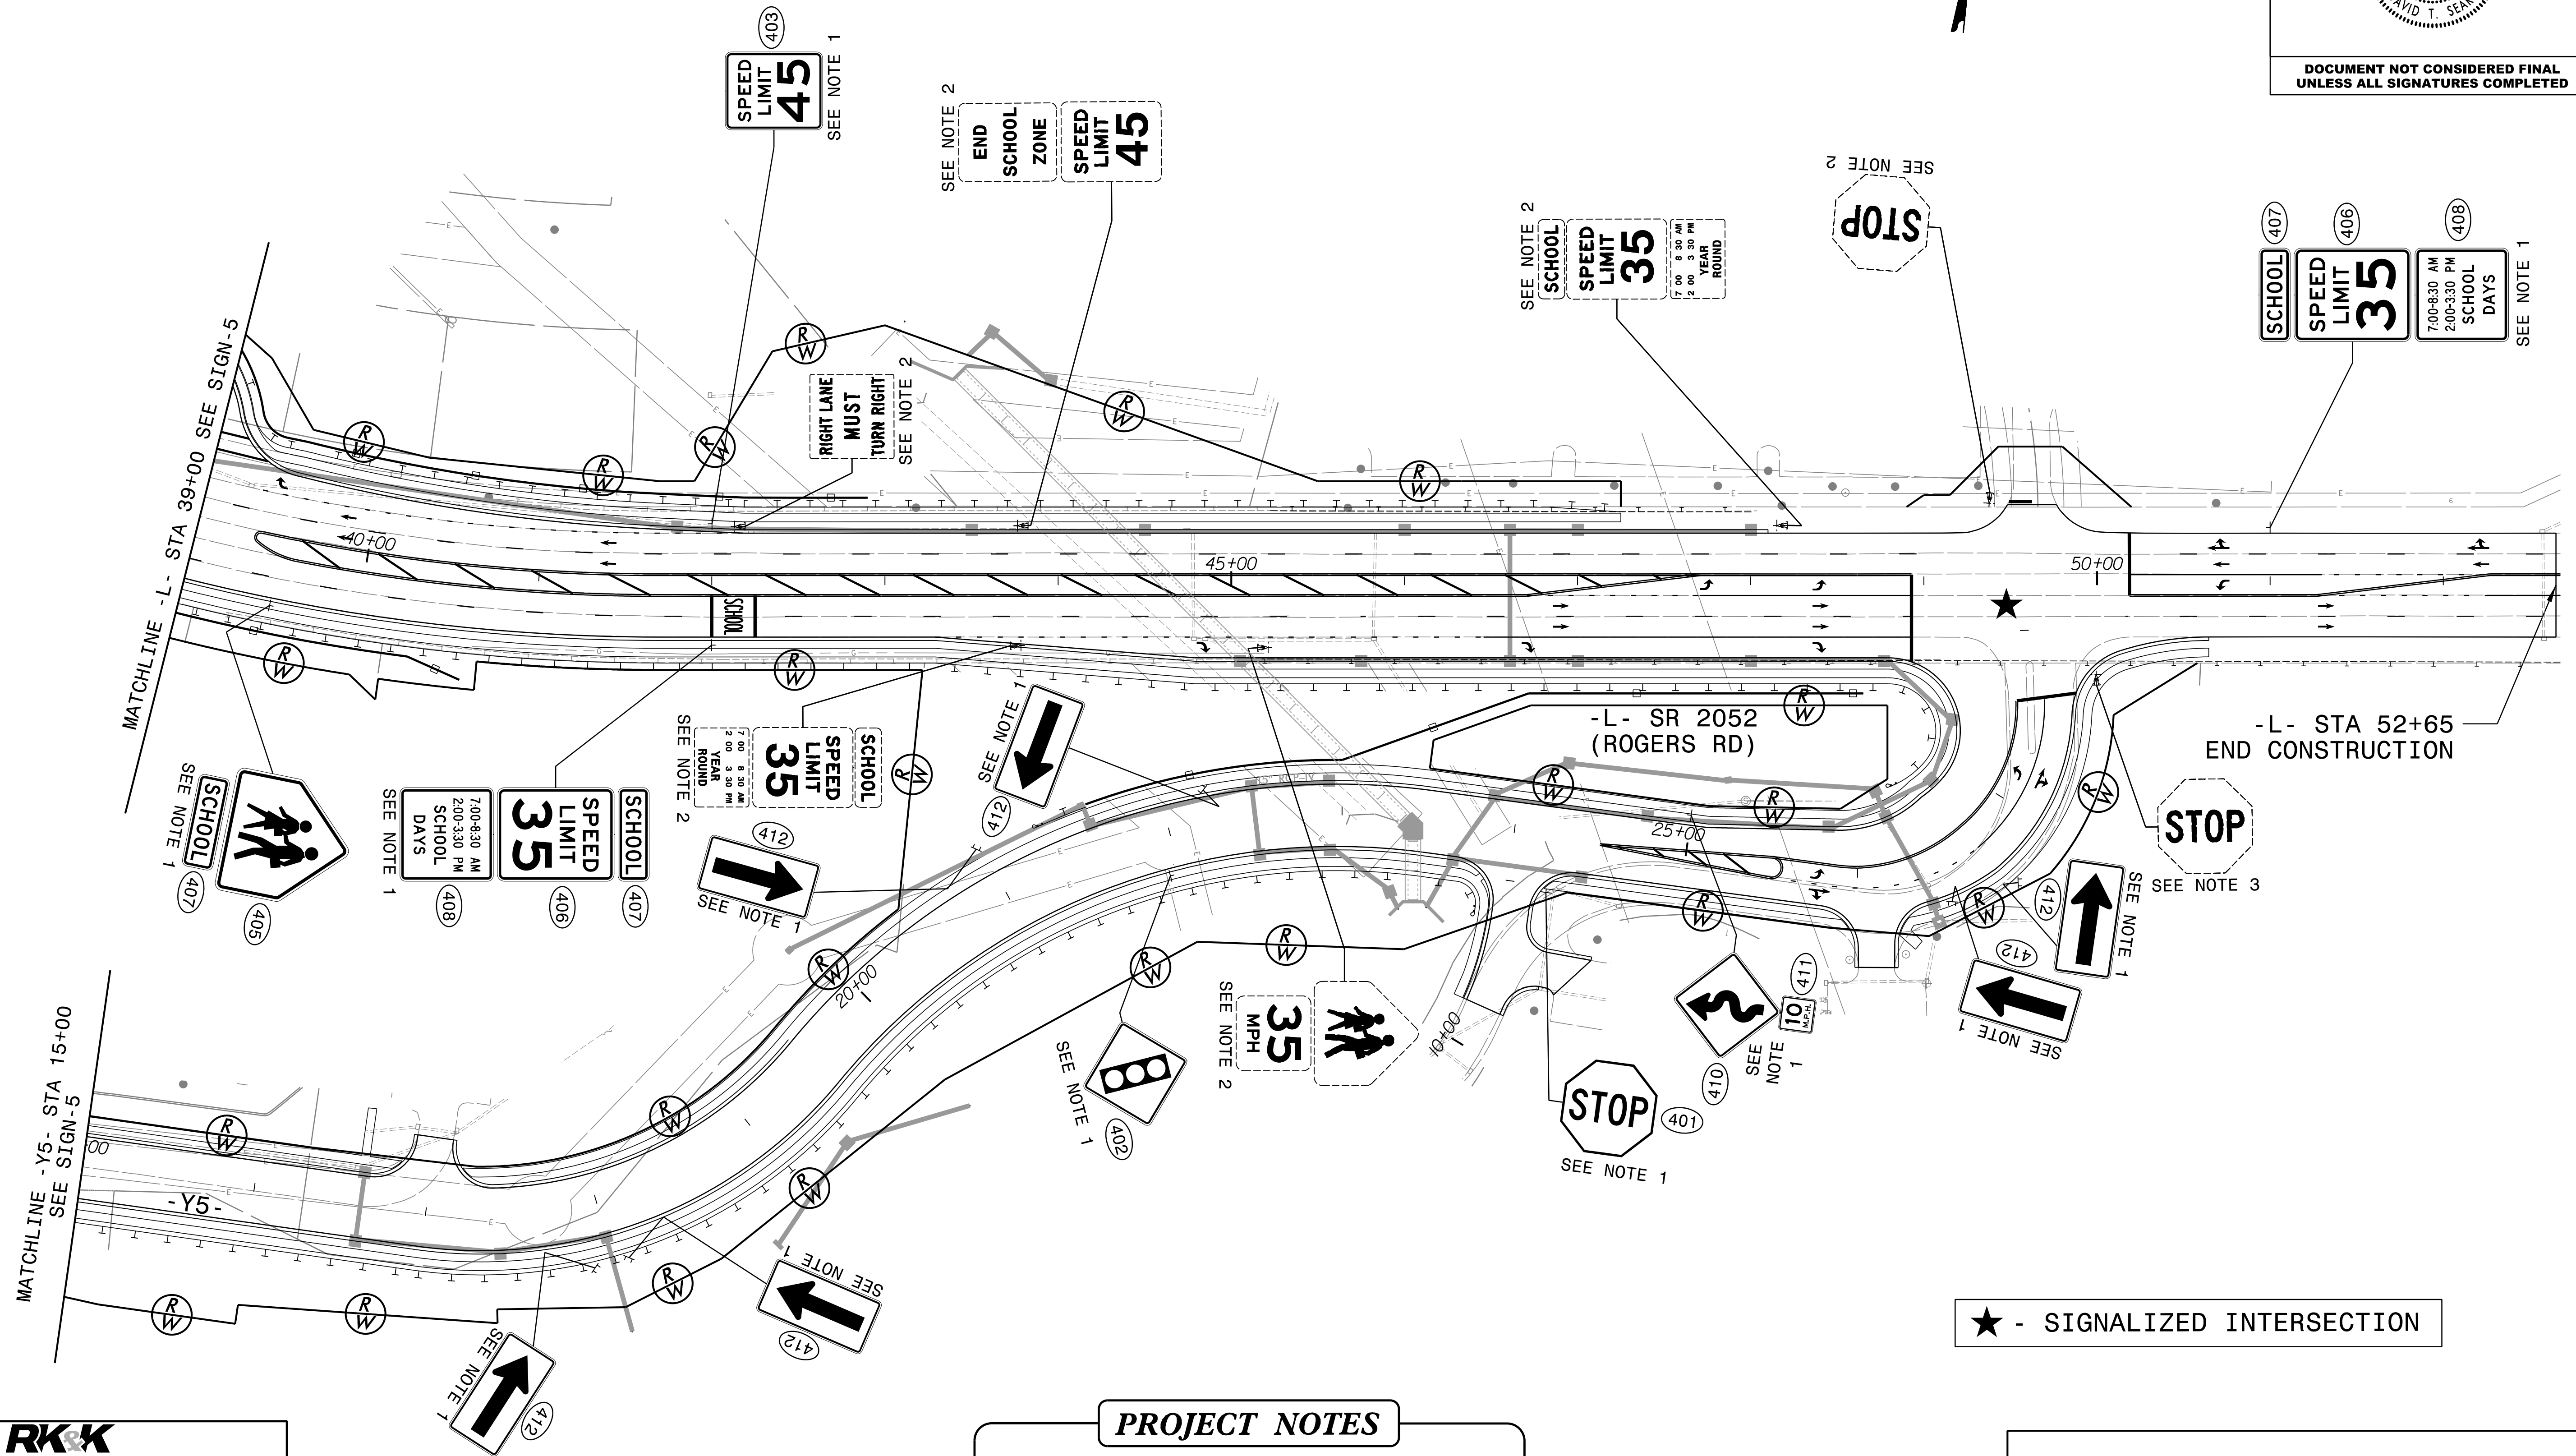

SIGNING PLAN