


6/11/2026 \\ad.rkk.com\fs\Cloud\Projects\2016\1619_RogersRd\Design\Utilities\Engineering\UB0\Proj\P5707_ut_+tsh_U001_psh.dgn wpoce

TIP PROJECT: P-5707

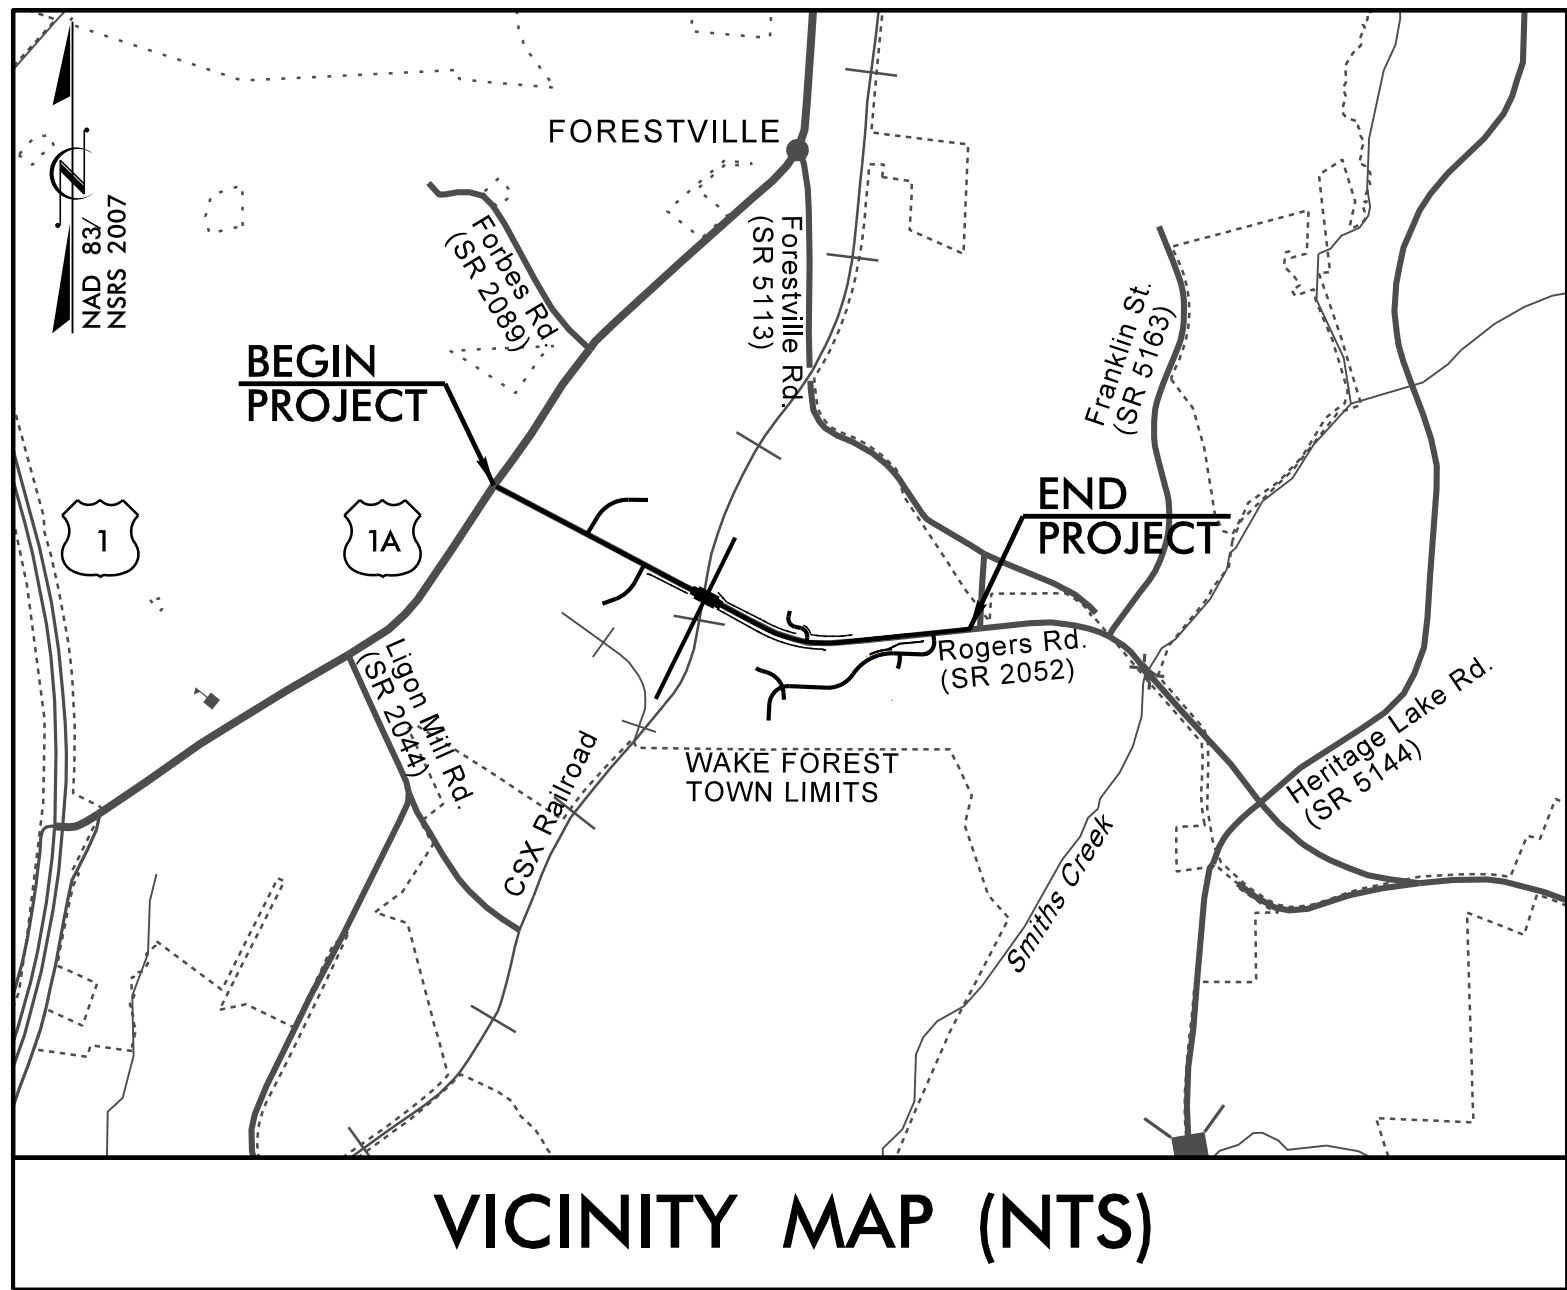

VICINITY MAP (NTS)
FINAL PLANS

STATE OF NORTH CAROLINA
DIVISION OF HIGHWAYS



**UTILITIES BY OTHERS PLANS
WAKE COUNTY**

**LOCATION: ROGERS ROAD (SR 2052) GRADE SEPARATION
OVER CSX RAILROAD (CROSSING NO. 633 905 Y)
AT MILE POST S 142.53**


TYPE OF WORK: UTILITY RELOCATIONS

T.I.P. NO.	SHEET NO.
P-5707	UO-1

NOTE:
ALL UTILITY WORK SHOWN ON THIS SHEET IS DONE BY OTHERS.
NO PAYMENT WILL BE MADE TO THE CONTRACTOR FOR UTILITY WORK SHOWN ON THIS SHEET.

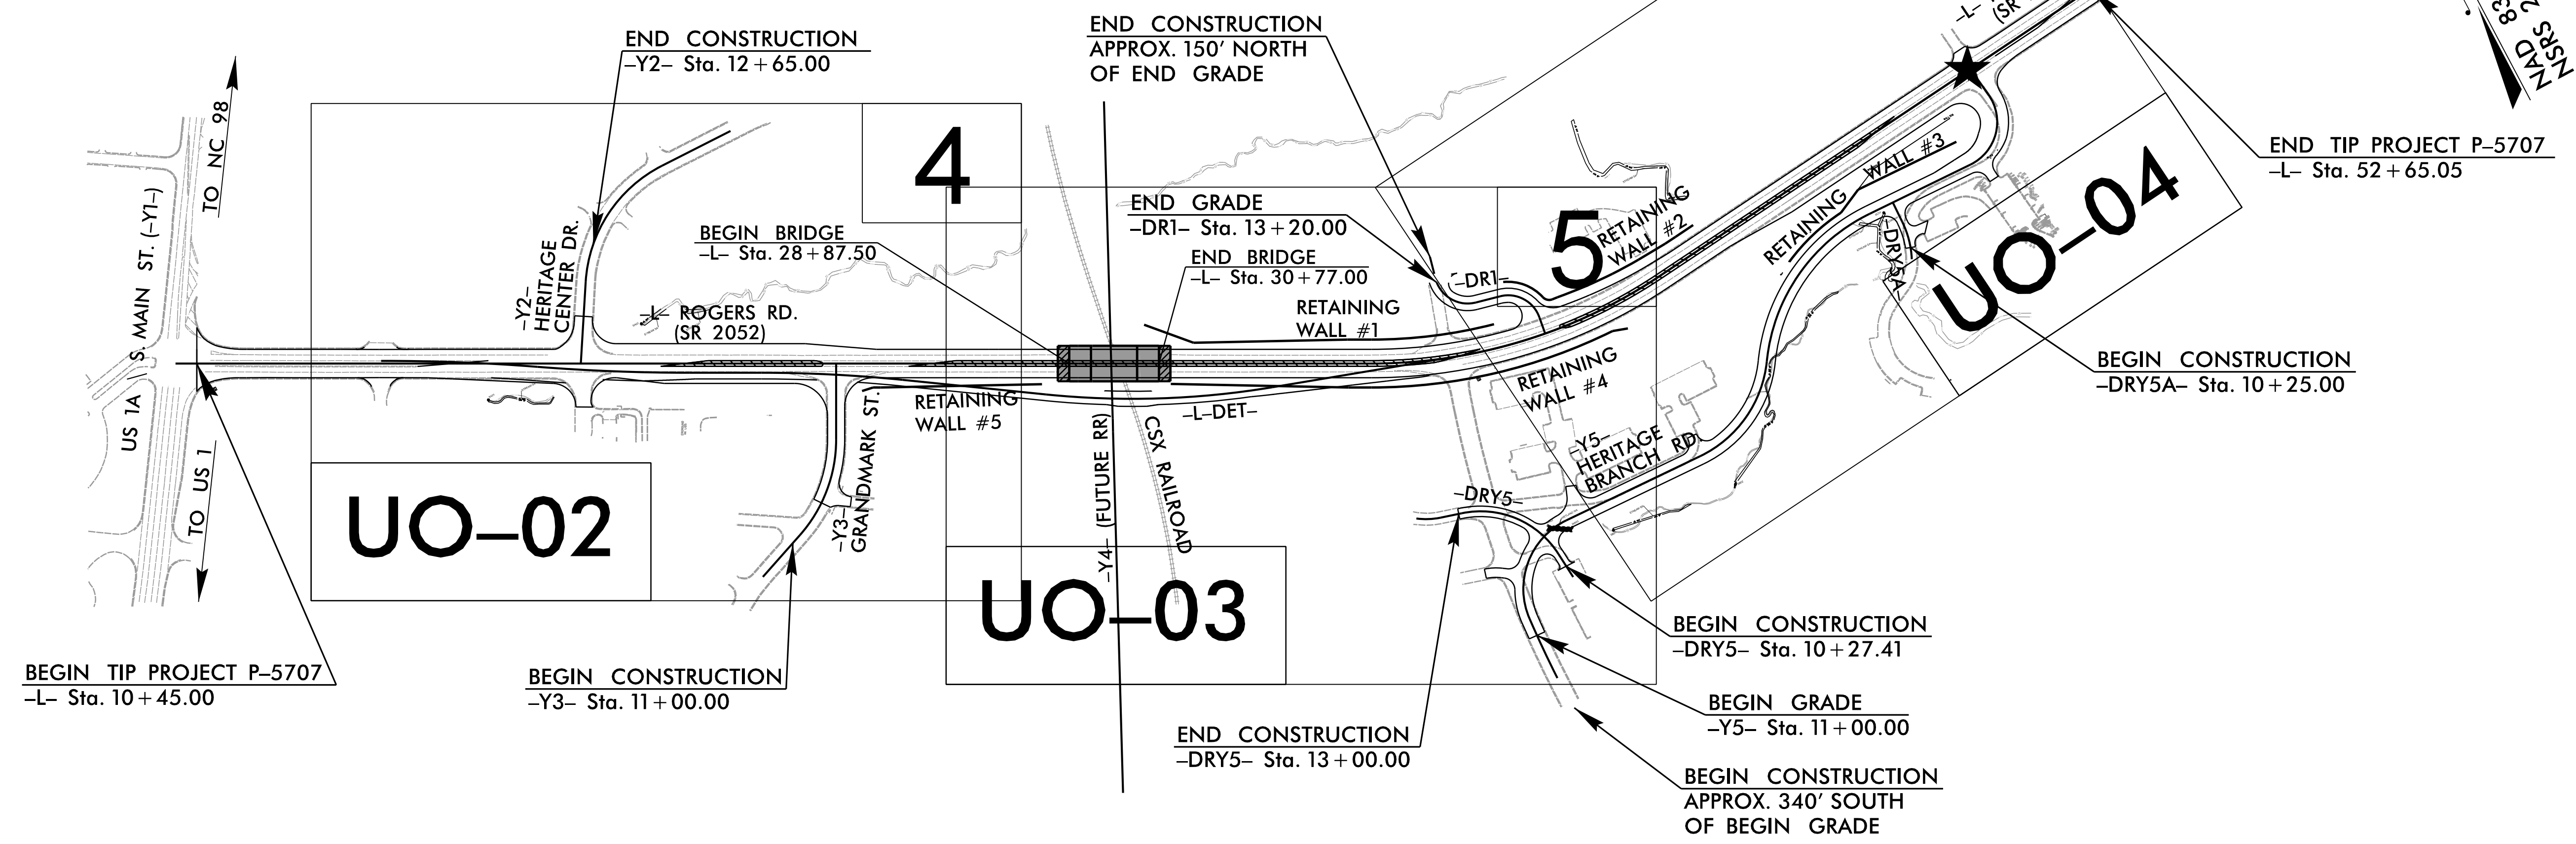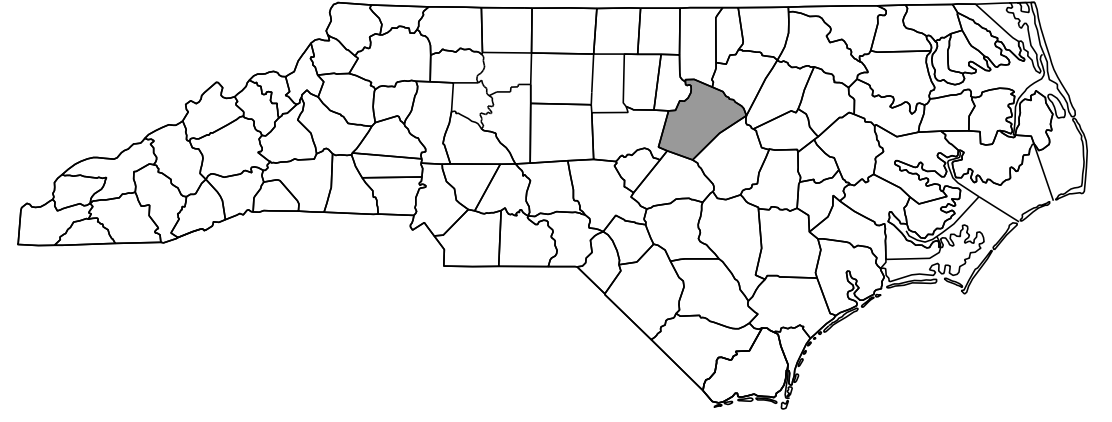

GRAPHIC SCALES

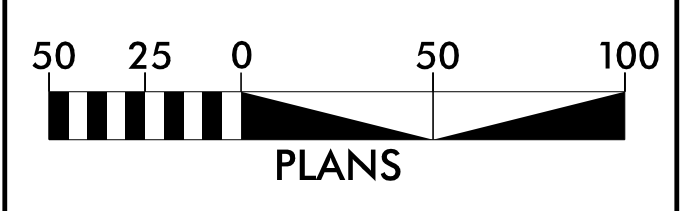

INDEX OF SHEETS

SHEET NO.	DESCRIPTION
UO-1	TITLE SHEET
UO-2 - UO-4	UTILITY BY OTHERS PLAN SHEETS

UTILITY OWNERS ON PROJECT

- (1) WAKE EMC - POWER (DIST)
- (2) TOWN OF WAKE FOREST - POWER (DIST)
- (3) ENBRIDGE - NATURAL GAS
- (4) BRIGHTSPEED COMMUNICATIONS - TELE/FIBER OPTIC
- (5) WINDSTREAM COMMUNICATIONS - TELE/FIBER OPTIC
- (6) MCIVERIZON - TELEFIBER OPTIC
- (7) SPECTRUM - CATV
- (8) CROWN CASTLE - TELEFIBER OPTIC
- (9) TING - FIBER OPTIC
- (10) TOWN OF WAKE FOREST - FIBER OPTIC


PLANS PREPARED BY:

RK&K
P: (919) 878-9560
8601 Six Forks Rd., Forum 1 Suite 700 | Raleigh, North Carolina 27615
NC License No. F-0112
Engineers | Construction Managers | Planners | Scientists
www.rkk.com
Responsive People | Creative Solutions


NC DEPARTMENT OF
TRANSPORTATION
RAIL DIVISION
ENGINEERING COORDINATION
AND SAFETY

UTILITIES BY OTHERS

ALL PROPOSED UTILITY WORK SHOWN ON THIS SHEET WILL BE DONE BY OTHERS. NO PAYMENT WILL BE MADE TO THE CONTRACTOR FOR PROPOSED UTILITY WORK SHOWN ON THIS SHEET.

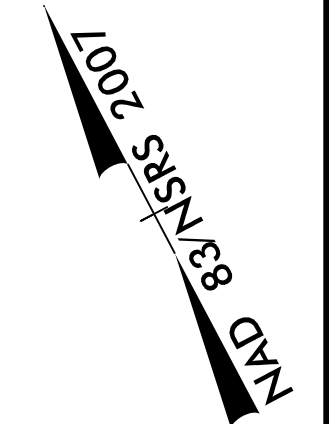

MATCHLINE -L- STA. 27 + 00 SEE SHEET UO-03

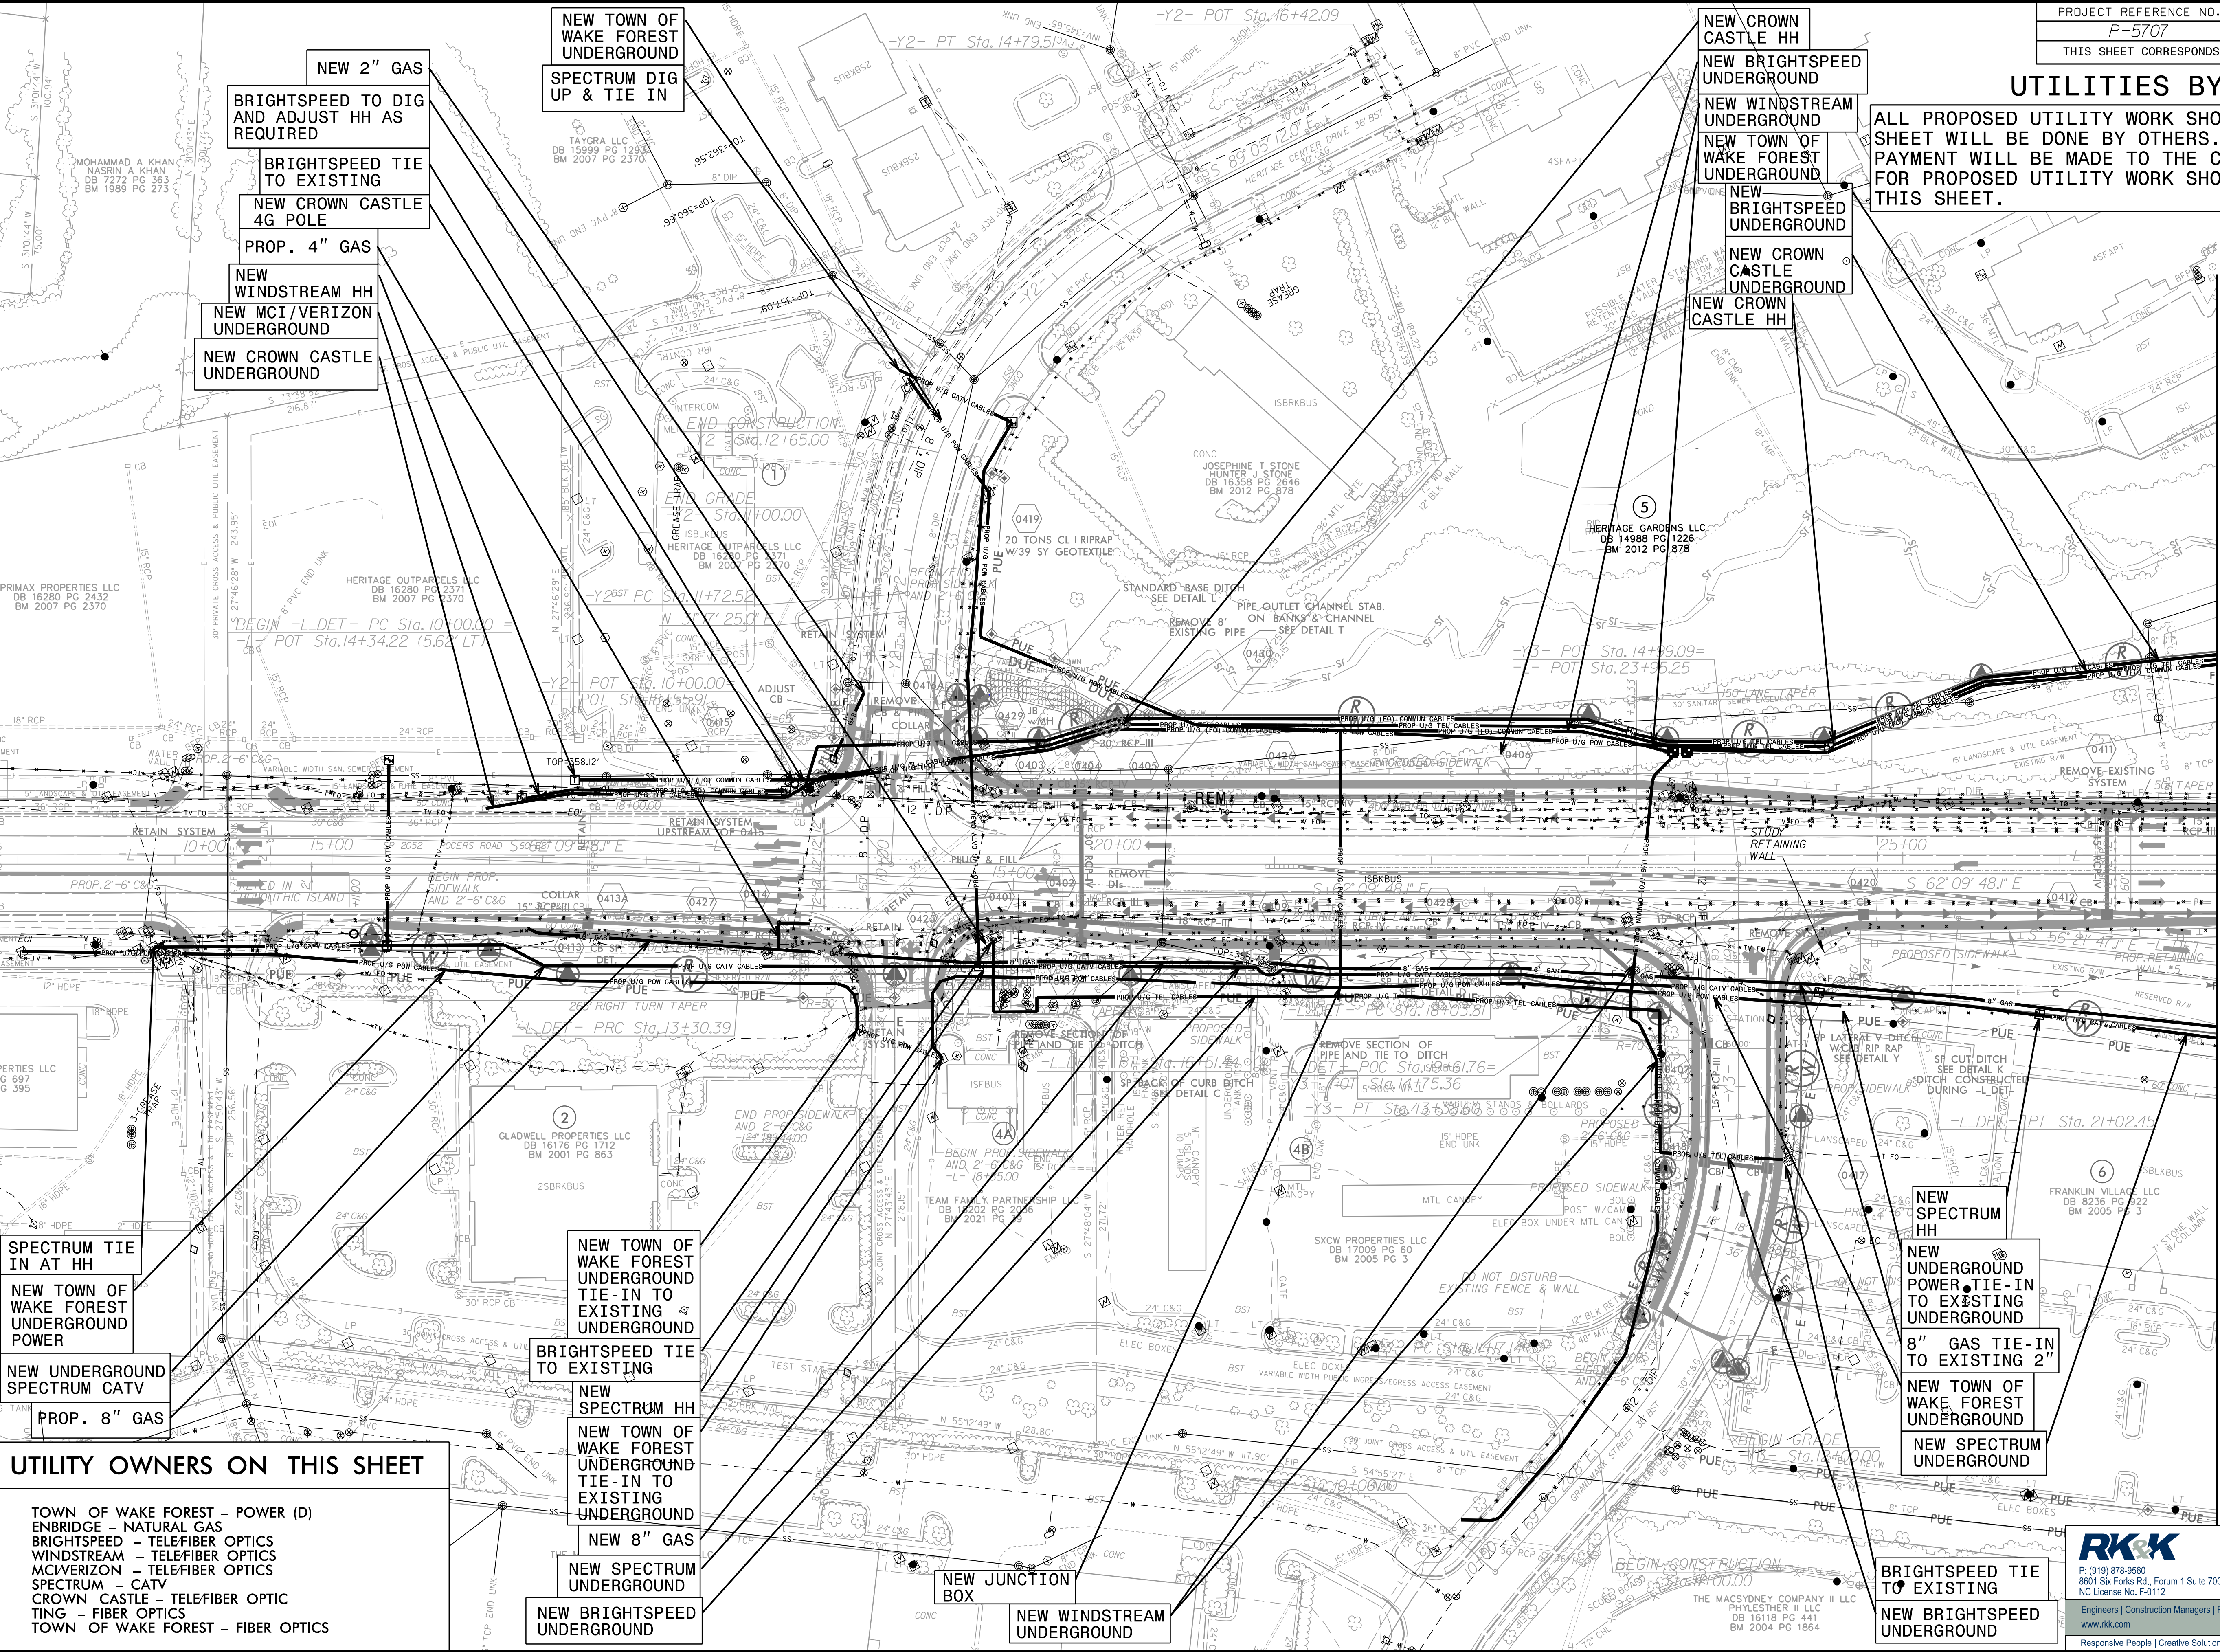

UTILITY OWNERS ON THIS SHEET

- TOWN OF WAKE FOREST - POWER (D)
- ENBRIDGE - NATURAL GAS
- BRIGHTSPEED - TELE/FIBER OPTICS
- WINDSTREAM - TELE/FIBER OPTICS
- MCI/VERIZON - TELE/FIBER OPTICS
- SPECTRUM - CATV
- CROWN CASTLE - TELE/FIBER OPTIC
- TING - FIBER OPTICS
- TOWN OF WAKE FOREST - FIBER OPTICS

- NEW TOWN OF WAKE FOREST UNDERGROUND TIE-IN TO EXISTING UNDERGROUND
- NEW 8" GAS
- NEW SPECTRUM UNDERGROUND
- NEW BRIGHTSPEED UNDERGROUND
- NEW WINDSTREAM UNDERGROUND
- NEW SPECTRUM HH
- NEW TOWN OF WAKE FOREST UNDERGROUND TIE-IN TO EXISTING UNDERGROUND
- BRIGHTSPEED TIE TO EXISTING
- NEW SPECTRUM HH
- NEW TOWN OF WAKE FOREST UNDERGROUND TIE-IN TO EXISTING UNDERGROUND
- NEW 8" GAS
- NEW SPECTRUM UNDERGROUND
- NEW BRIGHTSPEED UNDERGROUND
- NEW WINDSTREAM UNDERGROUND

- NEW SPECTRUM HH
- NEW UNDERGROUND POWER TIE-IN TO EXISTING UNDERGROUND
- 8" GAS TIE-IN TO EXISTING 2"
- NEW TOWN OF WAKE FOREST UNDERGROUND
- NEW SPECTRUM UNDERGROUND
- BRIGHTSPEED TIE TO EXISTING
- NEW BRIGHTSPEED UNDERGROUND

8/27/2026 8:27:26 C:\Users\j\OneDrive\Documents\Projects\2016\16119_RogersFid\Design\Utilities\Engineering\UB0\Proj\5707_Ut-Rdy05_U003_esh.dgn


UTILITY OWNERS ON THIS SHEET

WAKE EMC - POWER (D)
TOWN OF WAKE FOREST - POWER (D)
ENBRIDGE - NATURAL GAS
BRIGHTSPEED - TELE/FIBER OPTICS
WINDSTREAM - TELE/FIBER OPTICS
MCI/VERIZON - TELE/FIBER OPTICS
SPECTRUM - CATV
CROWN CASTLE - TELE/FIBER OPTICS

PROJECT REFERENCE NO.	SHEET NO.
P-5707	U0-03
THIS SHEET CORRESPONDS TO R0Y-05	


UTILITIES BY OTHERS

ALL PROPOSED UTILITY WORK SHOWN ON THIS SHEET WILL BE DONE BY OTHERS. NO PAYMENT WILL BE MADE TO THE CONTRACTOR FOR PROPOSED UTILITY WORK SHOWN ON THIS SHEET.

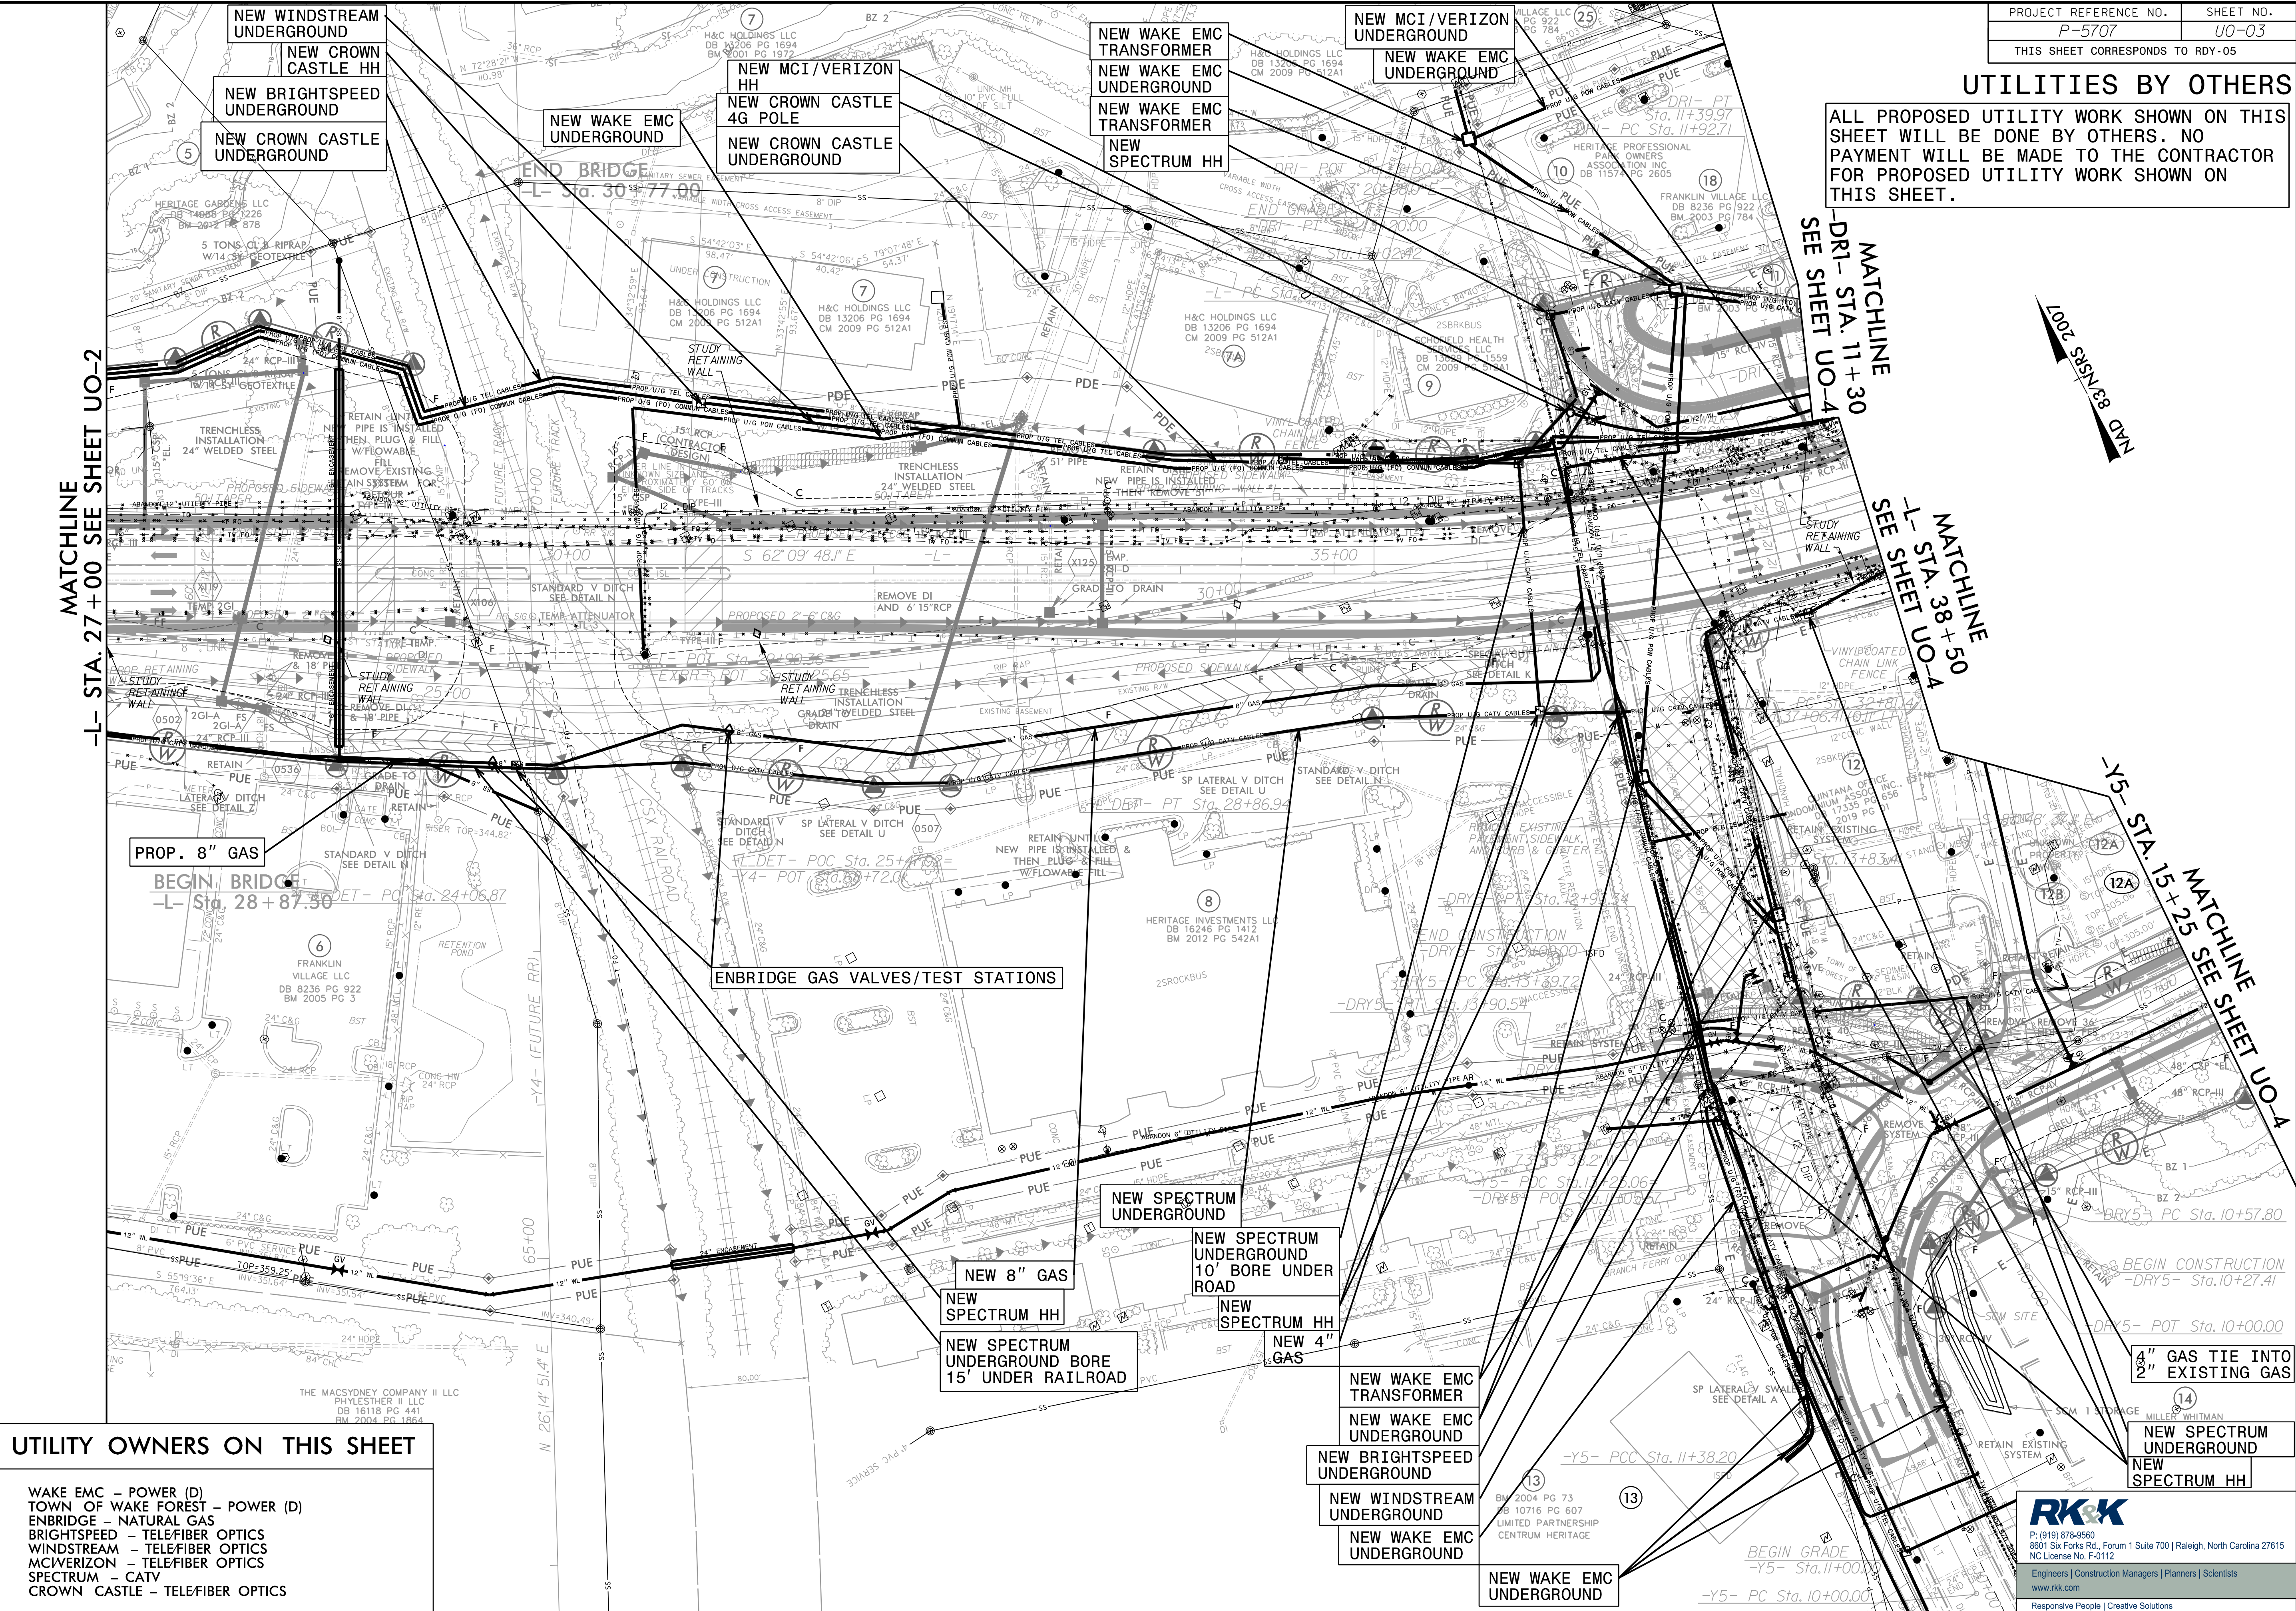

RK&K
P: (919) 878-9560
8601 Six Forks Rd., Forum 1 Suite 700 | Raleigh, North Carolina 27615
NC License No. F-0112
Engineers | Construction Managers | Planners | Scientists
www.rkk.com
Responsive People | Creative Solutions

6/1/2026 6:11:19 AM C:\Cloud\Projects\2016\16119_Rogers Rd\Utilities\Engineering\UB0\Proj\PS707.ut.Ray06.U004.psh.dgn

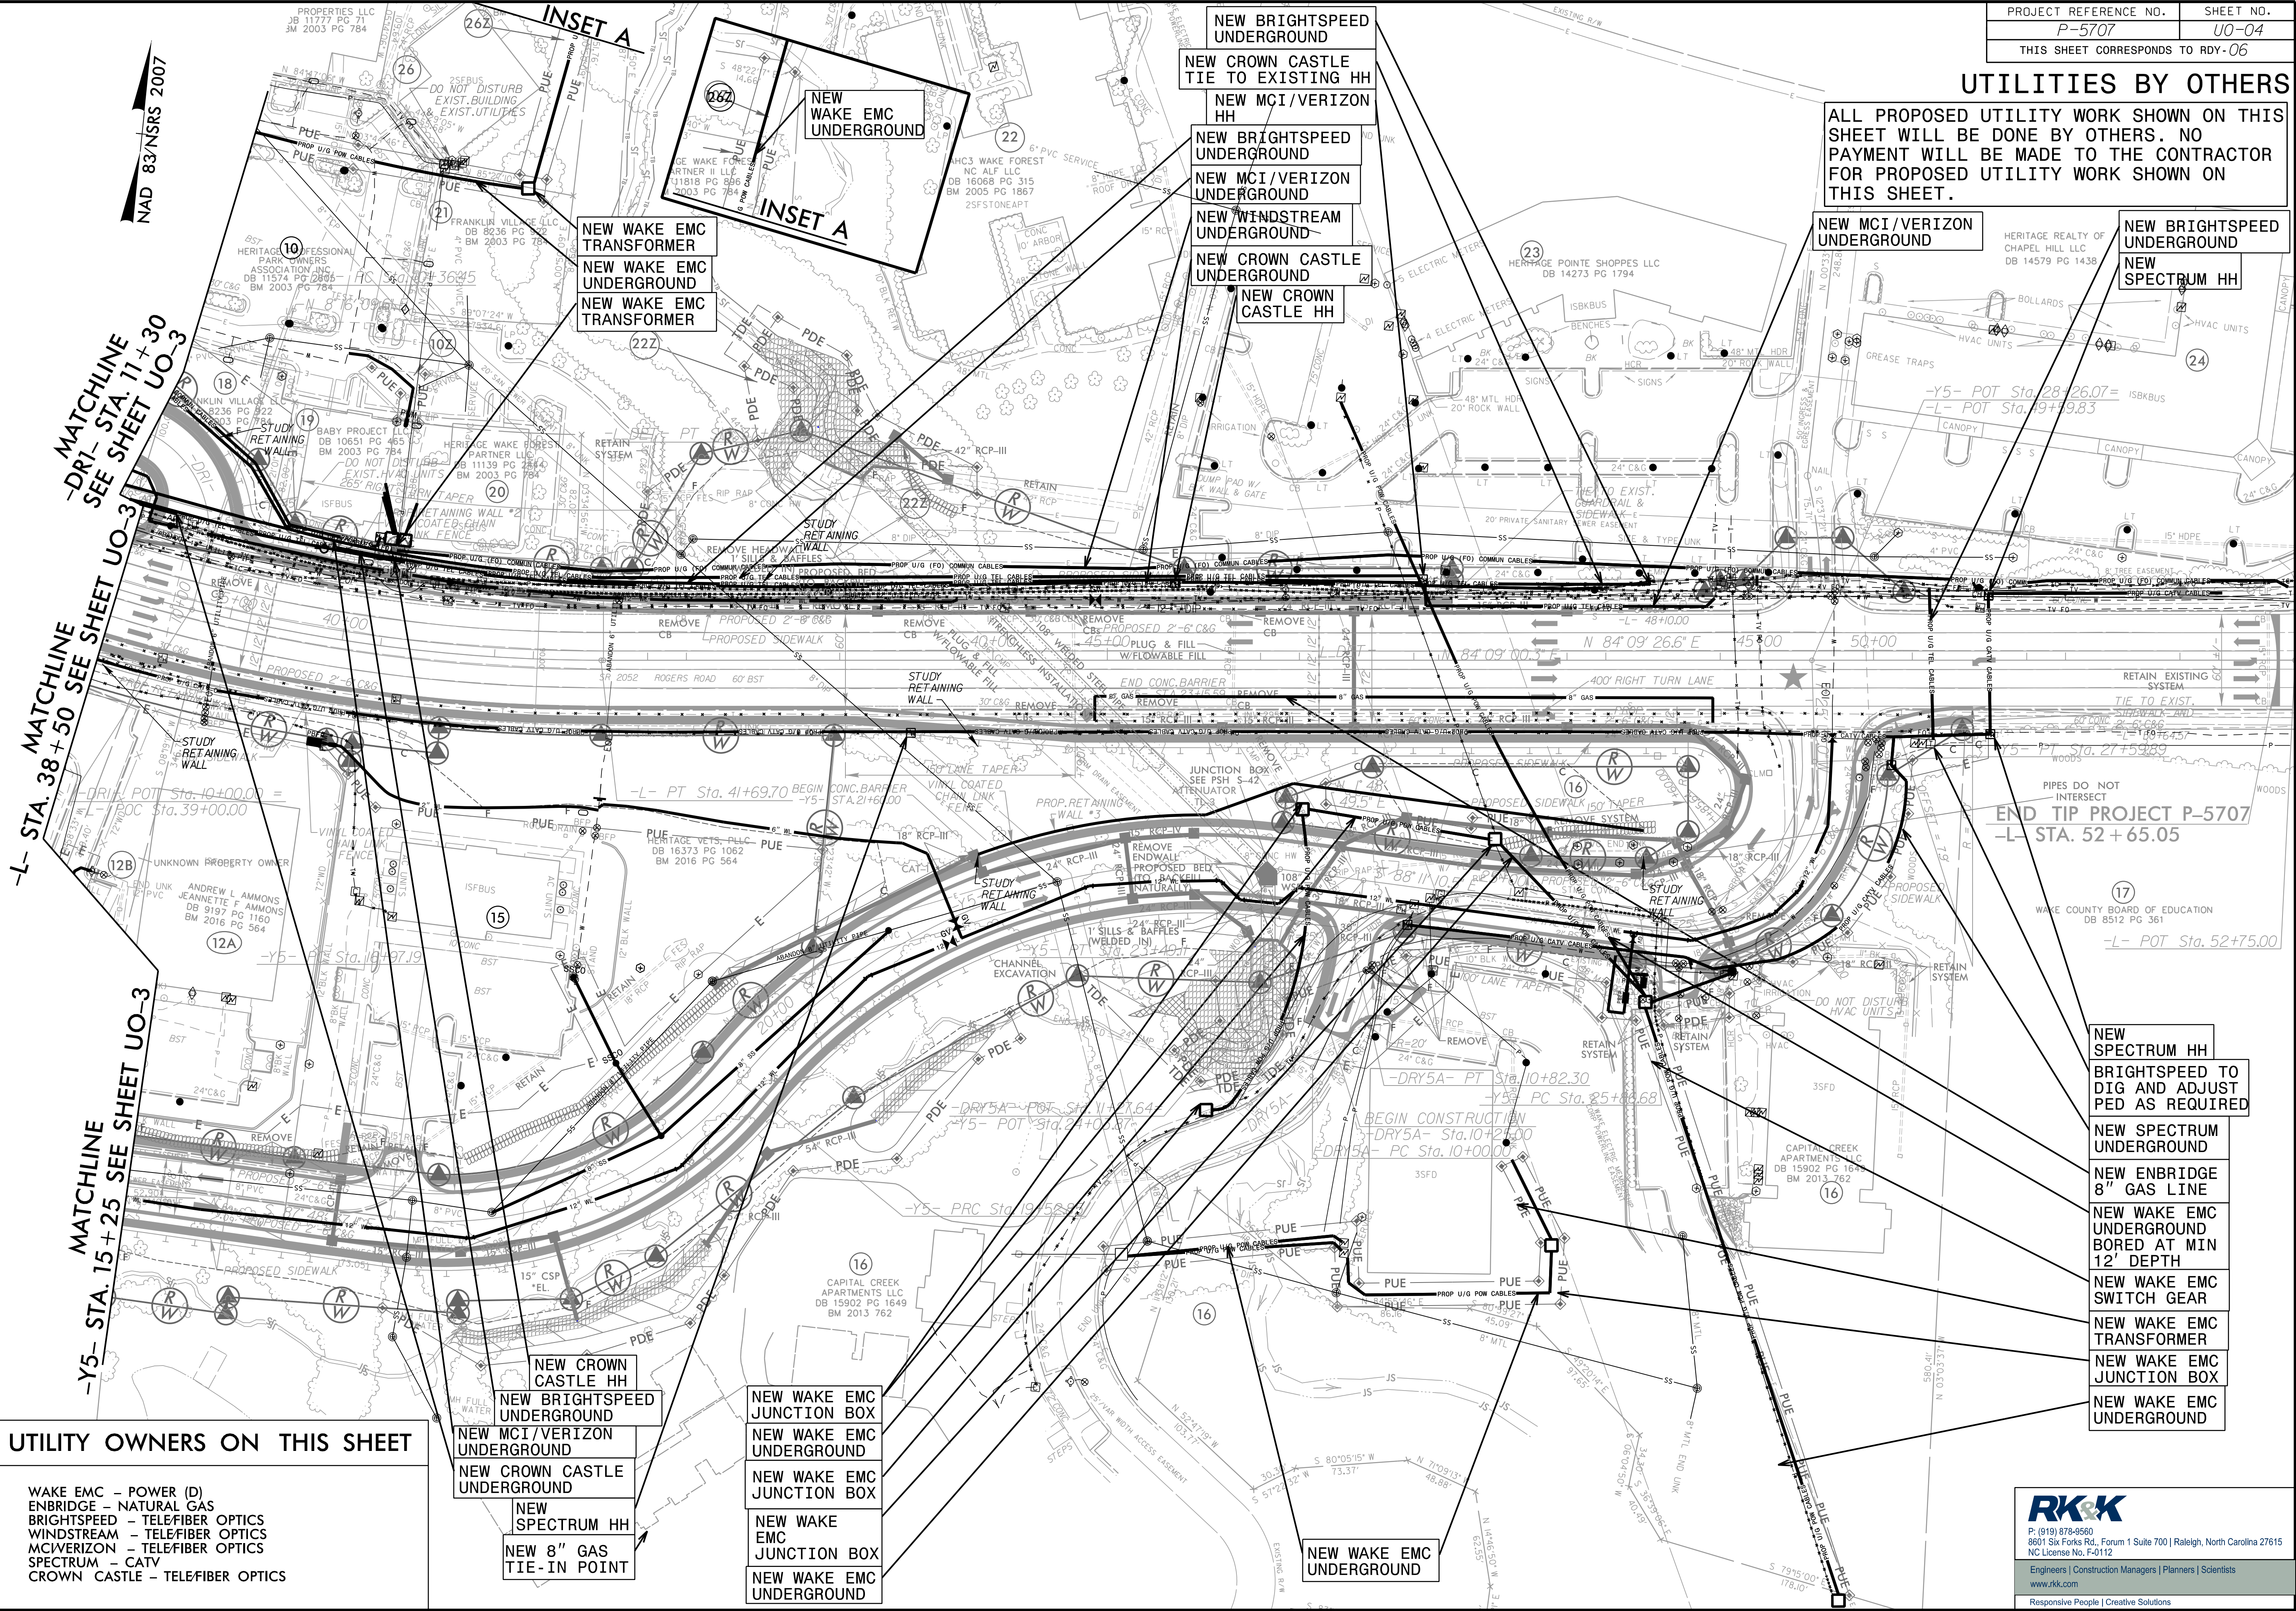

PROJECT REFERENCE NO.	SHEET NO.
P-5707	U0-04
THIS SHEET CORRESPONDS TO RDY-06	

UTILITIES BY OTHERS

ALL PROPOSED UTILITY WORK SHOWN ON THIS SHEET WILL BE DONE BY OTHERS. NO PAYMENT WILL BE MADE TO THE CONTRACTOR FOR PROPOSED UTILITY WORK SHOWN ON THIS SHEET.

UTILITY OWNERS ON THIS SHEET

- WAKE EMC - POWER (D)
- ENBRIDGE - NATURAL GAS
- BRIGHTSPEED - TELE/FIBER OPTICS
- WINDSTREAM - TELE/FIBER OPTICS
- MCI/VERIZON - TELE/FIBER OPTICS
- SPECTRUM - CATV
- CROWN CASTLE - TELE/FIBER OPTICS

- NEW CROWN CASTLE HH
- NEW BRIGHTSPEED UNDERGROUND
- NEW MCI/VERIZON UNDERGROUND
- NEW CROWN CASTLE UNDERGROUND
- NEW SPECTRUM HH
- NEW 8" GAS TIE-IN POINT

- NEW WAKE EMC JUNCTION BOX
- NEW WAKE EMC UNDERGROUND
- NEW WAKE EMC JUNCTION BOX
- NEW WAKE EMC JUNCTION BOX
- NEW WAKE EMC JUNCTION BOX
- NEW WAKE EMC UNDERGROUND

- NEW BRIGHTSPEED UNDERGROUND
- NEW CROWN CASTLE TIE TO EXISTING HH
- NEW MCI/VERIZON HH
- NEW BRIGHTSPEED UNDERGROUND
- NEW MCI/VERIZON UNDERGROUND
- NEW WINDSTREAM UNDERGROUND
- NEW CROWN CASTLE UNDERGROUND
- NEW CROWN CASTLE HH

- NEW MCI/VERIZON UNDERGROUND

- NEW BRIGHTSPEED UNDERGROUND
- NEW SPECTRUM HH

- NEW SPECTRUM HH
- BRIGHTSPEED TO DIG AND ADJUST PED AS REQUIRED
- NEW SPECTRUM UNDERGROUND
- NEW ENBRIDGE 8" GAS LINE
- NEW WAKE EMC UNDERGROUND BORED AT MIN 12' DEPTH
- NEW WAKE EMC SWITCH GEAR
- NEW WAKE EMC TRANSFORMER
- NEW WAKE EMC JUNCTION BOX
- NEW WAKE EMC UNDERGROUND



P: (919) 878-9560
8601 Six Forks Rd., Suite 700 | Raleigh, North Carolina 27615
NC License No. F-0112

Engineers | Construction Managers | Planners | Scientists
www.rkk.com

Responsive People | Creative Solutions