PROJECT REFERENCE NO.	SHEET NO.
R-5711	RW-5

Location and Surveys

PROJECT SURVEYOR

NORTH CAROLINA PROFESSIONAL SEAL L-3828 LAND SURVEYOR JAMES I. JEFFREYS


DOCUMENT NOT CONSIDERED FINAL UNLESS ALL SIGNATURES COMPLETED

I , James I. Jeffreys , certify that the right of way and permanent easement monumentation for this project shown herein was completed under my direct and responsible charge from an actual survey made under my supervision; that all horizontal closures had a minimum ratio of precision of 1:10,000 (Class A). Field work was performed from 4/1/2020 to 4/15/2020, and all coordinates are based on NAD83/2011; That this survey was performed to meet the requirements of 21NCAC 56.1600 as applicable.

This day 11/10/2021.

DocuSigned by: James I Jeffreys A43045A2D7AE4CA...

James I. Jeffreys
Professional Land Surveyor L-3828

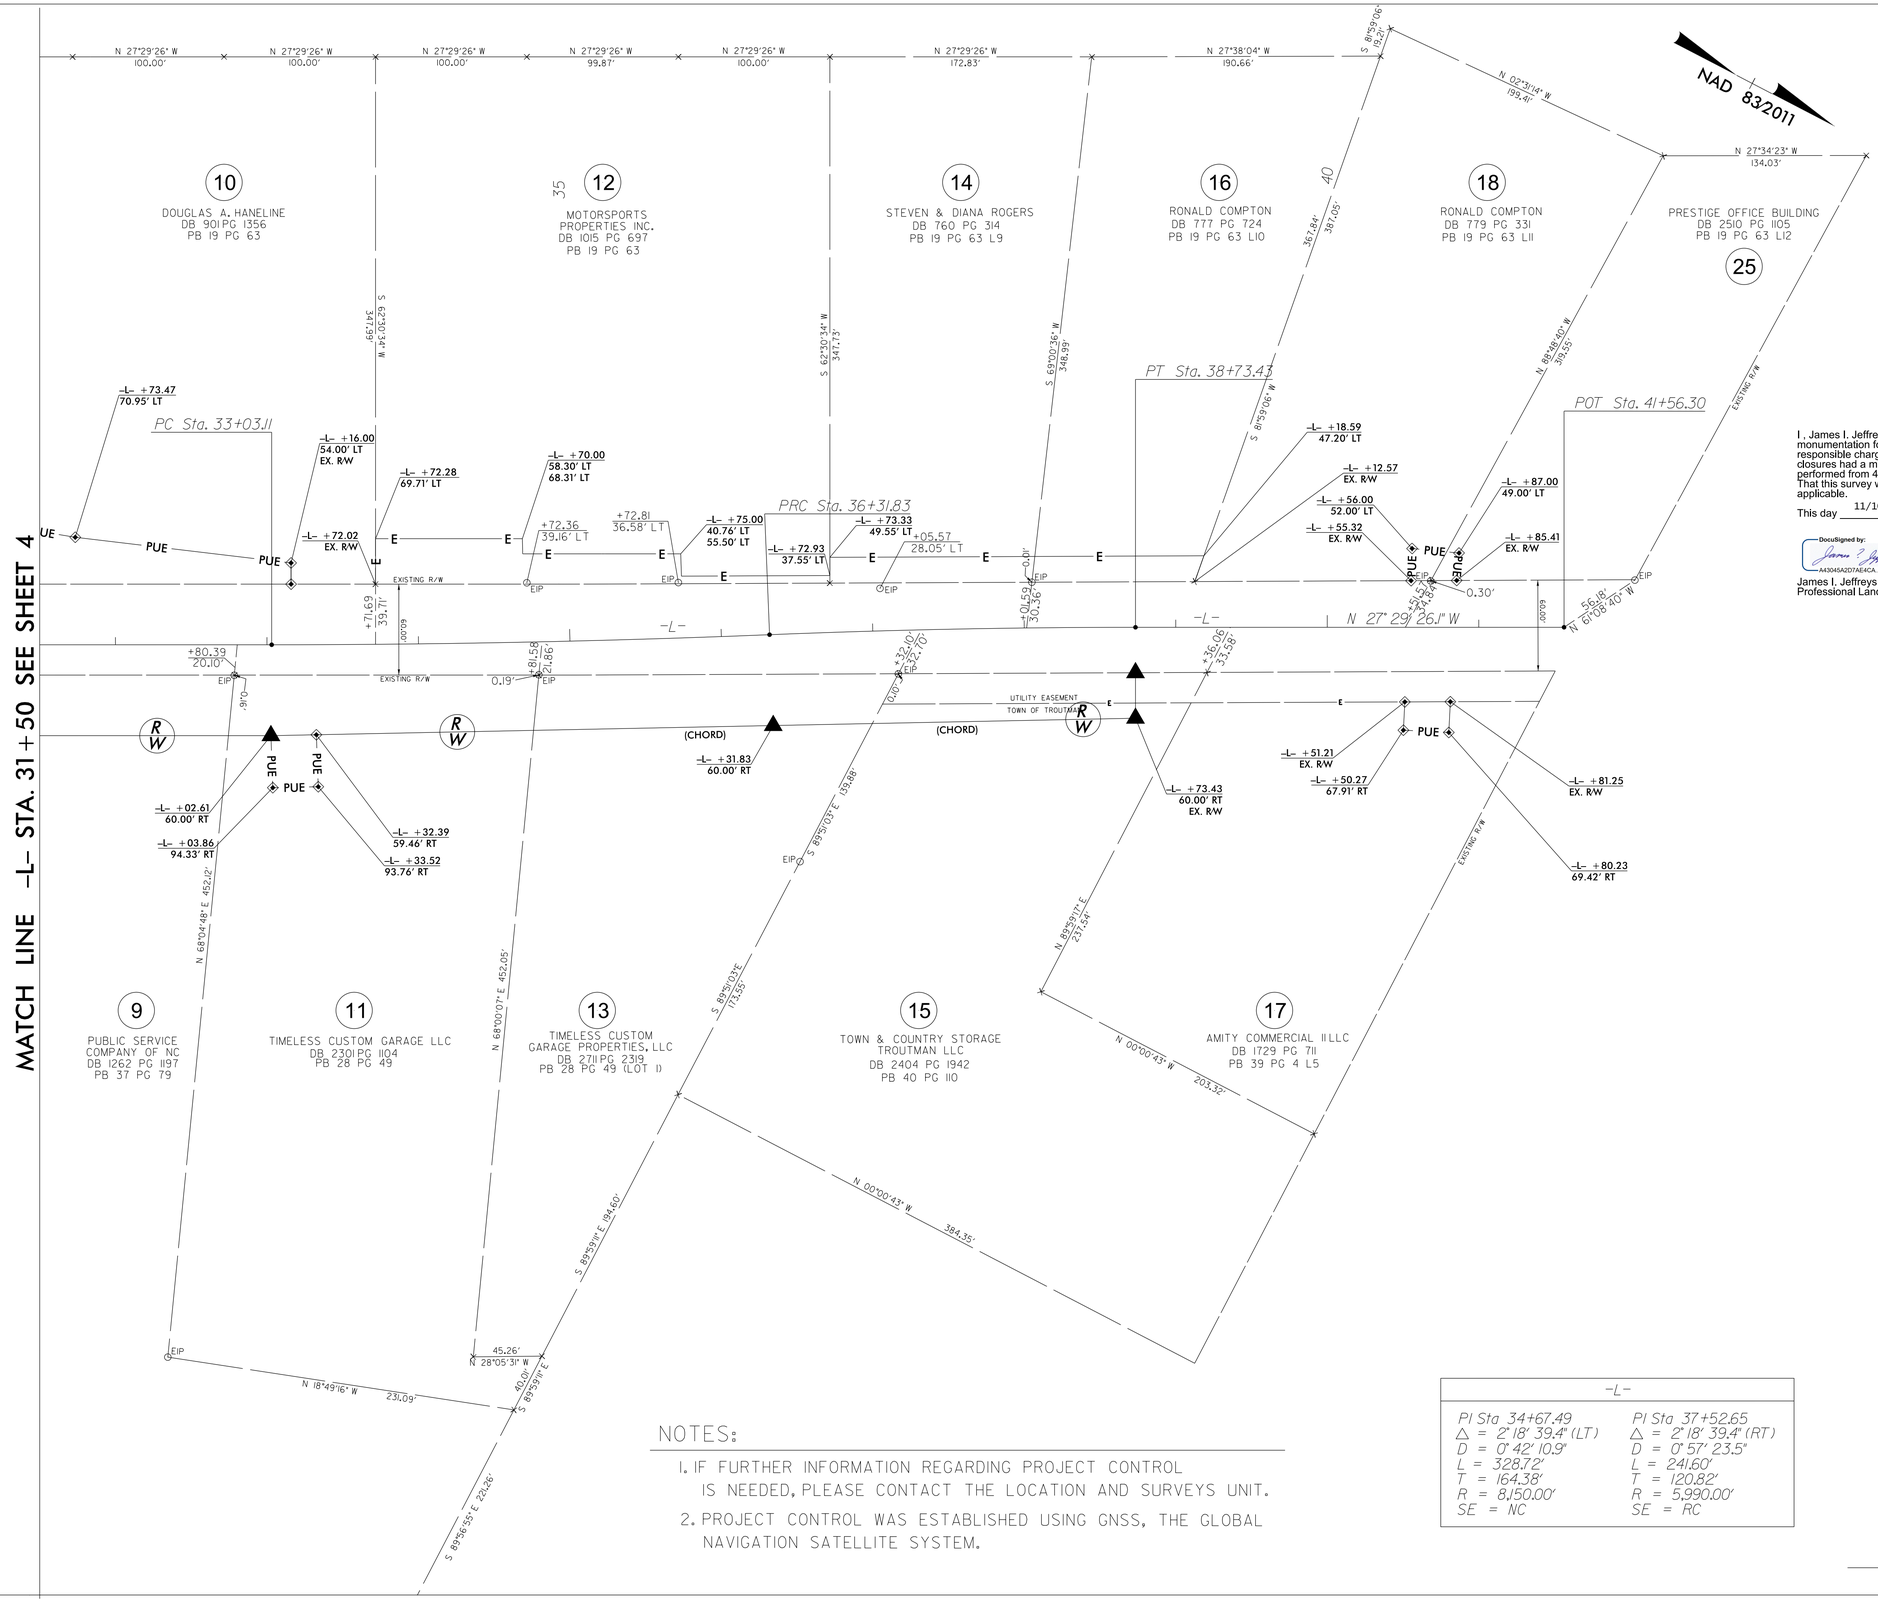

NOTES:

1. IF FURTHER INFORMATION REGARDING PROJECT CONTROL IS NEEDED, PLEASE CONTACT THE LOCATION AND SURVEYS UNIT.
2. PROJECT CONTROL WAS ESTABLISHED USING GNSS, THE GLOBAL NAVIGATION SATELLITE SYSTEM.

-L-	
PI Sta 34+67.49	PI Sta 37+52.65
△ = 2° 18' 39.4" (LT)	△ = 2° 18' 39.4" (RT)
D = 0° 42' 10.9"	D = 0° 57' 23.5"
L = 328.72'	L = 241.60'
T = 164.38'	T = 120.82'
R = 8,150.00'	R = 5,990.00'
SE = NC	SE = RC

10/NOV/2021 10:01
C:\Projects\5711_FlowerhouseRd_near_US21-I77\LS\12-21-xxy_RW_Rev\r-5711_ls_rw05.dgn
User: rleys
AT LS-31619