




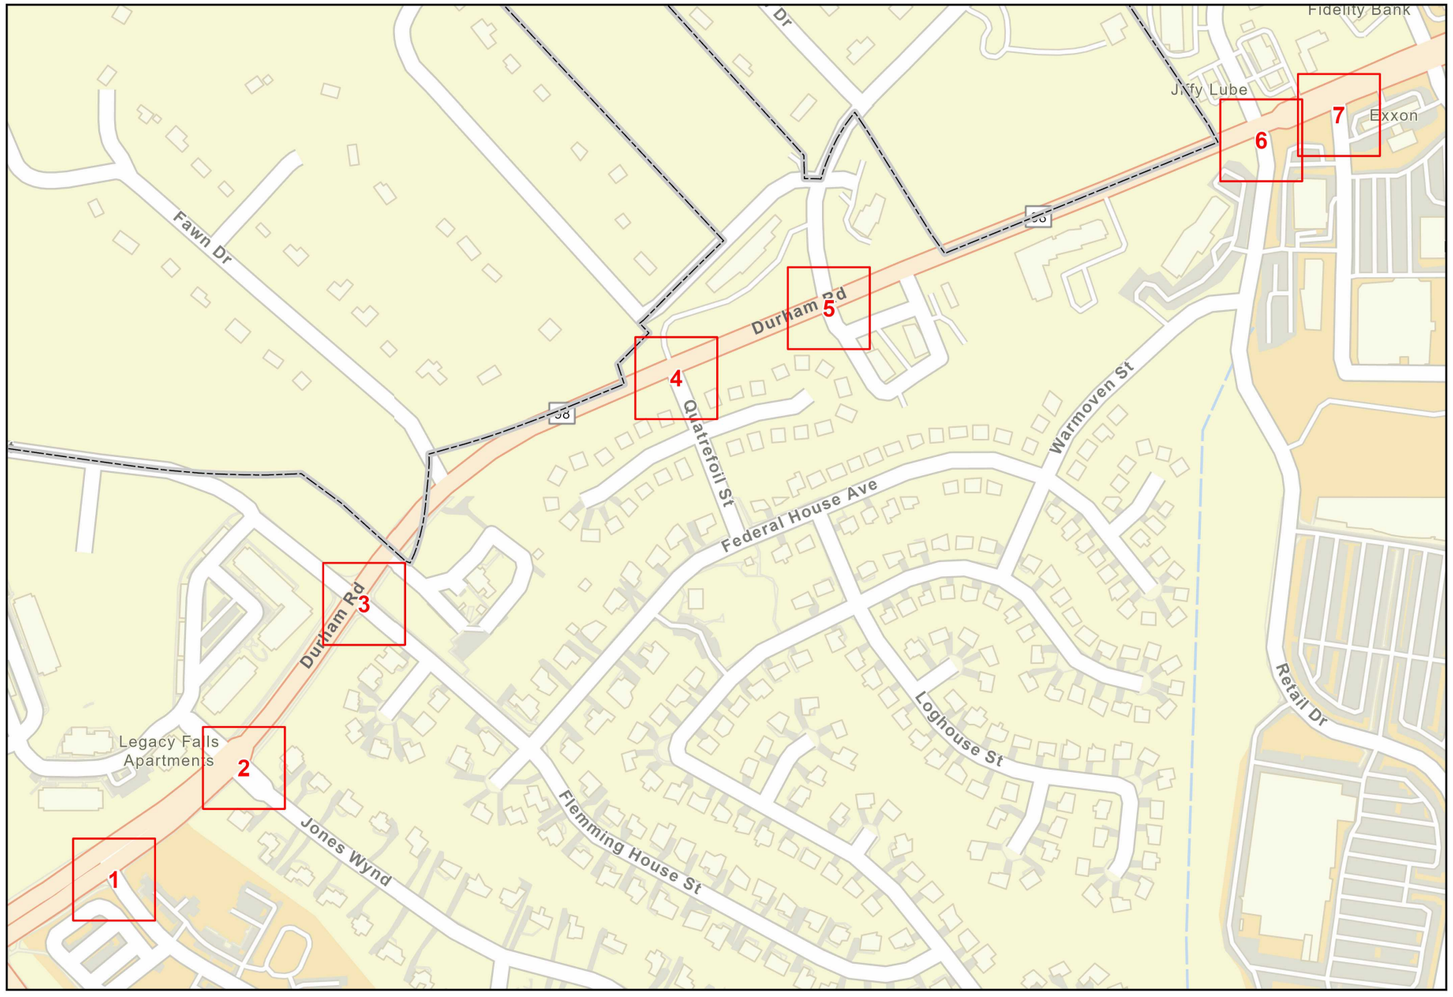


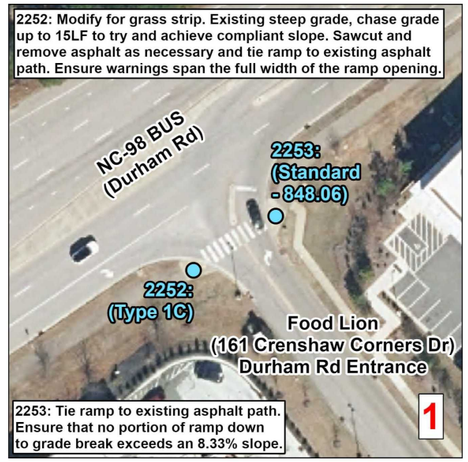


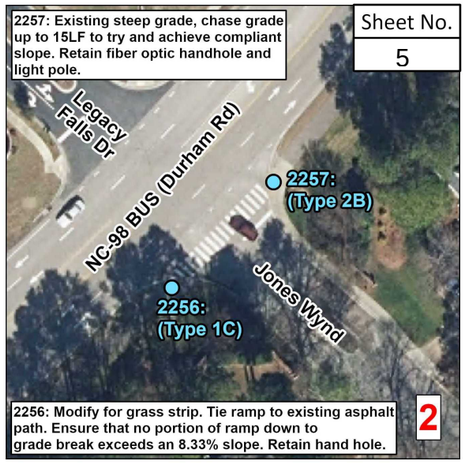

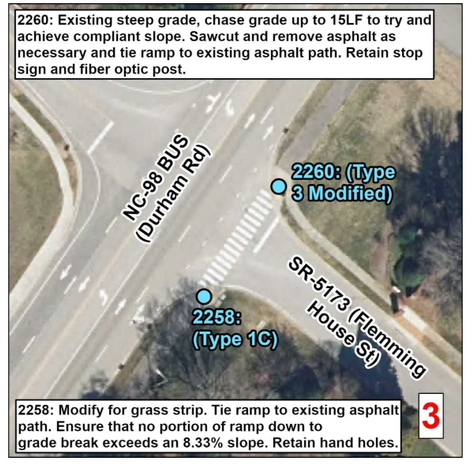

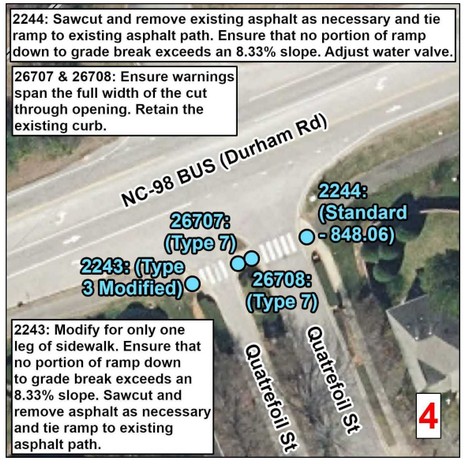

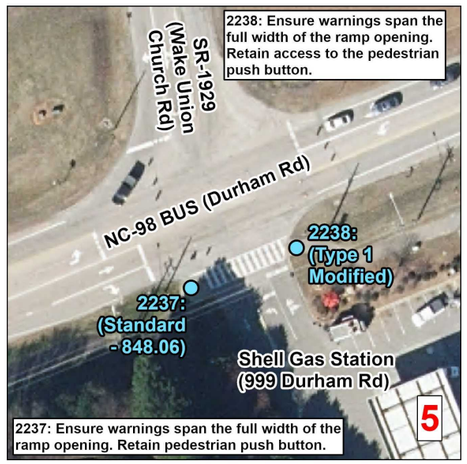

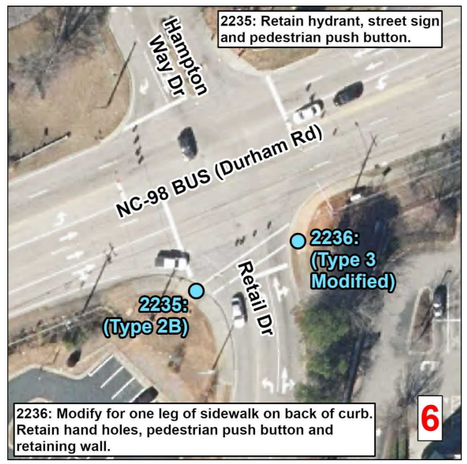



Curb Ramps To Be Repaired

- Retrofit
- Remove and Replace
- New Curb Ramp
- Remove Ramp
- Other

- Municipal Boundary
- NCHPO Historic Boundary (NR and LHD)

N Wake

WBS Number: 2027CPT.05.08.10921, ETC.

NC 98 BUS (Durham Rd)
From NC 98 To Pvmt Jt E of US1

NORTH CAROLINA DEPARTMENT OF TRANSPORTATION
DIVISION 5

Source: NV5 Engineers and Consultants Inc., ESRI, NC OneMap, NCDOT, NCHPO