

09/08/99

See Sheet 1-A For Index of Sheets
See Sheet 1-B For Conventional Symbols
See Sheet 1-C Thru 1-F For Survey Control Sheets

STATE OF NORTH CAROLINA
DIVISION OF HIGHWAYS

JONES & CRAVEN
COUNTIES


LOCATION: US 17 FROM SOUTH OF NC 58 TO THE NEW BERN BYPASS

TYPE OF WORK: GRADING, DRAINAGE, PAVING, AND STRUCTURES

WETLAND AND SURFACE WATER IMPACTS PERMIT



STATE	STATE PROJECT REFERENCE NO.	SHEET NO.	TOTAL SHEETS
N.C.	R-2514D	1	
STATE PROJ. NO.	F.A. PROJ. NO.	DESCRIPTION	
34442.1.5		PE	
34442.2.S5		RW & UTILITIES	

PERMIT DRAWING
SHEET 1 OF 84

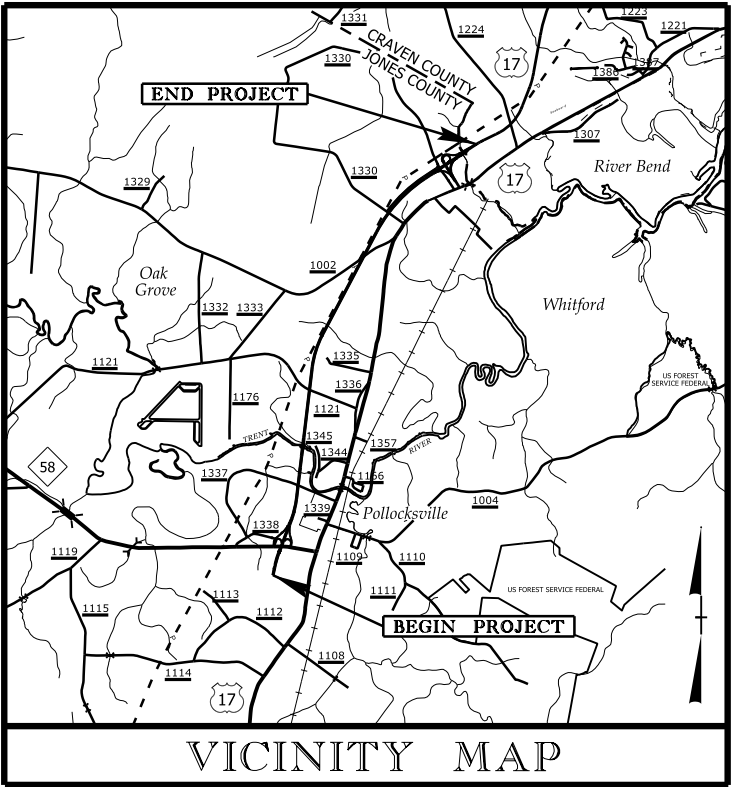

VICINITY MAP

SITE 8

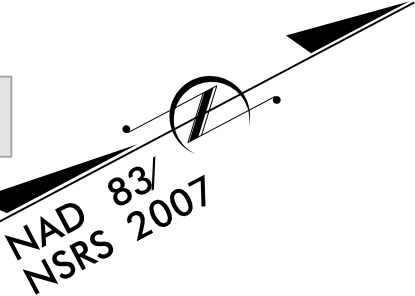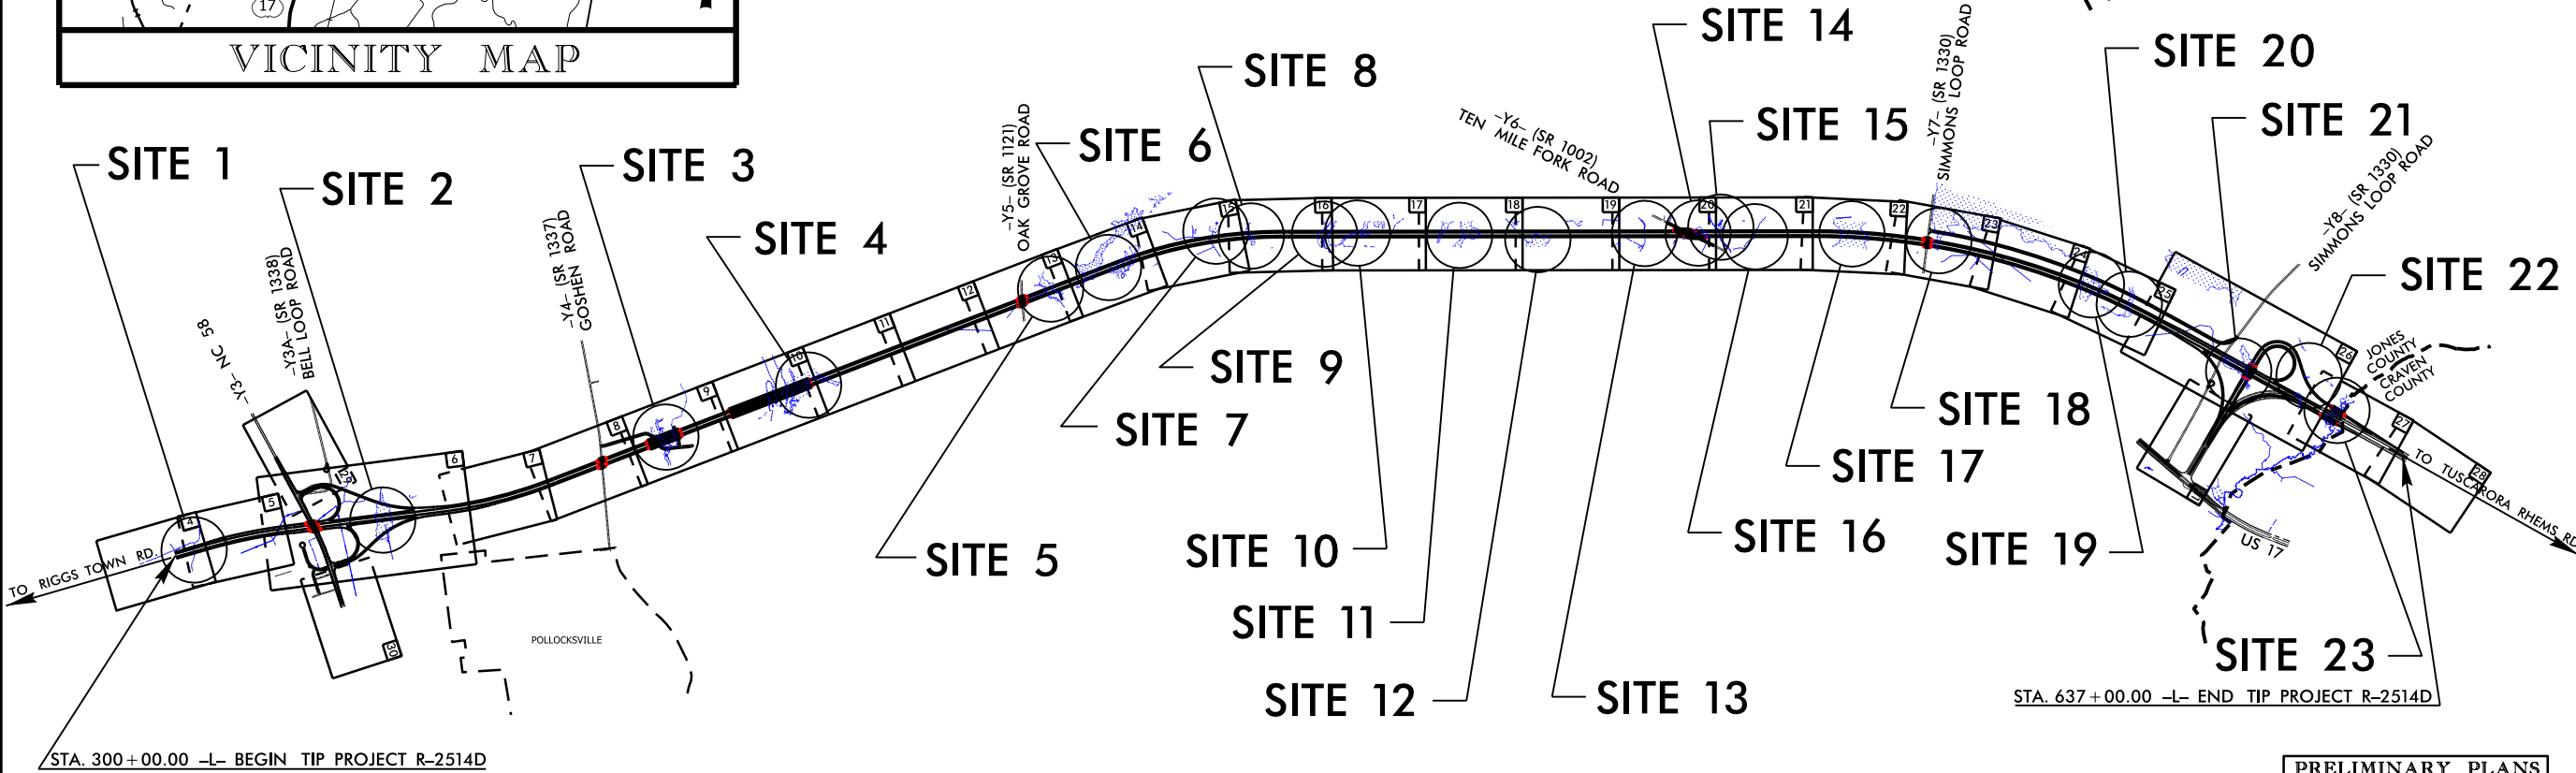


PRELIMINARY PLANS
DO NOT USE FOR CONSTRUCTION

TIP PROJECT: R-2514D

CONTRACT:

GRAPHIC SCALES

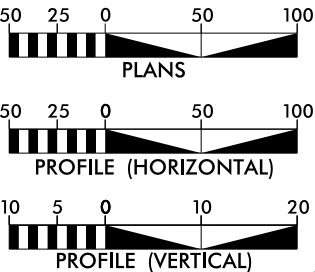

DESIGN DATA

ADT 2015 = 10,600
ADT 2035 = 15,700
DHV = 7 %
D = 65 %
T = 7 % *
V = 70 MPH
* TTST=4 % DUAL = 3 %
FUNC CLASS = FREEWAY
STATEWIDE TIER

PROJECT LENGTH

LENGTH OF ROADWAY, TIP PROJECT R-2514D = 5.894 Miles
LENGTH OF STRUCTURES, TIP PROJECT R-2514D = 0.489 Miles
TOTAL LENGTH OF TIP PROJECT R-2514D = 6.383 Miles

Prepared in the Office of:
DIVISION OF HIGHWAYS
1000 Birch Ridge Dr., Raleigh NC, 27610

2012 STANDARD SPECIFICATIONS
RIGHT OF WAY DATE:
SEPTEMBER 27, 2013

LETTING DATE:
JUNE 16, 2015

JAMES A. SPEER, P.E.
PROJECT ENGINEER


DANIEL W. GARDNER, JR., P.E.
PROJECT DESIGN ENGINEER

HYDRAULICS ENGINEER

SIGNATURE: P.E.



ROADWAY DESIGN
ENGINEER

SIGNATURE: P.E.

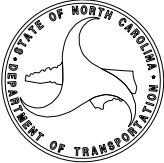

2262014
miyork
R:\Hydraulics\PERMITS_Environmental\Drawings\Wetland Permit\R2514D_PRM_tsh.dgn
\$\$\$\$\$SYTIME\$\$\$\$\$
\$\$\$\$\$DGN\$\$\$\$\$
\$\$\$\$\$USERNAME\$\$\$\$\$

NAD 83/NSRS 2007

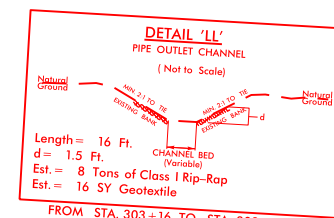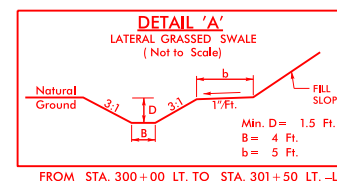

SITE 1

-L- STA. 308+00.00

1
BELL BROTHERS FARM, INC
DB 310 PG 71
DB 180 PG 631
DB 188 PG 256
DB 197 PG 819
DB 282 PG 55
DB 278 PG 898
MB 12 PG 8

DENOTES IMPACTS IN
SURFACE WATER

TS TS

DENOTES TEMPORARY
IMPACTS IN SURFACE WATER

GRAPHIC SCALE



SEE SHEET 32 FOR -L- PROFILE

REVISIONS

3/19/2014
New York
PERMITS Environmental Drawings\Welland Permit\R2514D_Hydraulic\Drawings\Hydraulic_Stationing.dgn

PERMIT DRAWING
SHEET 7 OF 84

RICHARD H. DB I

SITE 2

JOE SPENCER ESTATE
DB 128 PG 295

47

Q10 = 32 CFS
V10 = 0.9 FPS

CL 'B' RIP RAP
EST 7 TONS

**NOTE: FILL GORE AREA TO
ELEVATION 267.5**

NOTE: FILL GORE AREA TO
ELEVATION: 267'

WILHEMINA SPENCER
DB 128 DE 203

STEPHEN L. CARMON
DB 321PG 295

GRAPHIC SCALE



NOTE: TOTAL TAKE




DENOTES FILL IN
WETLAND

DENOTES MECHANIZED
CLEARING


SE



52

72" CHL

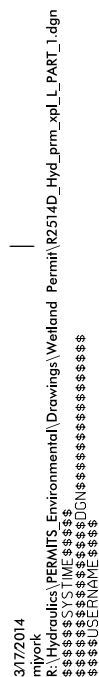




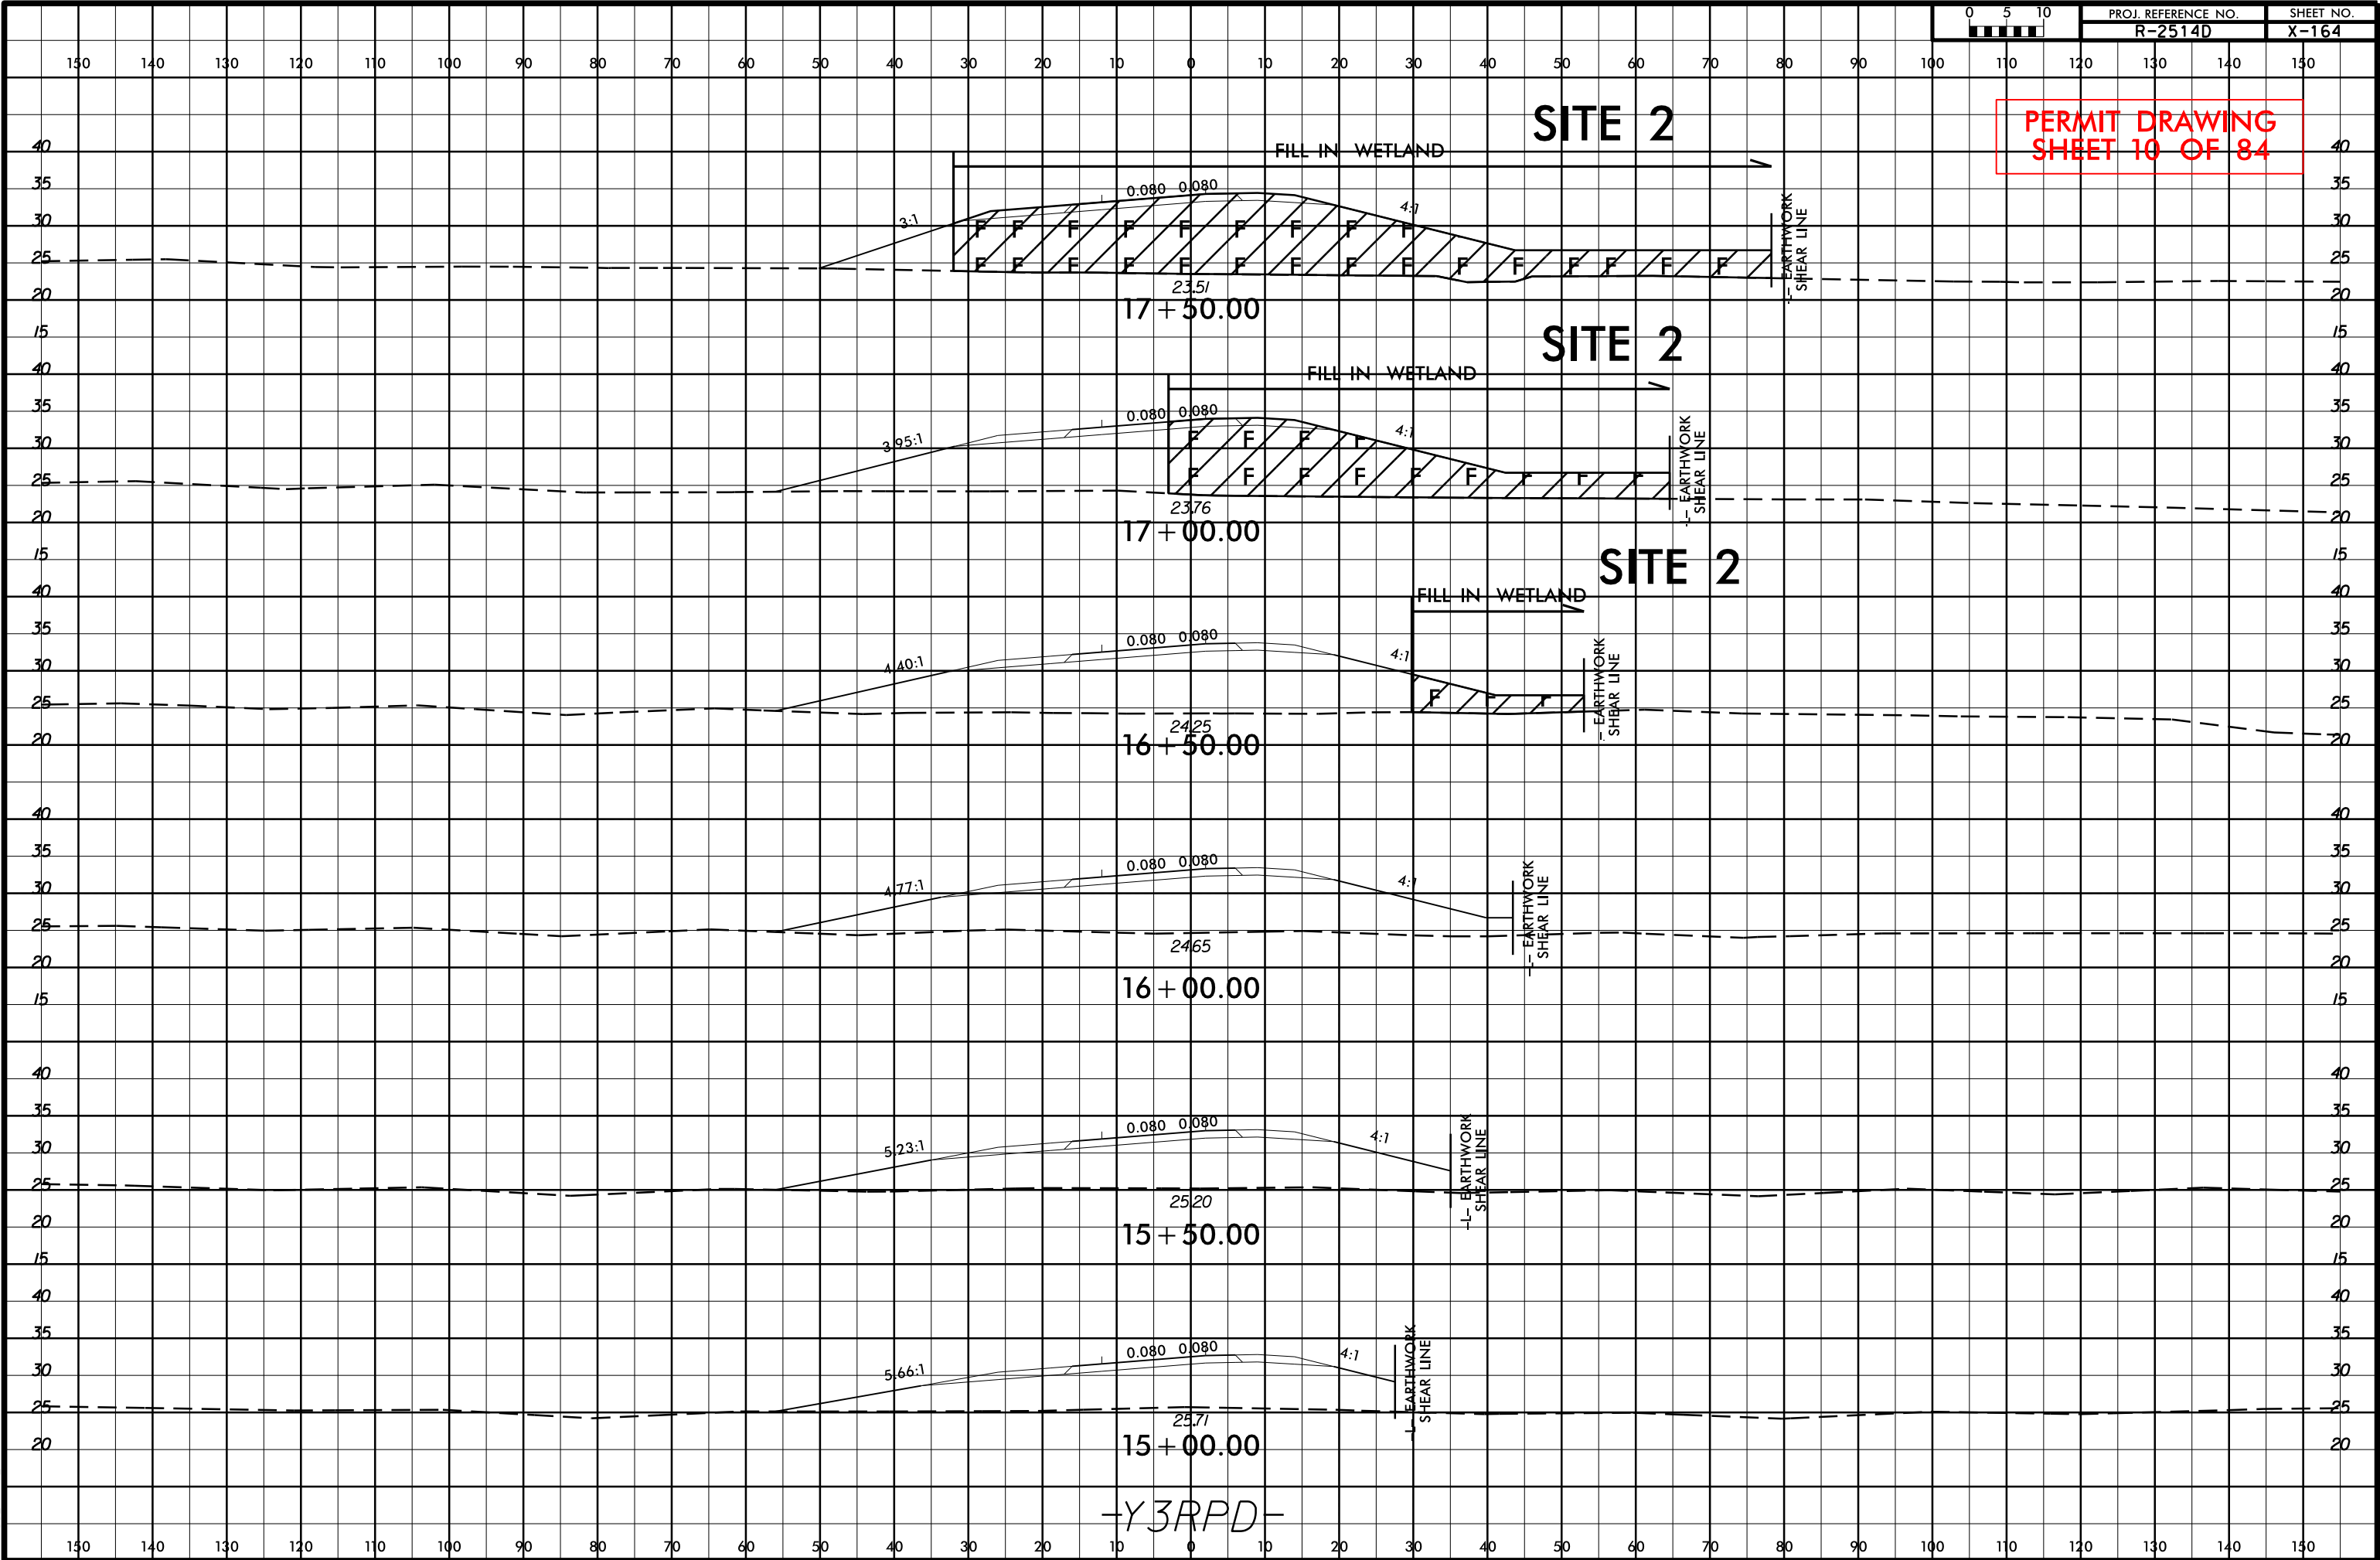





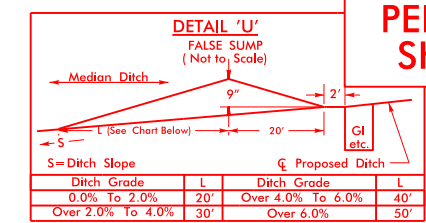
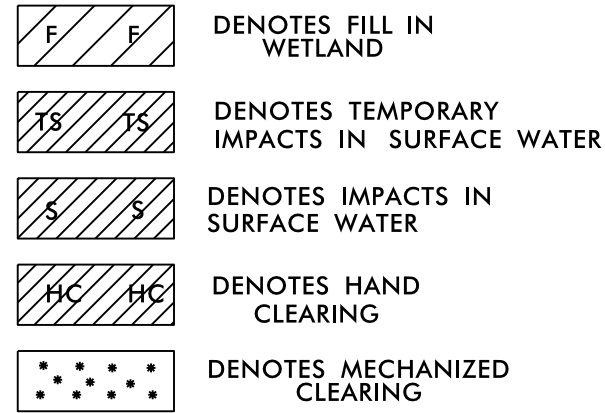


PERMIT DRAWING
SHEET 11 OF 84

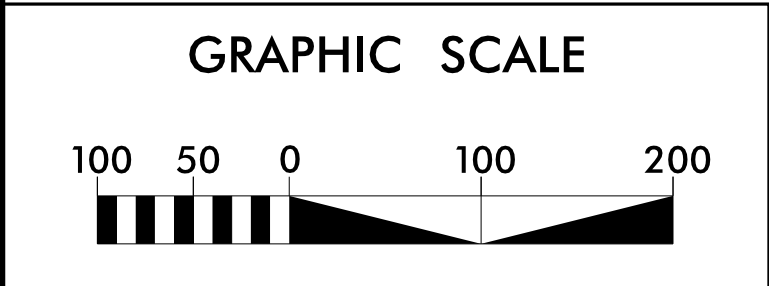

SEE SHEET 35 FOR -L- PROFILE
SEE SHEET 52 FOR -DRV3- PROFILE
SEE SHEET 52 FOR -DRV4- PROFILE
SEE SHEETS S-1 THRU S-2 FOR STRUCTURE PLANS

SBG – "SHOULDER BERM GUTTER"

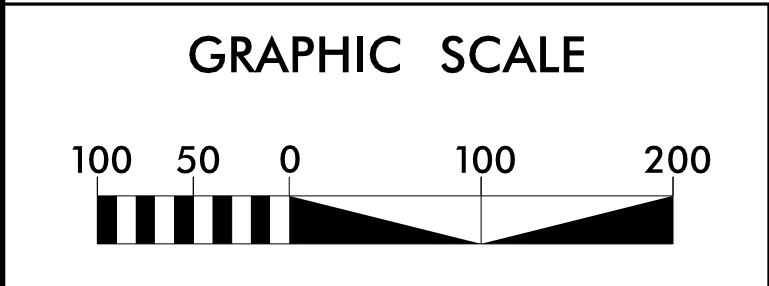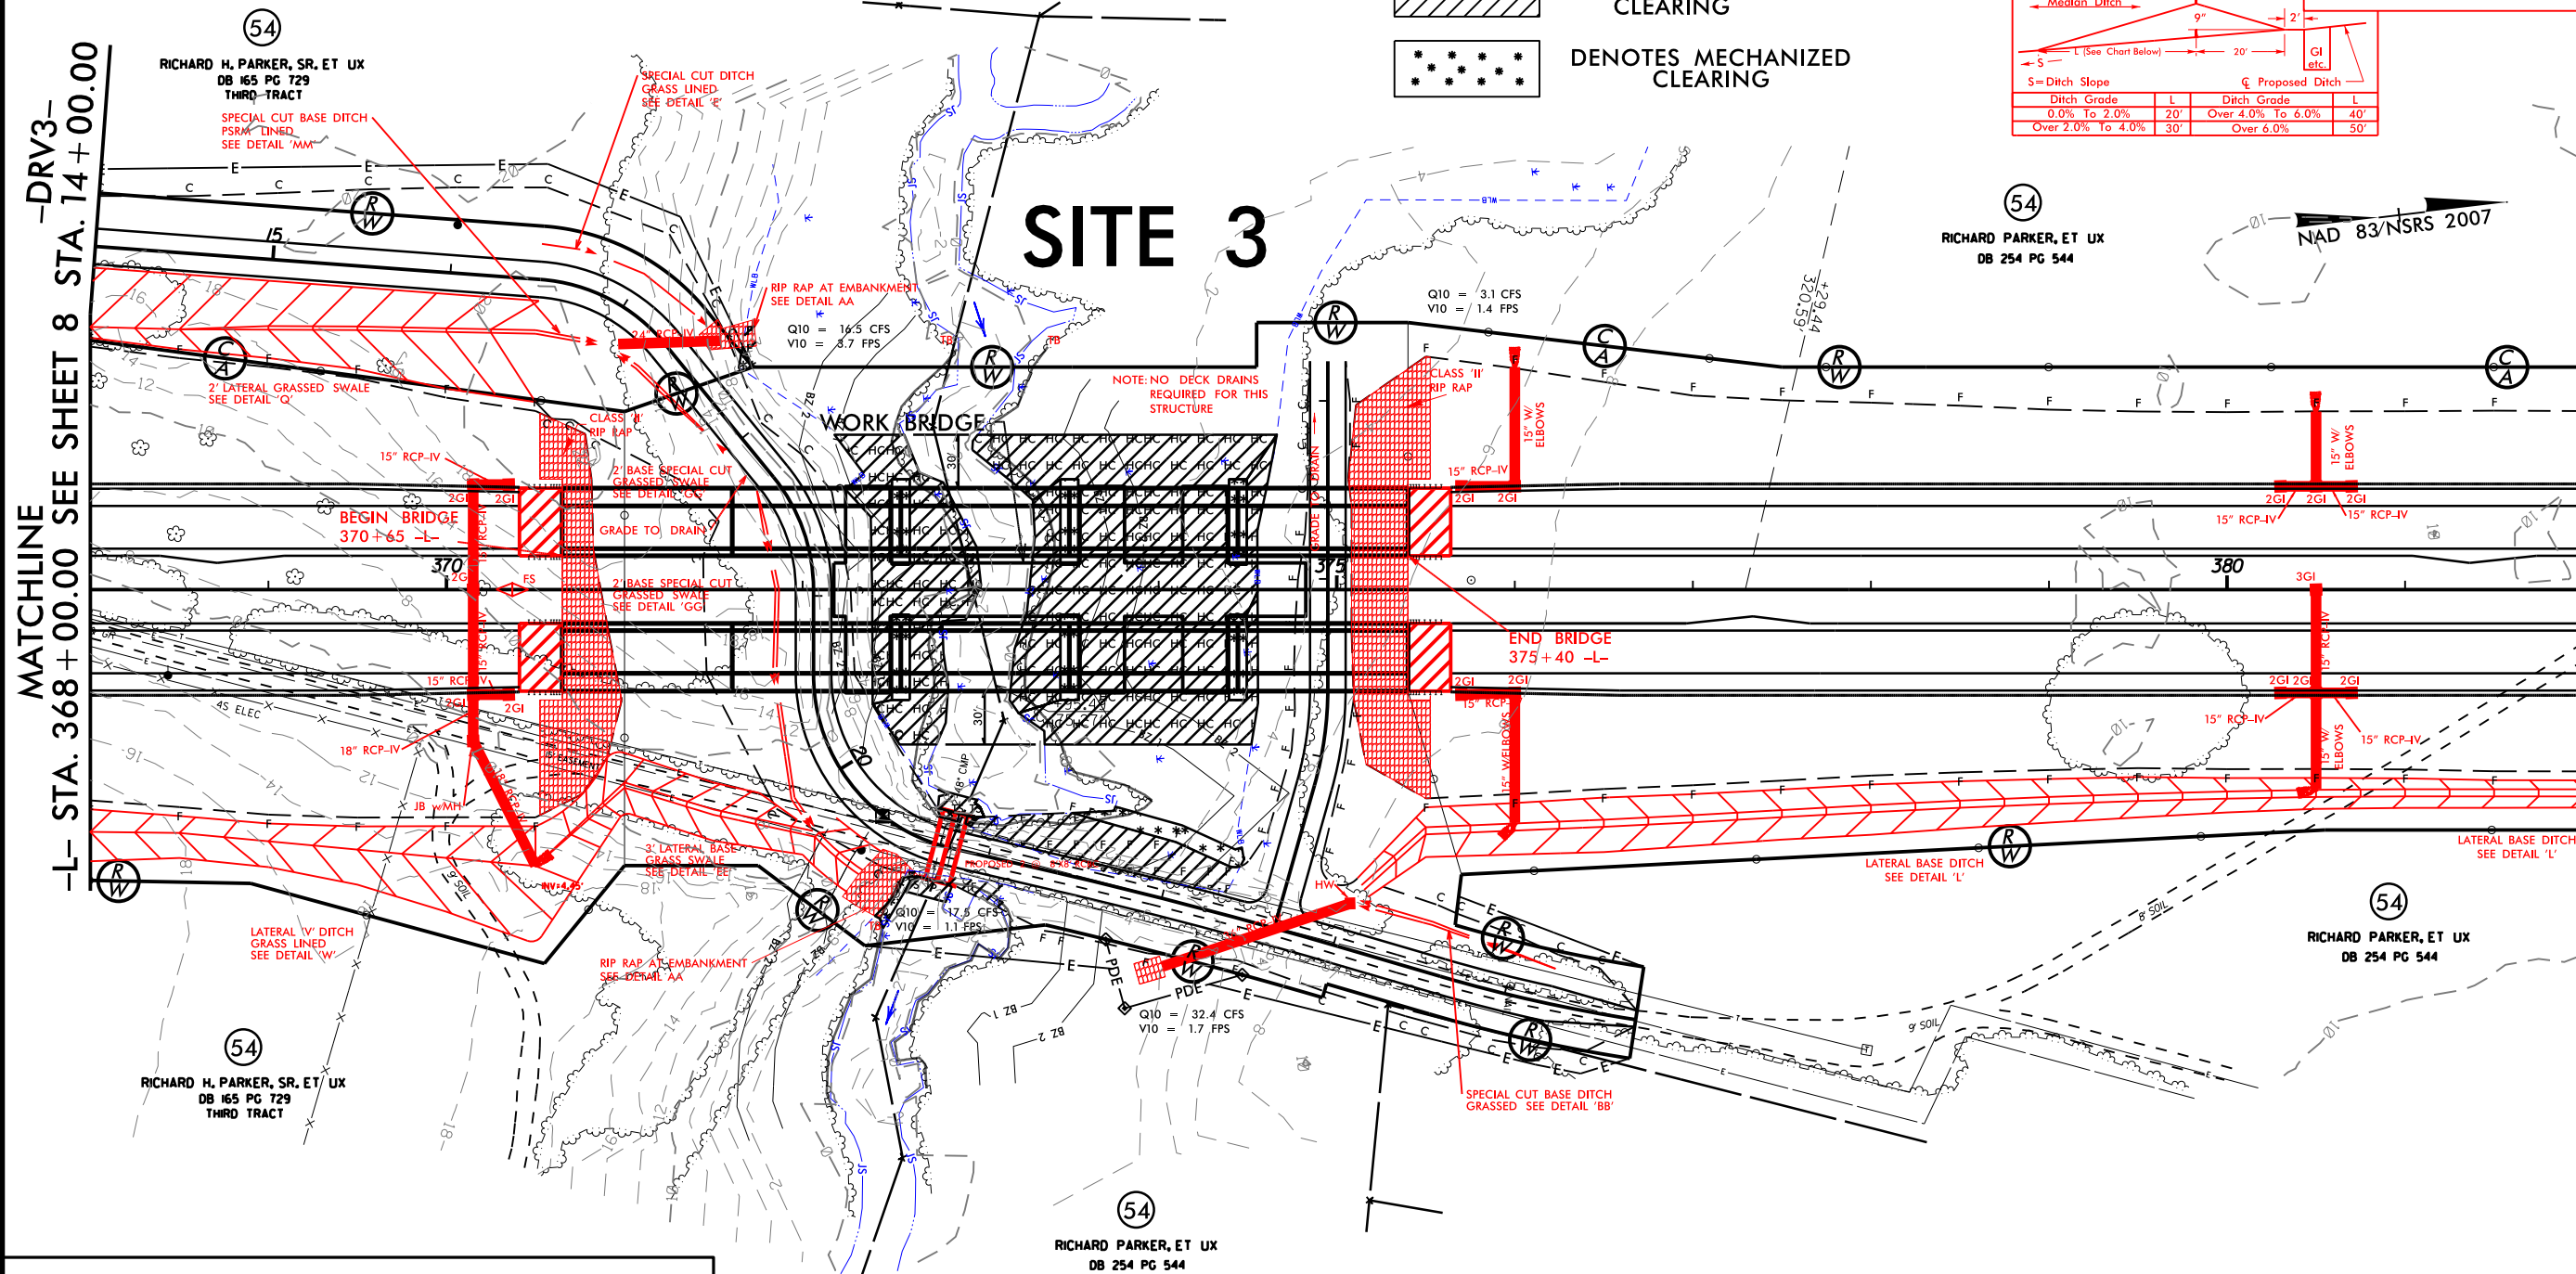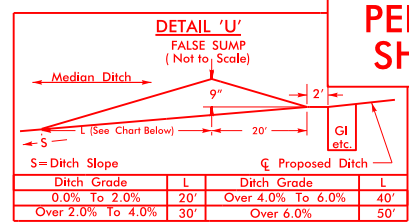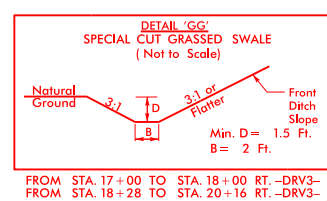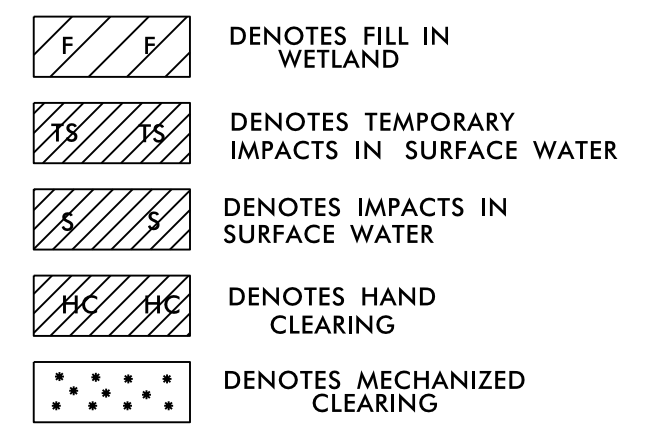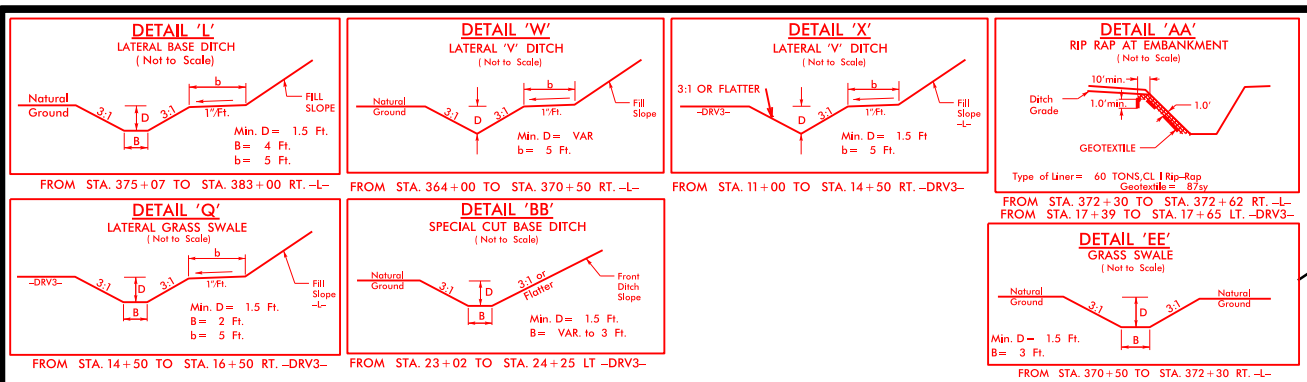


SITE 3




DENOTES FILL IN
WETLAND




DENOTES TEMPORARY
IMPACTS IN SURFACE WATER

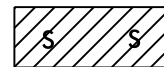

DENOTES IMPACTS IN
SURFACE WATER

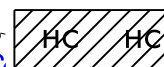

DENOTES HAND
CLEARING

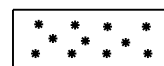

DENOTES MECHANIZED
CLEARING

PROJECT REFERENCE NO.	SHEET NO.
R-2514D	9
R/W SHEET NO.	
ROADWAY DESIGN ENGINEER	HYDRAULICS ENGINEER
PRELIMINARY PLANS DO NOT USE FOR CONSTRUCTION	

PERMIT DRAWING
SHEET 13 OF 84

Q10 = 3.1 CFS
V10 = 1.4 FPS

Q10 = 16.5 CFS
V10 = 3.7 FPS

NOTE: NO DECK DRAINS
REQUIRED FOR THIS
STRUCTURE

WORK BRIDGE



END BRIDGE
375+40 -L-

GRAPHIC SCALE




REVISIONS

3/18/2014
R:\Hydro\PERMITS\Environmental Drawings\Wetland Permit\2514D_Hydra_gm_pch_09x12.dgn
\$\$\$\$\$SYTIME\$\$\$\$\$
\$\$\$\$\$DESIGN\$\$\$\$\$
\$\$\$\$\$DRAWING\$\$\$\$\$

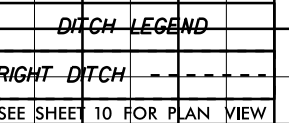 


2/27/2014
mywork
R:\Hydraulics\PERMITS_Environmental\Drawings\Wetland Permit\R2514D_Hyd_prm_pfl.dgn

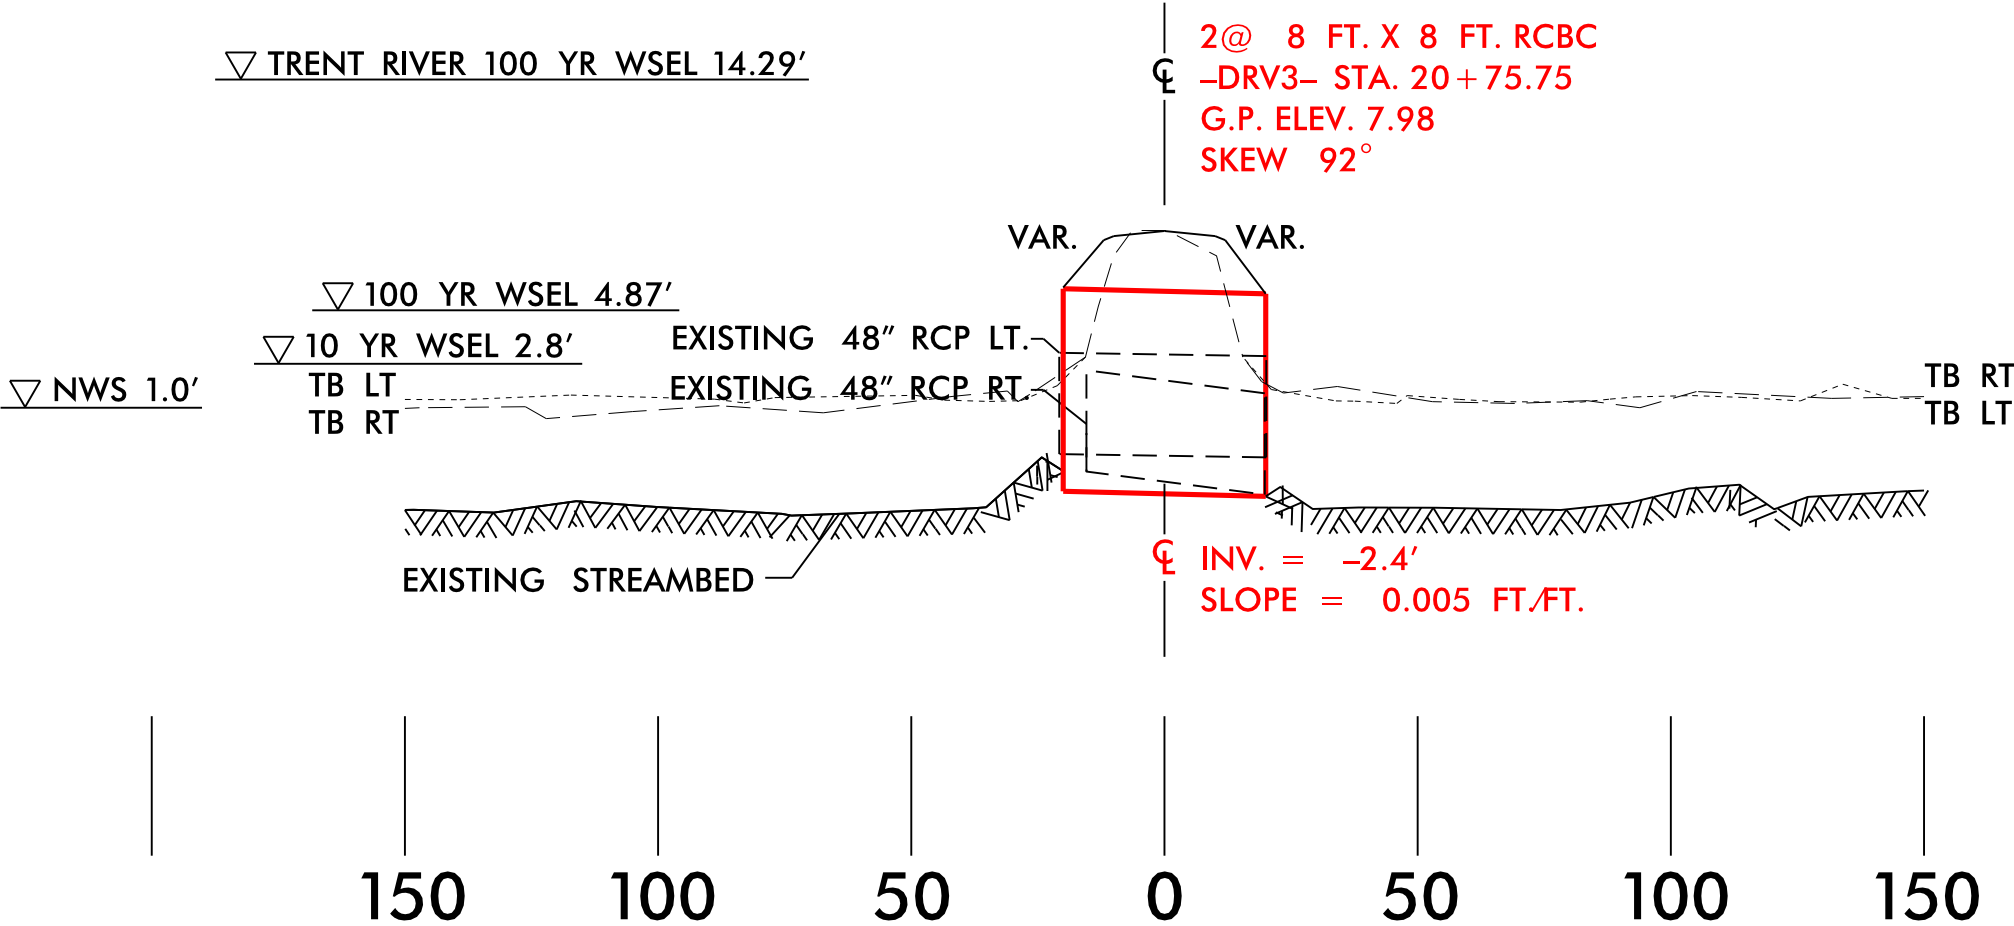


PROFILE

NCDOT
DIVISION OF HIGHWAYS
JONES COUNTY
PROJECT: 34442.1.5 (R-2514D)
US 17 FROM SOUTH OF NC 58
TO THE NEW BERN BYP

PERMIT DRAWING
SHEET 16 OF 84

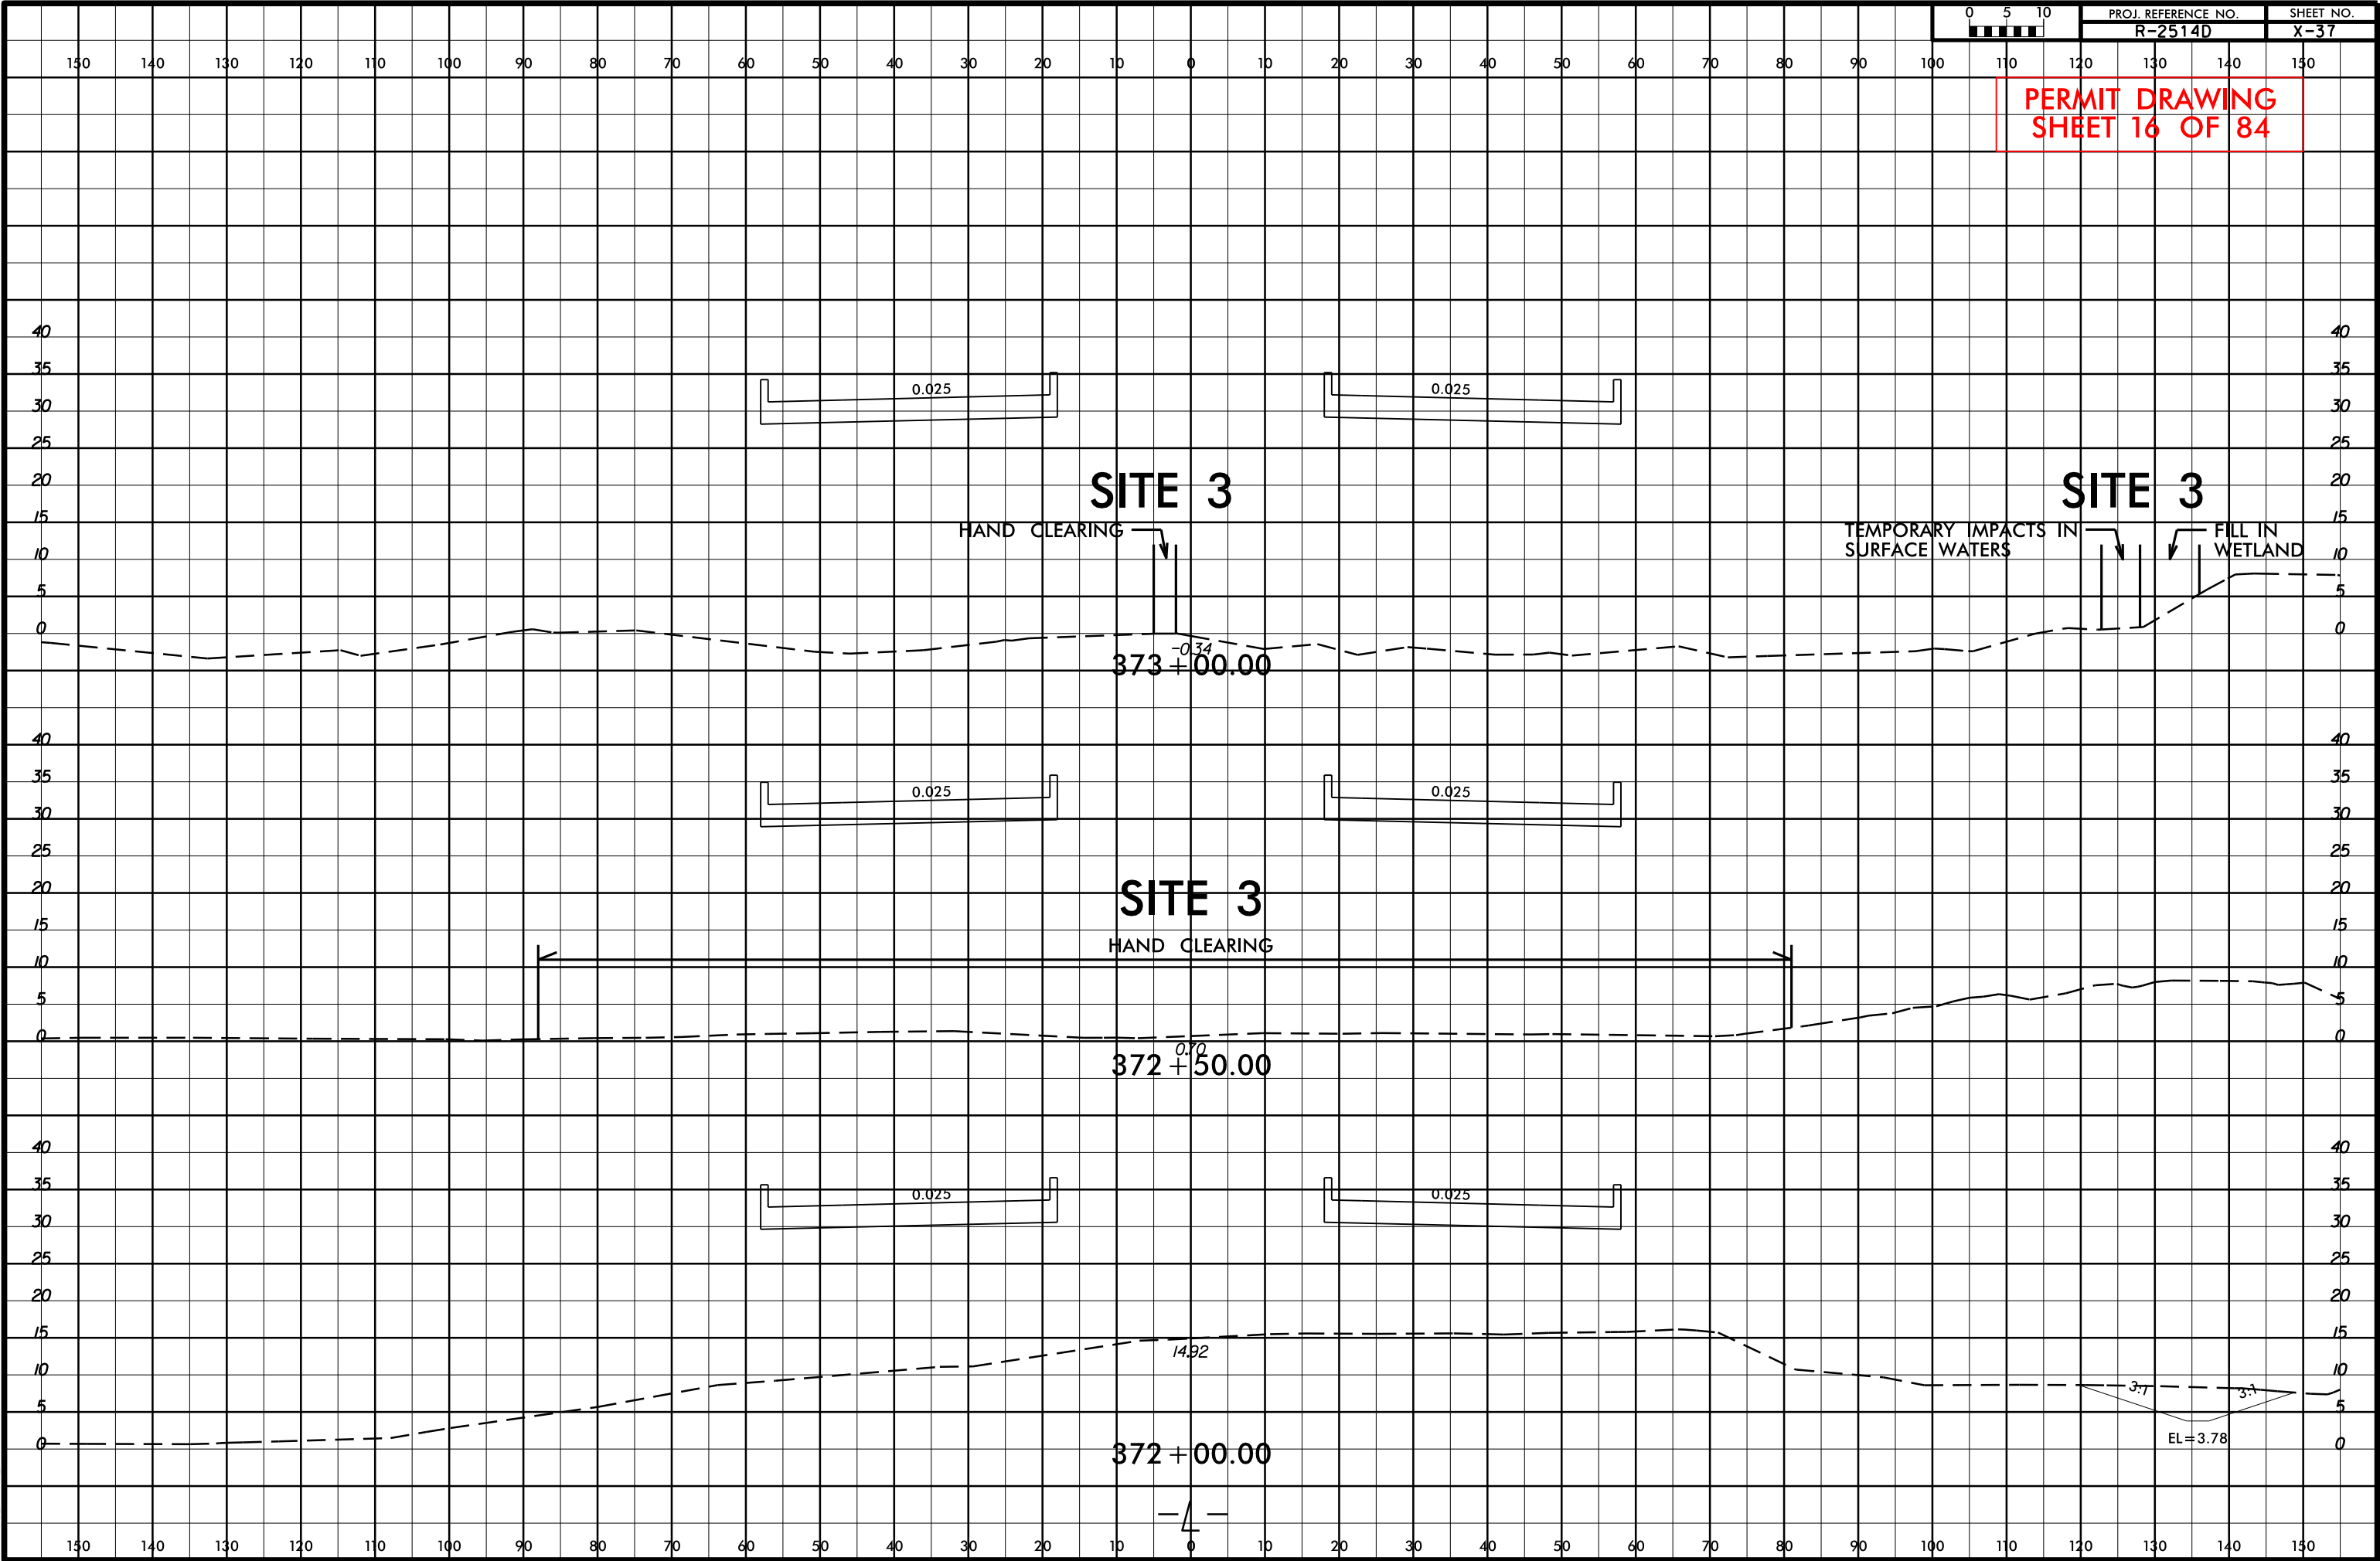

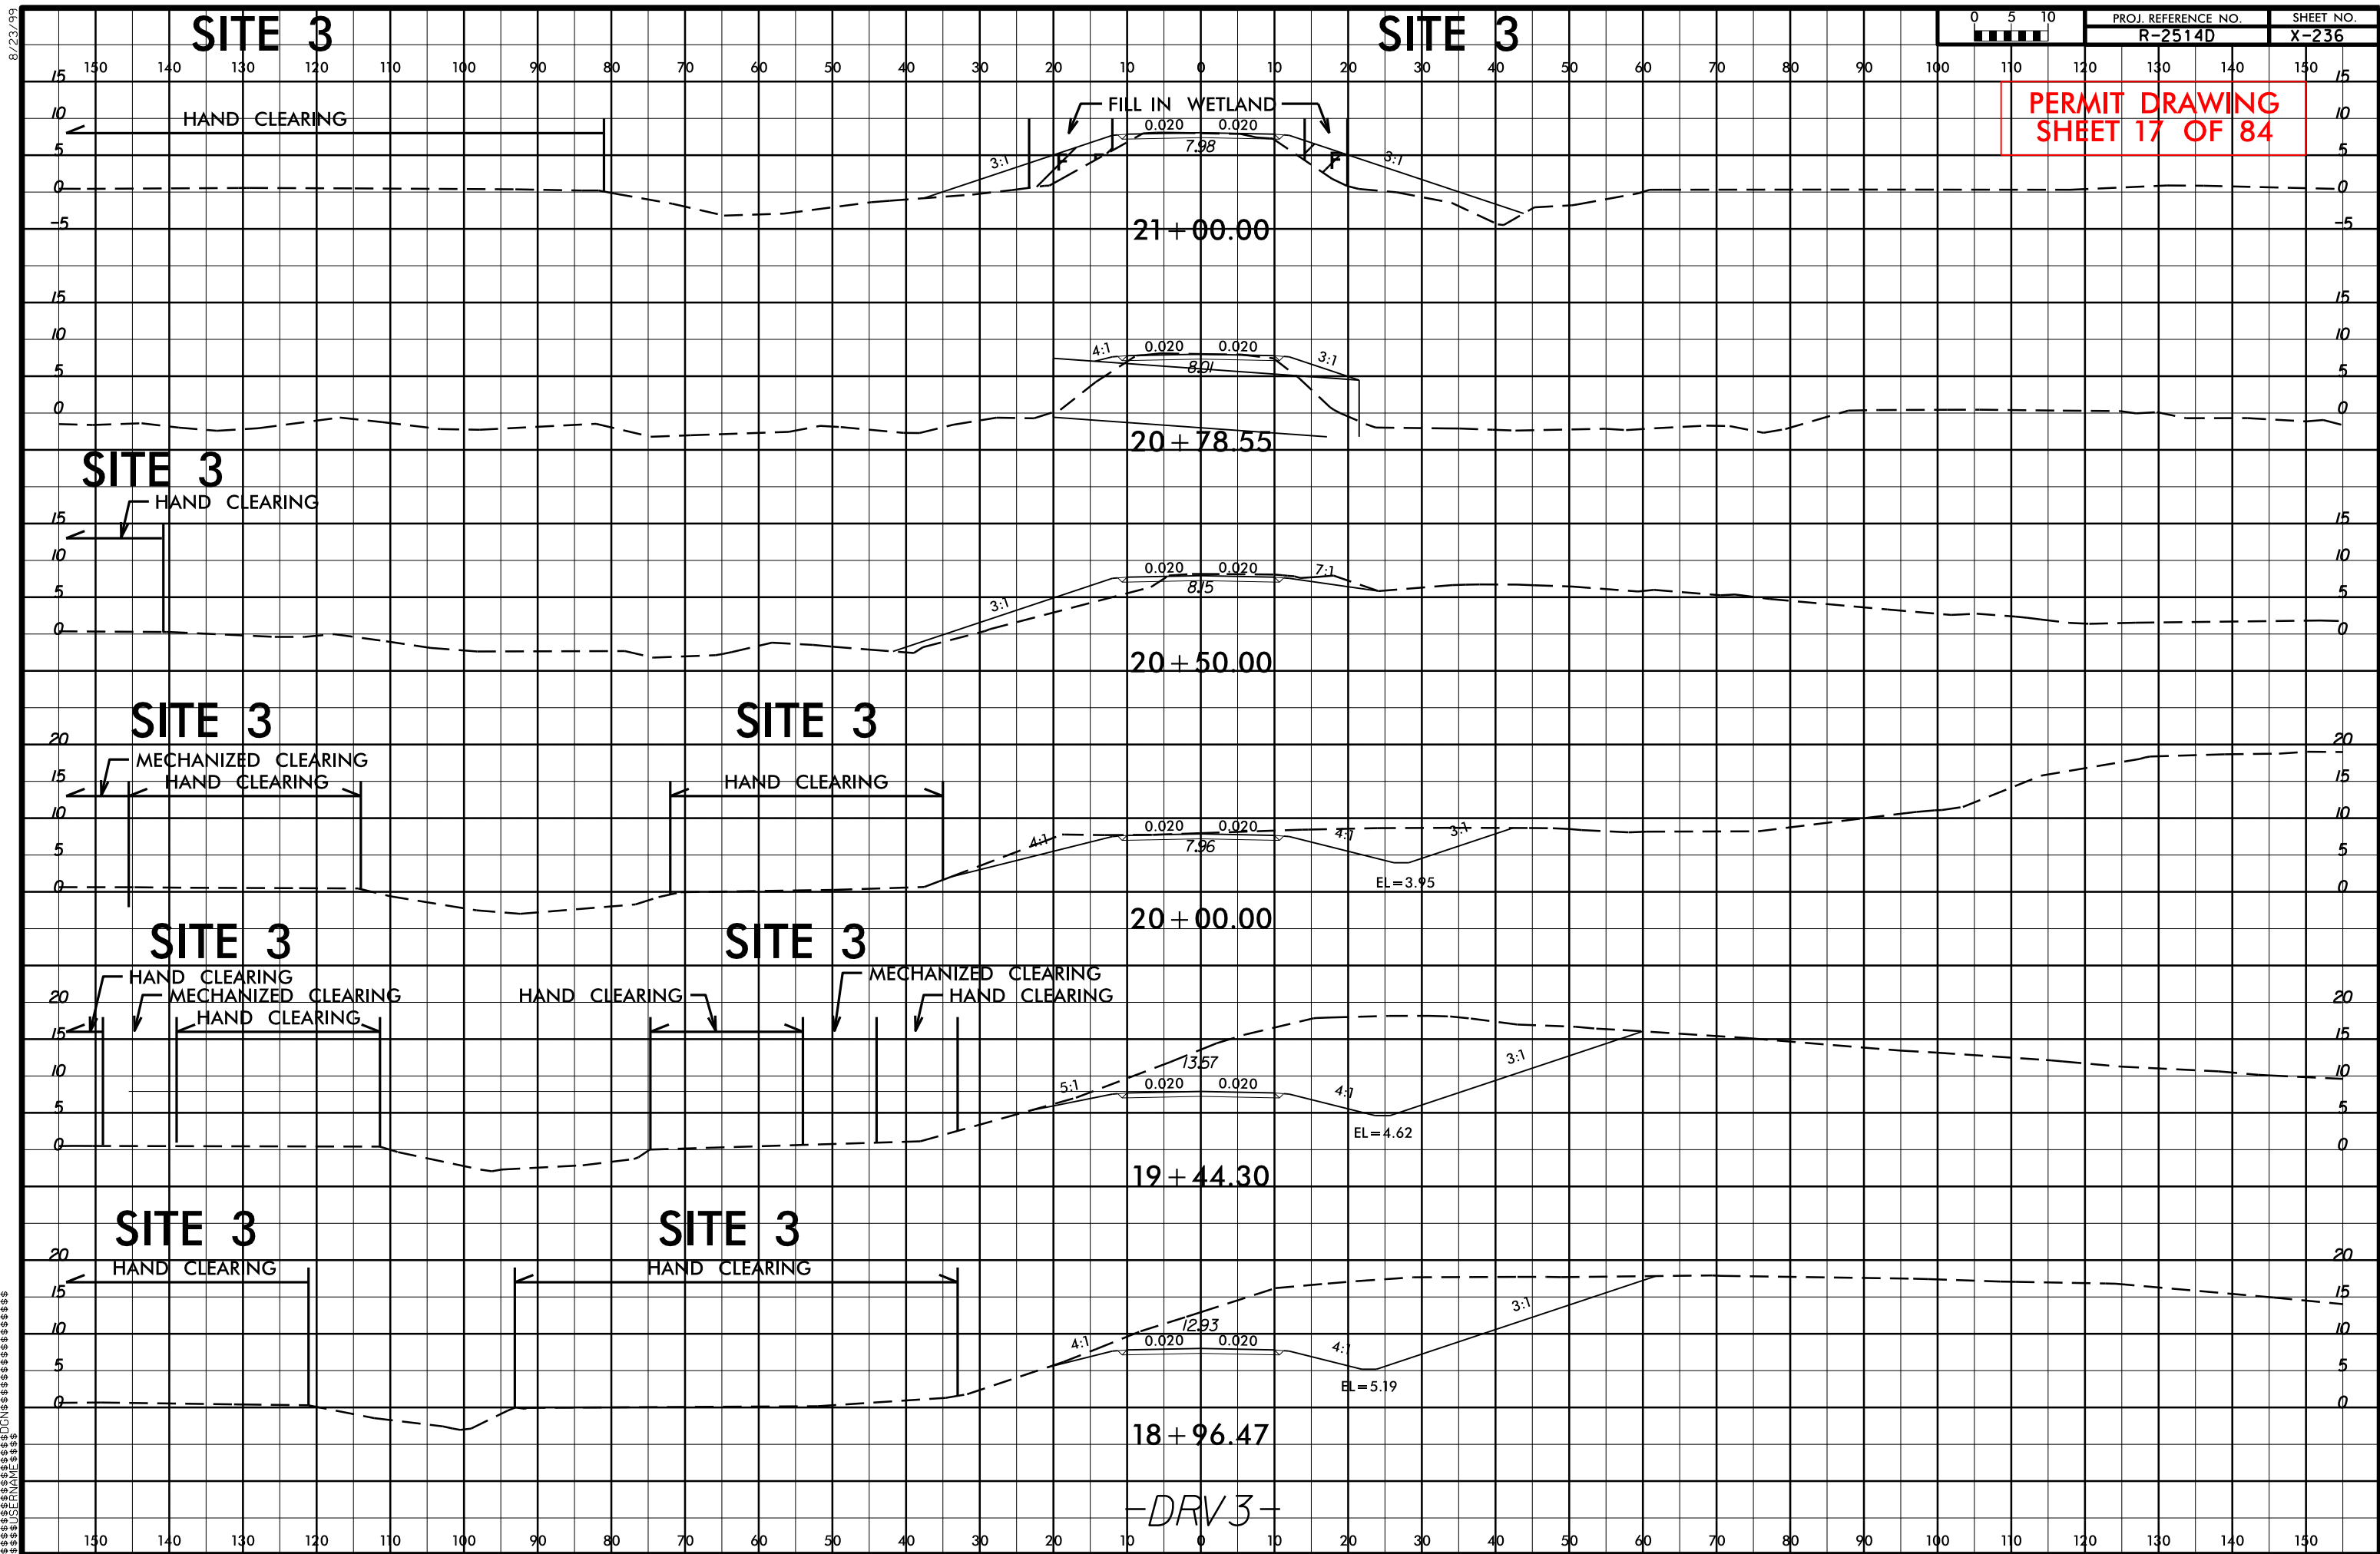


3/17/2014
C:\work\audits\PERMITS_Environmental\Drawings\Welland Permit\2514D_Hyd_perm_xpl_drw4.dgn
\$\$\$\$SYTIME\$\$\$\$
\$\$\$\$\$CNCN\$\$\$\$\$
\$\$\$\$\$USERNAME\$\$\$\$\$


8/23/99

0510			PROJ. REFERENCE NO.		SHEET NO.	
0510			R-2514D		X-239	

PERMIT DRAWING
SHEET 18 OF 84

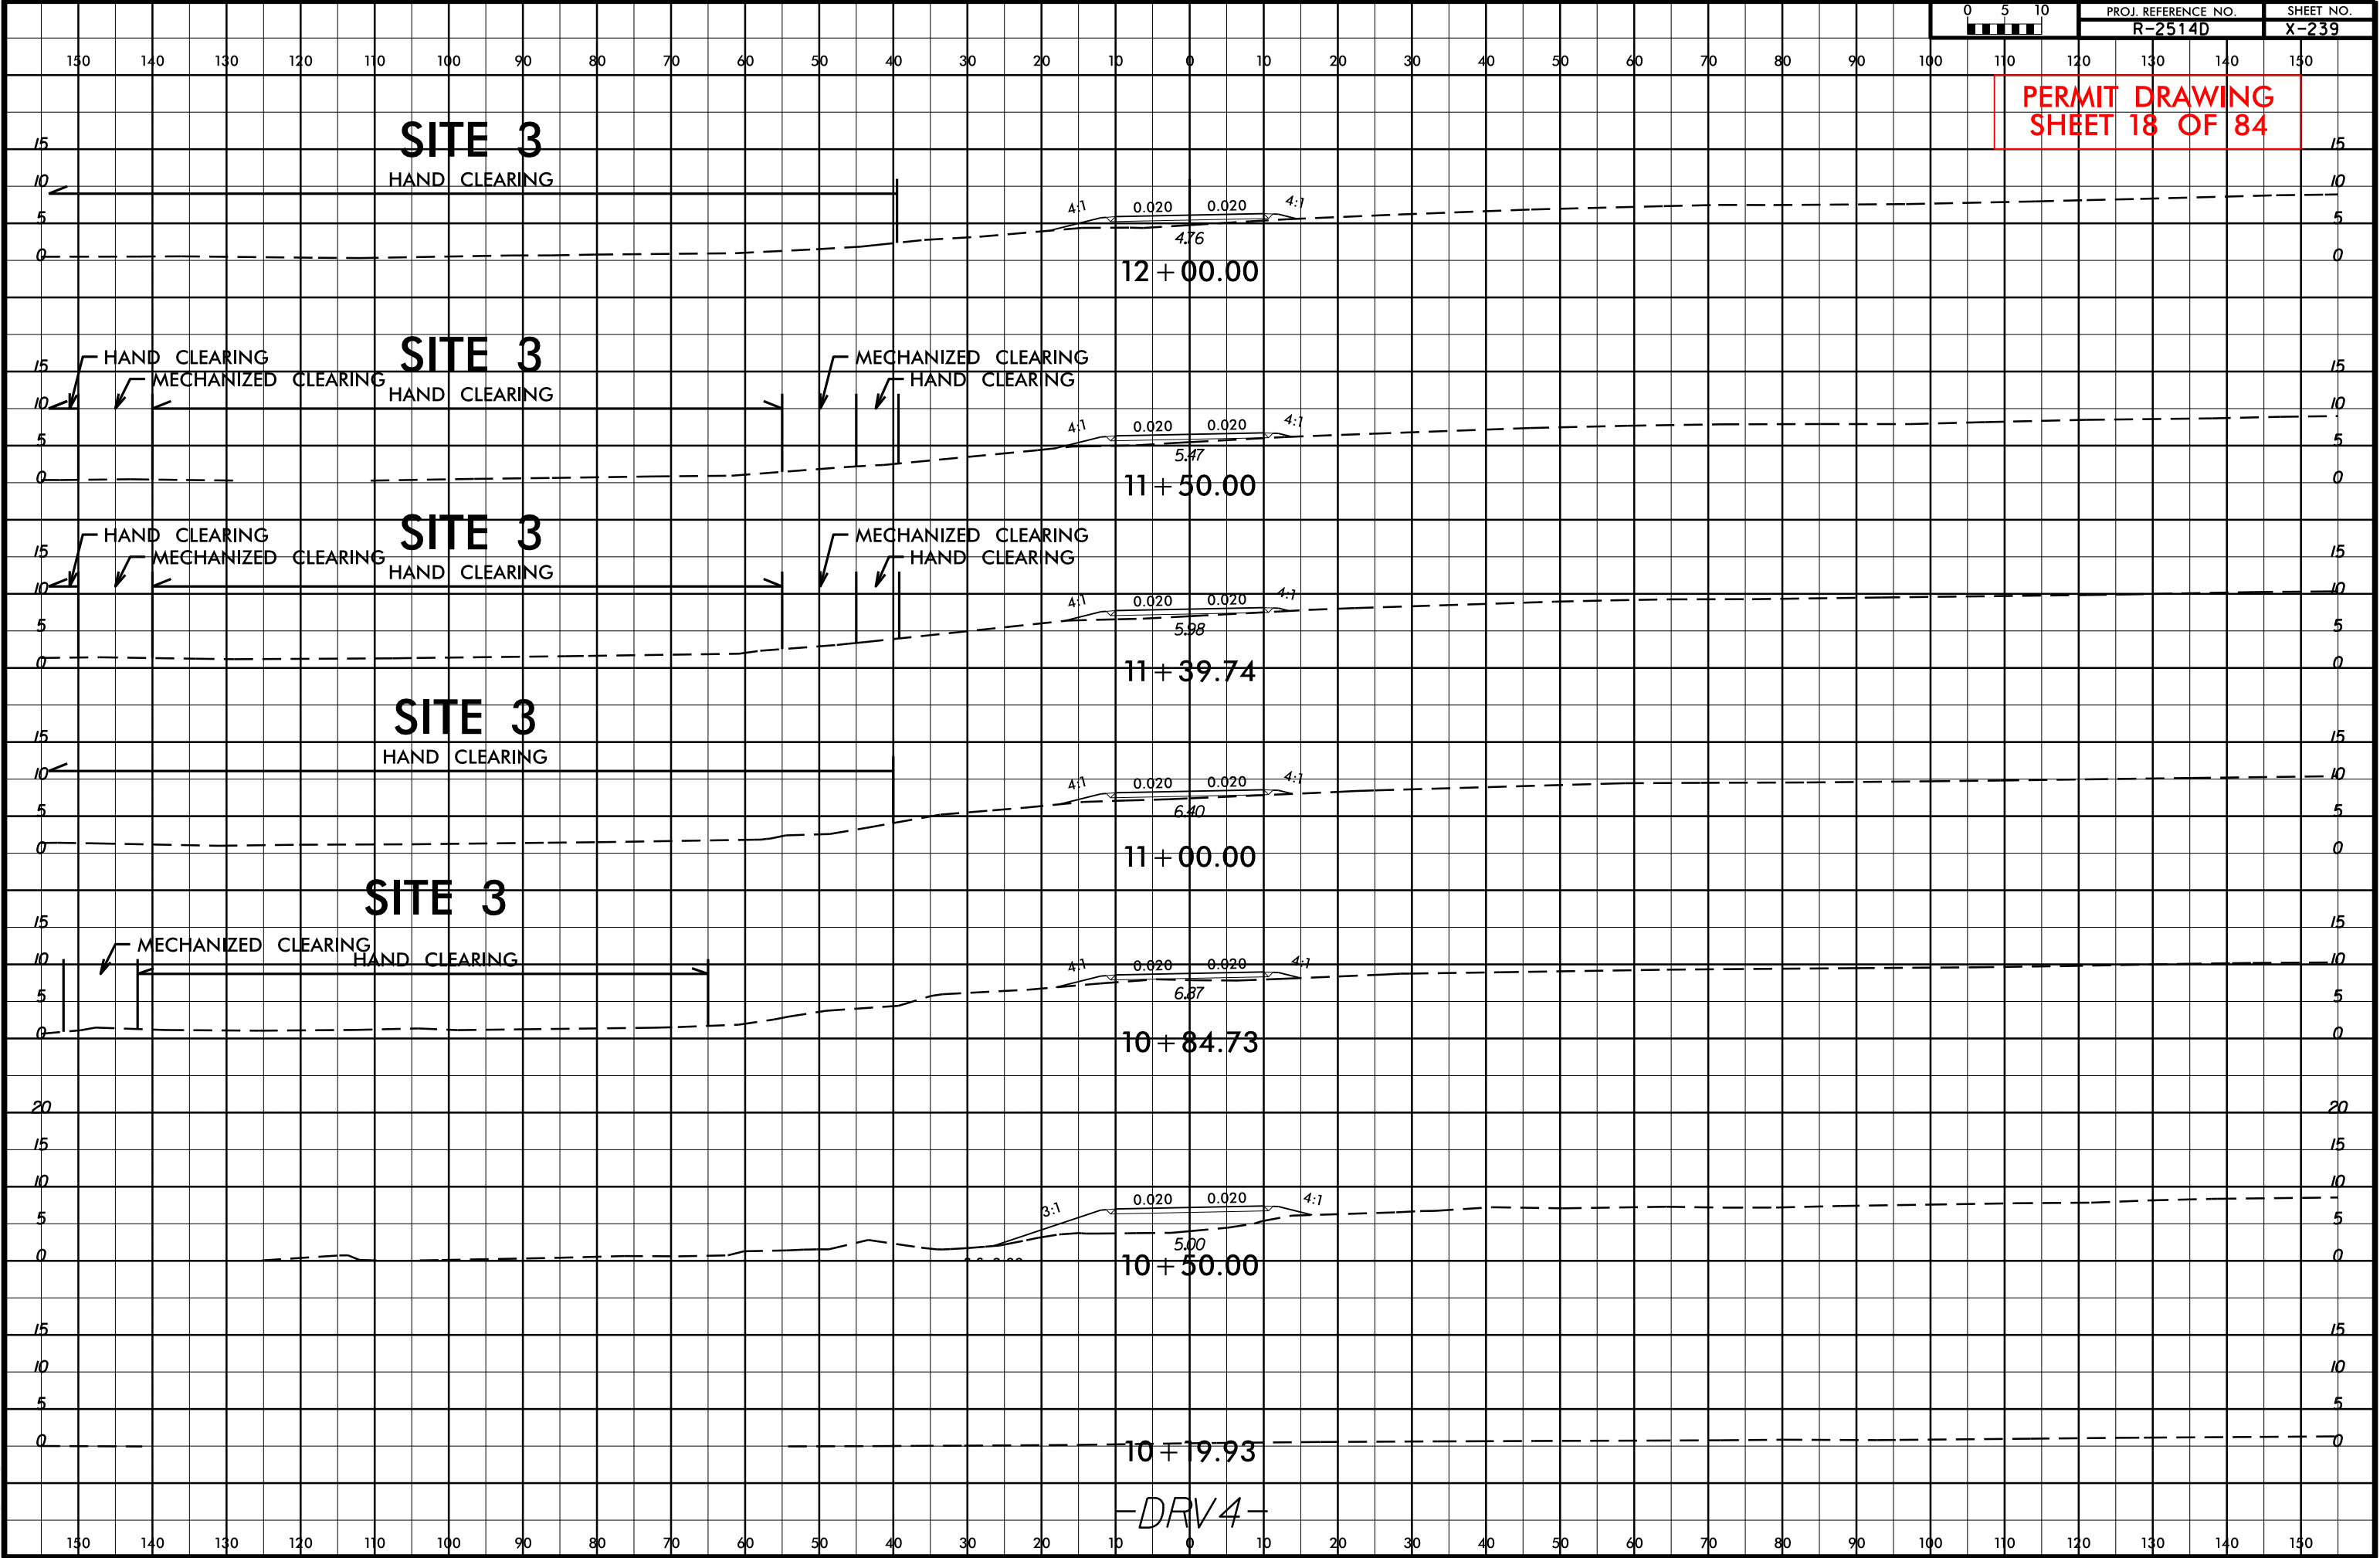

-DRV4-

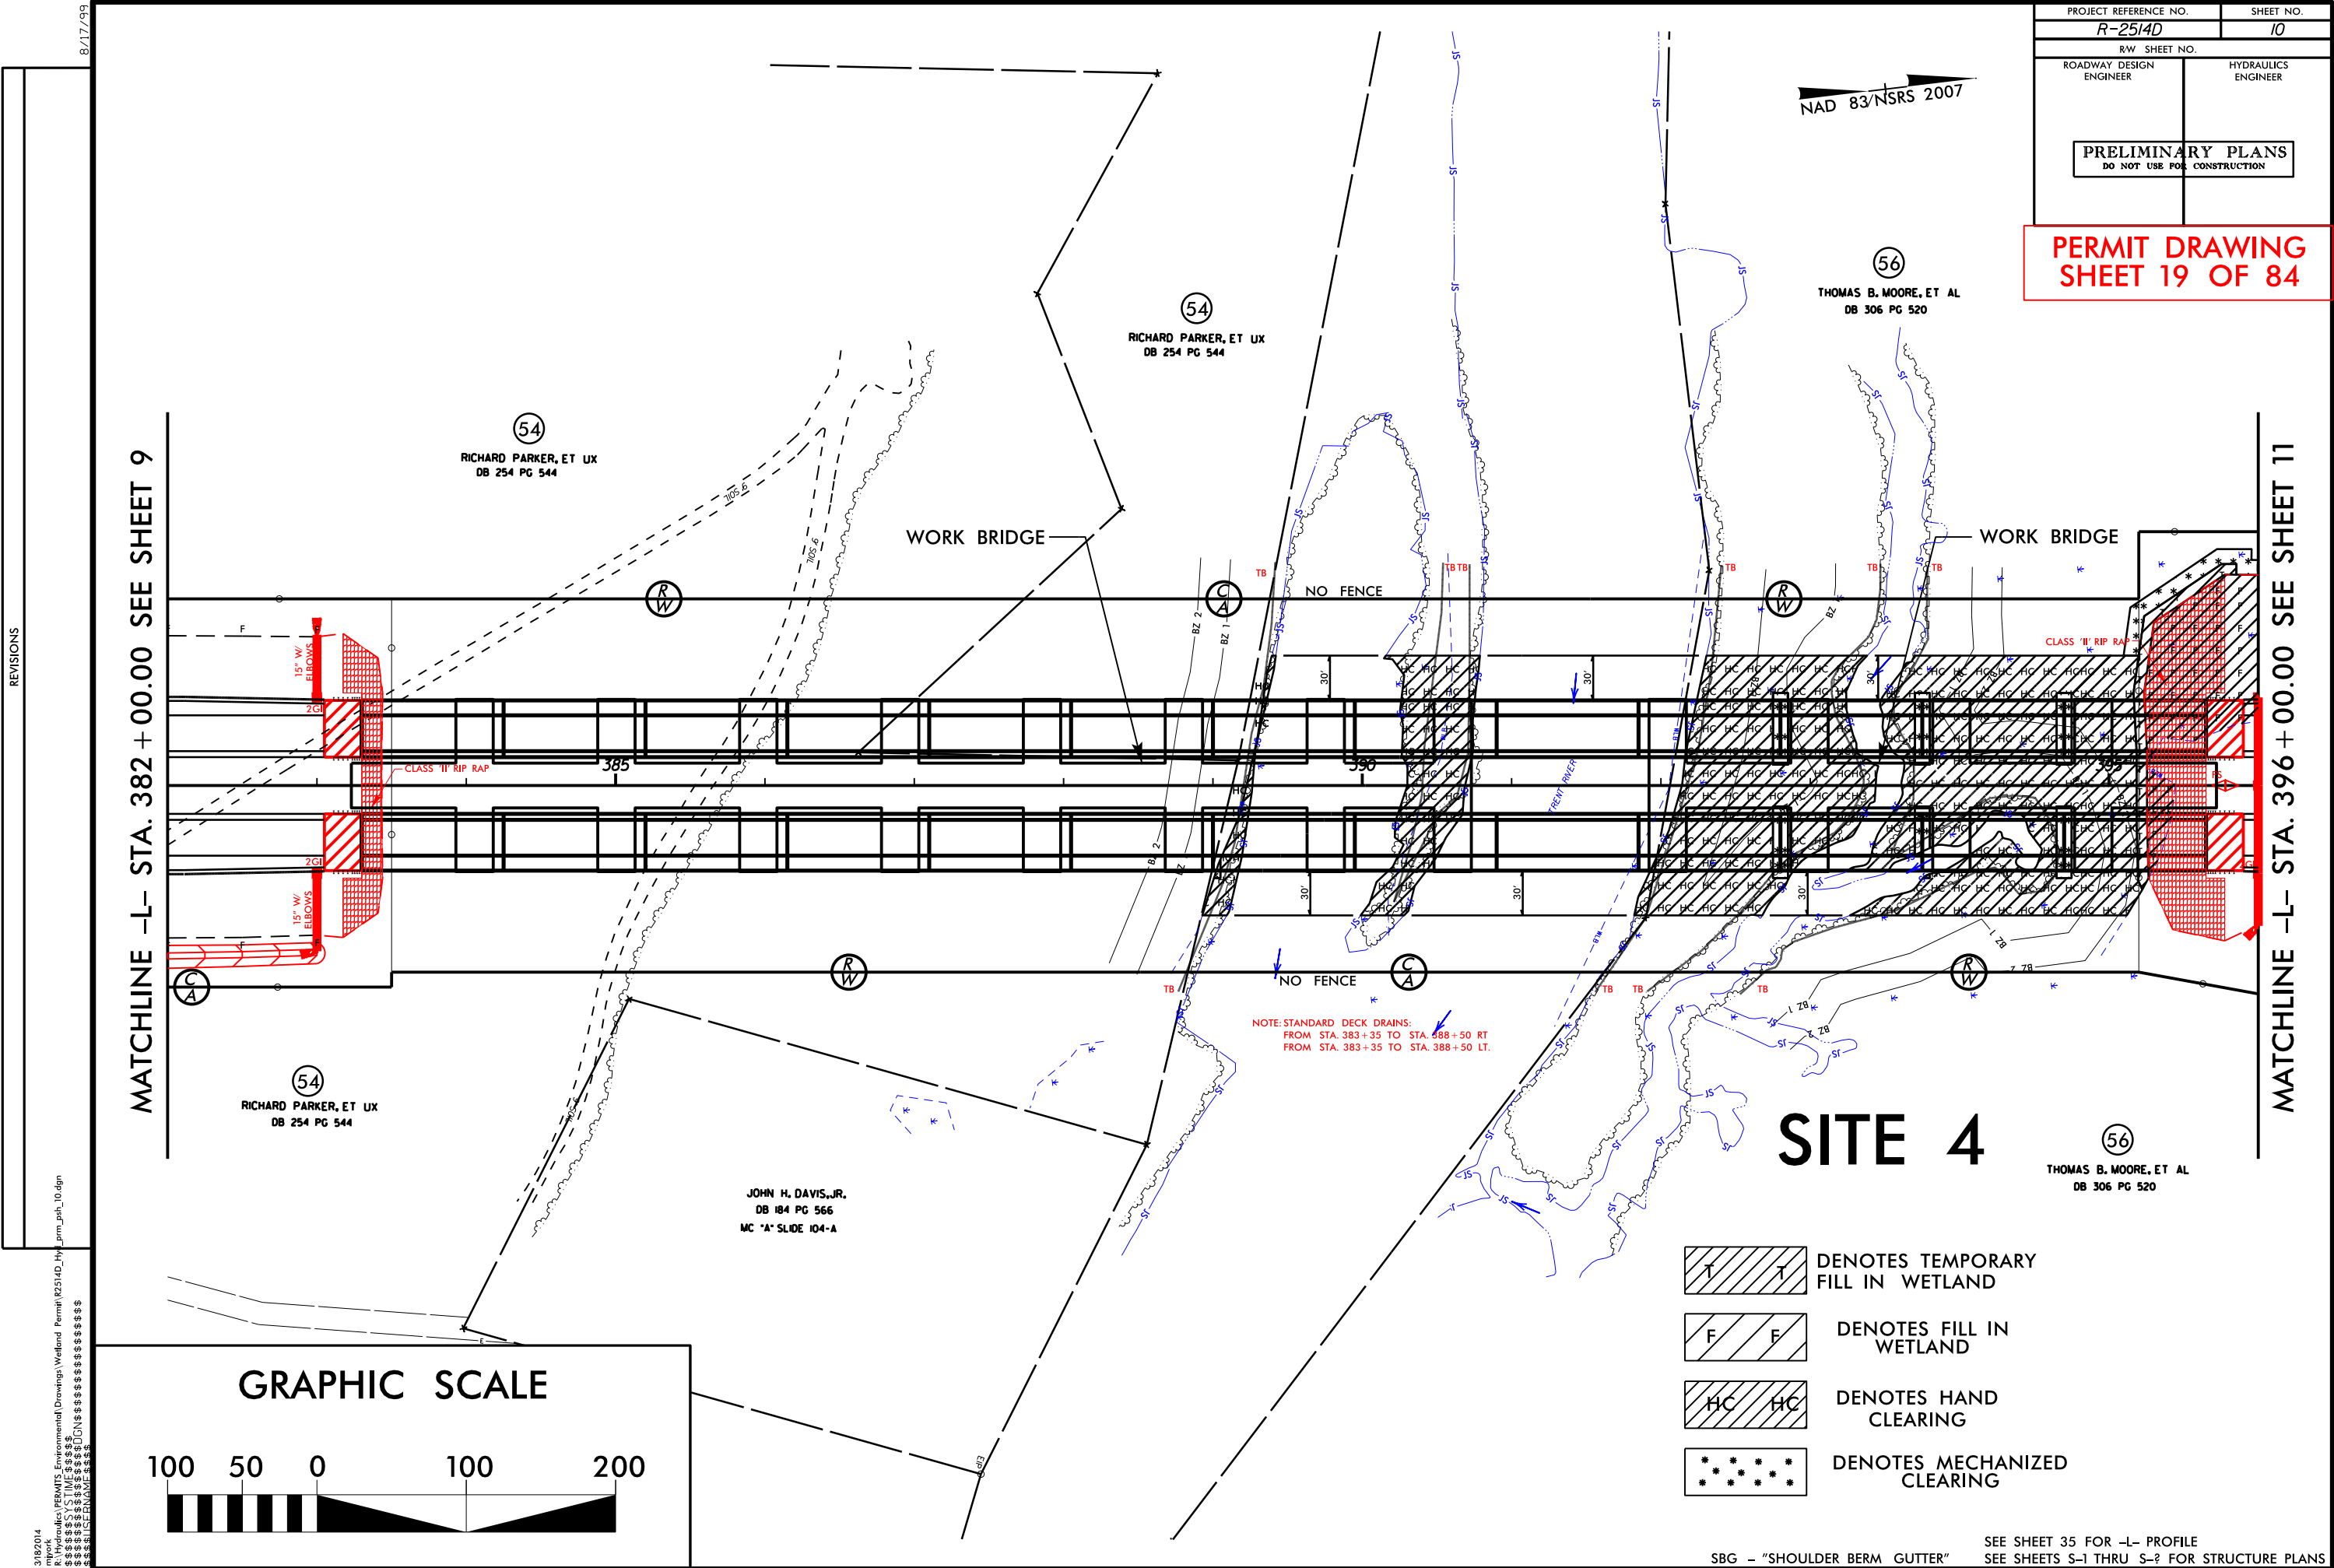

PERMIT DRAWING
SHEET 20 OF 84



SITE 4

GRAPHIC SCALE



 DENOTES TEMPORARY
FILL IN WETLAND

 DENOTES FILL IN WETLAND

 DENOTES HAND CLEARING

 DENOTES MECHANIZED CLEARING

SBG – "SHOULDER BERM GUTTER"


SEE SHEET 35 FOR -L- PROFILE
SEE SHEETS S-1 THRU S-2 FOR STRUCTURE PLANS

3/18/2014
R:\Hydro\Permits\Environmental Drawings\Wetland Permit\02514D_Hydra_gm_pah_10x2.dgn
\$\$\$\$\$SYTIME\$\$\$\$\$
\$\$\$\$\$DESIGN\$\$\$\$\$
\$\$\$\$\$DRAWING\$\$\$\$\$



REVISIONS

PROJECT REFERENCE NO.	SHEET NO.
R-2514D	10
R/W SHEET NO.	
ROADWAY DESIGN ENGINEER	HYDRAULICS ENGINEER
PRELIMINARY PLANS DO NOT USE FOR CONSTRUCTION	

PERMIT DRAWING
SHEET 21 OF 84

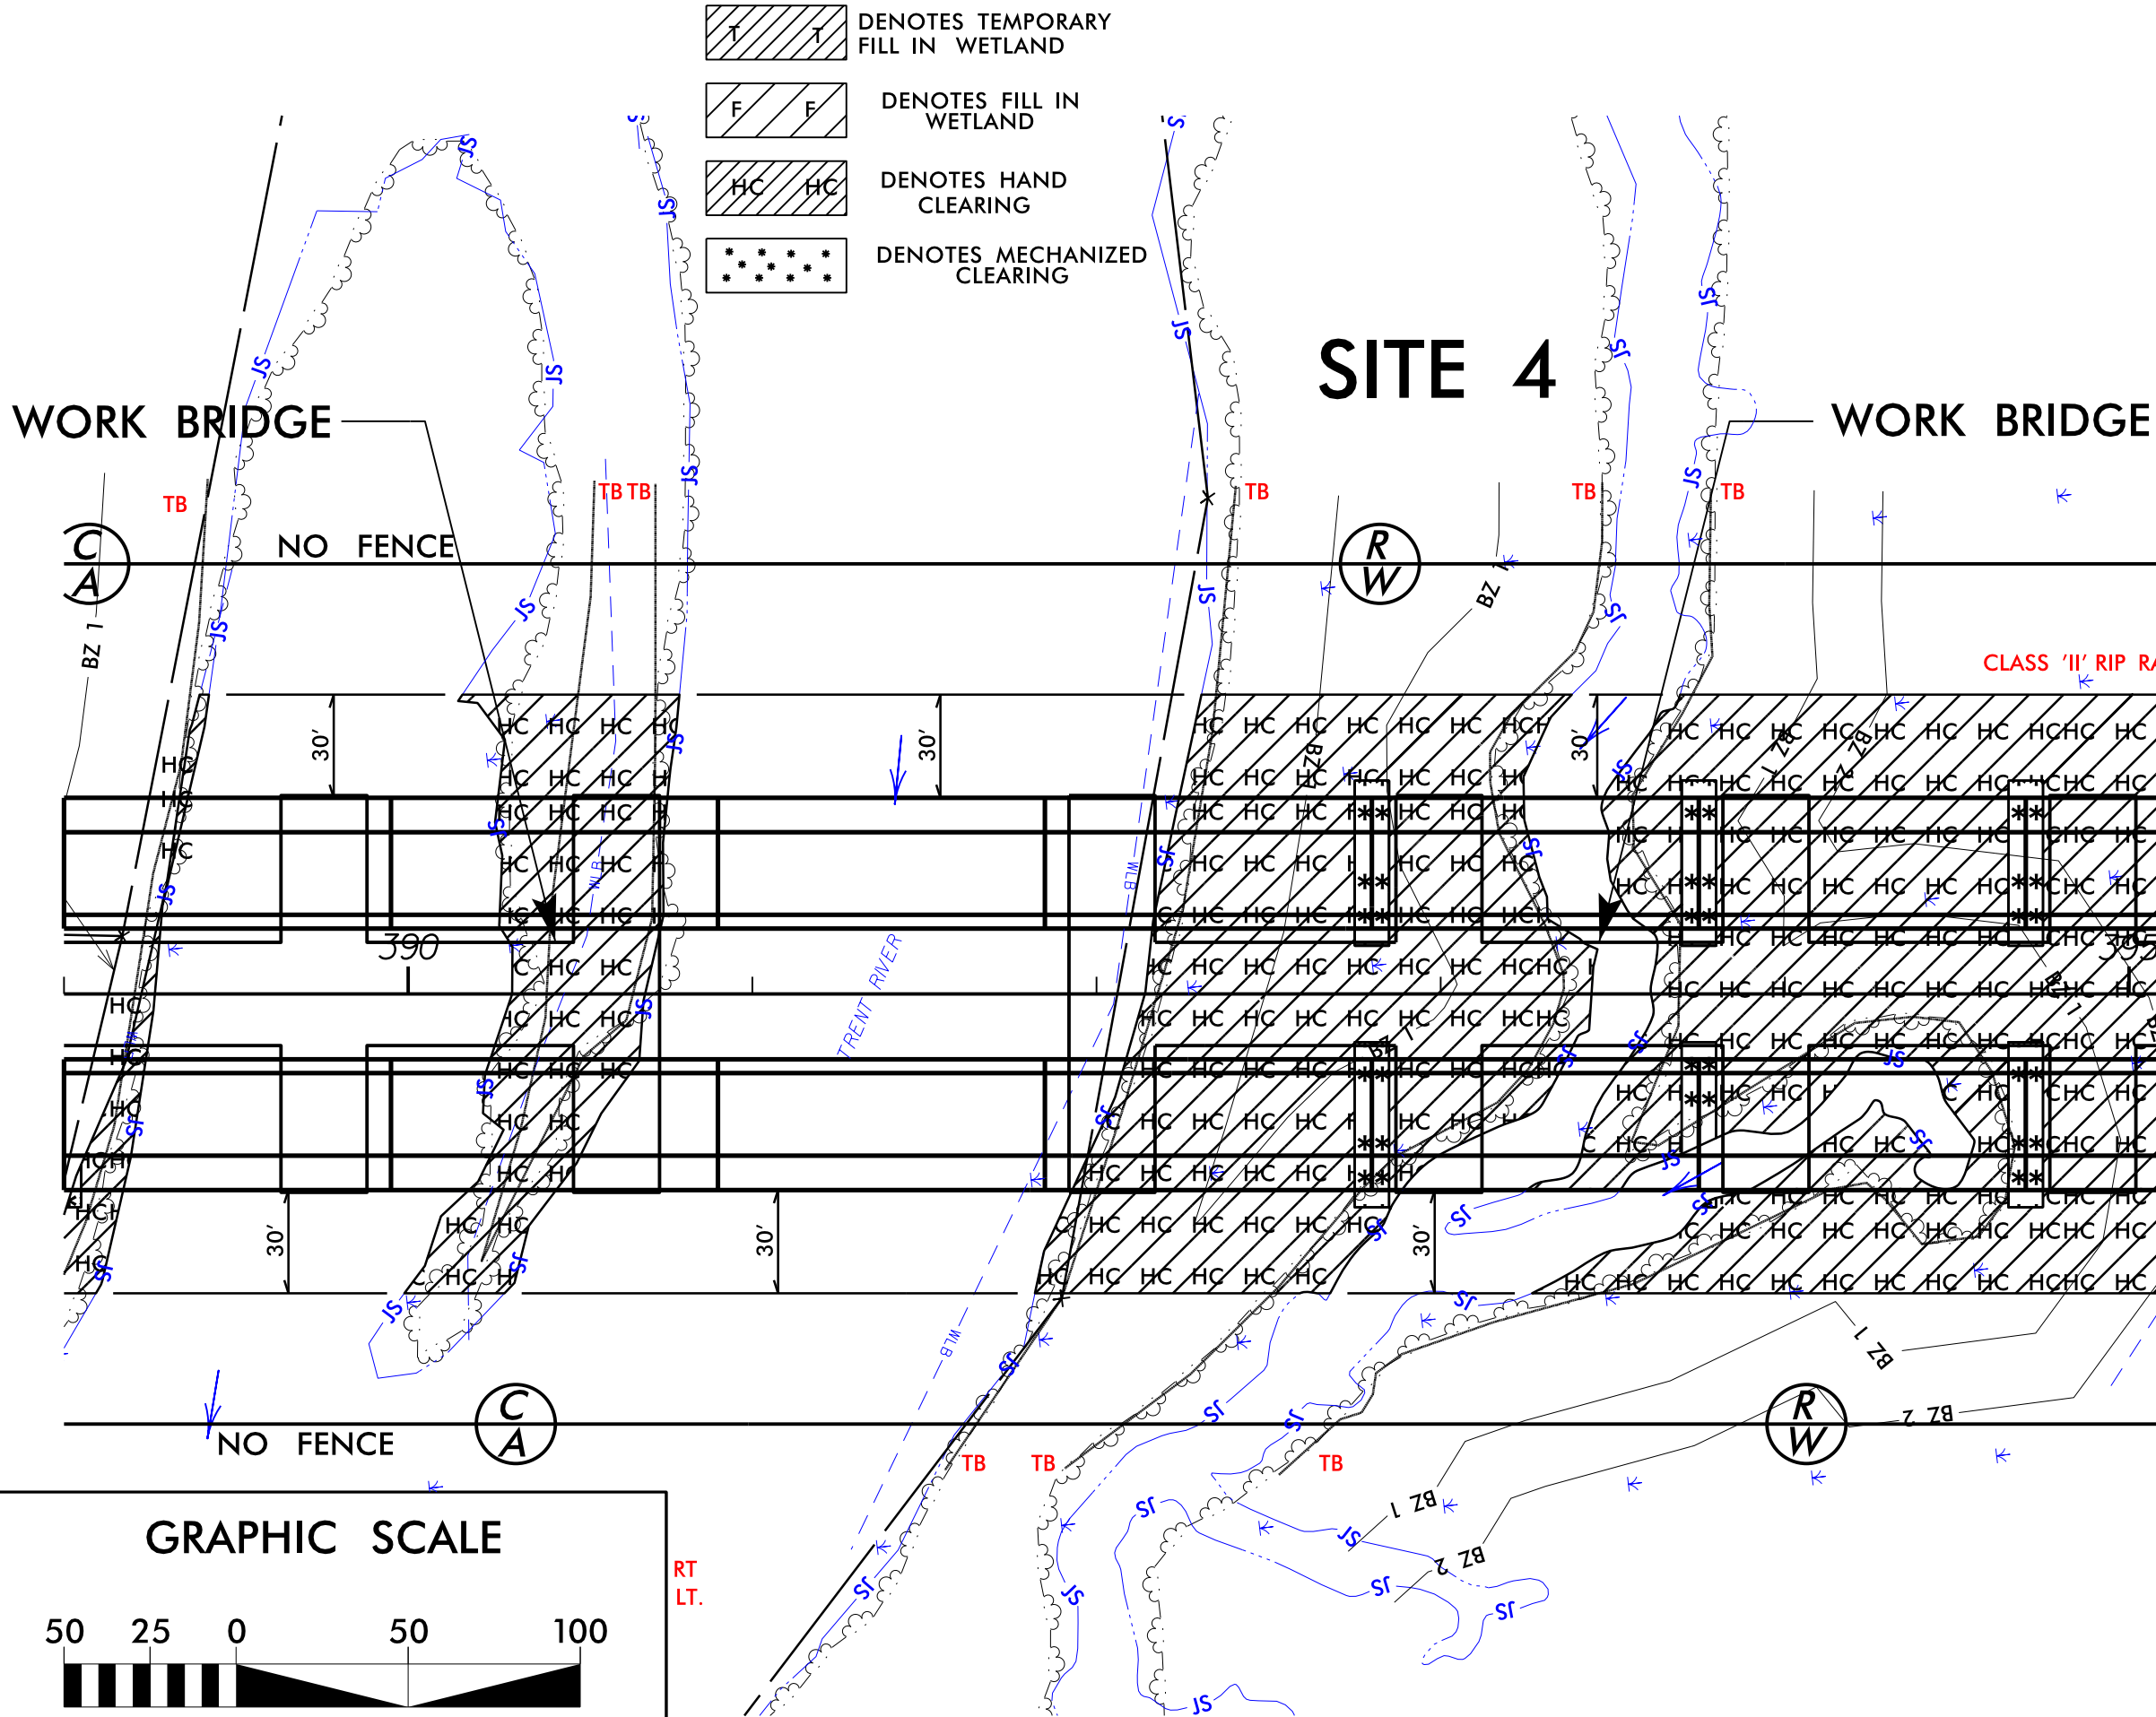

MATCHLINE -L- STA. 396 + 00.00 SEE SHEET

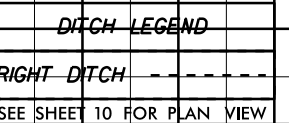 


2/27/2014
mywork
R:\Hydraulics\PERMITS_Environmental\Drawings\Wetland Permit\R2514D_Hyd_prm_pfl.dgn

8/23/99




PROJ. REFERENCE NO.
R-2514D

SHEET NO.
X-49

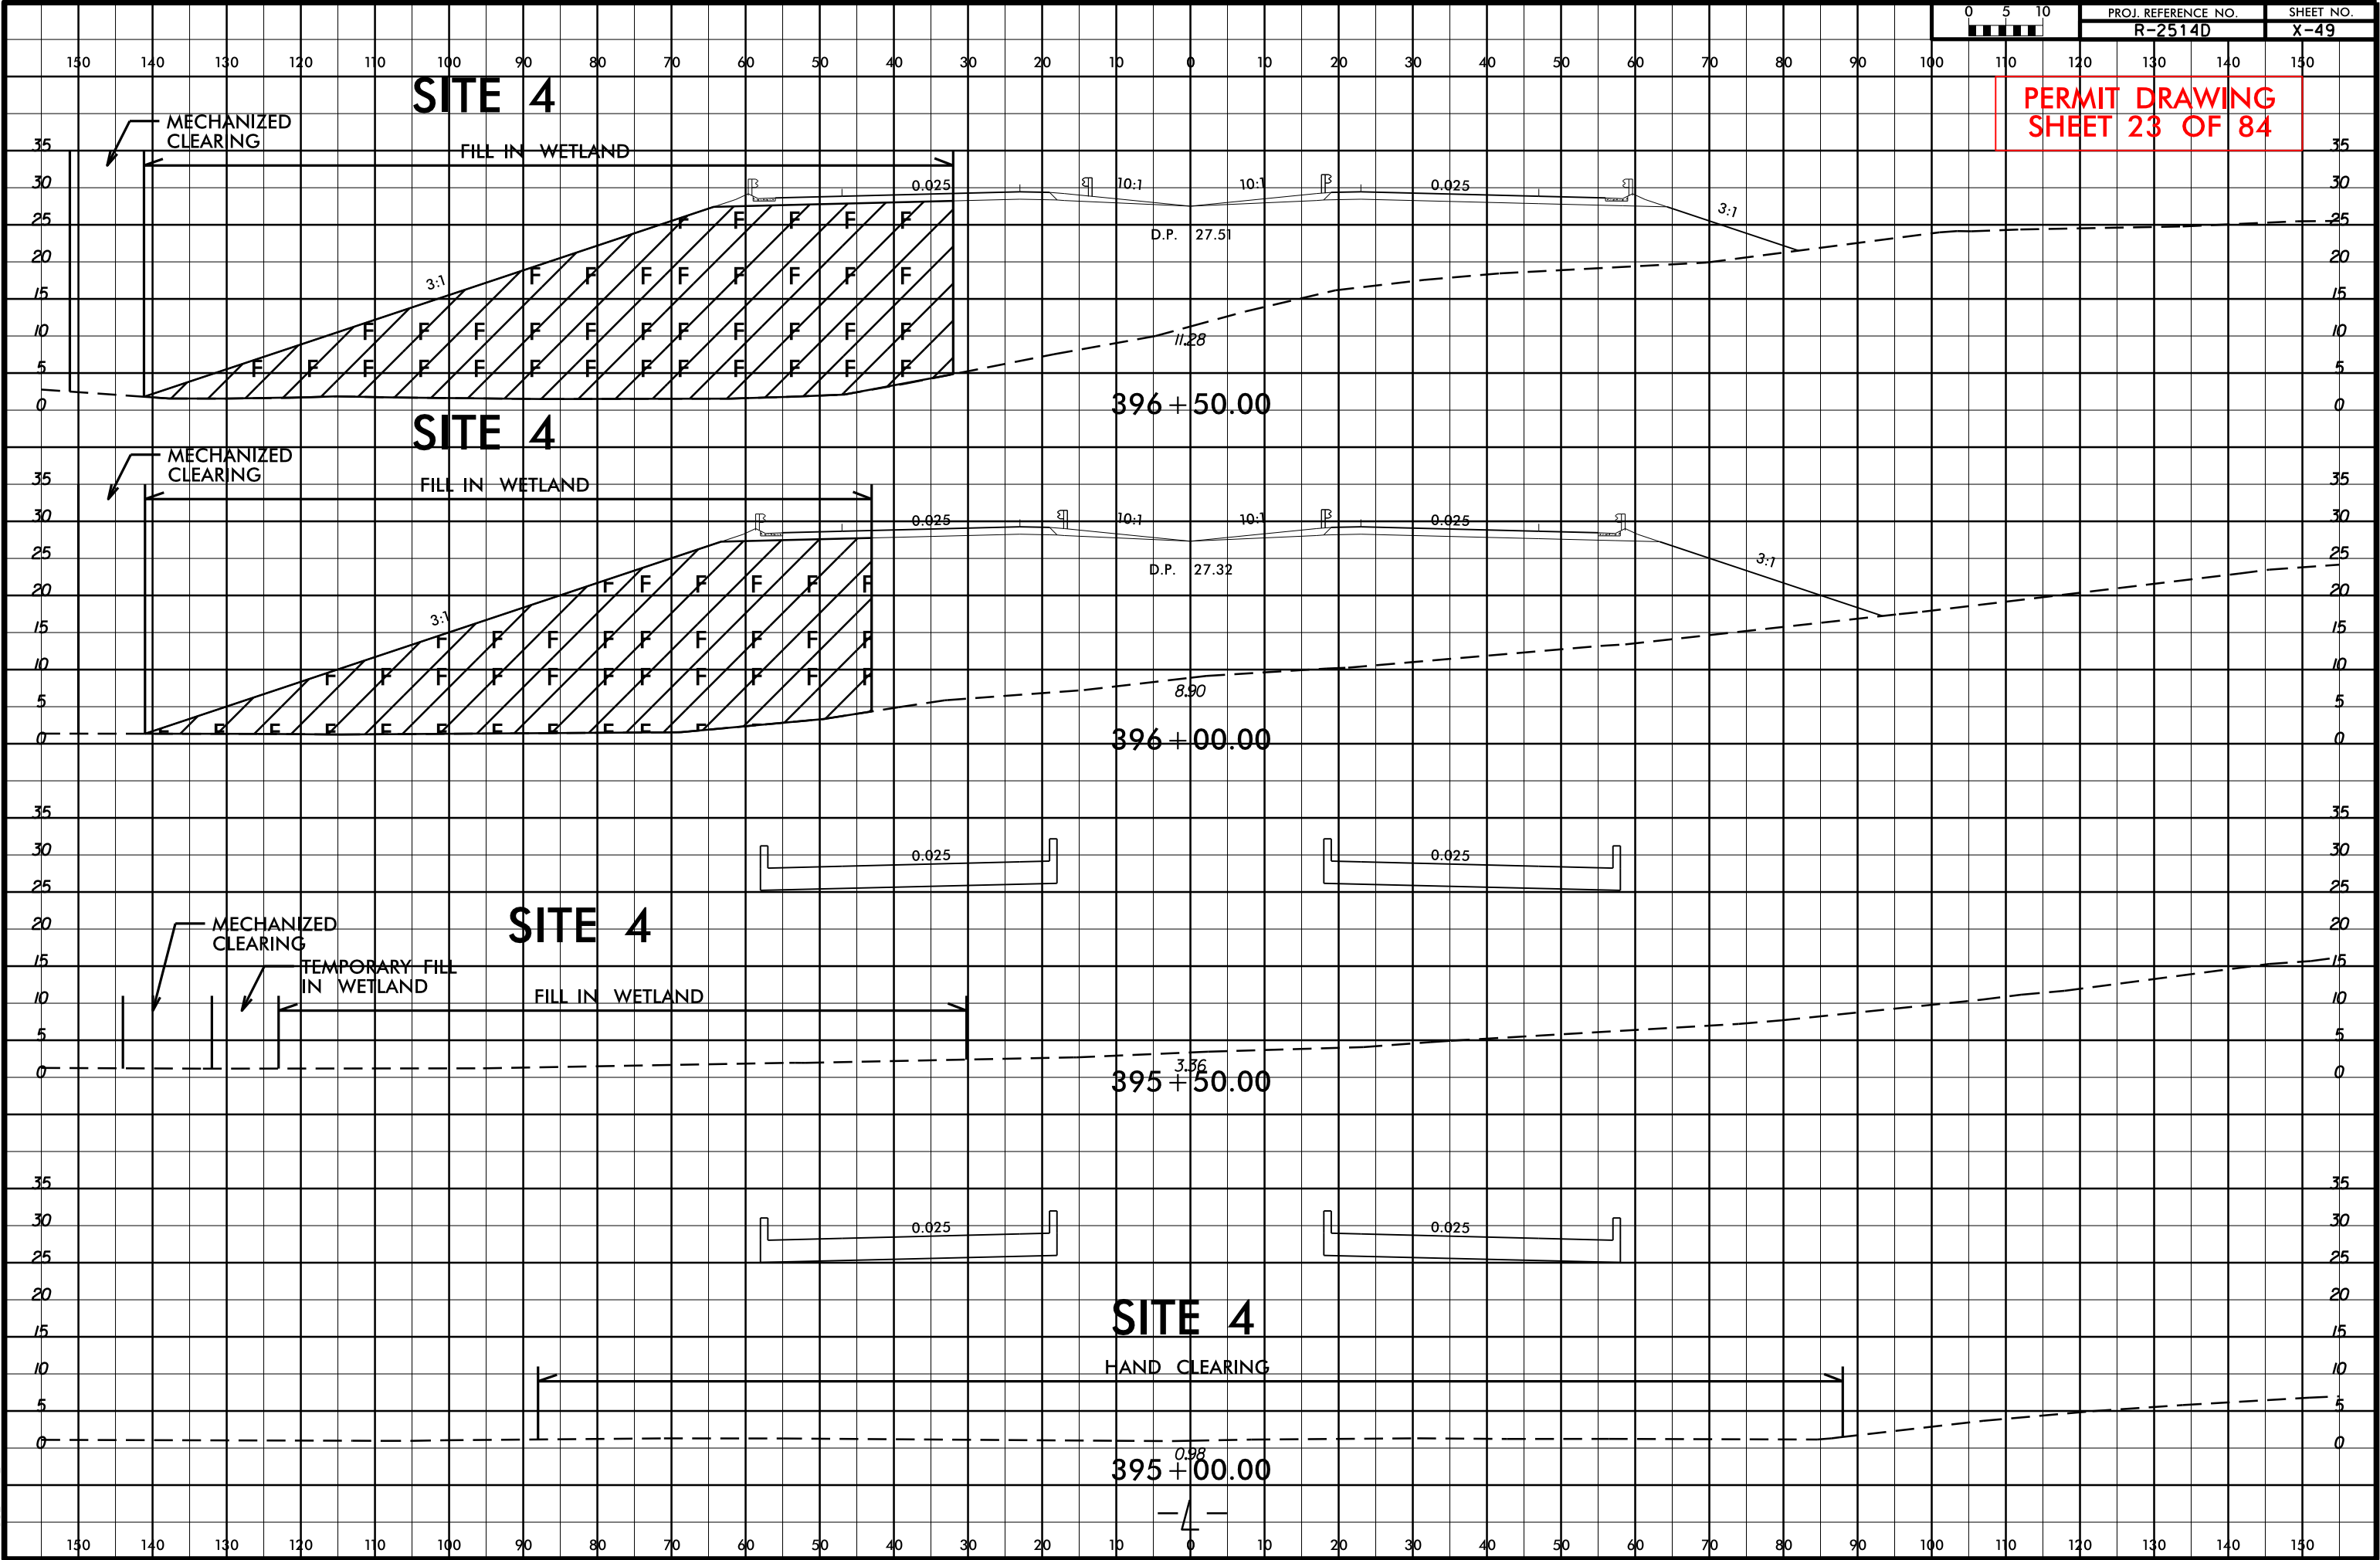

PERMIT DRAWING
SHEET 24 OF 84

NAD 83/NSRS 2007

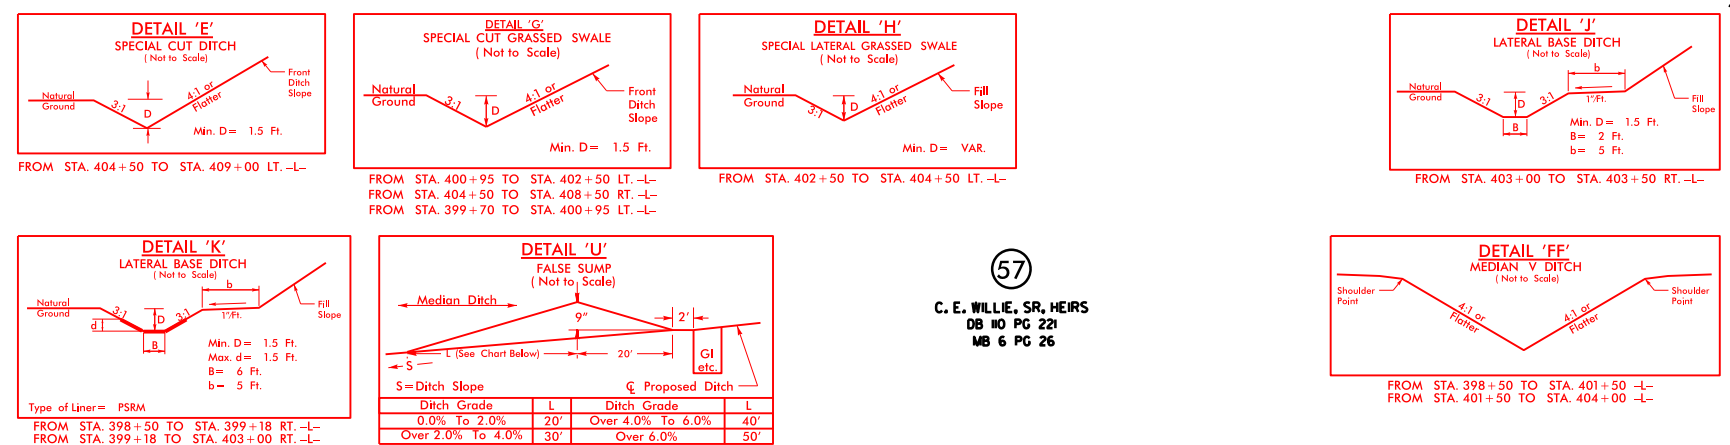


57
C. E. WILLIE, SR, HEIRS
DB 10 PG 221
MB 6 PG 26

THOMAS B. MOORE, ET AL
DB 306 PG 520

MATCHLINE -L- STA. 396+00.00 SEE SHEET 10

MATCHLINE -L- STA. 409+00.00 SEE SHEET 12

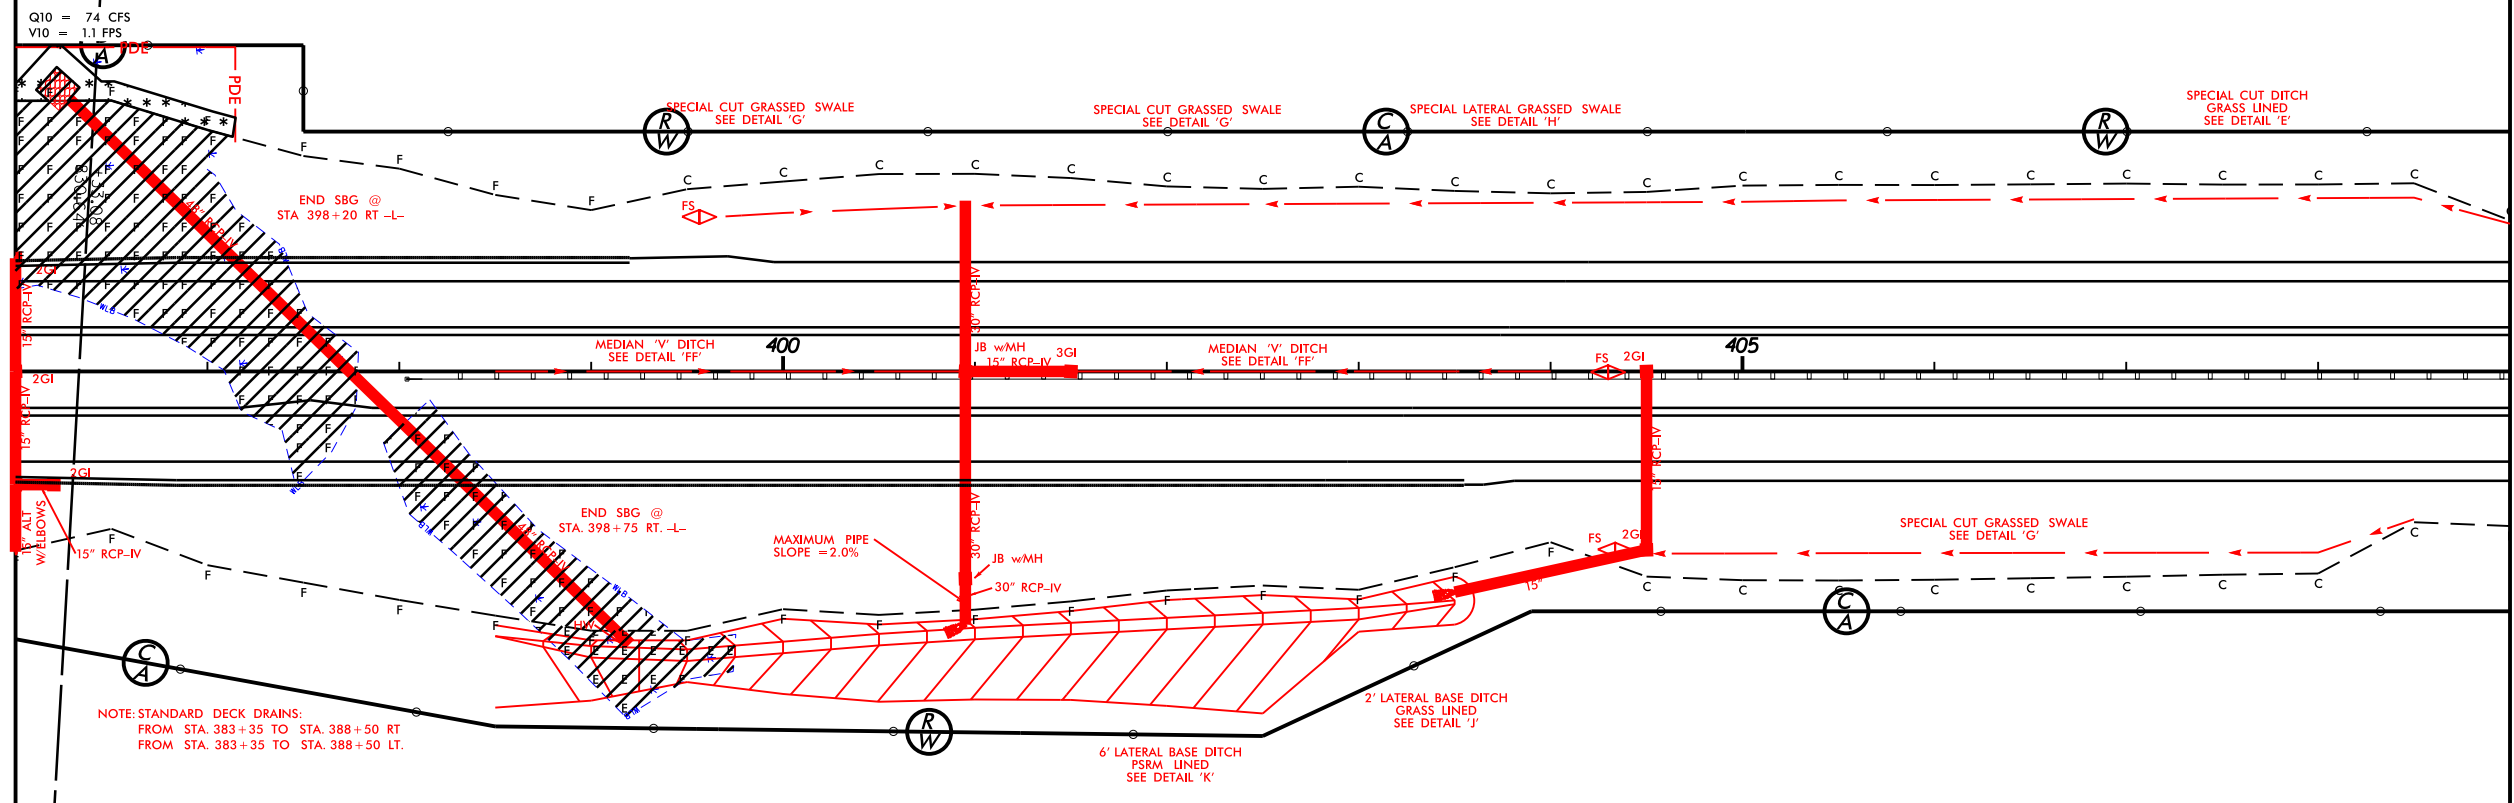

SITE 4

GRAPHIC SCALE



- DENOTES FILL IN WETLAND
- DENOTES EXCAVATION IN WETLAND
- DENOTES MECHANIZED CLEARING

57
C. E. WILLIE, SR, HEIRS
DB 10 PG 221
MB 6 PG 26

SBG - "SHOULDER BERM GUTTER"

SEE SHEET 36 FOR -L- PROFILE
SEE SHEETS S-1 THRU S-? FOR STRUCTURE PLANS





REVISIONS

3/5/2014
R:\Hydrolics\PERMITS\Environmental Drawings\Wetland\Permit\2514D_Hydr_gm_psh_11.dgn
\$\$\$\$\$SYTIME\$\$\$\$\$
\$\$\$\$\$DESIGN\$\$\$\$\$
\$\$\$\$\$CHECK\$\$\$\$\$
\$\$\$\$\$APPROVE\$\$\$\$\$



8/17/99

PROJECT REFERENCE NO.	SHEET NO.
R-2514D	11
R/W SHEET NO.	
ROADWAY DESIGN ENGINEER	HYDRAULICS ENGINEER
PRELIMINARY PLANS DO NOT USE FOR CONSTRUCTION	


PERMIT DRAWING
SHEET 25 OF 84

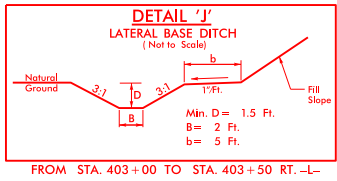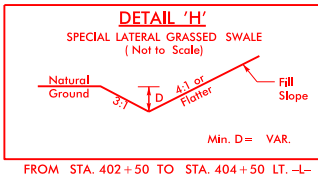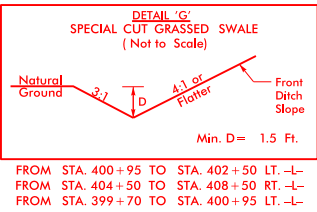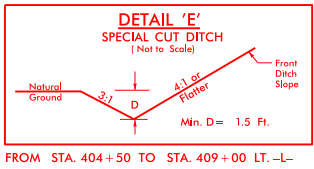

NAD 83/NSRS 2007

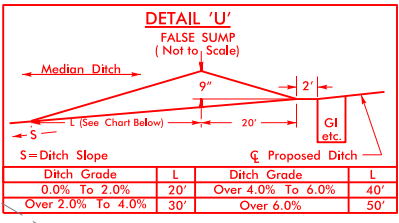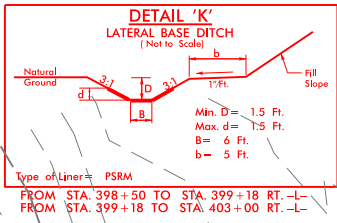


57
C. E. WILLIE, SR, HEIRS
DB NO PG 221
MB 6 PG 26

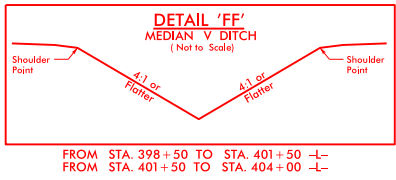

MATCHLINE -L- STA. 396+00.00 SEE SHEET 10

MATCHLINE -L- STA. 409+00.00 SEE SHEET 12

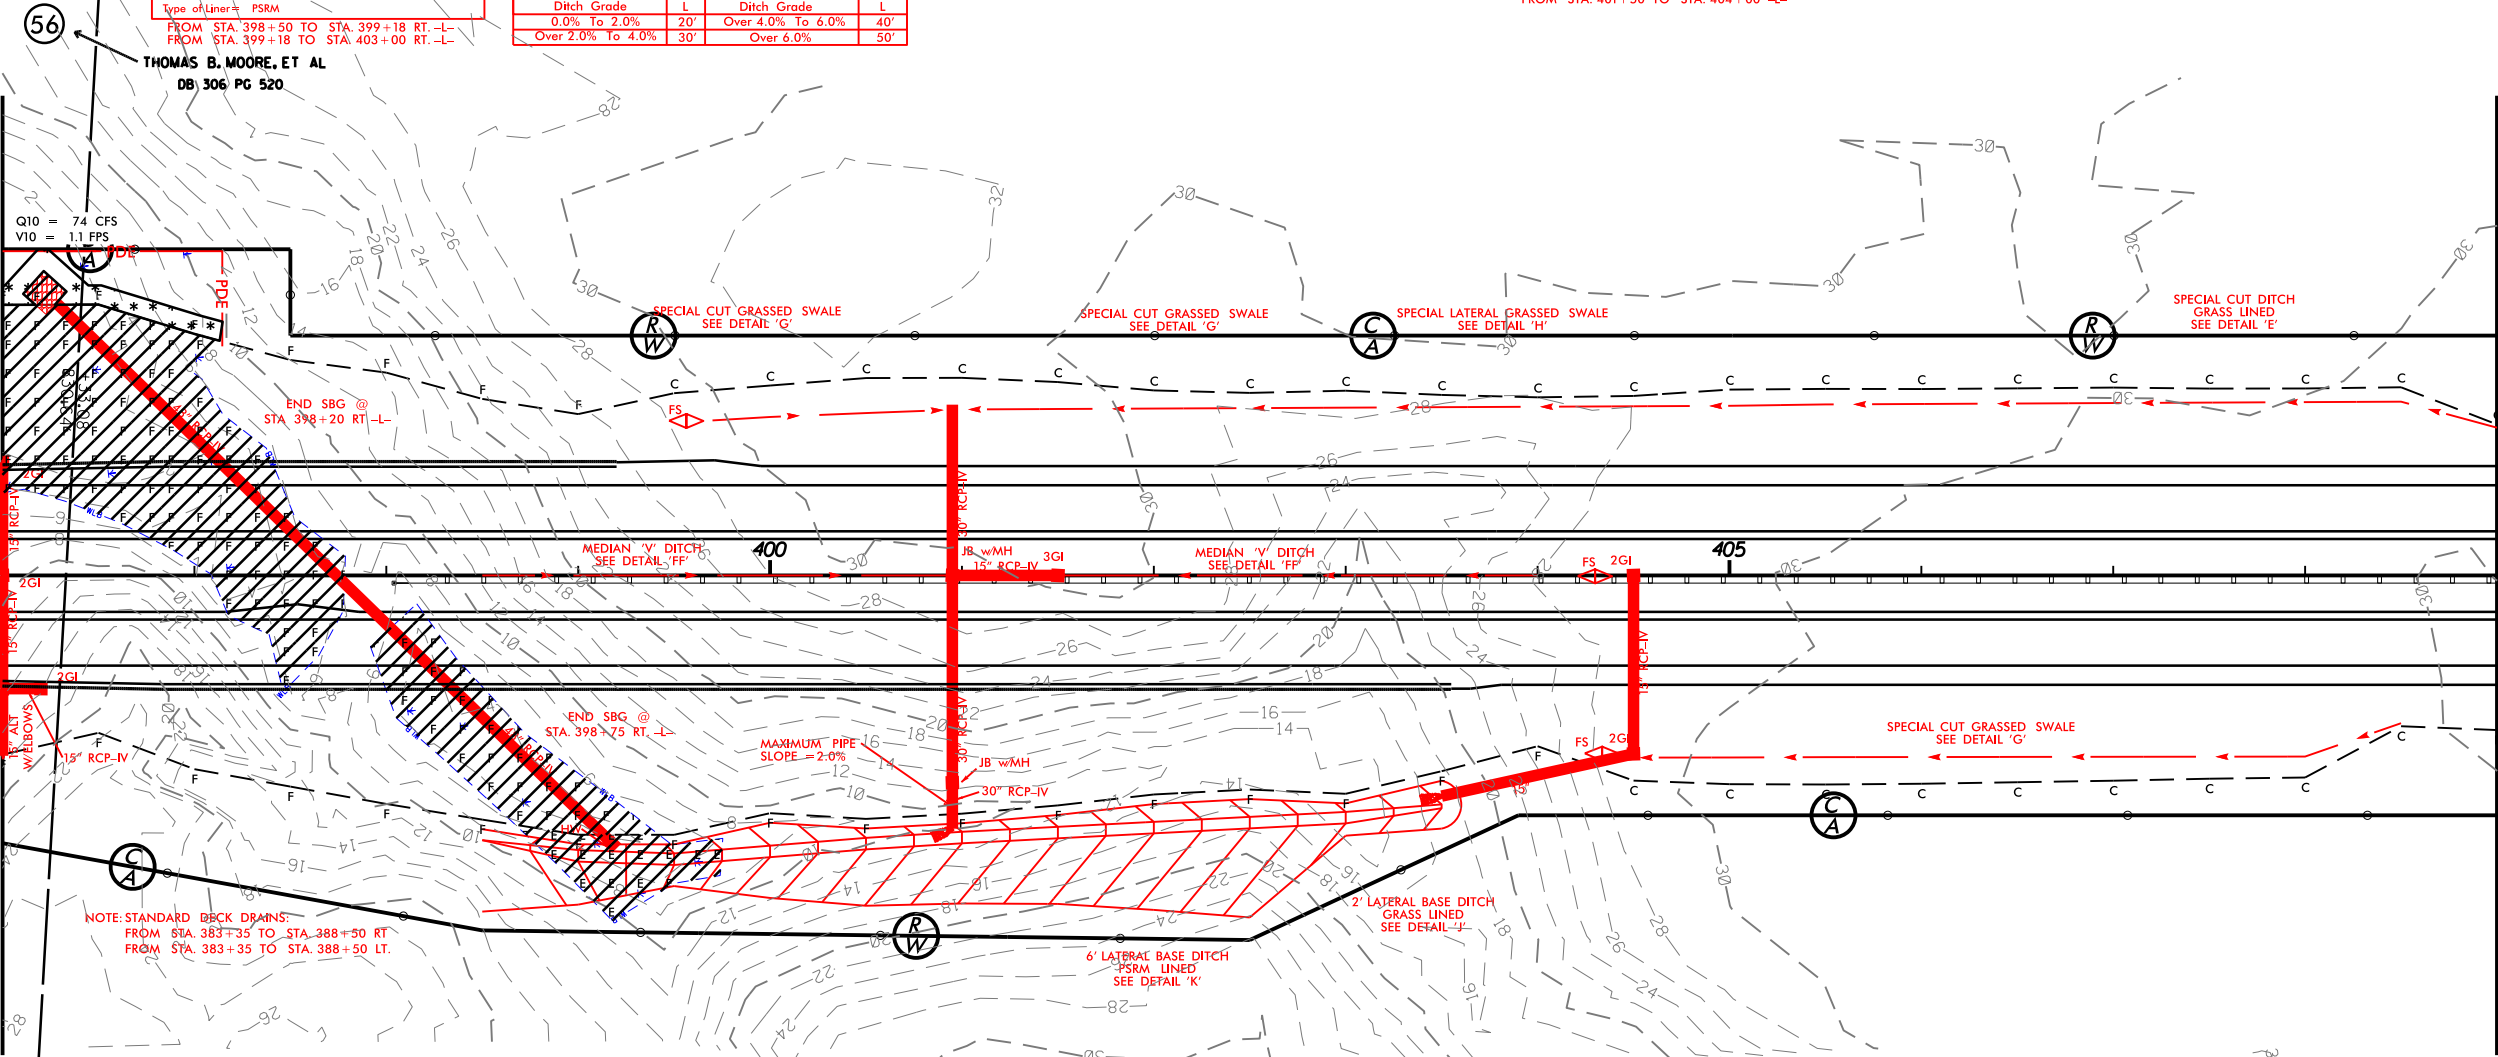

NOTE: STANDARD DECK DRAINS:
FROM STA. 383+35 TO STA. 388+50 RT.
FROM STA. 383+35 TO STA. 388+50 LT.

SITE 4

57
C. E. WILLIE, SR, HEIRS
DB NO PG 221
MB 6 PG 26

GRAPHIC SCALE



- DENOTES FILL IN WETLAND
- DENOTES EXCAVATION IN WETLAND
- DENOTES MECHANIZED CLEARING

SBG - "SHOULDER BERM GUTTER"

SEE SHEET 36 FOR -L- PROFILE
SEE SHEETS S-1 THRU S-? FOR STRUCTURE PLANS

REVISIONS

3/5/2014
R:\Hydraulics\PERMITS\Environmental Drawings\Wetland\Permit\2514D_Hydraulic\pgh_11_con.dgn
\$\$\$\$\$SYTIME\$\$\$\$\$
\$\$\$\$\$DESIGN\$\$\$\$\$
\$\$\$\$\$CADD\$\$\$\$\$

8/17/99
352014
R:\Hydrolics\PERMITS\Environmental Drawings\Wetland\Permit\02514D_Hydra_gm_pch_11X2.dgn
\$\$\$\$\$SYTIME\$\$\$\$\$
\$\$\$\$\$DESIGN\$\$\$\$\$
\$\$\$\$\$DATE\$\$\$\$\$

REVISIONS

PROJECT REFERENCE NO.	SHEET NO.
R-2514D	11
R/W SHEET NO.	
ROADWAY DESIGN ENGINEER	HYDRAULICS ENGINEER
PRELIMINARY PLANS DO NOT USE FOR CONSTRUCTION	

PERMIT DRAWING
SHEET 26 OF 84

SITE 4


- DENOTES FILL IN WETLAND
- DENOTES EXCAVATION IN WETLAND
- DENOTES MECHANIZED CLEARING

GRAPHIC SCALE



MATCHLINE -L- STA. 396 + 00.00 SEE SHEET 10

Q10 = 74 CFS
V10 = 1.1 FPS

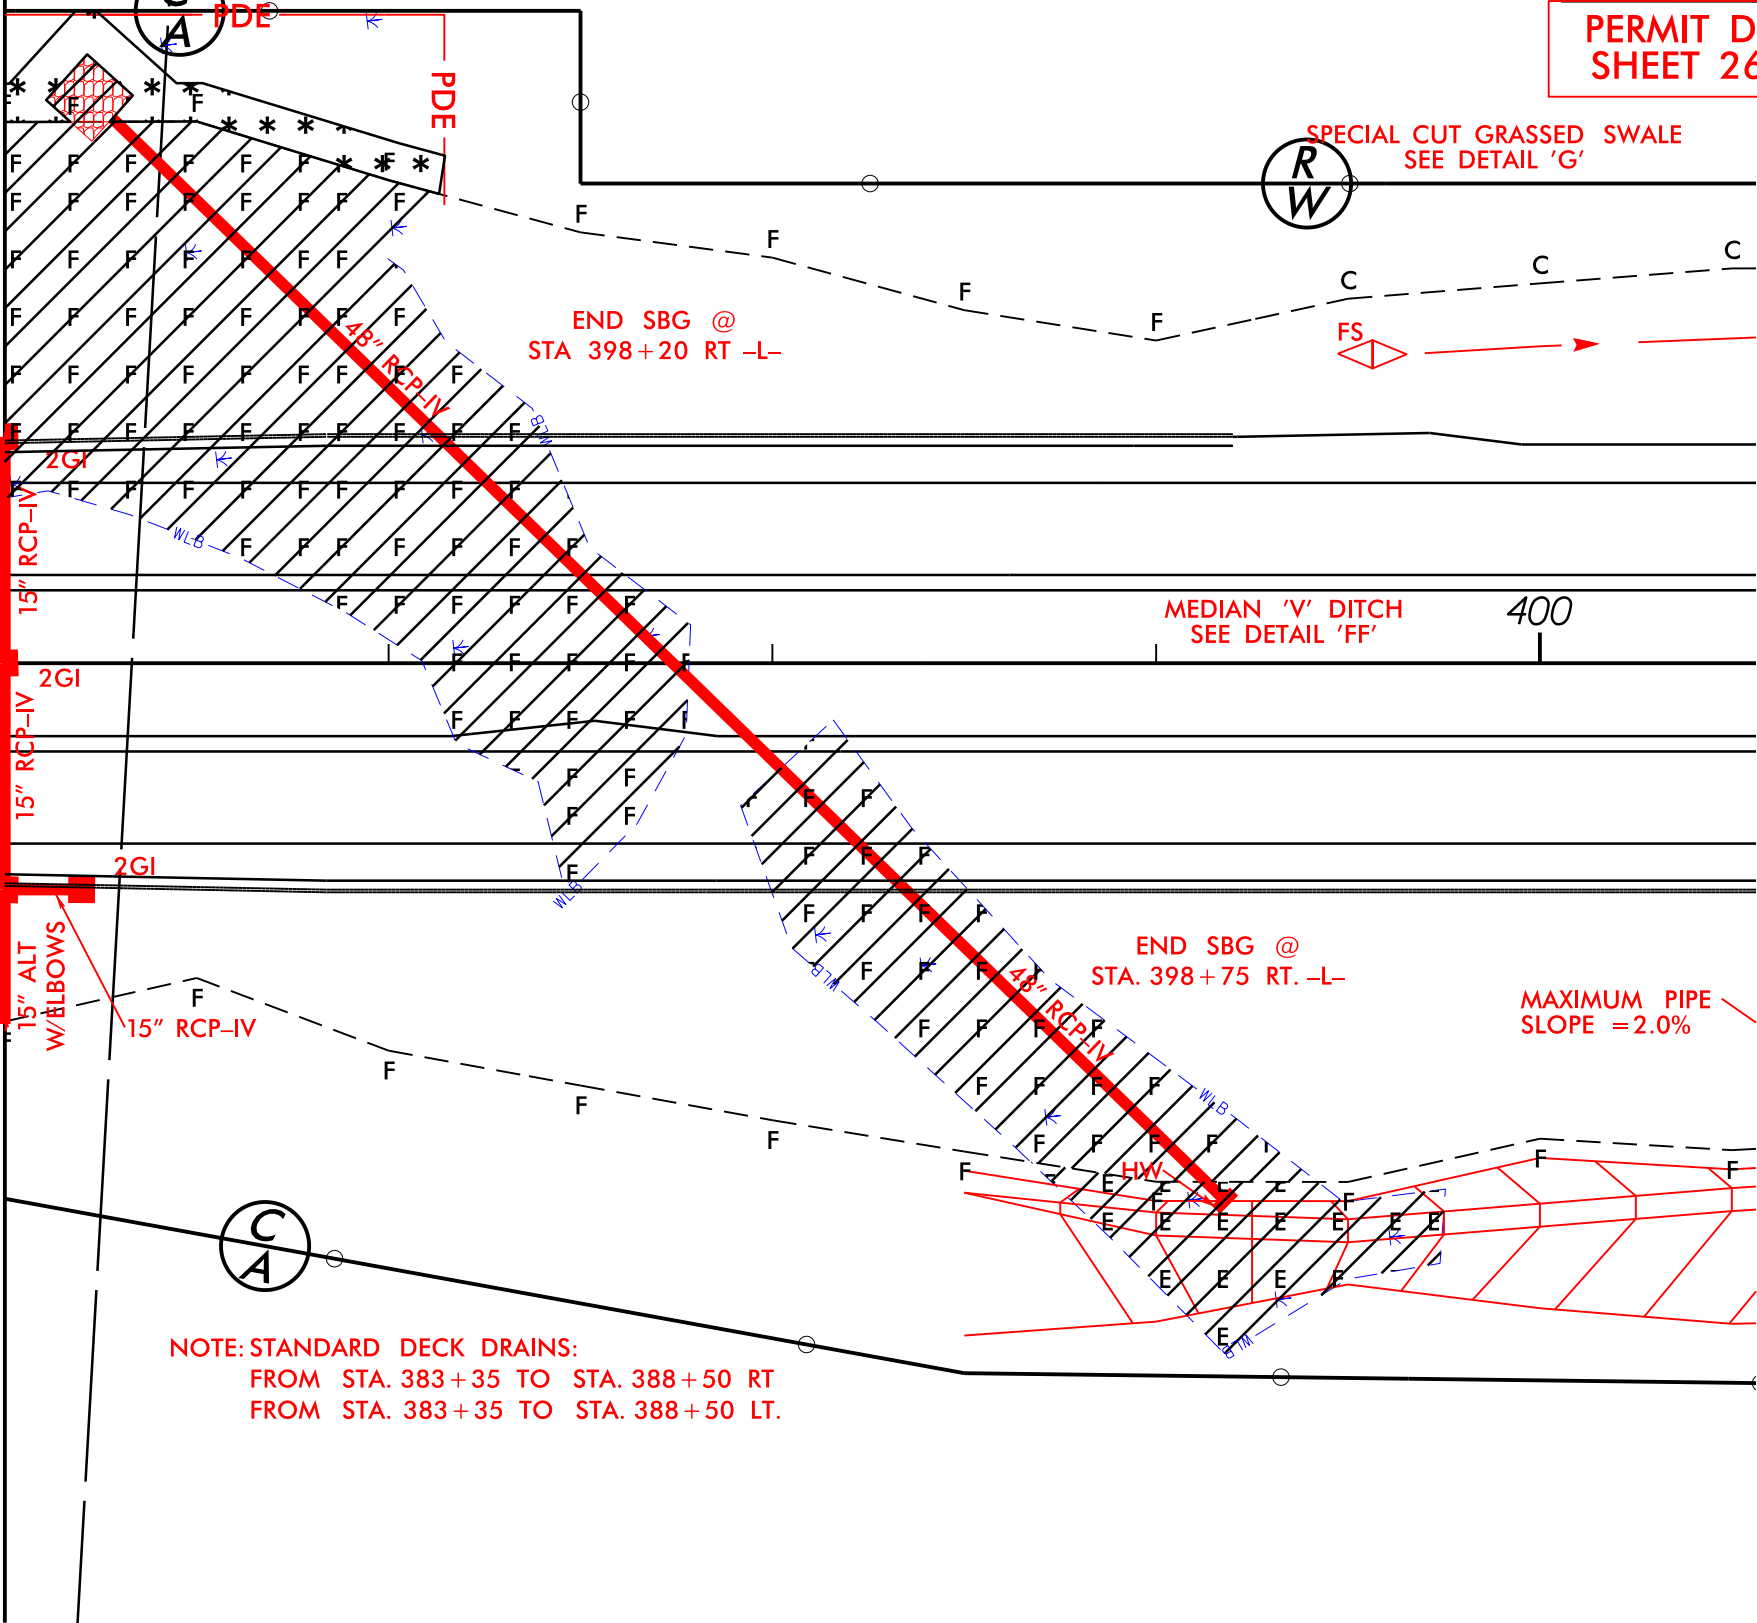

SBG - "SHOULDER BERM GUTTER"

SEE SHEET 36 FOR -L- PROFILE
SEE SHEETS S-1 THRU S-? FOR STRUCTURE PLANS



DENOTES MECHANIZED
CLEARING

SEE SHEET 37 FOR -L- PROFILE
SEE SHEET 53 FOR -Y5- PROFILE
SEE SHEETS S-1 THRU S-? FOR STRUCTURE PLANS

SBG – "SHOULDER BERM GUTTER"

REVISIONS


3/6/2014	nyprk	PERMITS Environmental Drawings\Welland Permits\2514D_Hydr	Hyd_prm_psh_13.dgn
----------	-------	---	--------------------

PROJECT REFERENCE NO.	SHEET NO.
R-2514D	13
R/W SHEET NO.	
ROADWAY DESIGN ENGINEER	HYDRAULICS ENGINEER
PRELIMINARY PLANS DO NOT USE FOR CONSTRUCTION	

PERMIT DRAWING
SHEET 28 OF 84

MATCHLINE -L- STA. 422+00.00 SEE SHEET 12

MATCHLINE -L- STA. 435+00.00 SEE SHEET 14

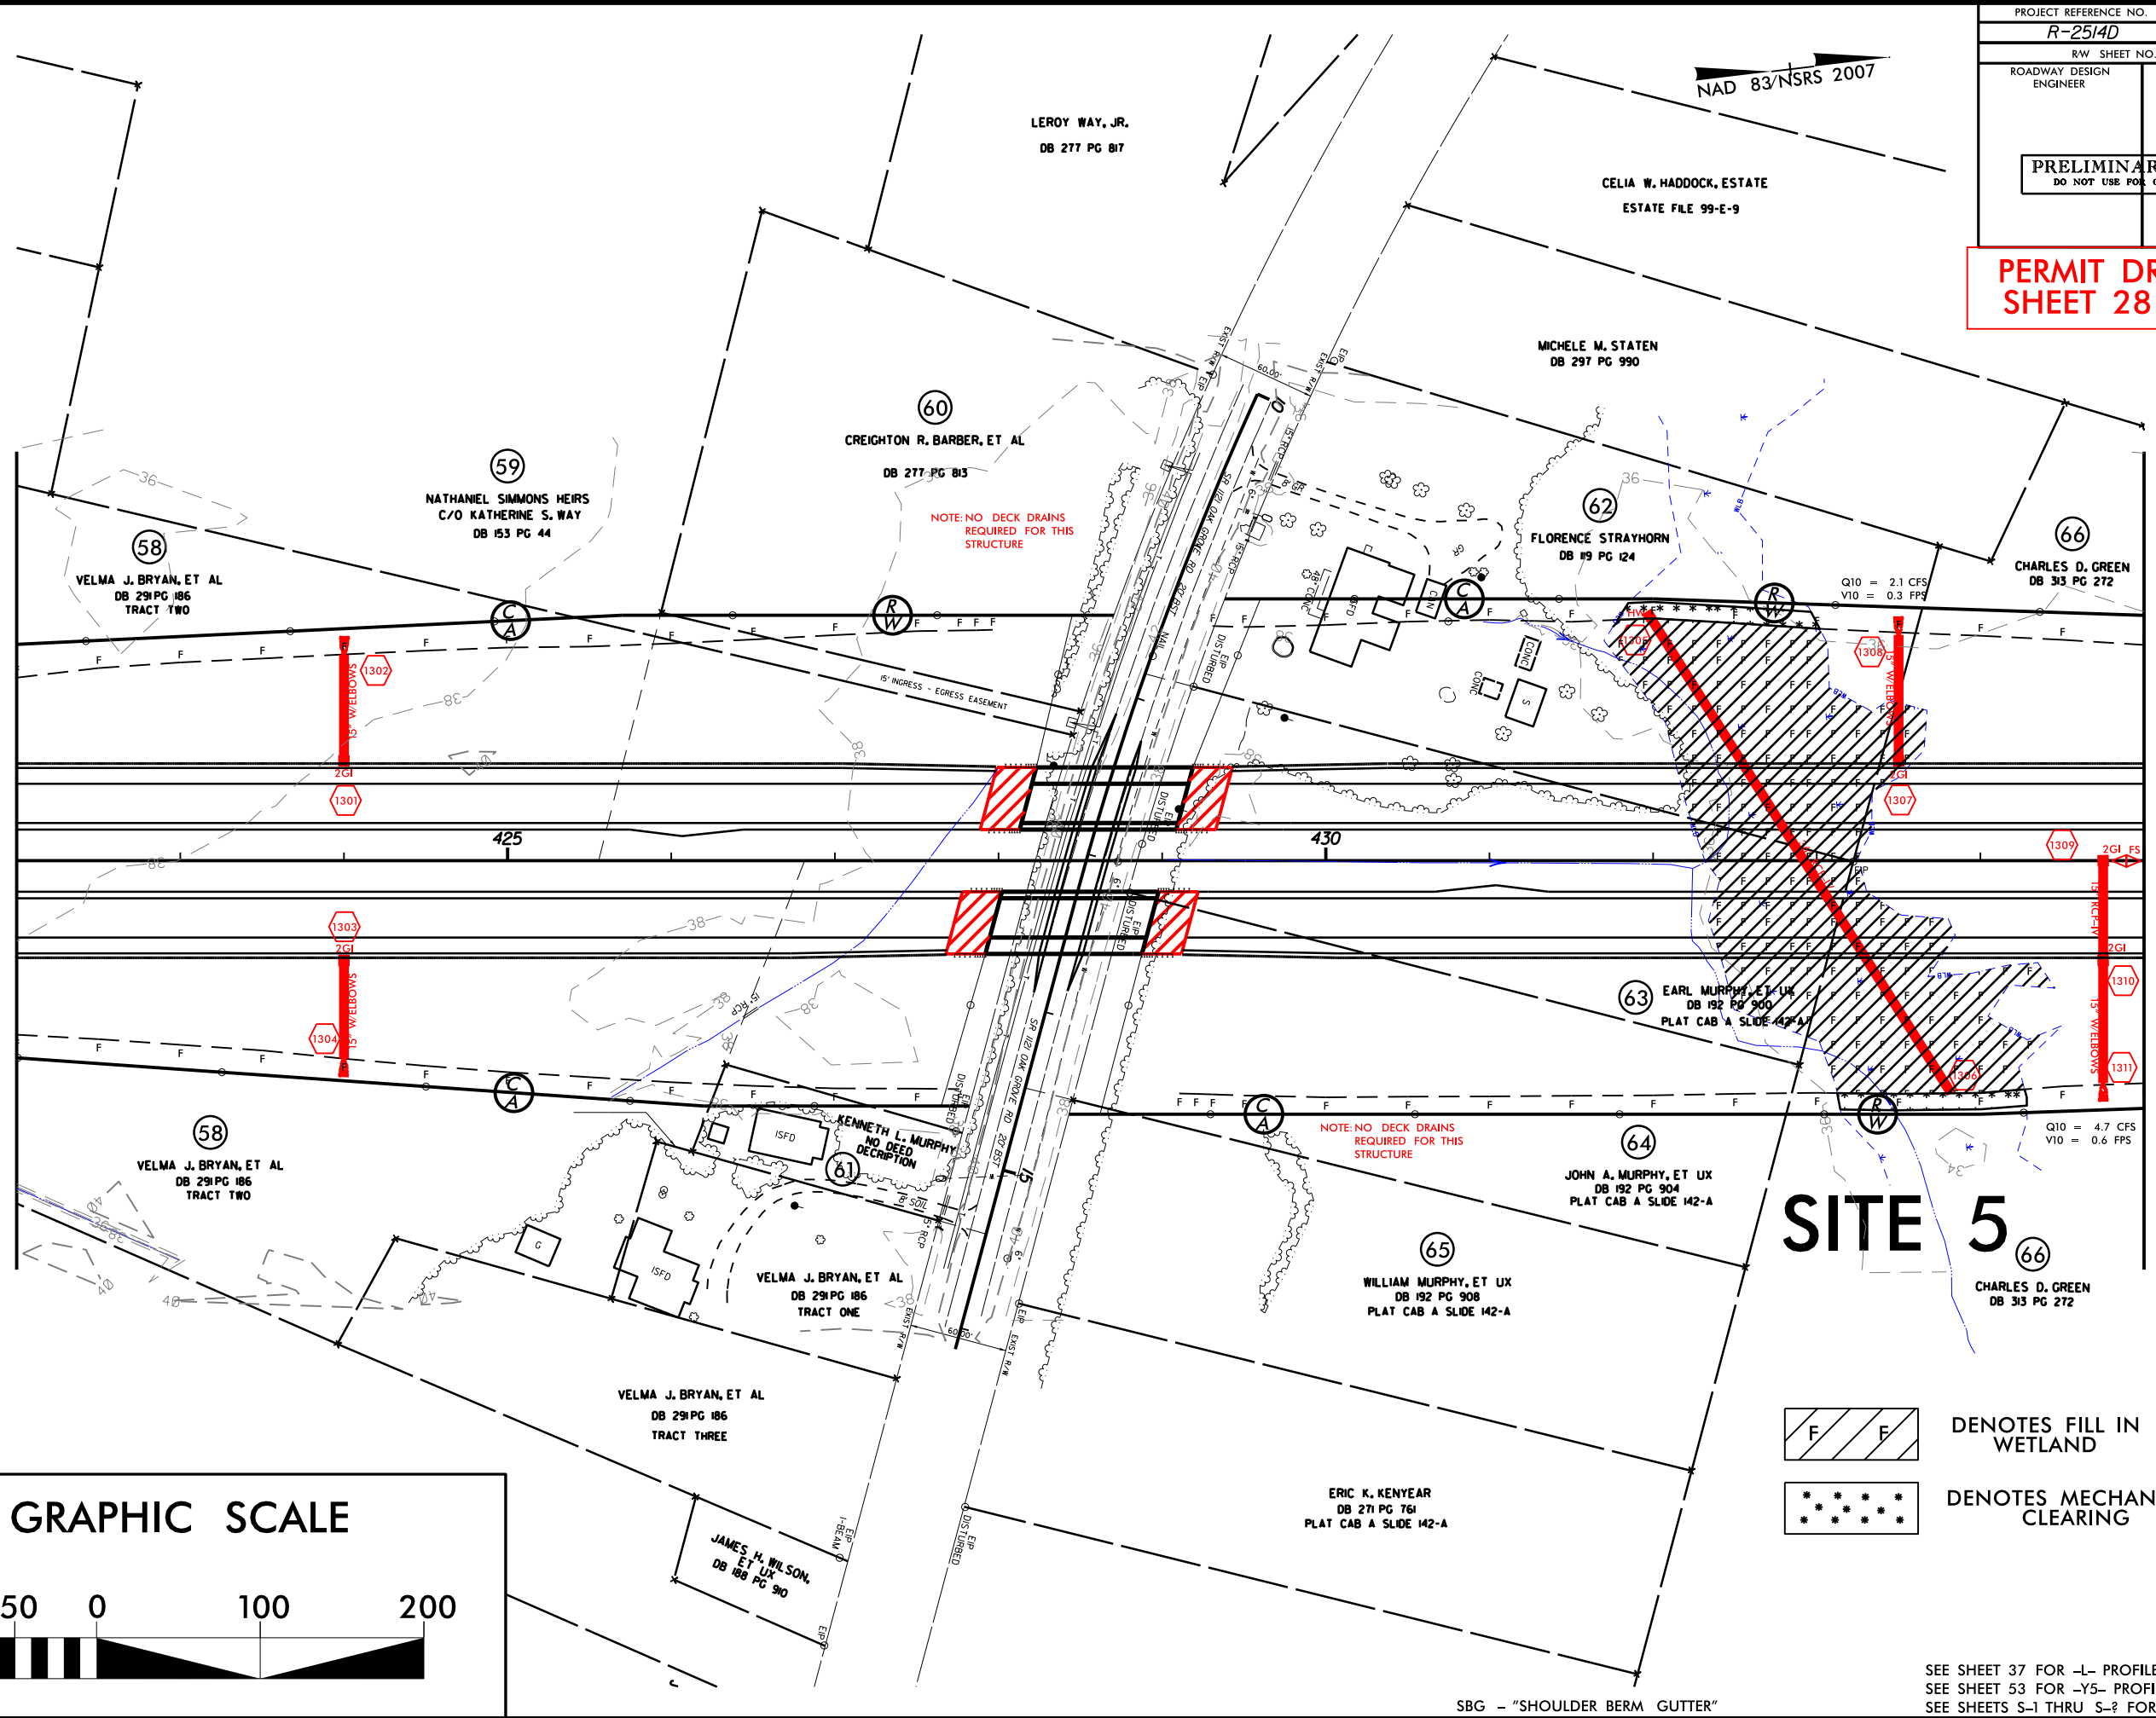

GRAPHIC SCALE



SEE SHEET 37 FOR -L- PROFILE
SEE SHEET 53 FOR -Y- PROFILE
SEE SHEETS S-1 THRU S-? FOR STRUCTURE PLANS

REVISIONS


3/6/2014
R:\Hydrolics\PERMITS\Environmental Drawings\Wetland\Permit\2514D_Hydra_gm_psh_13_con.dgn
\$\$\$\$\$SYTIME\$\$\$\$\$
\$\$\$\$\$DESIGNED\$\$\$\$\$
\$\$\$\$\$DRAWN\$\$\$\$\$
\$\$\$\$\$CHECKED\$\$\$\$\$
\$\$\$\$\$APPROVED\$\$\$\$\$

3/19/2014
C:\work\hyd\PERMITS Environmental Drawings\Wetland Permit\2514D_Hyd_perm_xpl_L_PART_2.dgn
\$\$\$\$SYTIME\$\$\$\$
\$\$\$\$\$CNCN\$\$\$\$\$
\$\$\$\$\$USERNAME\$\$\$\$\$

8/23/99

0 5 10			PROJ. REFERENCE NO.		SHEET NO.	
			R-2514D		X-66	





PERMIT DRAWING
SHEET 29 OF 84

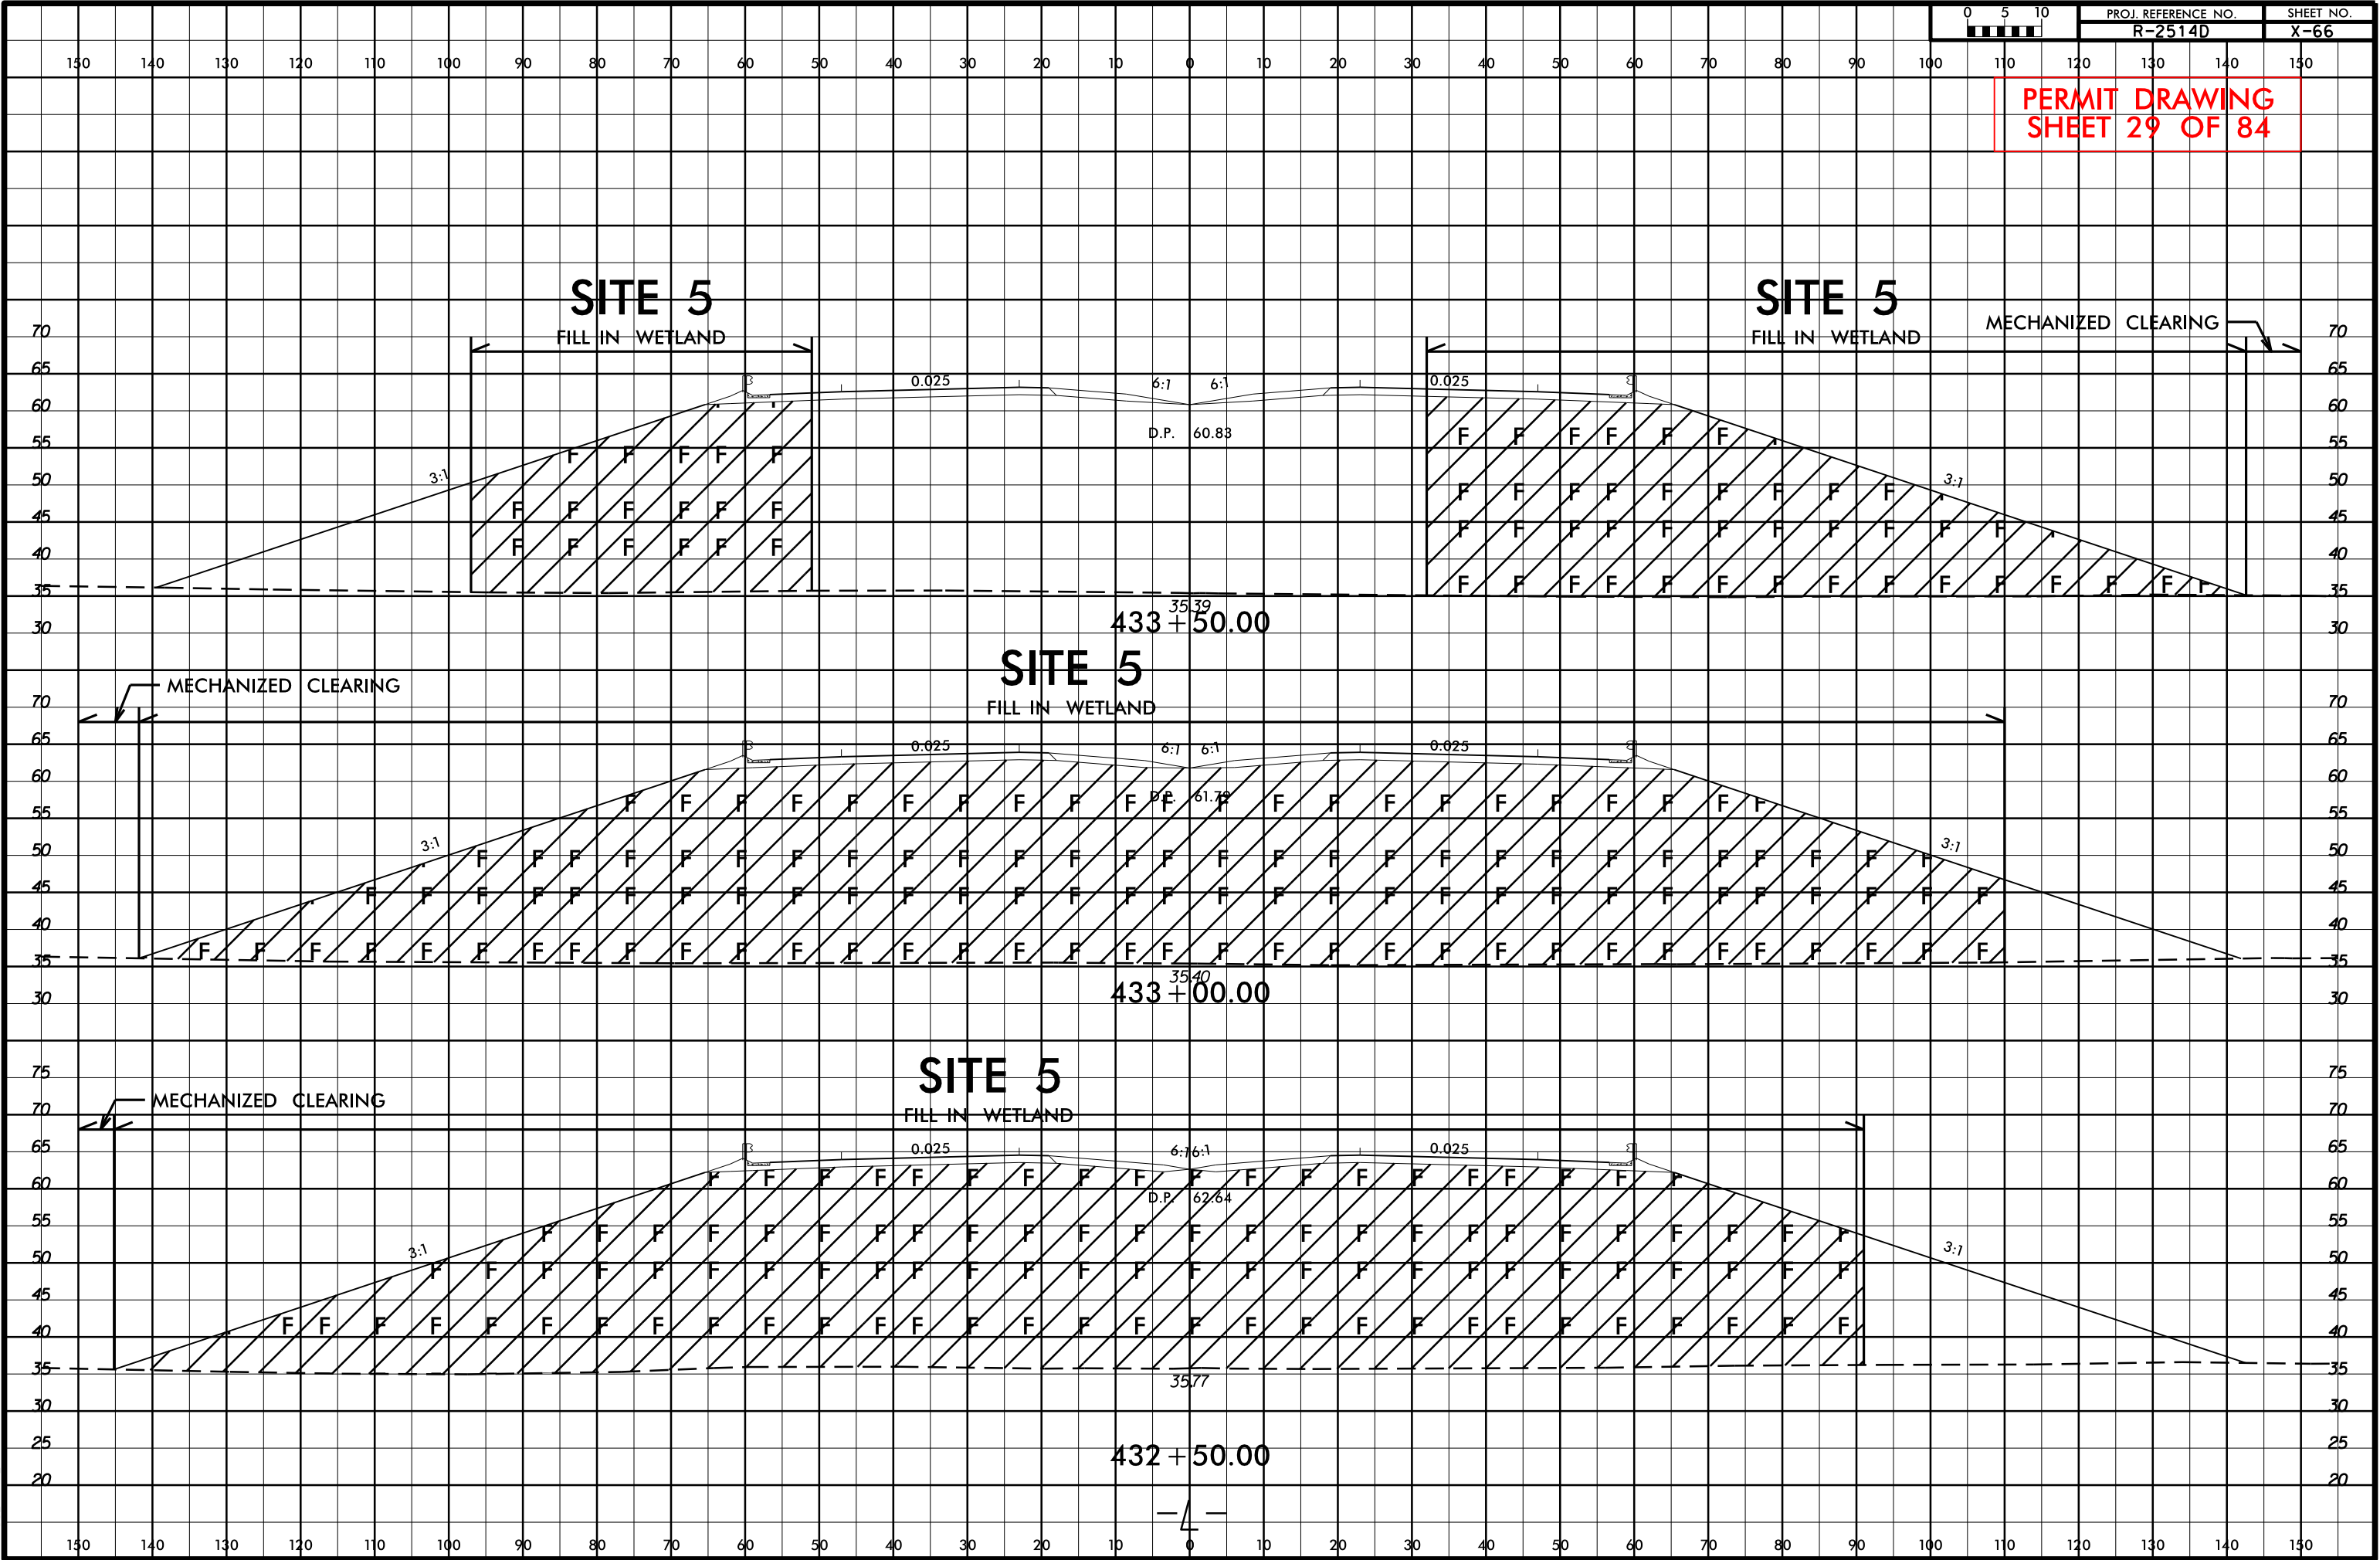


PERMIT DRAWING
SHEET 30 OF 84

MATCHLINE -L- STA. 435 + 00.00 SEE SHEET 13


MATCHLINE -L- STA. 448 + 00.00 SEE SHEET 15

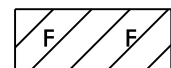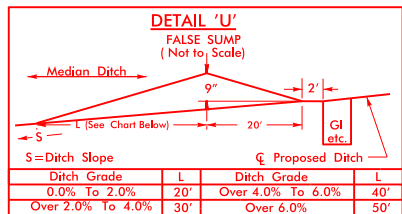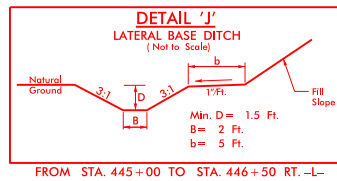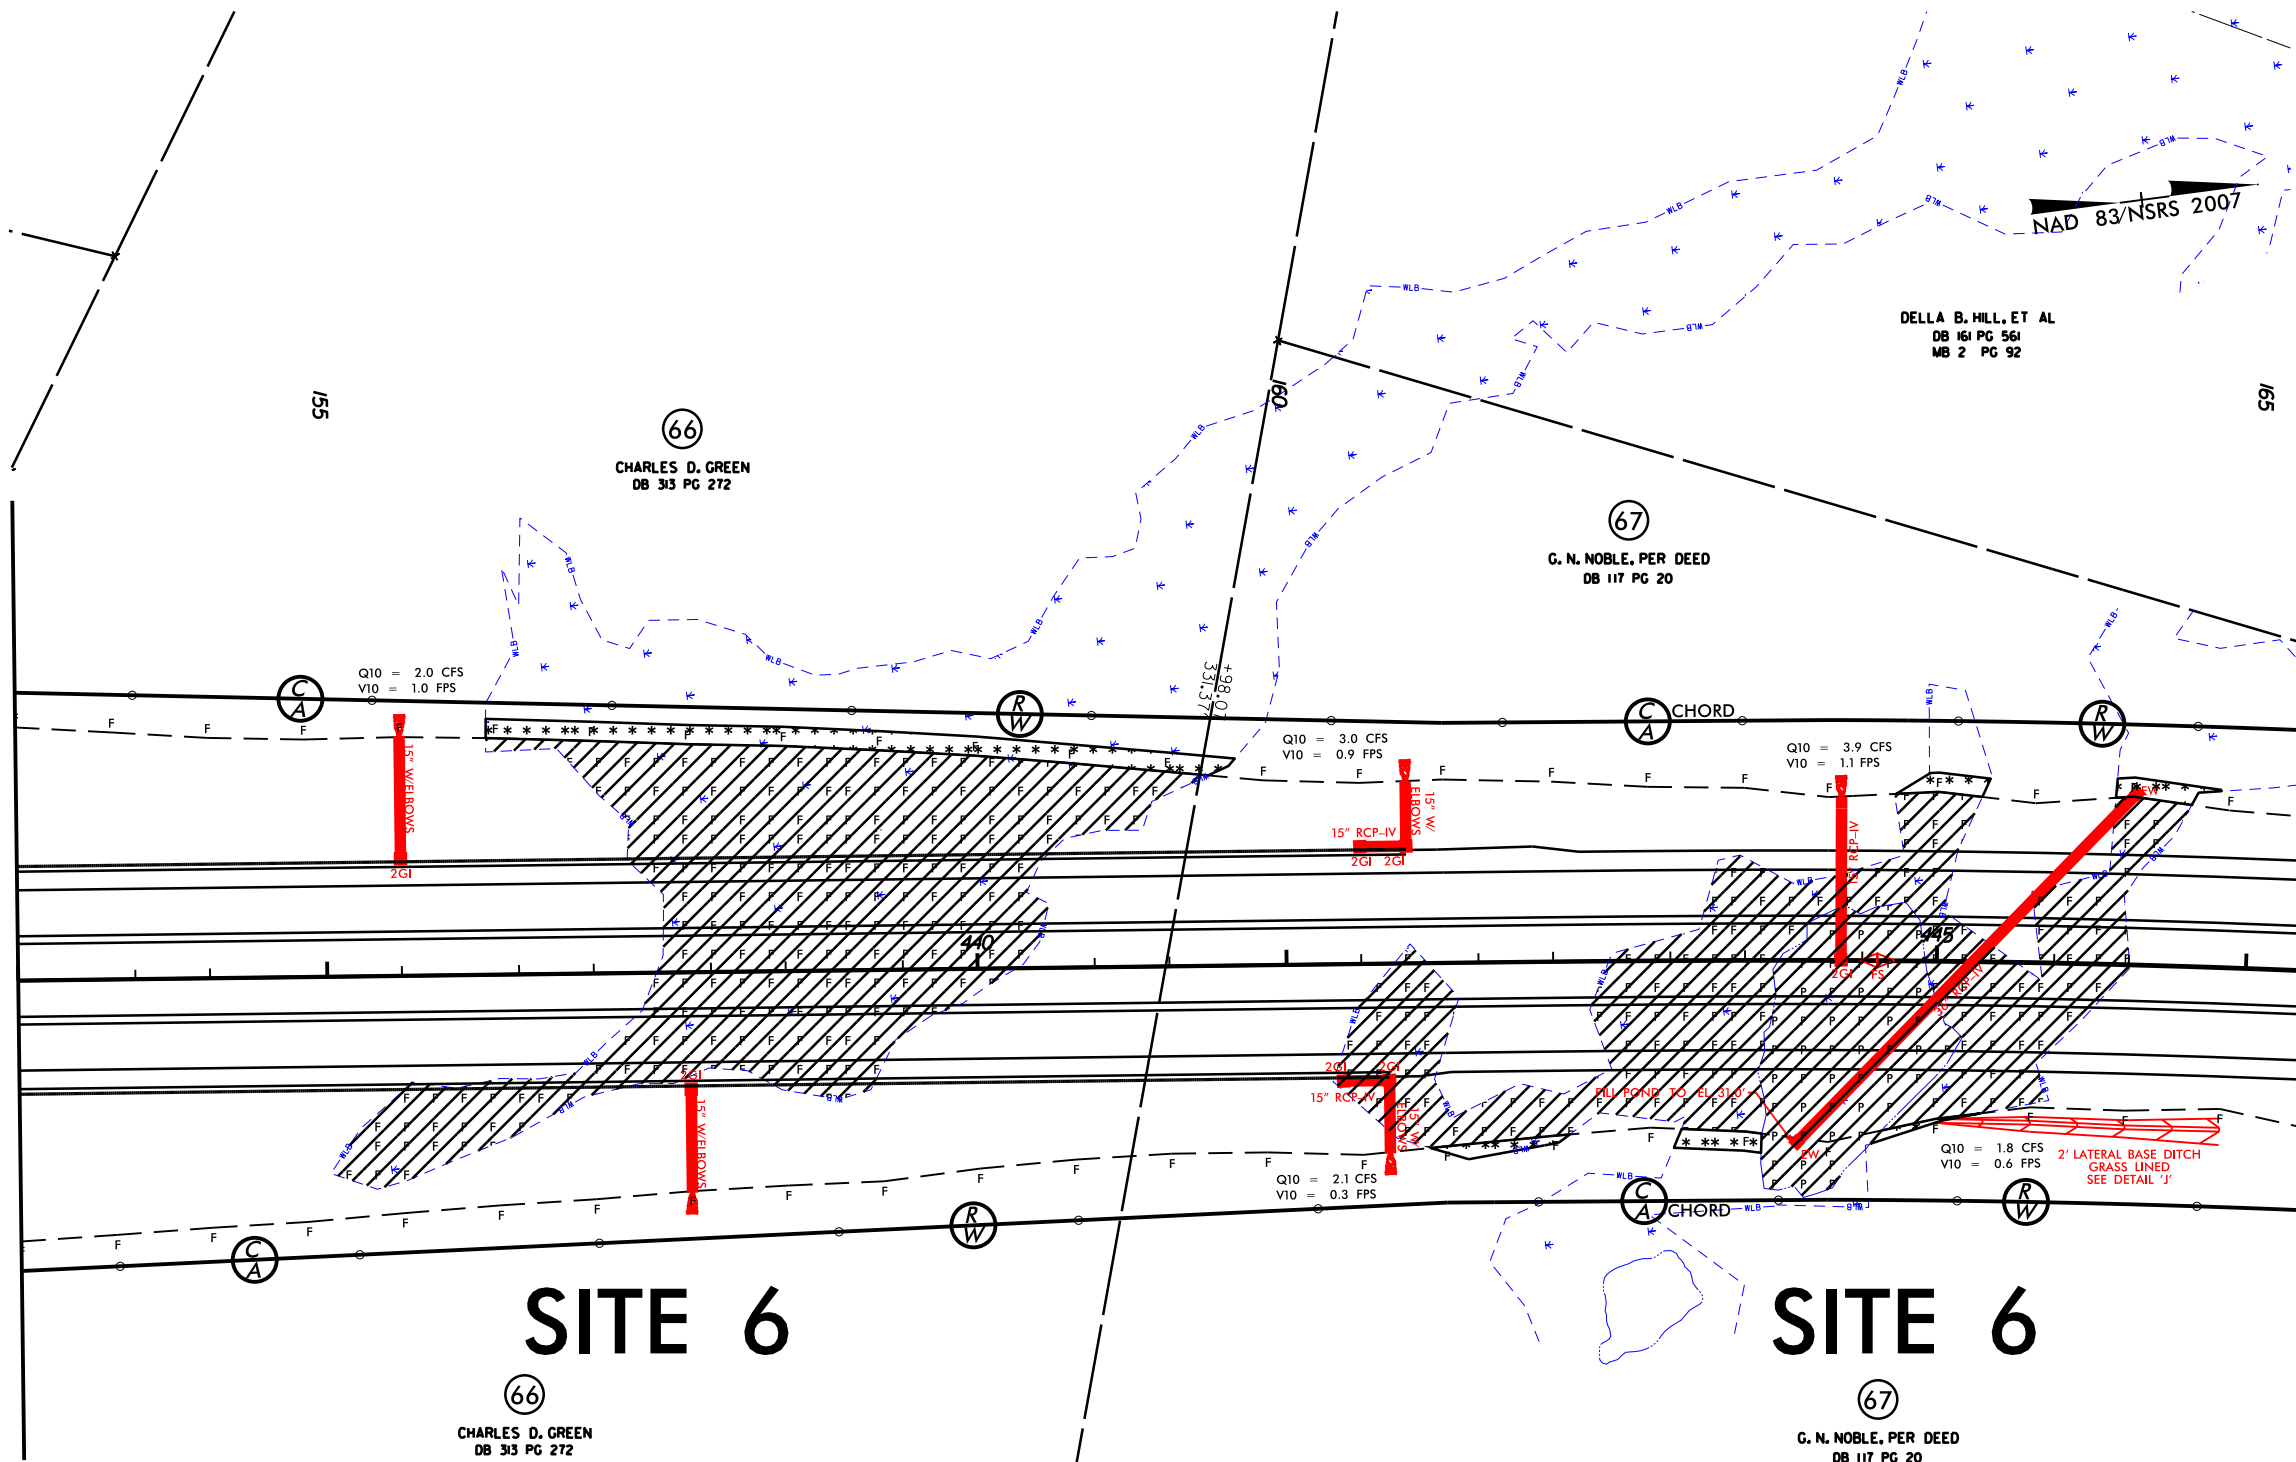

DENOTES FILL IN
WETLAND

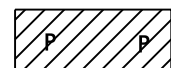



DENOTES IMPACTS IN
SURFACE WATER
(POND)

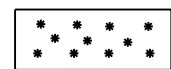


DENOTES MECHANIZED
CLEARING

GRAPHIC SCALE



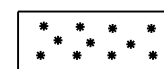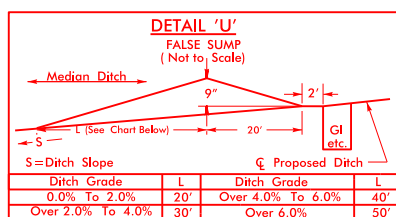


DENOTES MECHANIZED
CLEARING

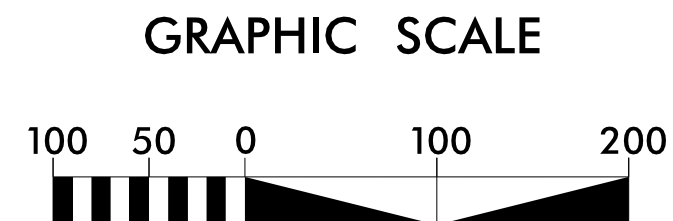

8/23/99

PERMIT DRAWING
SHEET 32 OF 84

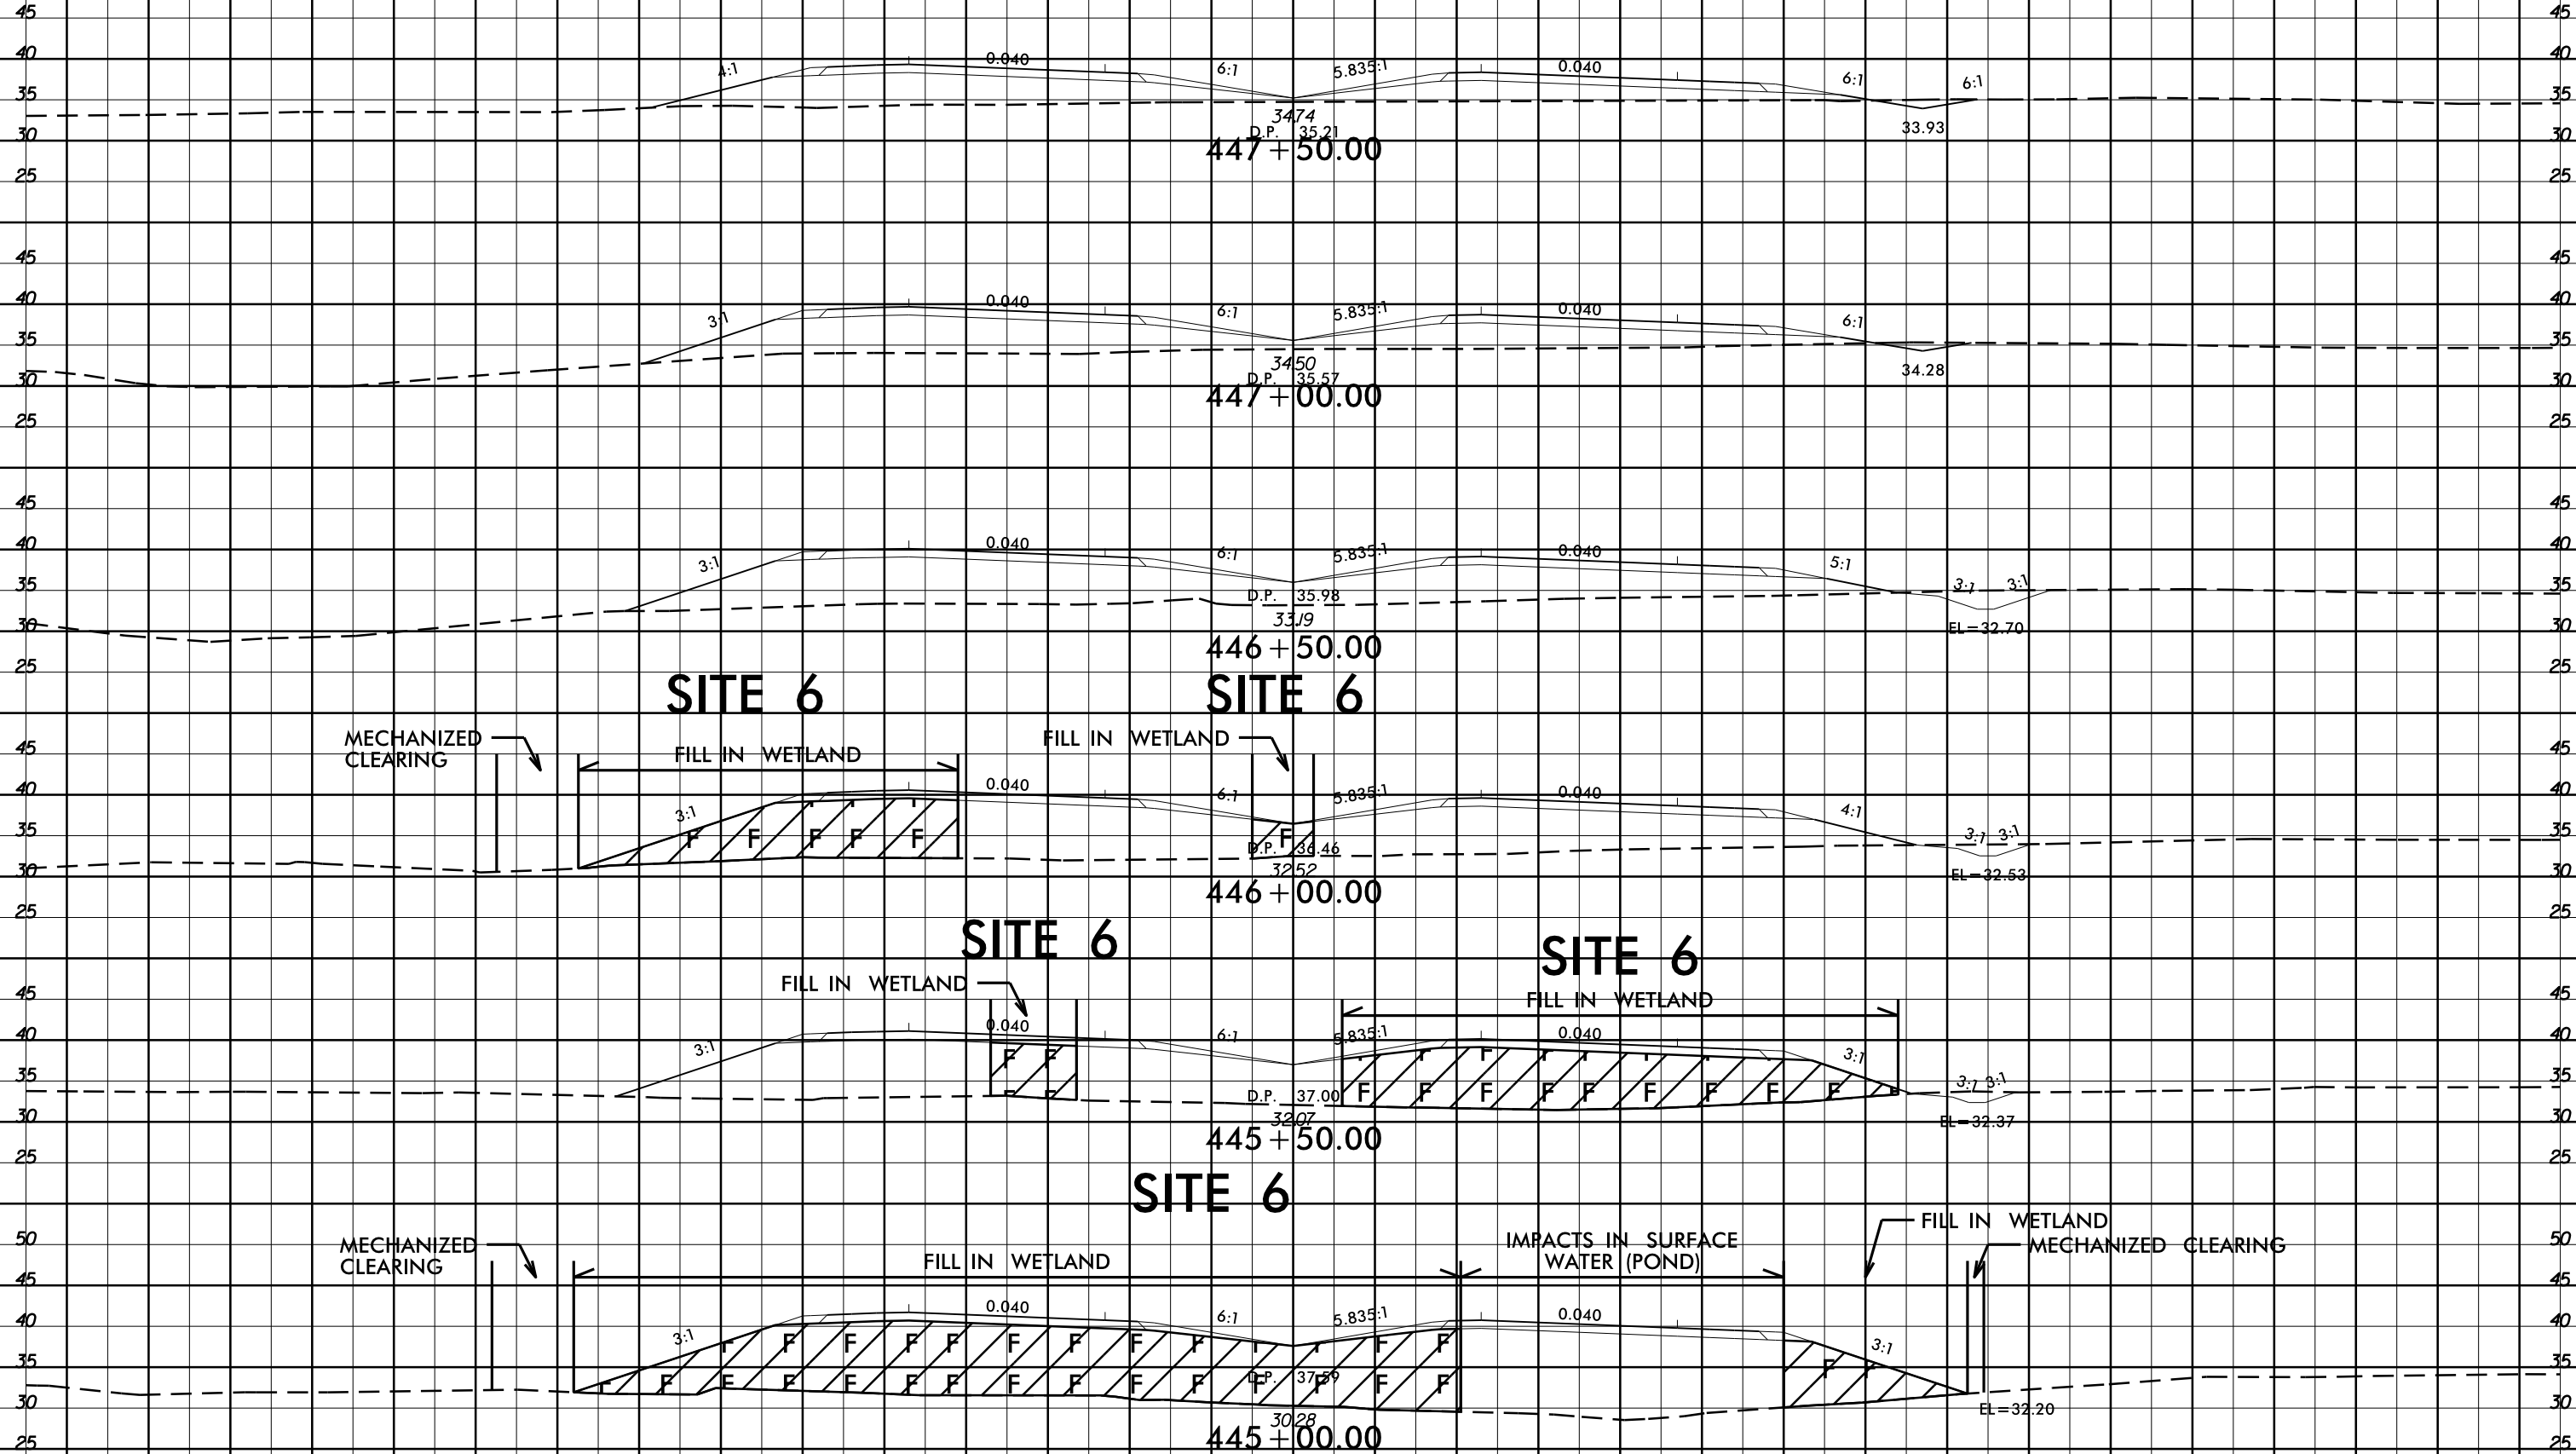




8/17/99

PROJECT REFERENCE NO.	SHEET NO.
R-2514D	15
R/W SHEET NO.	
ROADWAY DESIGN ENGINEER	HYDRAULICS ENGINEER
PRELIMINARY PLANS DO NOT USE FOR CONSTRUCTION	

PERMIT DRAWING
SHEET 33 OF 84

NAD 83/NSRS 2007

WRIGHT A. HILL HEIRS
DB 161 PG 485
PC "A" SLIDE 175

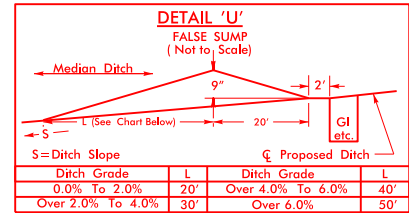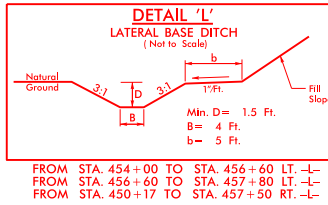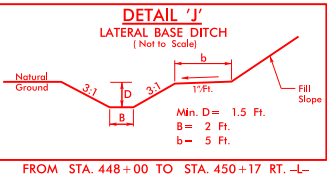

100' CP&L POWERLINE EASEMENT

MATCHLINE -L- STA. 448+00.00 SEE SHEET 14

MATCHLINE -L- STA. 467+00.00 SEE SHEET 16

SITE 7

(68)
TERRY LLOYD, ET UX
DB 278 PG 718
PC "A" SLIDE 175

(69)
CLAUDIA H. HADDOCK, ET AL
DB 287 PG 578
PC "A" SLIDE 175

(69)
CLAUDIA H. HADDOCK, ET AL
DB 287 PG 578
PC "A" SLIDE 175


(68)
TERRY LLOYD, ET UX
DB 278 PG 718
PC "A" SLIDE 175

MARY W. BROWN
DB 168 PG 129


(70)
(HISTORIC PROPERTY)
FOSCUE PLANTATION HOUSE RESTORATION
A NORTH CAROLINA NON-PROFIT CORPORATION
DB 317 PG 743
PLAT CABINET A SLIDE 96

CEMETERY
APPROXIMATE
LOCATION

GRAPHIC SCALE

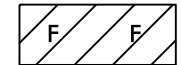

DENOTES FILL IN
WETLAND

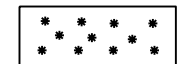

DENOTES MECHANIZED
CLEARING

REVISIONS

2/27/2014
R:\Hydro\PERMITS\Environmental Drawings\Welland Permit\2514D_Hydra_gm_pch_15.dgn
\$\$\$\$\$SYTIME\$\$\$\$\$
\$\$\$\$\$DESIGN\$\$\$\$\$
\$\$\$\$\$CADD\$\$\$\$\$

SEE SHEET FOR 38 -L- PROFILE


8/17/99

PROJECT REFERENCE NO.	SHEET NO.
R-2514D	15
R/W SHEET NO.	
ROADWAY DESIGN ENGINEER	HYDRAULICS ENGINEER
PRELIMINARY PLANS DO NOT USE FOR CONSTRUCTION	


PERMIT DRAWING
SHEET 34 OF 84

MATCHLINE -L- STA. 448+00.00 SEE SHEET 14

MATCHLINE -L- STA. 467+00.00 SEE SHEET 16

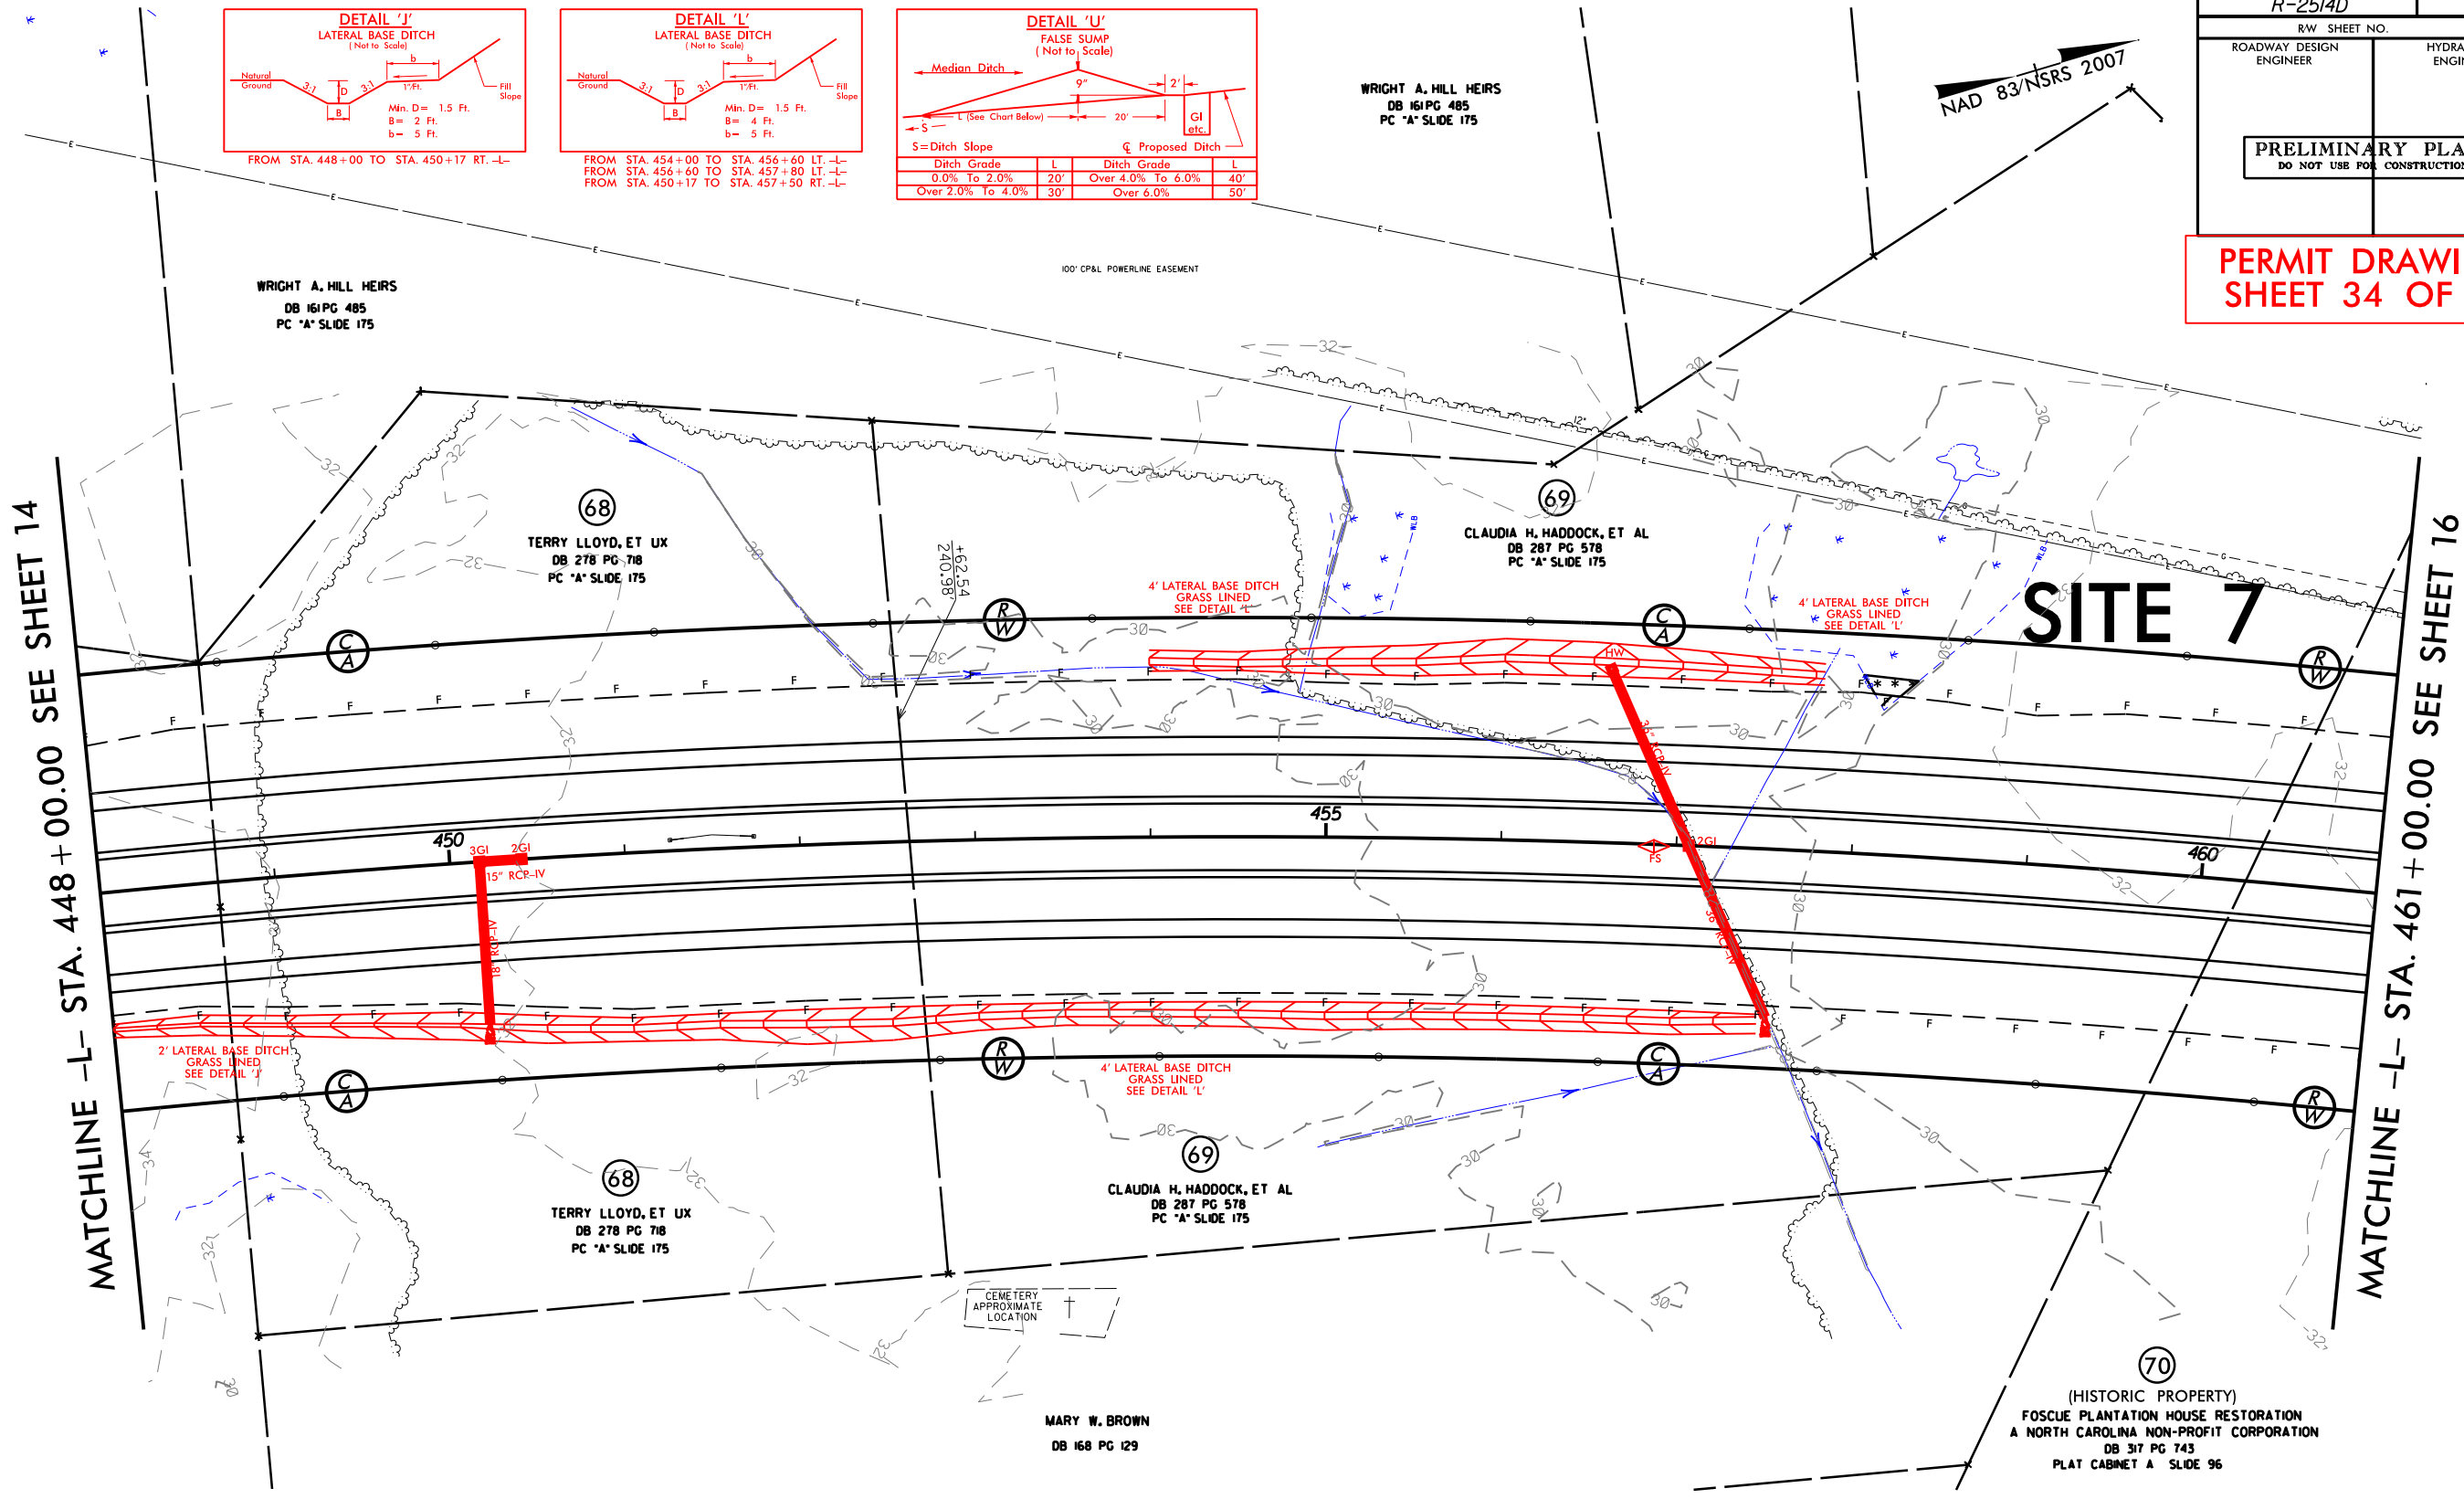

GRAPHIC SCALE

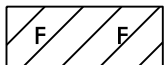

DENOTES FILL IN WETLAND



DENOTES MECHANIZED CLEARING

REVISIONS

22/2/2014
R:\Hydro\Permits\Environmental Drawings\Welland Permits\2514D_Hydra\pmt_pch_15_con.dgn
\$\$\$\$\$SYTIME\$\$\$\$\$
\$\$\$\$\$DESIGNED\$\$\$\$\$
\$\$\$\$\$DRAWN\$\$\$\$\$
\$\$\$\$\$CHECKED\$\$\$\$\$
\$\$\$\$\$APPROVED\$\$\$\$\$

4. L BASE DITCH
SS LINED
DETAIL 'L'

4' LATERAL BASE DITCH
GRASS LINED
SEE DETAIL 'L'

SITE 7

MATCHLINE -L- STA. 461+00.00 SEE SHEET

GRAPHIC SCALE



A rectangular cross-section of a beam, oriented horizontally. The interior of the rectangle is filled with diagonal hatching lines sloping from the top-left to the bottom-right. Two capital letters 'F' are placed within the rectangle, one on the left half and one on the right half, representing the normal force.

DENOTES FILL IN
WETLAND



DENOTES MECHANIZED
CLEARING

REVISIONS

02/27/2014
myproj
R:\Hydraulics\PERMITS Environmental Drawings\Welland Permit\R2514D_Hyd_prm_psh_15X2.dgn

PERMIT DRAWING
SHEET 36 OF 84

NAD 83/NSRS 2007

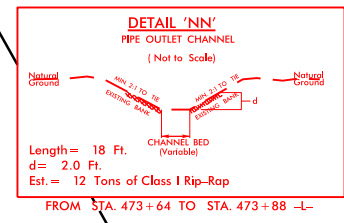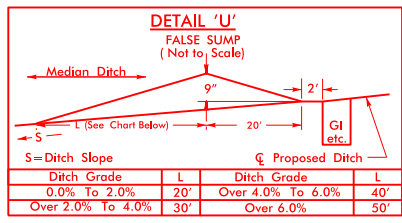

(HISTORIC PROPERTY)
FOSCUE FAMILY LIMITED PARTNERSHIP,
A NORTH CAROLINA LIMITED PARTNERSHIP
DB 274 PG 895
PLAT CABINET A SLIDE 96A

(HISTORIC PROPERTY)
FOSCUE PLANTATION HOUSE RESTORATION
A NORTH CAROLINA NON-PROFIT CORPORATION
DB 317 PG 743
PLAT CABINET A SLIDE 96

MATCHLINE -L- STA. 461+00.00 SEE SHEET 15

MATCHLINE -L- STA. 474+00.00 SEE SHEET 17

SITE 8

SITE 9

- DENOTES FILL IN WETLAND
- DENOTES MECHANIZED CLEARING
- DENOTES IMPACTS IN SURFACE WATER
- DENOTES TEMPORARY IMPACTS IN SURFACE WATER

GRAPHIC SCALE



Q10 = 3.5 CFS
V10 = 1.1 FPS

CL 8" RIP RAP
EST. 1 TONS
EST. 5 SY GEOTEXTILE



PIPE OUTLET CHANNEL
SEE DETAIL 'NN'

REVISIONS

3/19/2014
R:\Hydro\Permits\Environmental Drawings\Wetland Permit\2514D_Hydra_gm_pah_16.dgn
\$\$\$\$\$SYTIME\$\$\$\$\$
\$\$\$\$\$DESIGN\$\$\$\$\$
\$\$\$\$\$CADD\$\$\$\$\$


• HIP

(71)
(HISTORIC PROPERTY)
FOSCUE FAMILY LIMITED PARTNERSHIP,
A NORTH CAROLINA LIMITED PARTNERSHIP
DB 274 PG 895
PLAT CABINET A SLIDE 96A

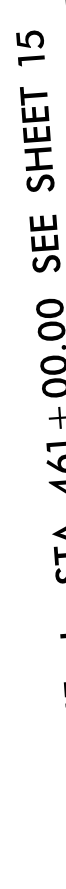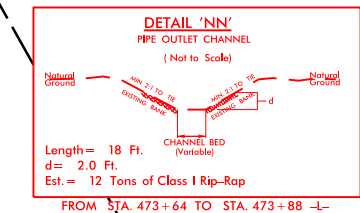


SITE 9

(70)
(HISTORIC PROPERTY)
FOSCUE PLANTATION HOUSE RESTORATION
A NORTH CAROLINA NON-PROFIT CORPORATION
DB 3/7 PG 743
PLAT CABINET A SLIDE 96

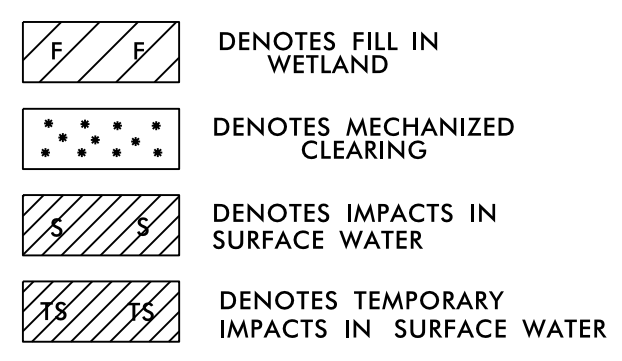

SEE SHEET 38 FOR -L- PROFILE

PERMIT DRAWING
SHEET 38 OF 84

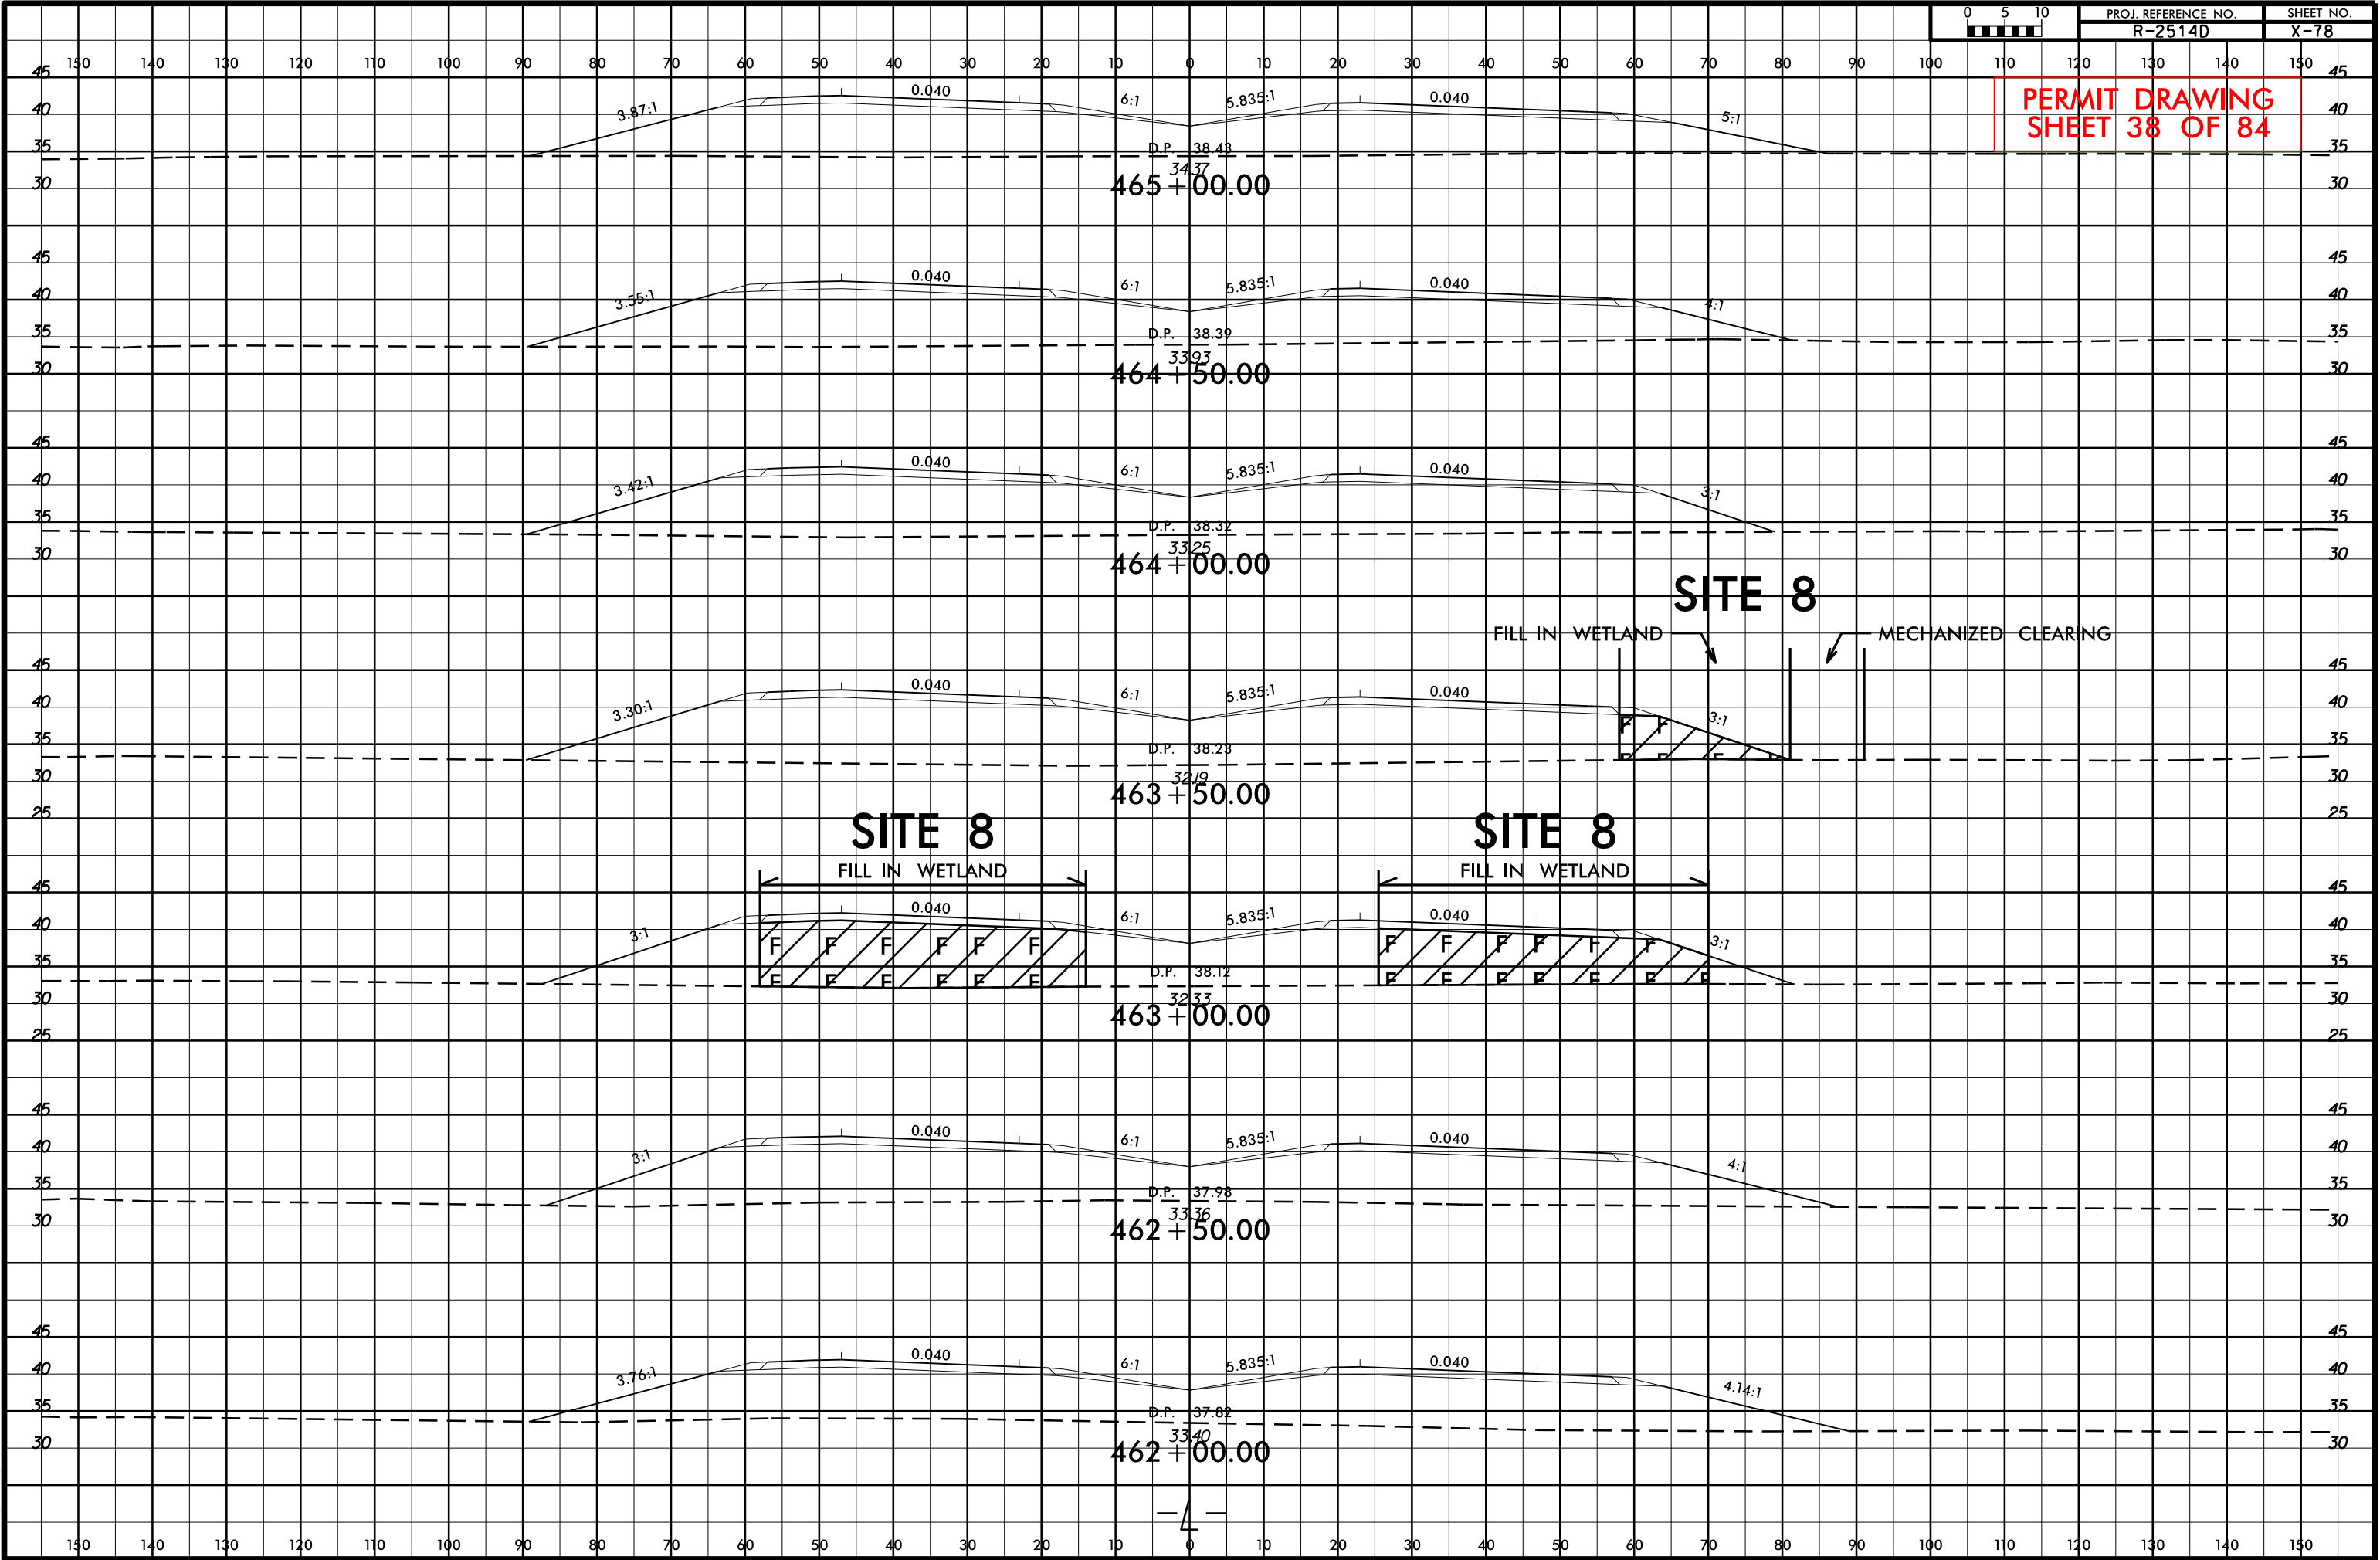

(71)
(HISTORIC PROPERTY)
FOSCUE FAMILY LIMITED PARTNERSHIP,
A NORTH CAROLINA LIMITED PARTNERSHIP
DB 274 PG 895
PLAT CABINET A SLIDE 96A

DETAIL 'NN'
PIPE OUTLET CHANNEL
(Not to Scale)

Natural Ground

Existing Bank

SLOPE 1:1

Channel Bed (Variable)

SLOPE 1:1

Natural Ground

Length = 18 Ft.

d = 2.0 Ft.

Est. = 12 Tons of Class I Rip-Rap

FROM STA. 473 + 64 TO STA. 473 + 88 -L-



SITE 10

DENOTES TEMPORARY
IMPACTS IN SURFACE WATER

DETAIL 'U'
FALSE SUMP (Not to Scale)

Median Ditch

9'

2'

S = Sump Slope


L (See Chart Below)

GI etc.

Proposed Ditch

Ditch Grade	L	Ditch Grade	Ditch Grade
0.0%	To 2.0'	Over 1.0%	6.0%
Over 2.0%	To 4.0'	Over 4.0%	5.0%

NAD 83/NSRS 2007

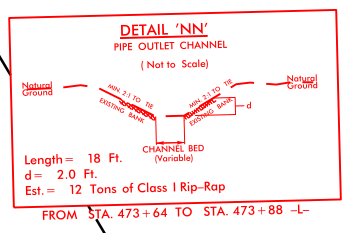


(71)
(HISTORIC PROPERTY)
FOSCUE FAMILY LIMITED PARTNERSHIP,
A NORTH CAROLINA LIMITED PARTNERSHIP
DB 274 PG 895
PLAT CABINET A SLIDE 96A

(71)
(HISTORIC PROPERTY)
FOSCUE FAMILY LIMITED PARTNERSHIP,
A NORTH CAROLINA LIMITED PARTNERSHIP
DB 274 PG 895
PLAT CABINET A SLIDE 96A

SITE 9


SITE 10

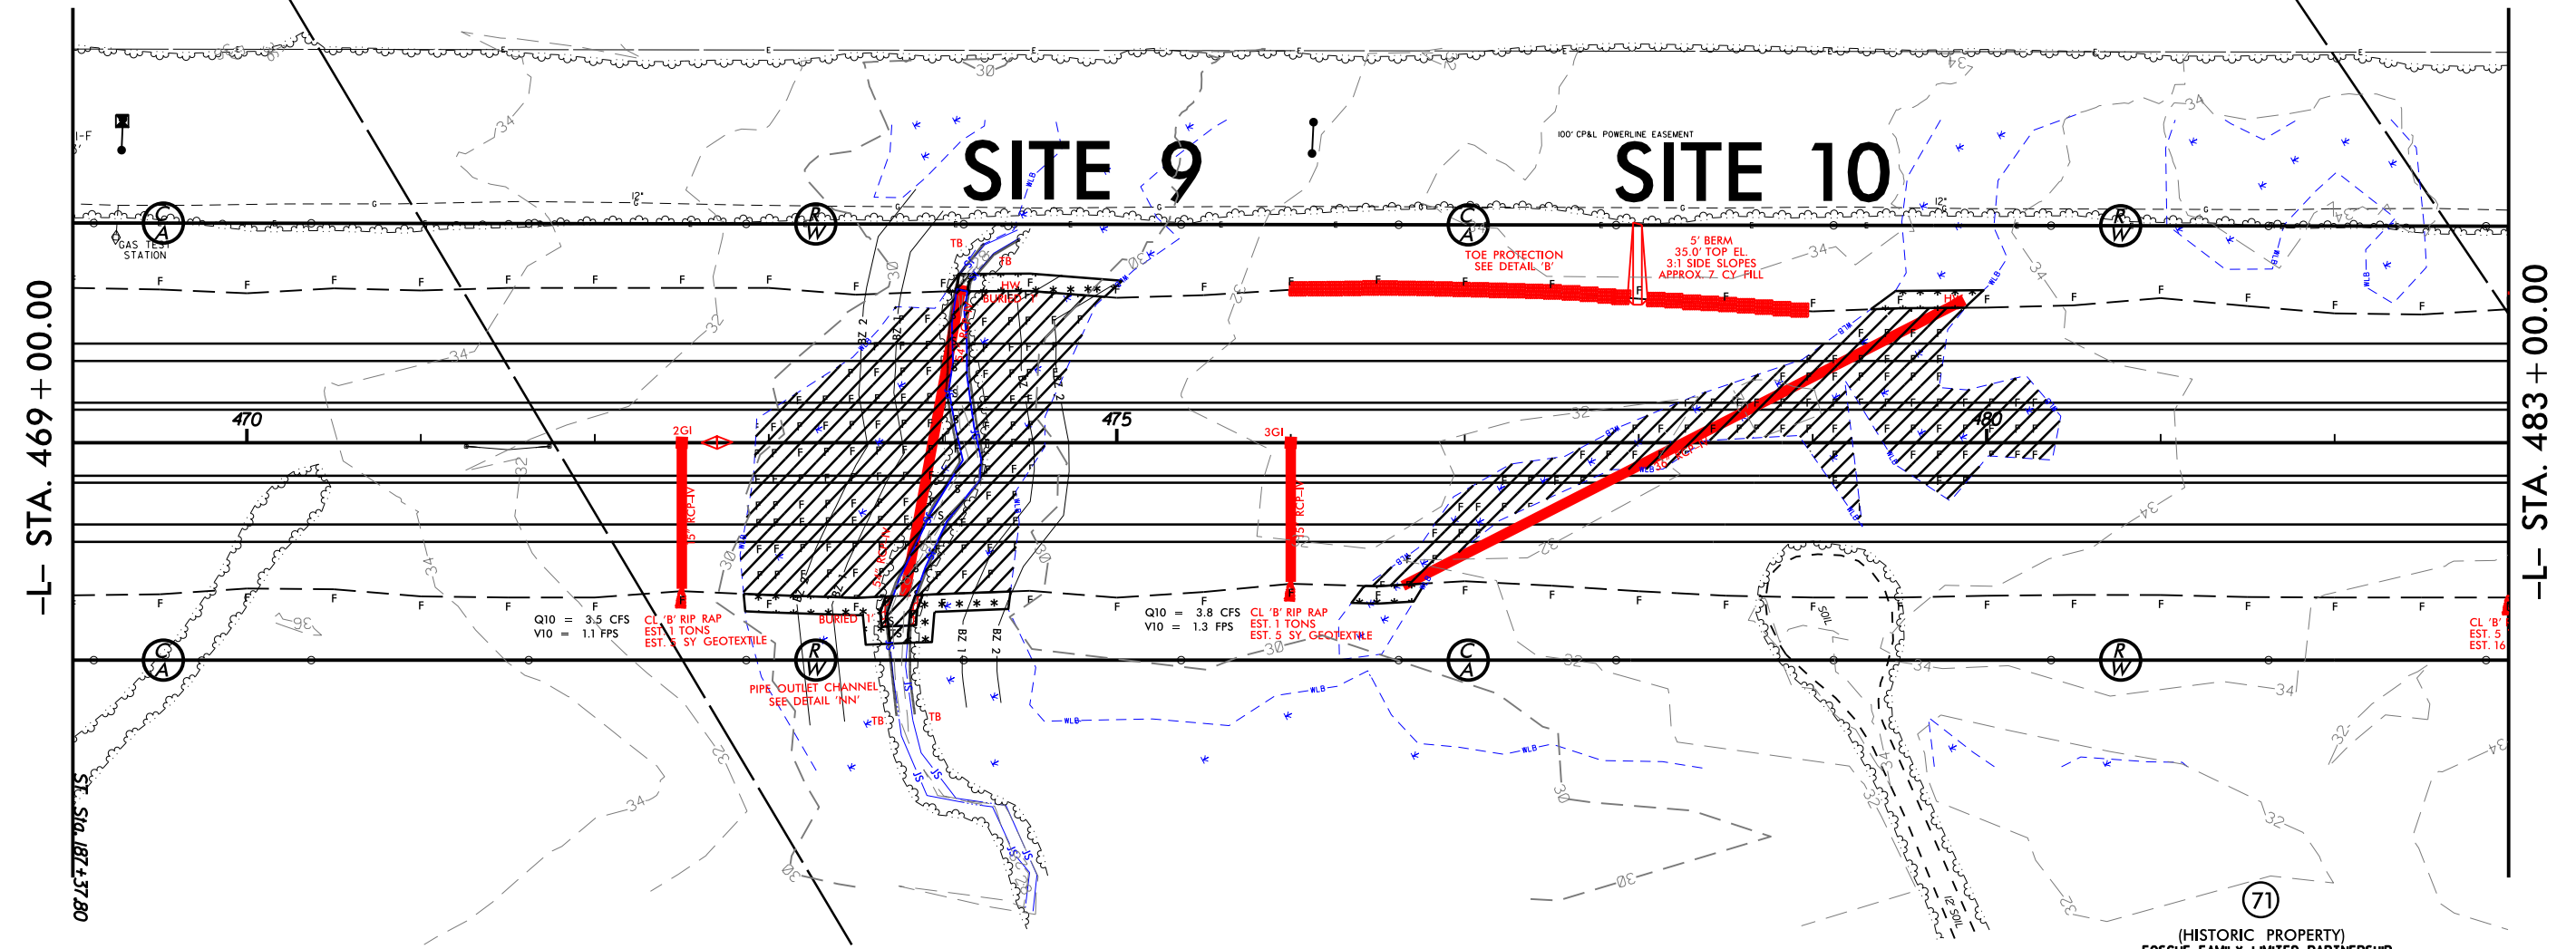

GRAPHIC SCALE



- DENOTES FILL IN WETLAND
- DENOTES MECHANIZED CLEARING
- DENOTES IMPACTS IN SURFACE WATER
- DENOTES TEMPORARY IMPACTS IN SURFACE WATER

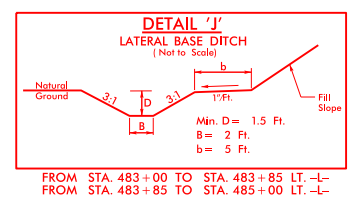

DETAIL 'U'
FALSE SUMP
(Not to Scale)

Ditch Grade		Ditch Grade	
L	L	L	L
0.0% To 2.0%	20'	Over 4.0% To 6.0%	40'
Over 2.0% To 4.0%	30'	Over 6.0%	50'

(71)
(HISTORIC PROPERTY)
FOSCUE FAMILY LIMITED PARTNERSHIP,
A NORTH CAROLINA LIMITED PARTNERSHIP
DB 274 PG 895
PLAT CABINET A SLIDE 96A

Std. 187 + 37.

SITE 9

PIPE OUTLET CHANNEL
SEE DETAIL 'NN'

DENOTES FILL IN
WETLAND

DENOTES MECHANIZED
CLEARING

DENOTES IMPACTS IN
SURFACE WATERDENOTES TEMPORARY
IMPACTS IN SURFACE WATER

GRAPHIC SCALE

Q10 = 3.5 CFS
V10 = 1.1 FPS

CL 'B' RIP RAP
EST. 1 TONS
EST. 5 SY GEOTEXTILE

Q10 = 3.8 CFS
V10 = 1.3 FPS

CL 'E
EST.
EST.


REVISIONS

9/9/2014
New York
C:\Hydraulics\PERMITS_Environmental Drawings\Welland Permit\R2514D Hydrom...
_perm_site_9X3.dgn

3/19/2014
R:\Hydro\Drawings\Permits\Environmental\Drawings\Wetland Permit\2514D_Hyd_perm_xpl_L_PART_2.dgn
\$\$\$\$SYTIME\$\$\$\$
\$\$\$\$\$CNG\$\$\$\$\$
\$\$\$\$\$USERNAME\$\$\$\$\$

8/23/99

PERMIT DRAWING
SHEET 42 OF 84

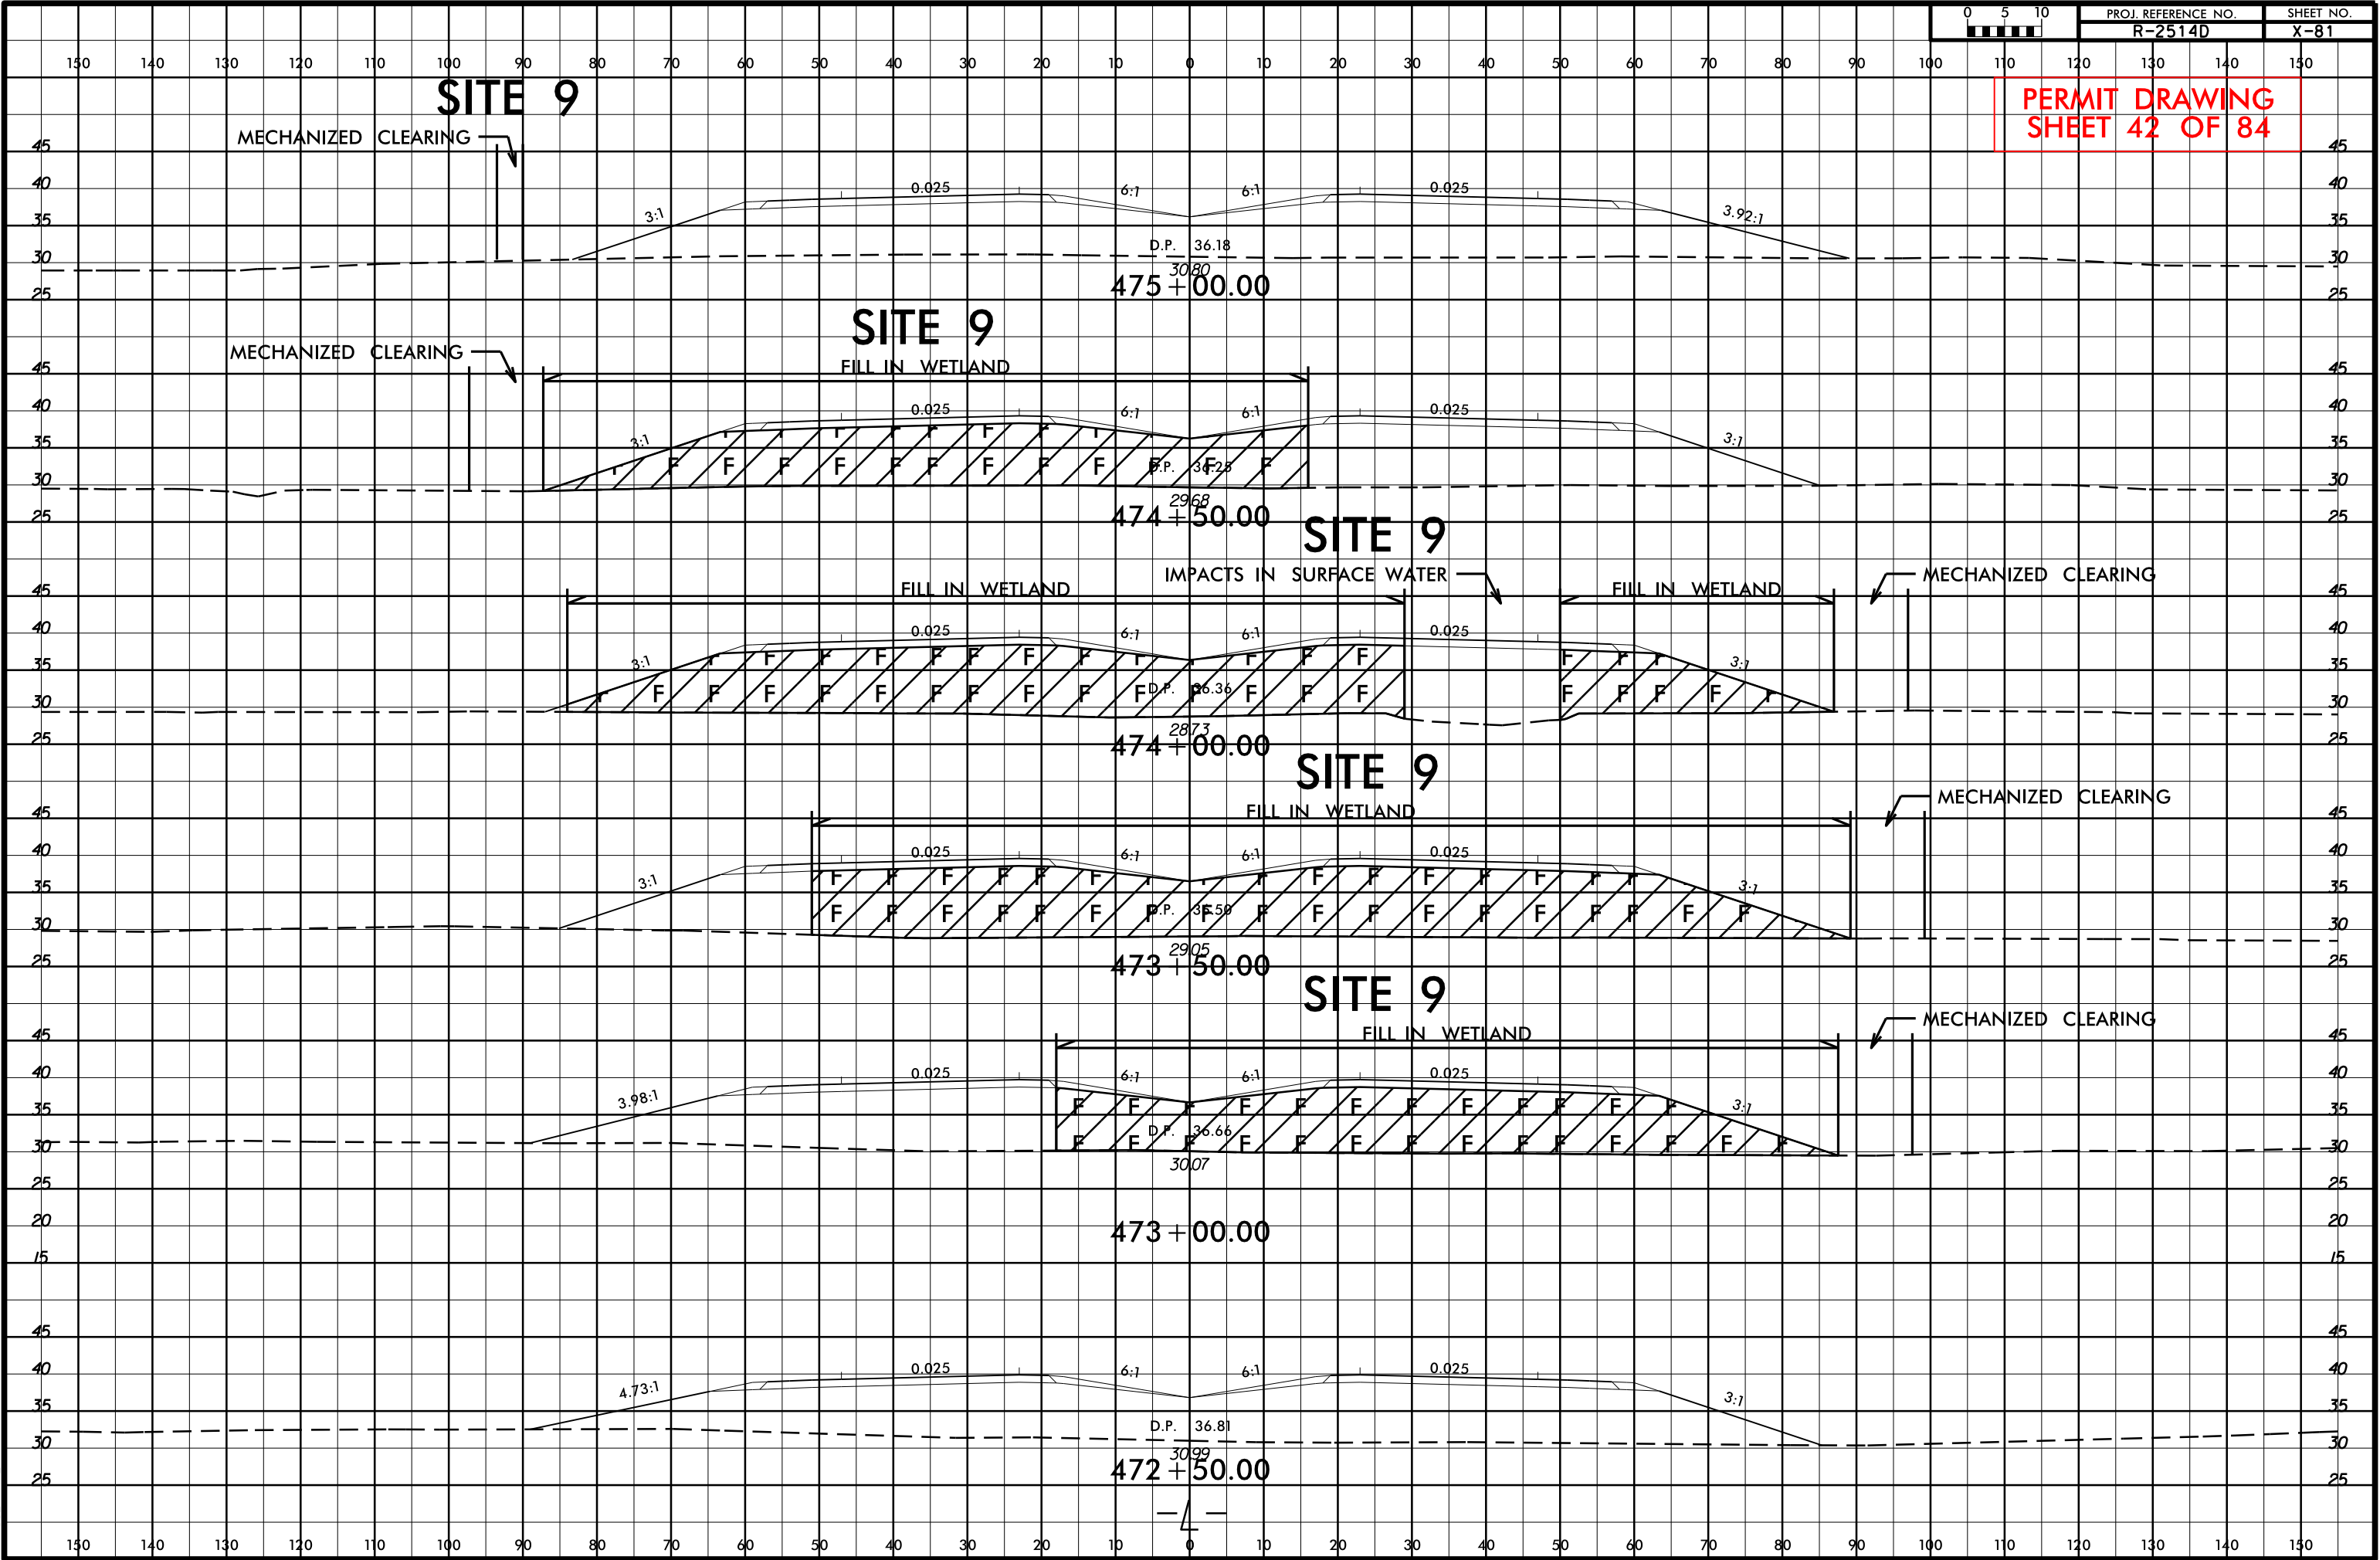


3/19/2014

\\nyark\public\PERMITS_Environmental\Drawings\Wetland Permit\R2514D_Hyd_perm_xpl_L_PART_2.dgn
\$\$\$\$SYTIME\$\$\$\$
\$\$\$\$\$DCN\$\$\$\$\$
\$\$\$\$\$USERNAME\$\$\$\$\$

8/23/99

0 5 10			PROJ. REFERENCE NO.		SHEET NO.	
			R-2514D		X-82	

PERMIT DRAWING
SHEET 43 OF 84

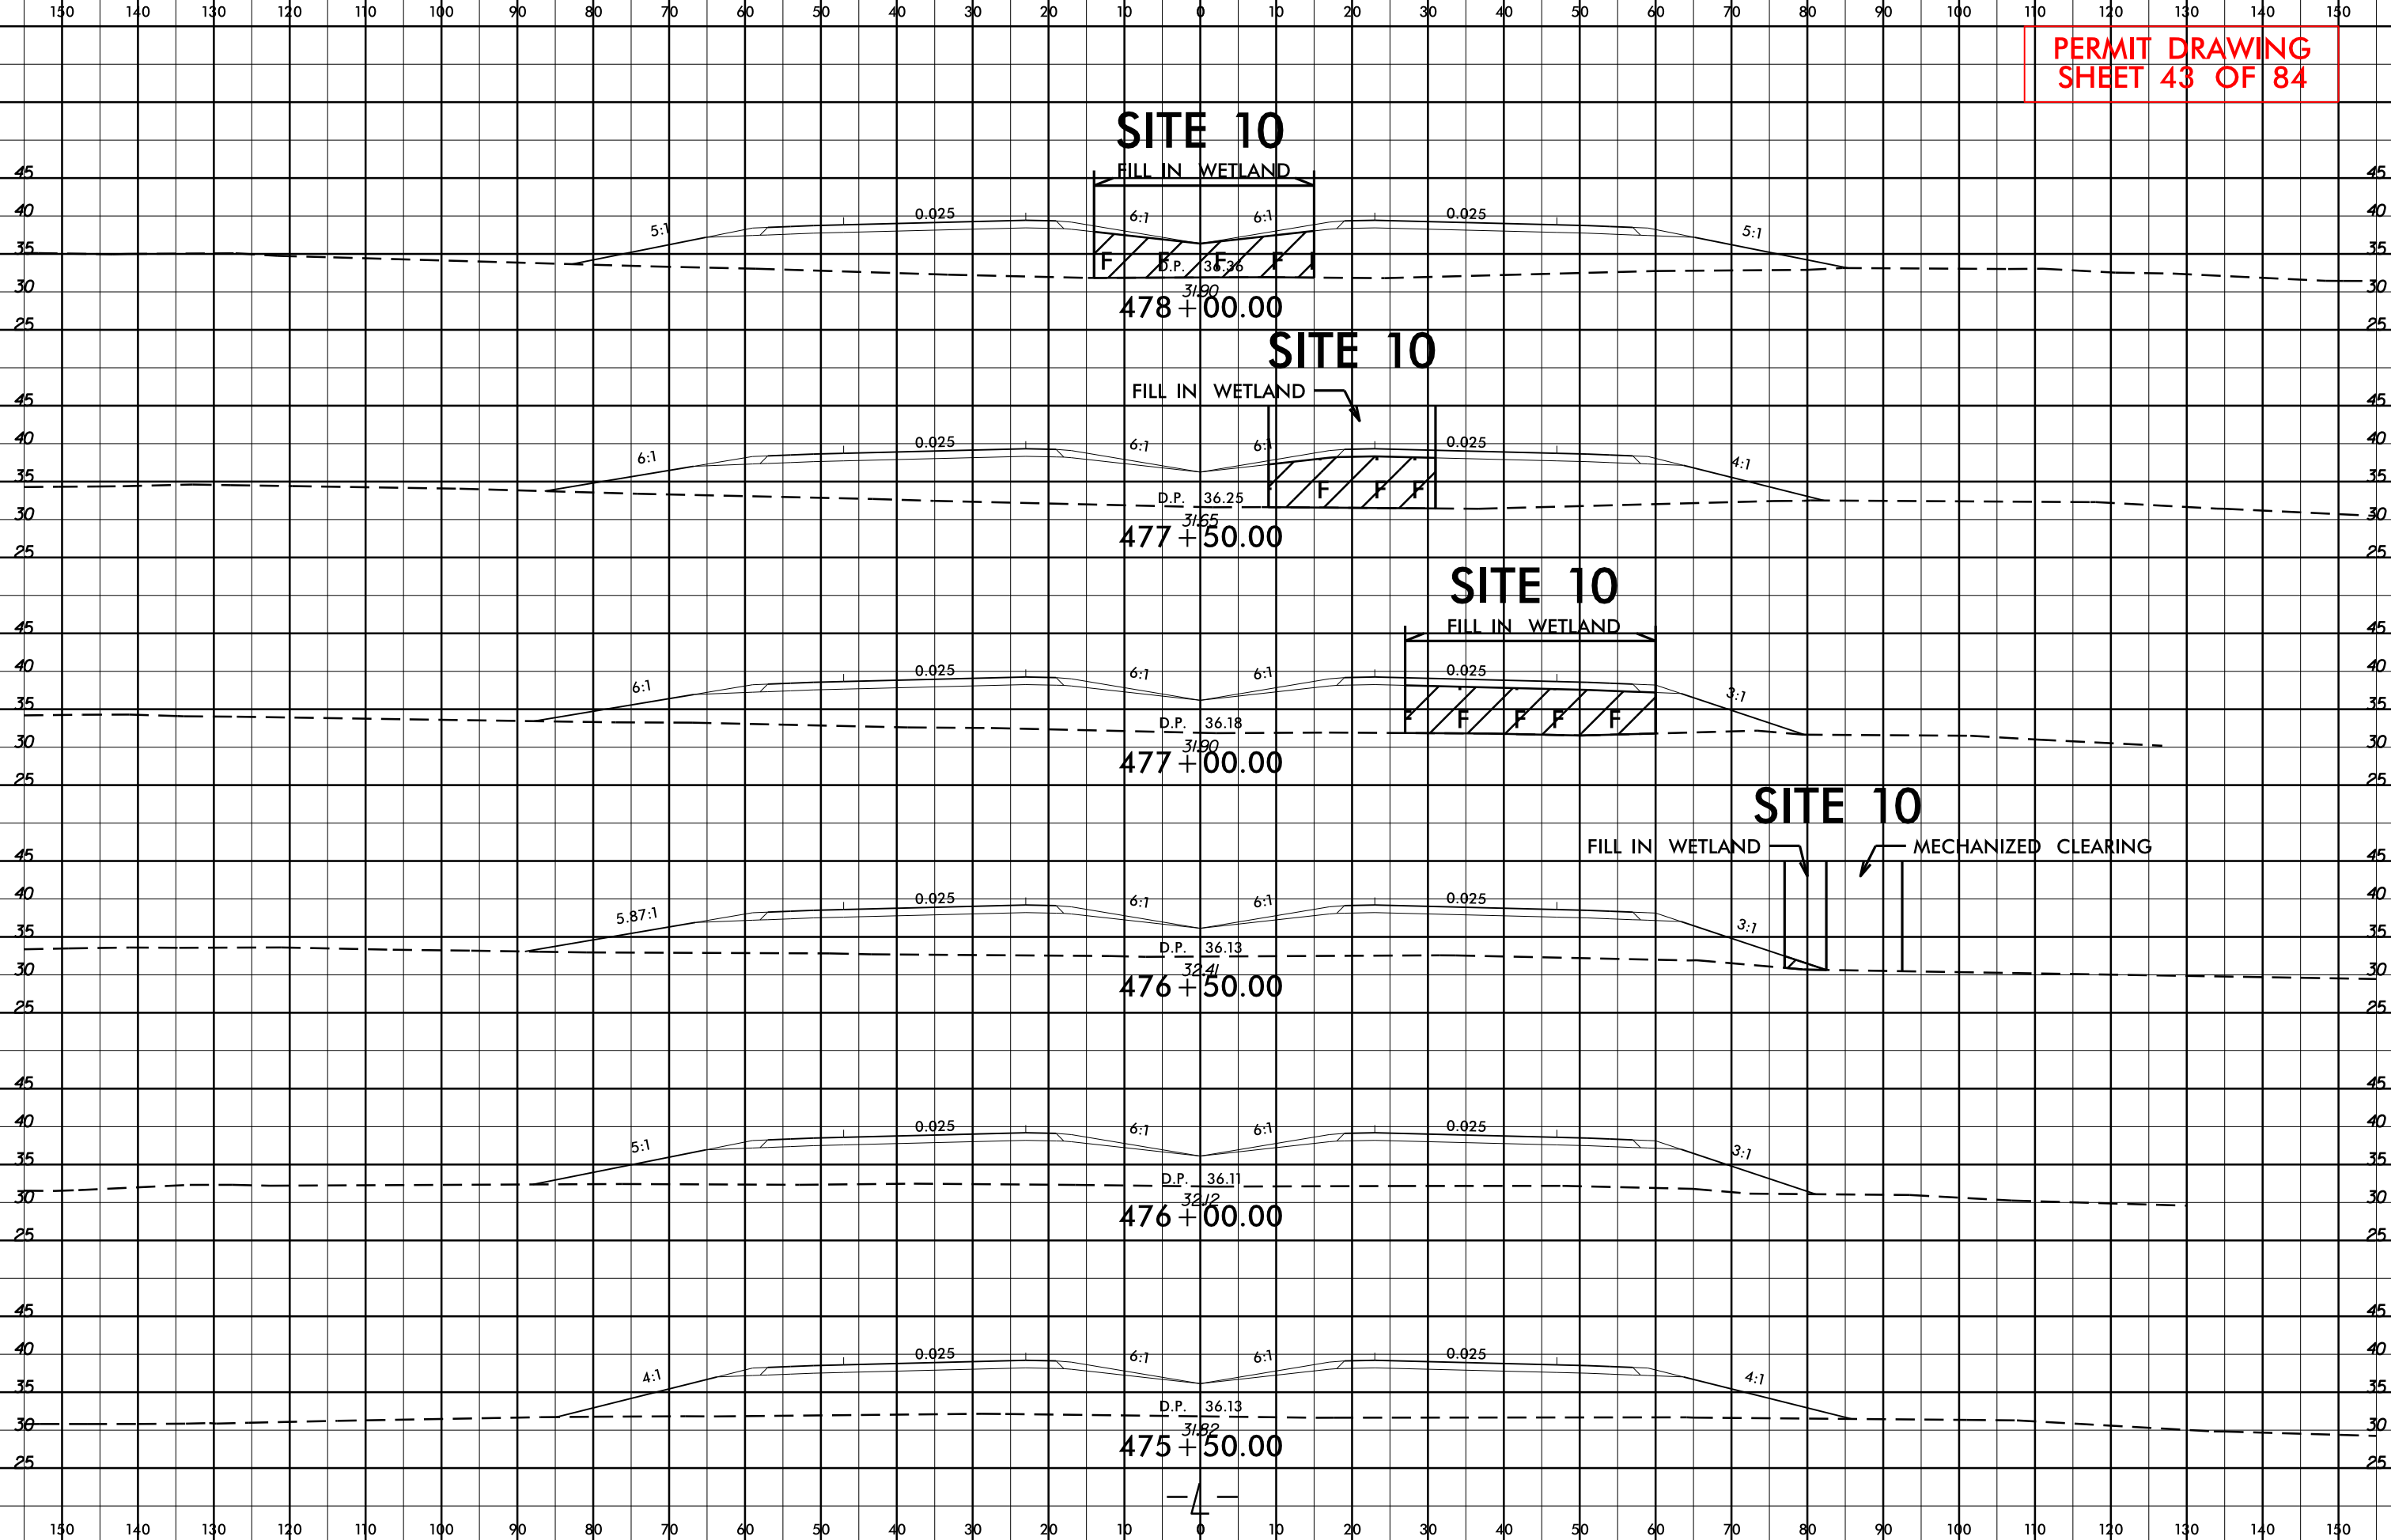

PROJECT REFERENCE NO.	SHEET NO.
R-2514D	18
R/W SHEET NO.	
ROADWAY DESIGN ENGINEER	HYDRAULICS ENGINEER
PRELIMINARY PLANS DO NOT USE FOR CONSTRUCTION	

PERMIT DRAWING
SHEET 45 OF 84

NAD 83/NSRS 2007

72
STEPHEN P. CLARY
DB 289 PG 787



71
(HISTORIC PROPERTY)
FOSCUE FAMILY LIMITED PARTNERSHIP,
A NORTH CAROLINA LIMITED PARTNERSHIP
DB 274 PG 895
PLAT CABINET A SLIDE 96A

MATCHLINE -L- STA. 488 + 00.00 SEE SHEET 17

MATCHLINE -L- STA. 502 + 00.00 SEE SHEET 19

SITE 11

SITE 11

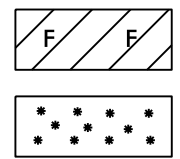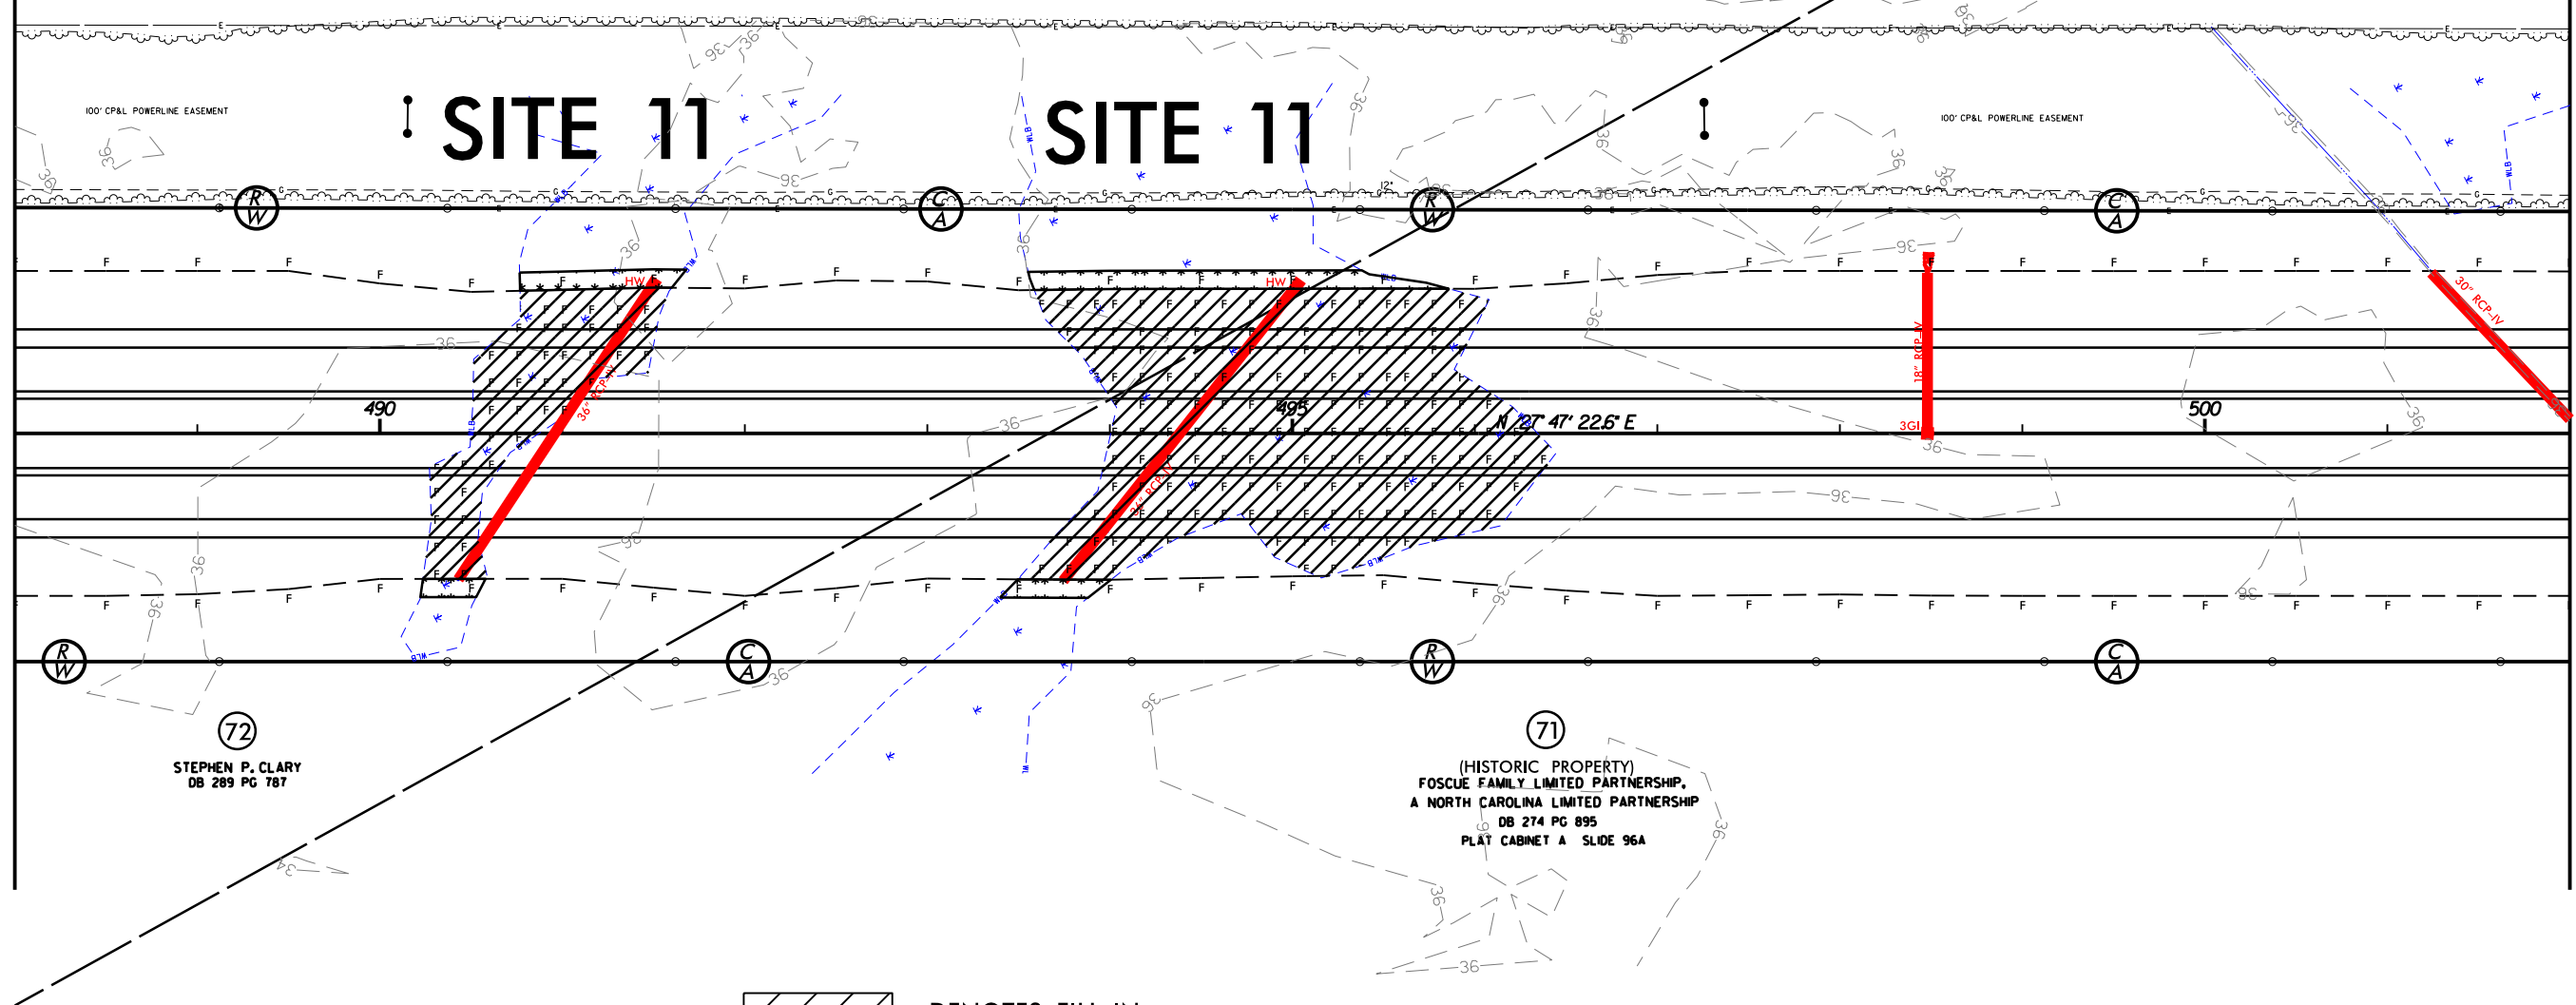


GRAPHIC SCALE



REVISIONS

22/2/2014
R:\Hydro\Permits\Environmental Drawings\Wetland\Permit\2514D_Hy\pmt_pch_18_con.dgn
\$\$\$\$\$SYTIME\$\$\$\$\$
\$\$\$\$\$DESIGN\$\$\$\$\$
\$\$\$\$\$DRAWING\$\$\$\$\$
\$\$\$\$\$DATE\$\$\$\$\$

SEE SHEET 39 FOR -L- PROFILE

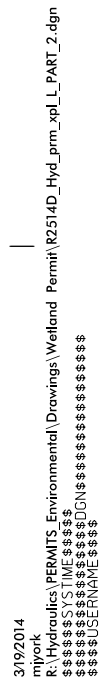

ANTHONY W. FOTHERGILL, ET UX
PC "B" SLIDE 272 PG 6

NAD 83/NSRS 2007

DETAIL 'N'
STANDARD BASE DITCH
 (Not to Scale)

Natural Ground

3:1

D

3:1

Natural Ground

Min. D = 1.5 Ft.
 B = 3 Ft.

—L— STA. 503+00 RT.

MATCHLINE -L- STA. 516+00.00 SEE SHEET 20



DENOTES MECHANIZED
CLEARING

8/17/99
3/6/2014
R:\Hydraulics\PERMITS\Environmental Drawings\Welland Permits\2514D_Hydra\pm_pch_19_con.dgn
\$\$\$\$\$SYTIME\$\$\$\$\$
\$\$\$\$\$DESIGN\$\$\$\$\$
\$\$\$\$\$DRAWING\$\$\$\$\$

REVISIONS

MATCHLINE -L- STA. 502 + 00.00 SEE SHEET 18

MATCHLINE -L- STA. 516 + 00.00 SEE SHEET 20

PROJECT REFERENCE NO.	SHEET NO.
R-2514D	19
R/W SHEET NO.	
ROADWAY DESIGN ENGINEER	HYDRAULICS ENGINEER
PRELIMINARY PLANS DO NOT USE FOR CONSTRUCTION	


PERMIT DRAWING
SHEET 48 OF 84

PHILLIP M. EDWARDS
DB 249 PG 016

ANTHONY W. FOTHERGILL, ET UX
PC "B" SLIDE 272 PG 6

NAD 83/NSRS 2007

(71)
(HISTORIC PROPERTY)
FOSCUE FAMILY LIMITED PARTNERSHIP,
A NORTH CAROLINA LIMITED PARTNERSHIP
DB 274 PG 895
PLAT CABINET A SLIDE 96A

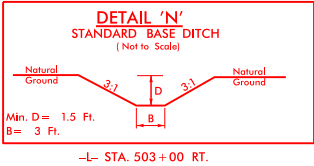

225

230

510

515

3' STANDARD BASE DITCH
GRASS LINED
SEE DETAIL 'N'
APPROX. 20 CY DDE

Q10 = 16 CFS
V10 = 2.0 FPS

SITE 12

(73)
A. FOSTER BORDEAUX, TRUSTEE
DB 259 PG 349
PC "B" SLIDE 272 PG 6

(71)
(HISTORIC PROPERTY)
FOSCUE FAMILY LIMITED PARTNERSHIP,
A NORTH CAROLINA LIMITED PARTNERSHIP
DB 274 PG 895
PLAT CABINET A SLIDE 96A

GRAPHIC SCALE



DENOTES FILL IN
WETLAND




DENOTES MECHANIZED
CLEARING

SEE SHEET 40 FOR -L- PROFILE


3/19/2014

\\ark\public\PERMITS_Environmental\Drawings\Wetland Permit\R2514D_Hyd_prm_xpd_L_PART_2.dgn
\$\$\$\$SYTIME\$\$\$\$
\$\$\$\$\$DCN\$\$\$\$\$
\$\$\$\$\$USERNAME\$\$\$\$\$

8/23/99

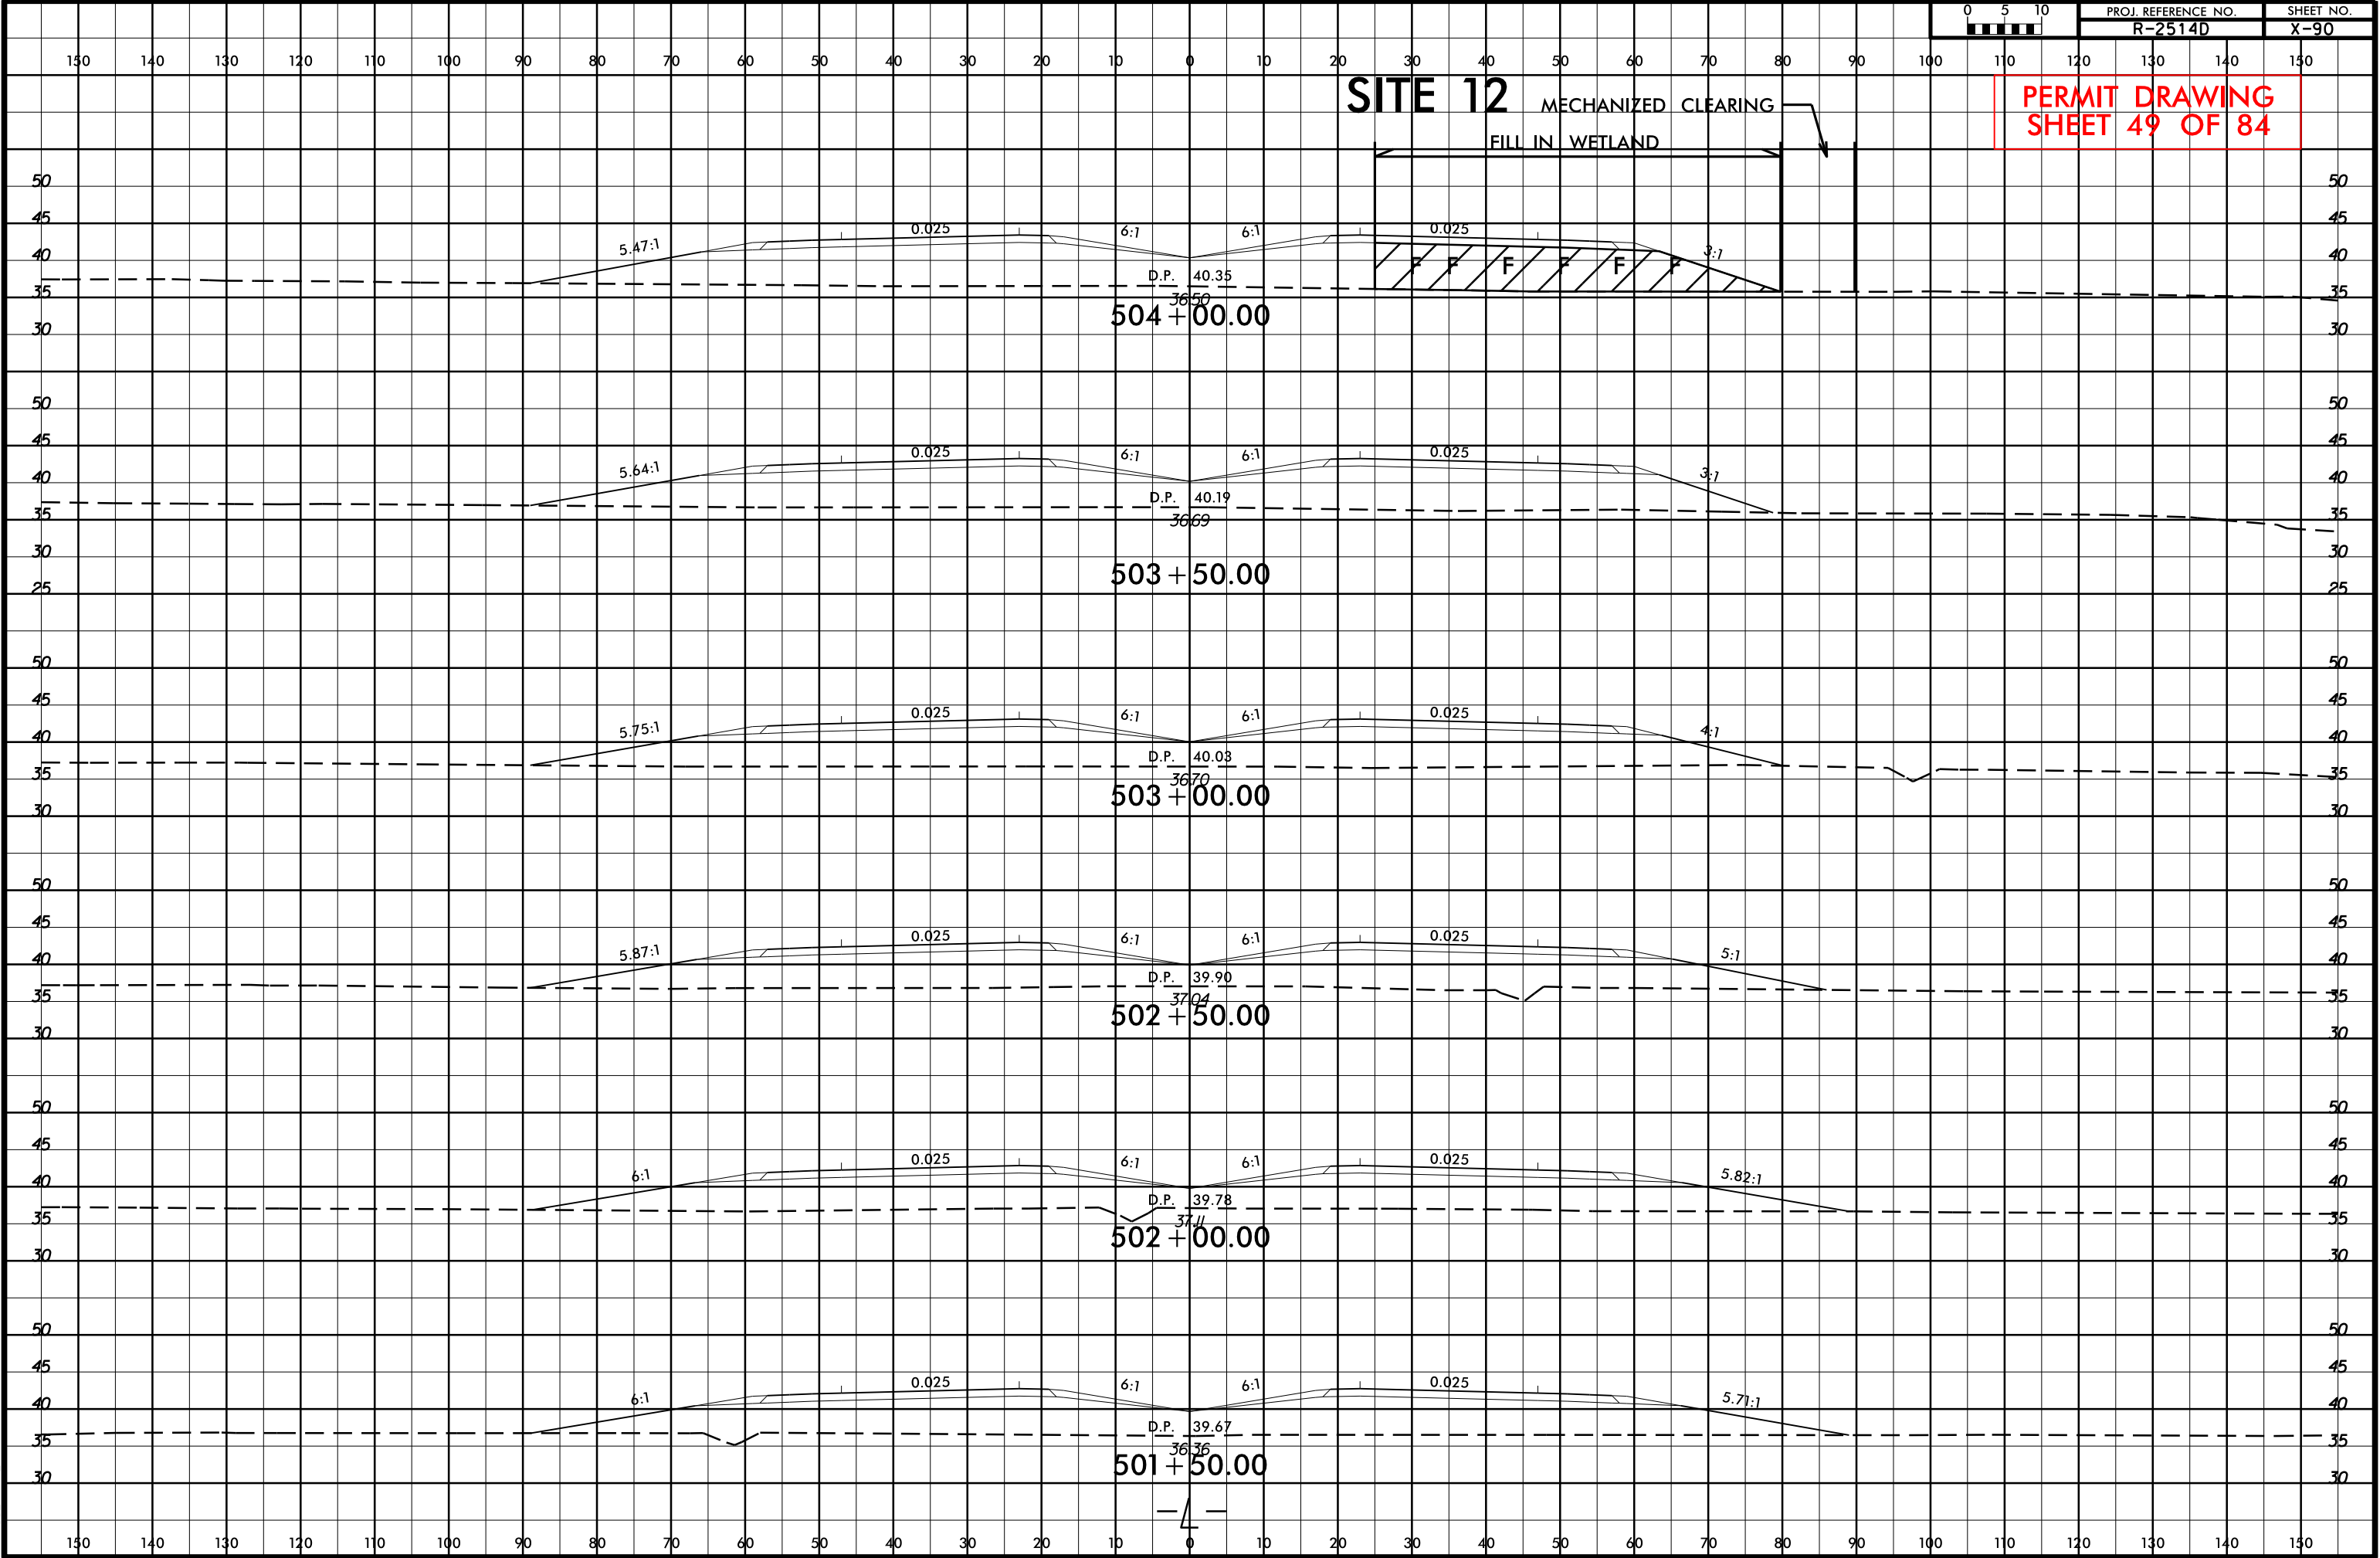

PERMIT DRAWING
SHEET 50 OF 84

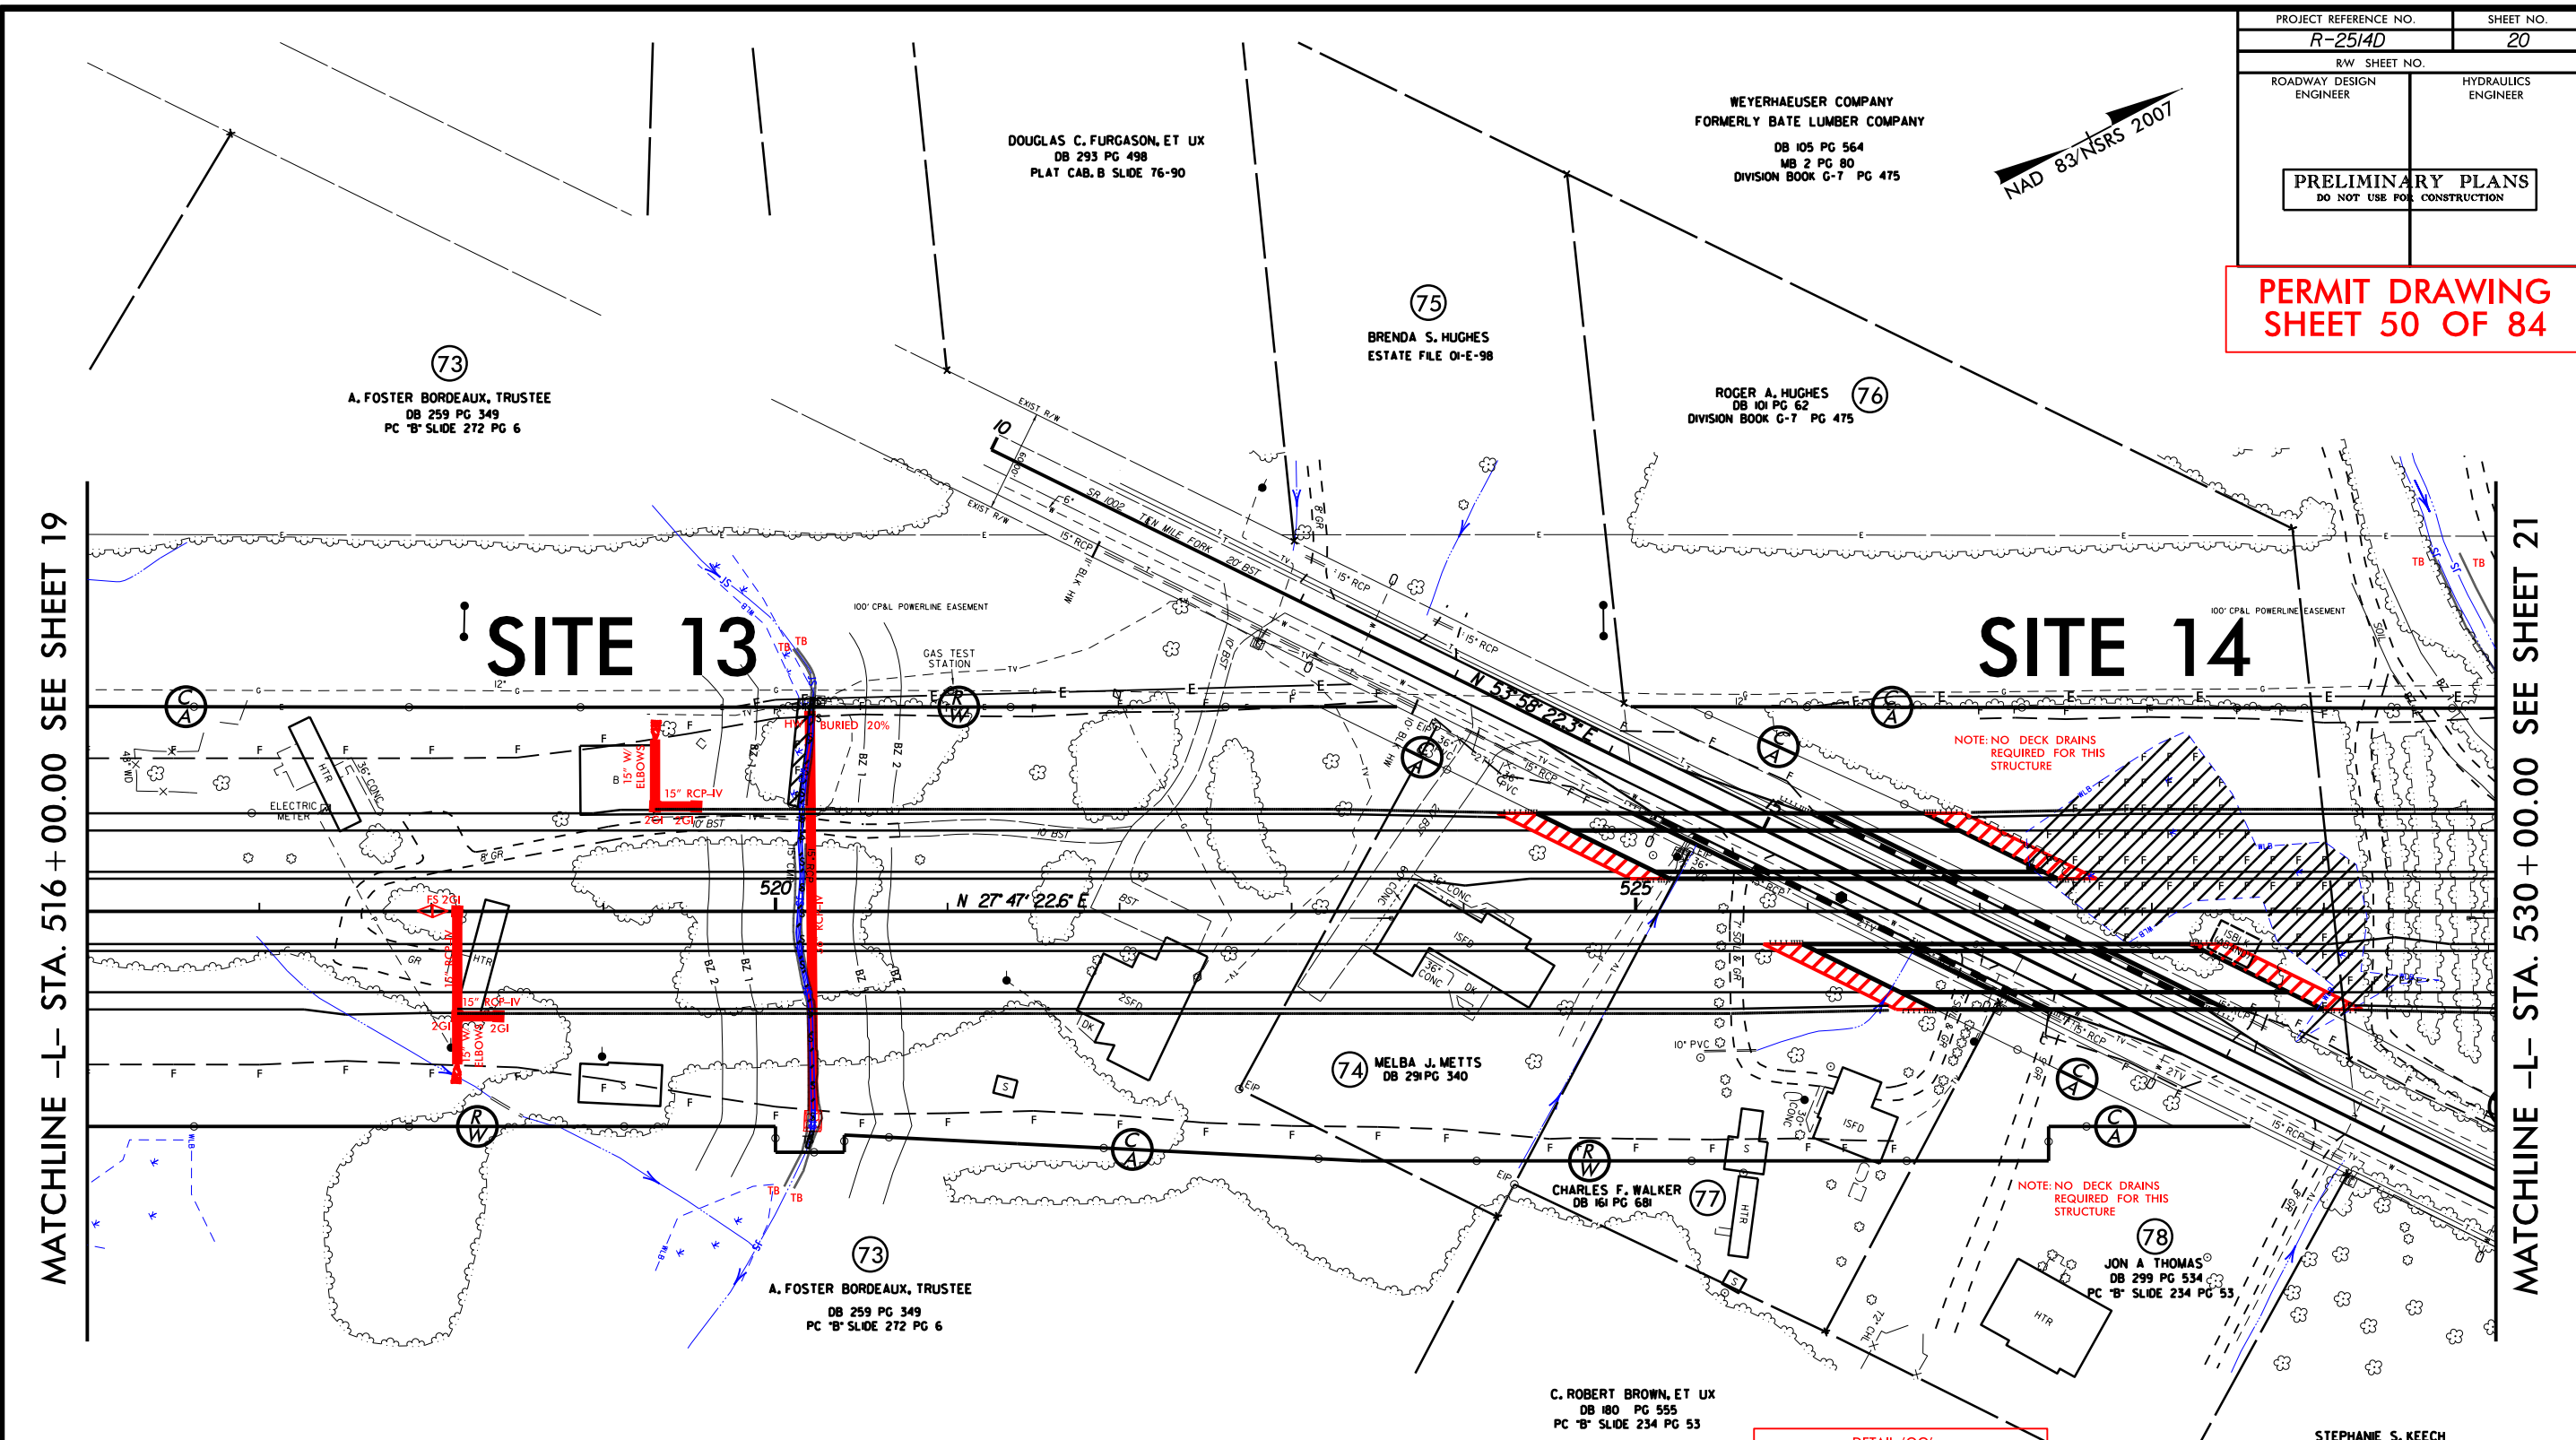

GRAPHIC SCALE

100 50 0 100 200

LEGEND

- DENOTES IMPACTS IN SURFACE WATER
- DENOTES TEMPORARY IMPACTS IN SURFACE WATER
- DENOTES FILL IN WETLAND
- DENOTES MECHANIZED CLEARING

DETAIL 'OO'
PIPE OUTLET CHANNEL
(Not to Scale)

Length = 12 Ft.
d = 1.0 Ft.
Est. = 4 Tons of Class I Rip-Rap

FROM STA. 520+16 TO STA. 520+27 -L-

DETAIL 'U'
FALSE SUMP
(Not to Scale)

Median Ditch

9" 2'

L (See Chart Below)

S = Ditch Slope

Ditch Grade	L	Ditch Grade	L
0.0% To 2.0%	20'	Over 4.0% To 6.0%	40'
Over 2.0% To 4.0%	30'	Over 6.0%	50'

C. ROBERT BROWN, ET UX
DB 186 PG 906
PC "B" SLIDE 234 PG 53

SBG - "SHOULDER BERM GUTTER"
SFCB - "SINGLE FACED CONCRETE BARRIER"

SEE SHEET 40 FOR -L- PROFILE
SEE SHEET 53 FOR -Y6- PROFILE
SEE SHEETS S-1 THRU S-? FOR STRUCTURE PLANS


REVISIONS

4/16/2014
R:\Hydro\Permits\Environmental Drawings\Wetland\Permit\2514D_Hy_gm_pah_20.dgn

PERMIT DRAWING
SHEET 51 OF 84

MATCHLINE -L- STA. 516 + 00.00 SEE SHEET 19

MATCHLINE -L- STA. 530 + 00.00 SEE SHEET 21

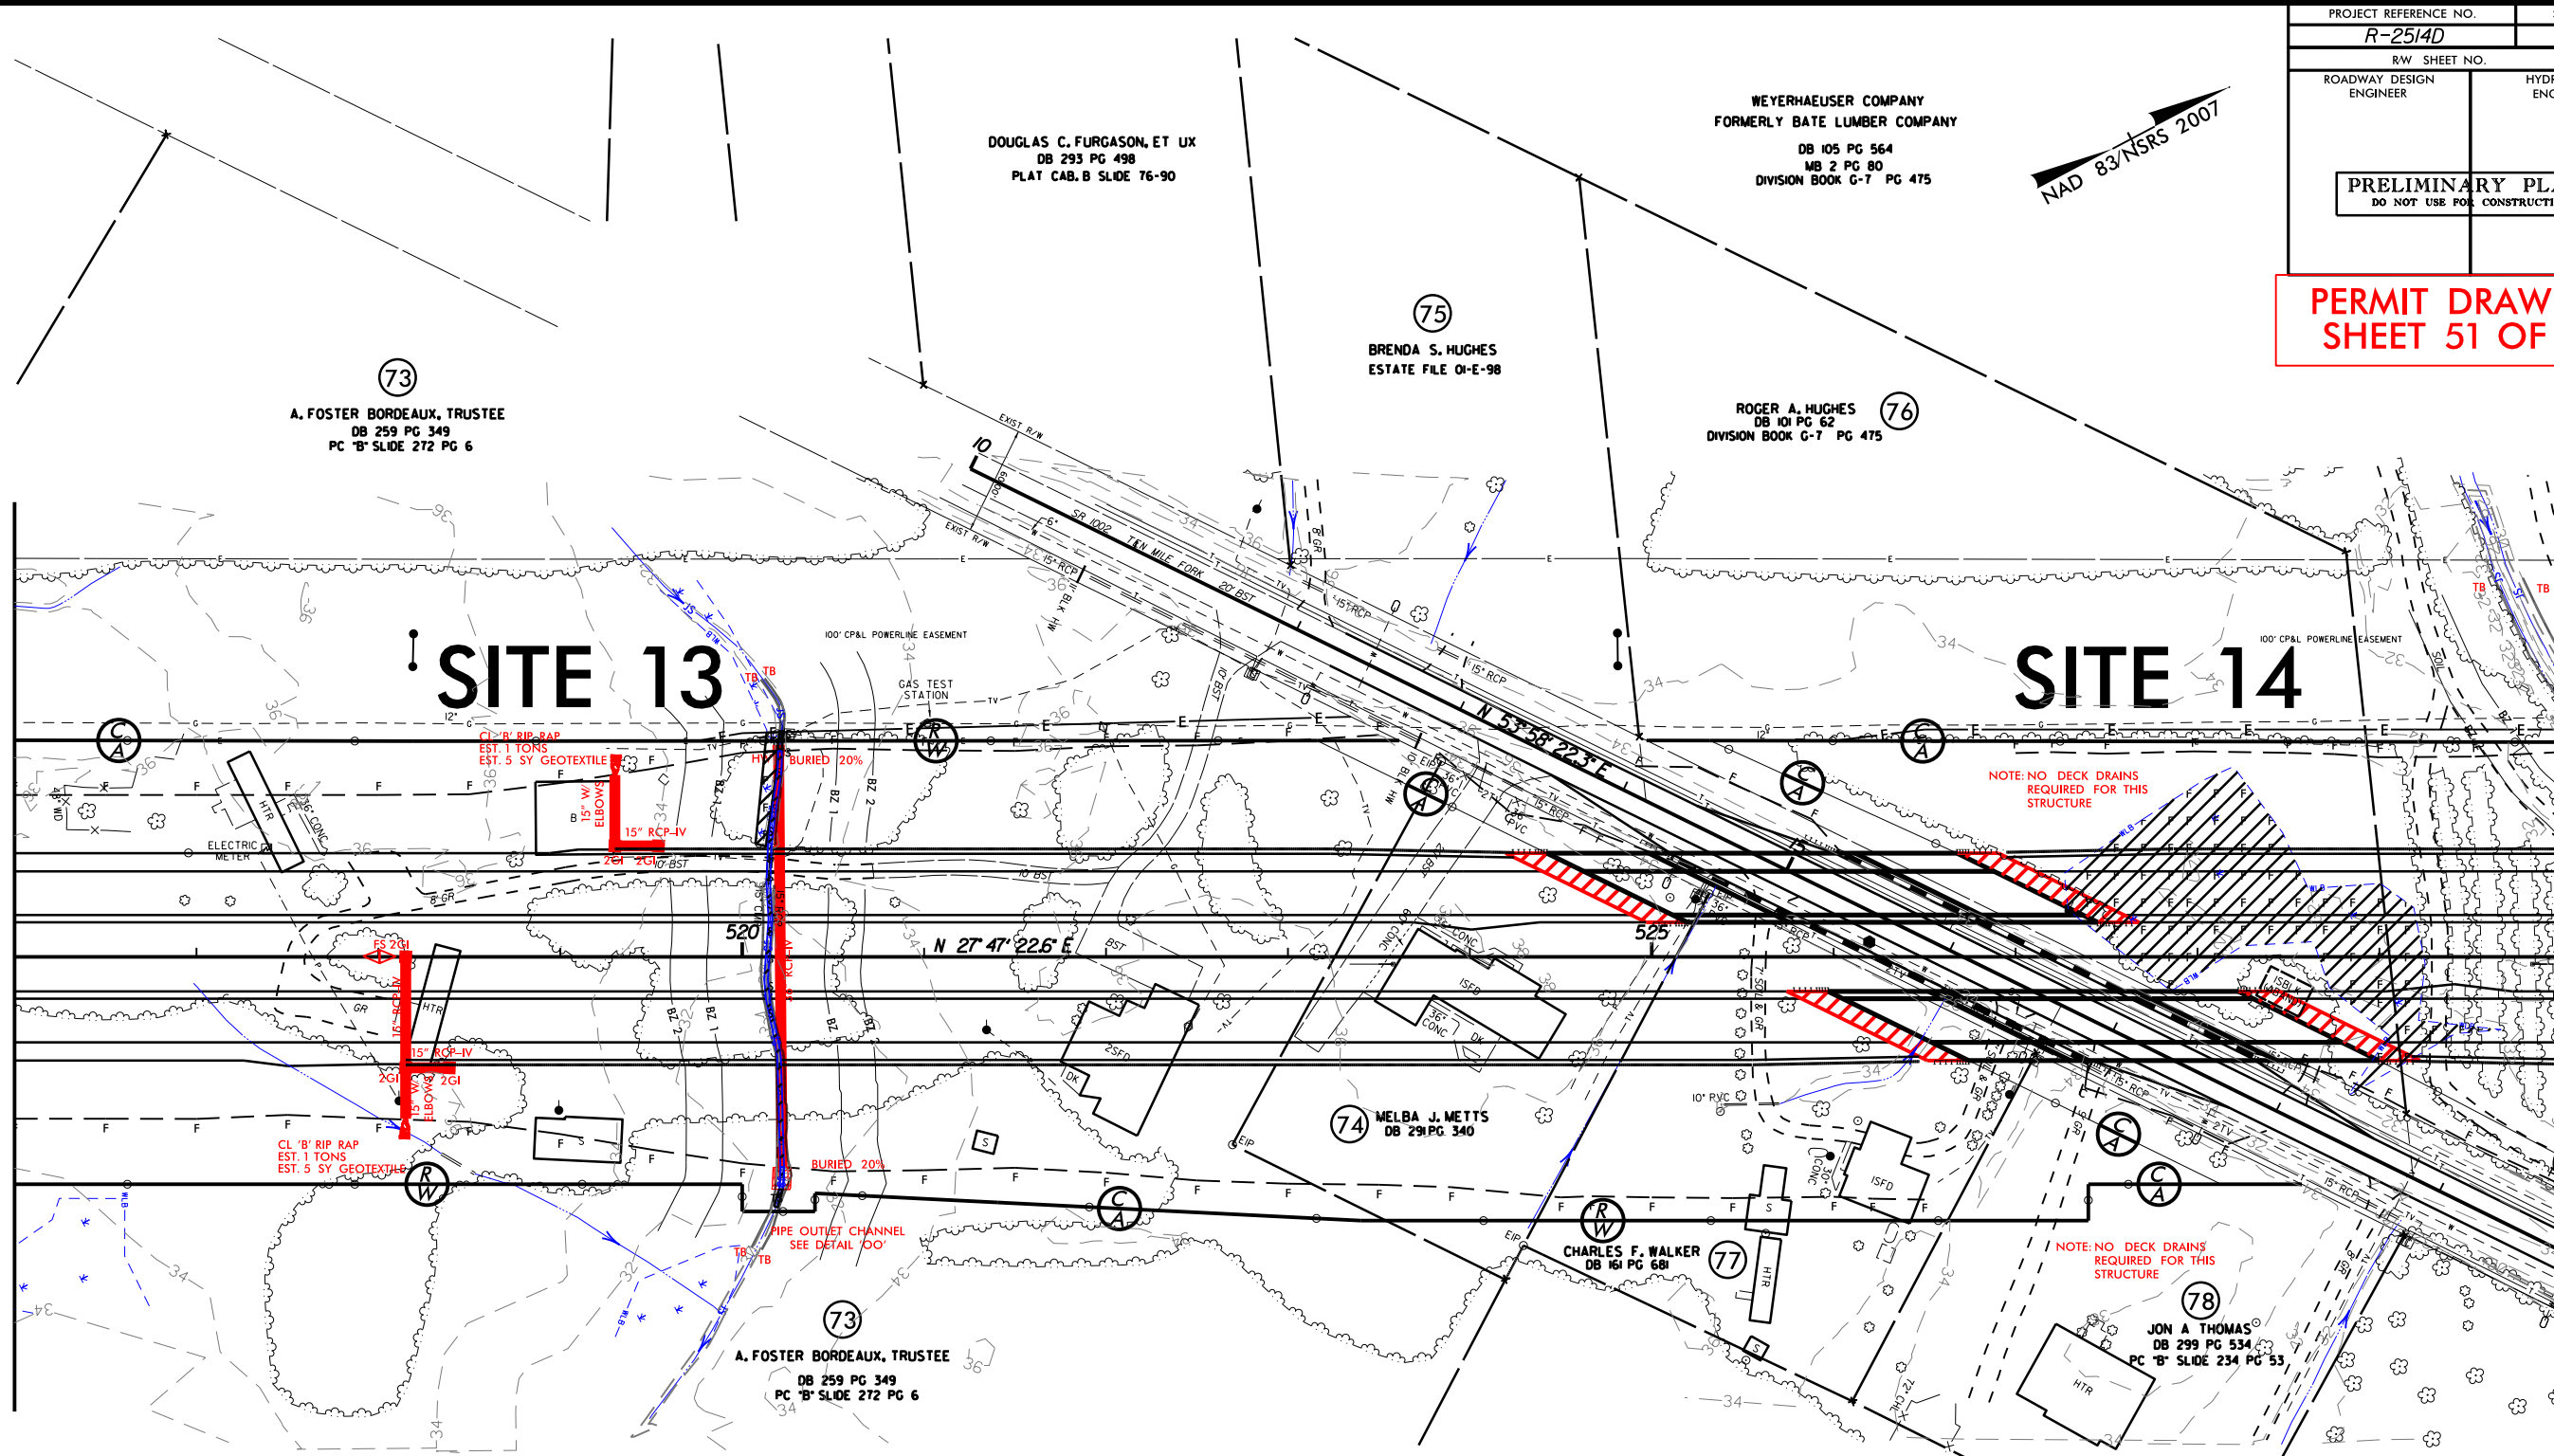


GRAPHIC SCALE




DENOTES IMPACTS IN
SURFACE WATER





DENOTES TEMPORARY
IMPACTS IN SURFACE WATER

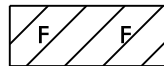

DENOTES FILL IN
WETLAND

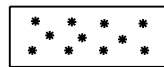

DENOTES MECHANIZED
CLEARING

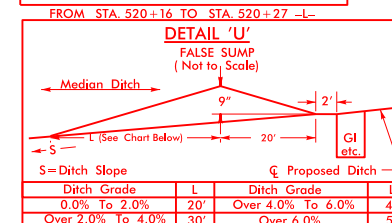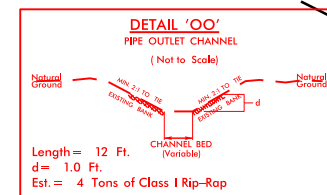

C. ROBERT BROWN, ET UX
DB 186 PG 906
PC "B" SLIDE 234 PG 53

SBG - "SHOULDER BERM GUTTER"
SFCB - "SINGLE FACED CONCRETE BARRIER"

SEE SHEET 40 FOR -L- PROFILE
SEE SHEET 53 FOR -Y6- PROFILE
SEE SHEETS S-1 THRU S-? FOR STRUCTURE PLANS

[illegible]

73

A. FOSTER BORDEAUX, T

DB 259 PG 349


PC "B" SLIDE 272 PG

4/16/2014
 myproj
 R:\Hydraulics\PERMITS_Environmental\Drawings\Welland Permit\R2514D-Hydraulic\Welland Permits\2514D-Hydraulic\2514D-Hydraulic.dgn
 4/16/2014
 myproj
 R:\Hydraulics\PERMITS_Environmental\Drawings\Welland Permit\R2514D-Hydraulic\Welland Permits\2514D-Hydraulic\2514D-Hydraulic.dgn

PROJECT REFERENCE NO.	SHEET NO.
R-2514D	20
R/W SHEET NO.	
ROADWAY DESIGN ENGINEER	HYDRAULICS ENGINEER
PRELIMINARY PLANS DO NOT USE FOR CONSTRUCTION	

PERMIT DRAWING
SHEET 53 OF 84


MATCHLINE -L- STA. 530+00.00 SEE SHEET 21

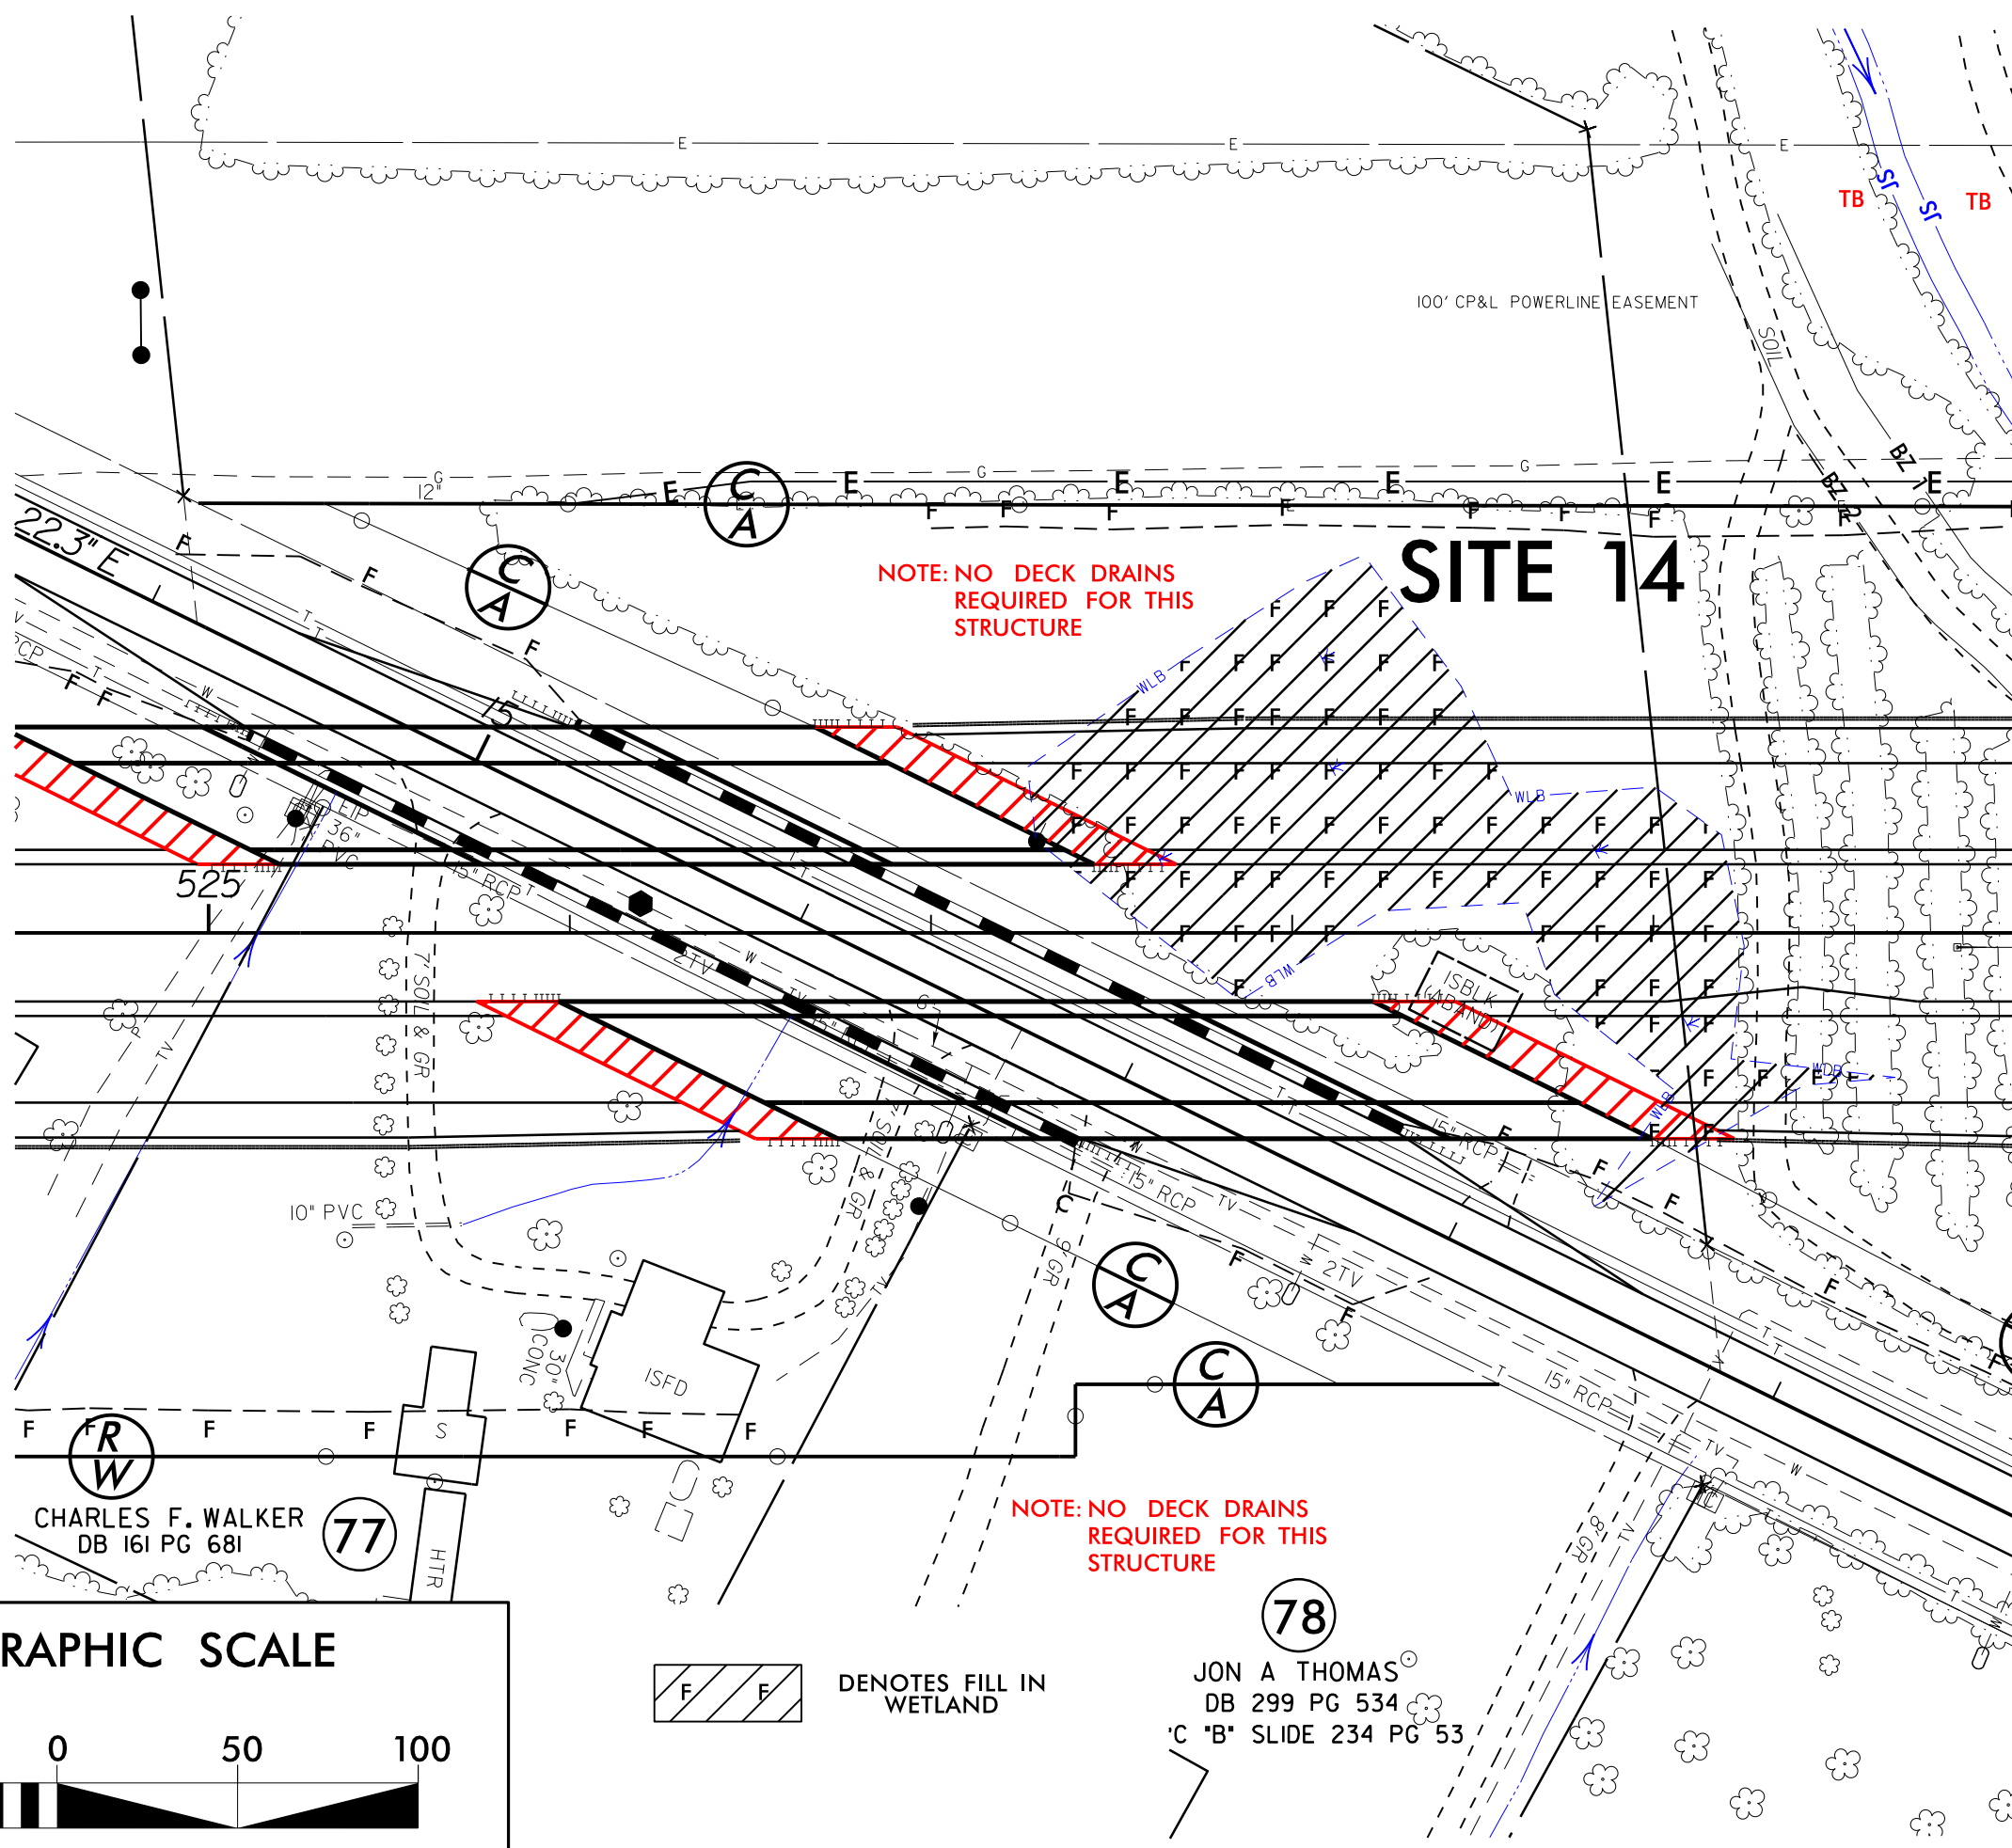

NOTE: NO DECK DRAINS
REQUIRED FOR THIS
STRUCTURE

NOTE: NO DECK DRAINS
REQUIRED FOR THIS
STRUCTURE

GRAPHIC SCALE

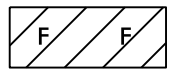

DENOTES FILL IN
WETLAND

78

JON A THOMAS
DB 299 PG 534
'C' B' SLIDE 234 PG 53

CHARLES F. WALKER
DB 161 PG 681

77

REVISIONS


22/2/2014
R:\Hydro\Permits\Environmental Drawings\Wetland\Permit\2514D_Hy\pnt_pah_20x2_SITE14.dgn
\$\$\$\$\$SYTIME\$\$\$\$\$
\$\$\$\$\$DESIGN\$\$\$\$\$
\$\$\$\$\$CADD\$\$\$\$\$
\$\$\$\$\$CHECK\$\$\$\$\$
\$\$\$\$\$DATE\$\$\$\$\$

8/23/99

PERMIT DRAWING
SHEET 54 OF 84

SITE 14


FILL IN WETLAND

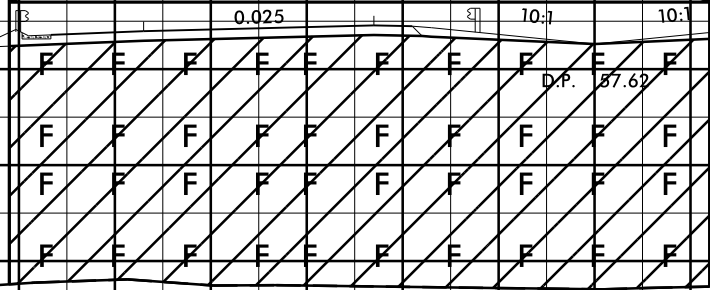

528+50.00

SITE 14


FILL IN WETLAND

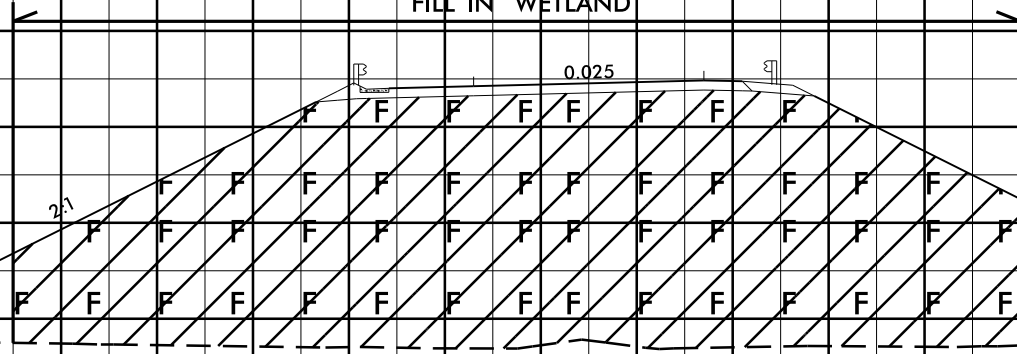

527+97.92

SITE 14

FILL IN WETLAND

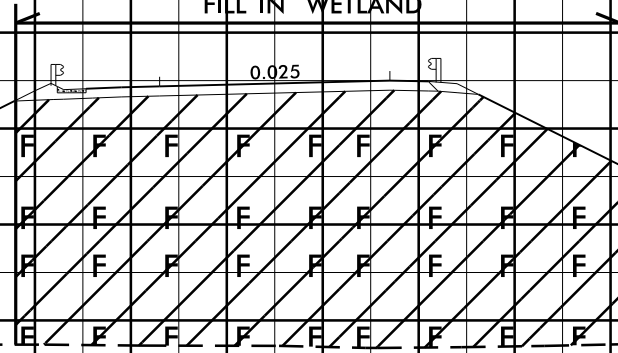

527+50.00

527+20.64

DETAIL 'QQ'
PIPE OUTLET CHANNEL
(Not to Scale)

The diagram shows a cross-section of a pipe outlet channel. The channel bed is labeled "CHANNEL BED (Variable)". The left side of the channel is labeled "Natural Ground". The right side is labeled "Natural Ground". The channel width at the top is labeled "MIN 2' TO 36\".

Dimensions shown:
 - MIN 2' TO 36"
 - MIN 1' TO 18"
 - MIN 1' TO 18"
 - MIN 1' TO 18"

Length = 26 Ft.
 d = 3.0 Ft.
 Est. = 25 Tons of Class I Rip-Rap

FROM STA. 531+54 TO STA. 531+85 —|—

DETAIL 'RR'
PIPE OUTLET CHANNEL
 (Not to Scale)

Natural Ground

NAT. 2:1 TO EXISTING BANK

NAT. 1:1 TO EXISTING BANK

CHANNEL BED (Variable)

d

Natural Ground

Length = 14 Ft.
 d = 2.0 Ft.
 Est. = 9 Tons of Class I Rip-Rap

FROM STA 534+99 TO STA 535+18

79

WEYERHAEUSER COMPANY
FORMERLY BATE LUMBER COMPANY
DB 105 PG 564
MB 2 PG 80
DIVISION BOOK G-7 PG 475

MATCHLINE -L- STA. 544+00.00 SEE SHEET 22

SITE 16

SITE 15

SITE 15

79

WEYERHAEUSER COMPANY
FORMERLY BATE LUMBER COMPANY
DB 105 PG 564
MB 2 PG 80
DIVISION BOOK G-7 PG 475

80

PROGRESS ENERGY
FORMERLY CAROLINA POWER & LIGHT COMPANY
(RHEMS 230 KV SUBSTATION)
DB 155 PG 576
DB 166 PG 210

GRAPHIC SCALE



A rectangular area with diagonal hatching (lines from top-left to bottom-right) containing two 'S' symbols.

DENOTES IMPACTS IN
SURFACE WATER

A rectangular block with diagonal hatching. Inside the block, the letters 'TS' are written twice, separated by a space.

DENOTES TEMPORARY
IMPACTS IN SURFACE WATER

DENOTES FILL IN
WETLAND



DENOTES MECHANIZED
CLEARING

SBG – "SHOULDER BERM GUTTER"

SEE SHEET 41 FOR -L- PROFILE

REVISIONS

162014
nyjork
PERMITS Environmental Drawings Westland Permit R2514D
Hudson River Park 21 Jan

DETAIL 'QQ'
PIPE OUTLET CHANNEL
(Not to Scale)

Natural Ground

EXISTING BANK

PIPE 2.1 TO 7.5'

7.5'

EXISTING BANK

PIPE 2.1 TO 7.5'

7.5'

Natural Ground

CHANNEL BED (Variable)

Length = 26 Ft.
d = 3.0 Ft.
Est. = 25 Tons of Class I Rip-Rap

FROM STA. 531+54 TO STA. 531+85 —L—

DETAIL 'RR'
PIPE OUTLET CHANNEL
 (Not to Scale)

Natural Ground

HORIZ. 2:1 TO 75
 EXISTING BANK

HORIZ. 2:1 TO 75
 EXISTING BANK

Natural Ground

CHANNEL BED
 (Variable)

d

Length = 14 Ft.
 $d = 2.0$ Ft.
 Est. = 9 Tons of Class I Rip-Rap

FROM STA. 534+99 TO STA. 535+18 -L-

SITE 16

(80)

PROGRESS ENERGY
FORMERLY CAROLINA POWER & LIGHT COMPANY
(RHEMS 230-KV SUBSTATION)
DB 155 PG 576
DB 166 PG 210

MATCHLINE -L- STA. 544+00.00 SEE SHEET 22

SITE 15

SITE 15


GRAPHIC SCALE



	DENOTES IMPACTS IN SURFACE WATER
	DENOTES TEMPORARY IMPACTS IN SURFACE WATER
	DENOTES FILL IN WETLAND
	DENOTES MECHANIZED CLEARING


SEE SHEET 41 FOR -L- PROFILE

4/16/2014
New York
\\Hydraulica\PERMITS_Environmental Drawings\Welland Permit\R2514D_Hydraulic\perm_psh_21_con.dgn

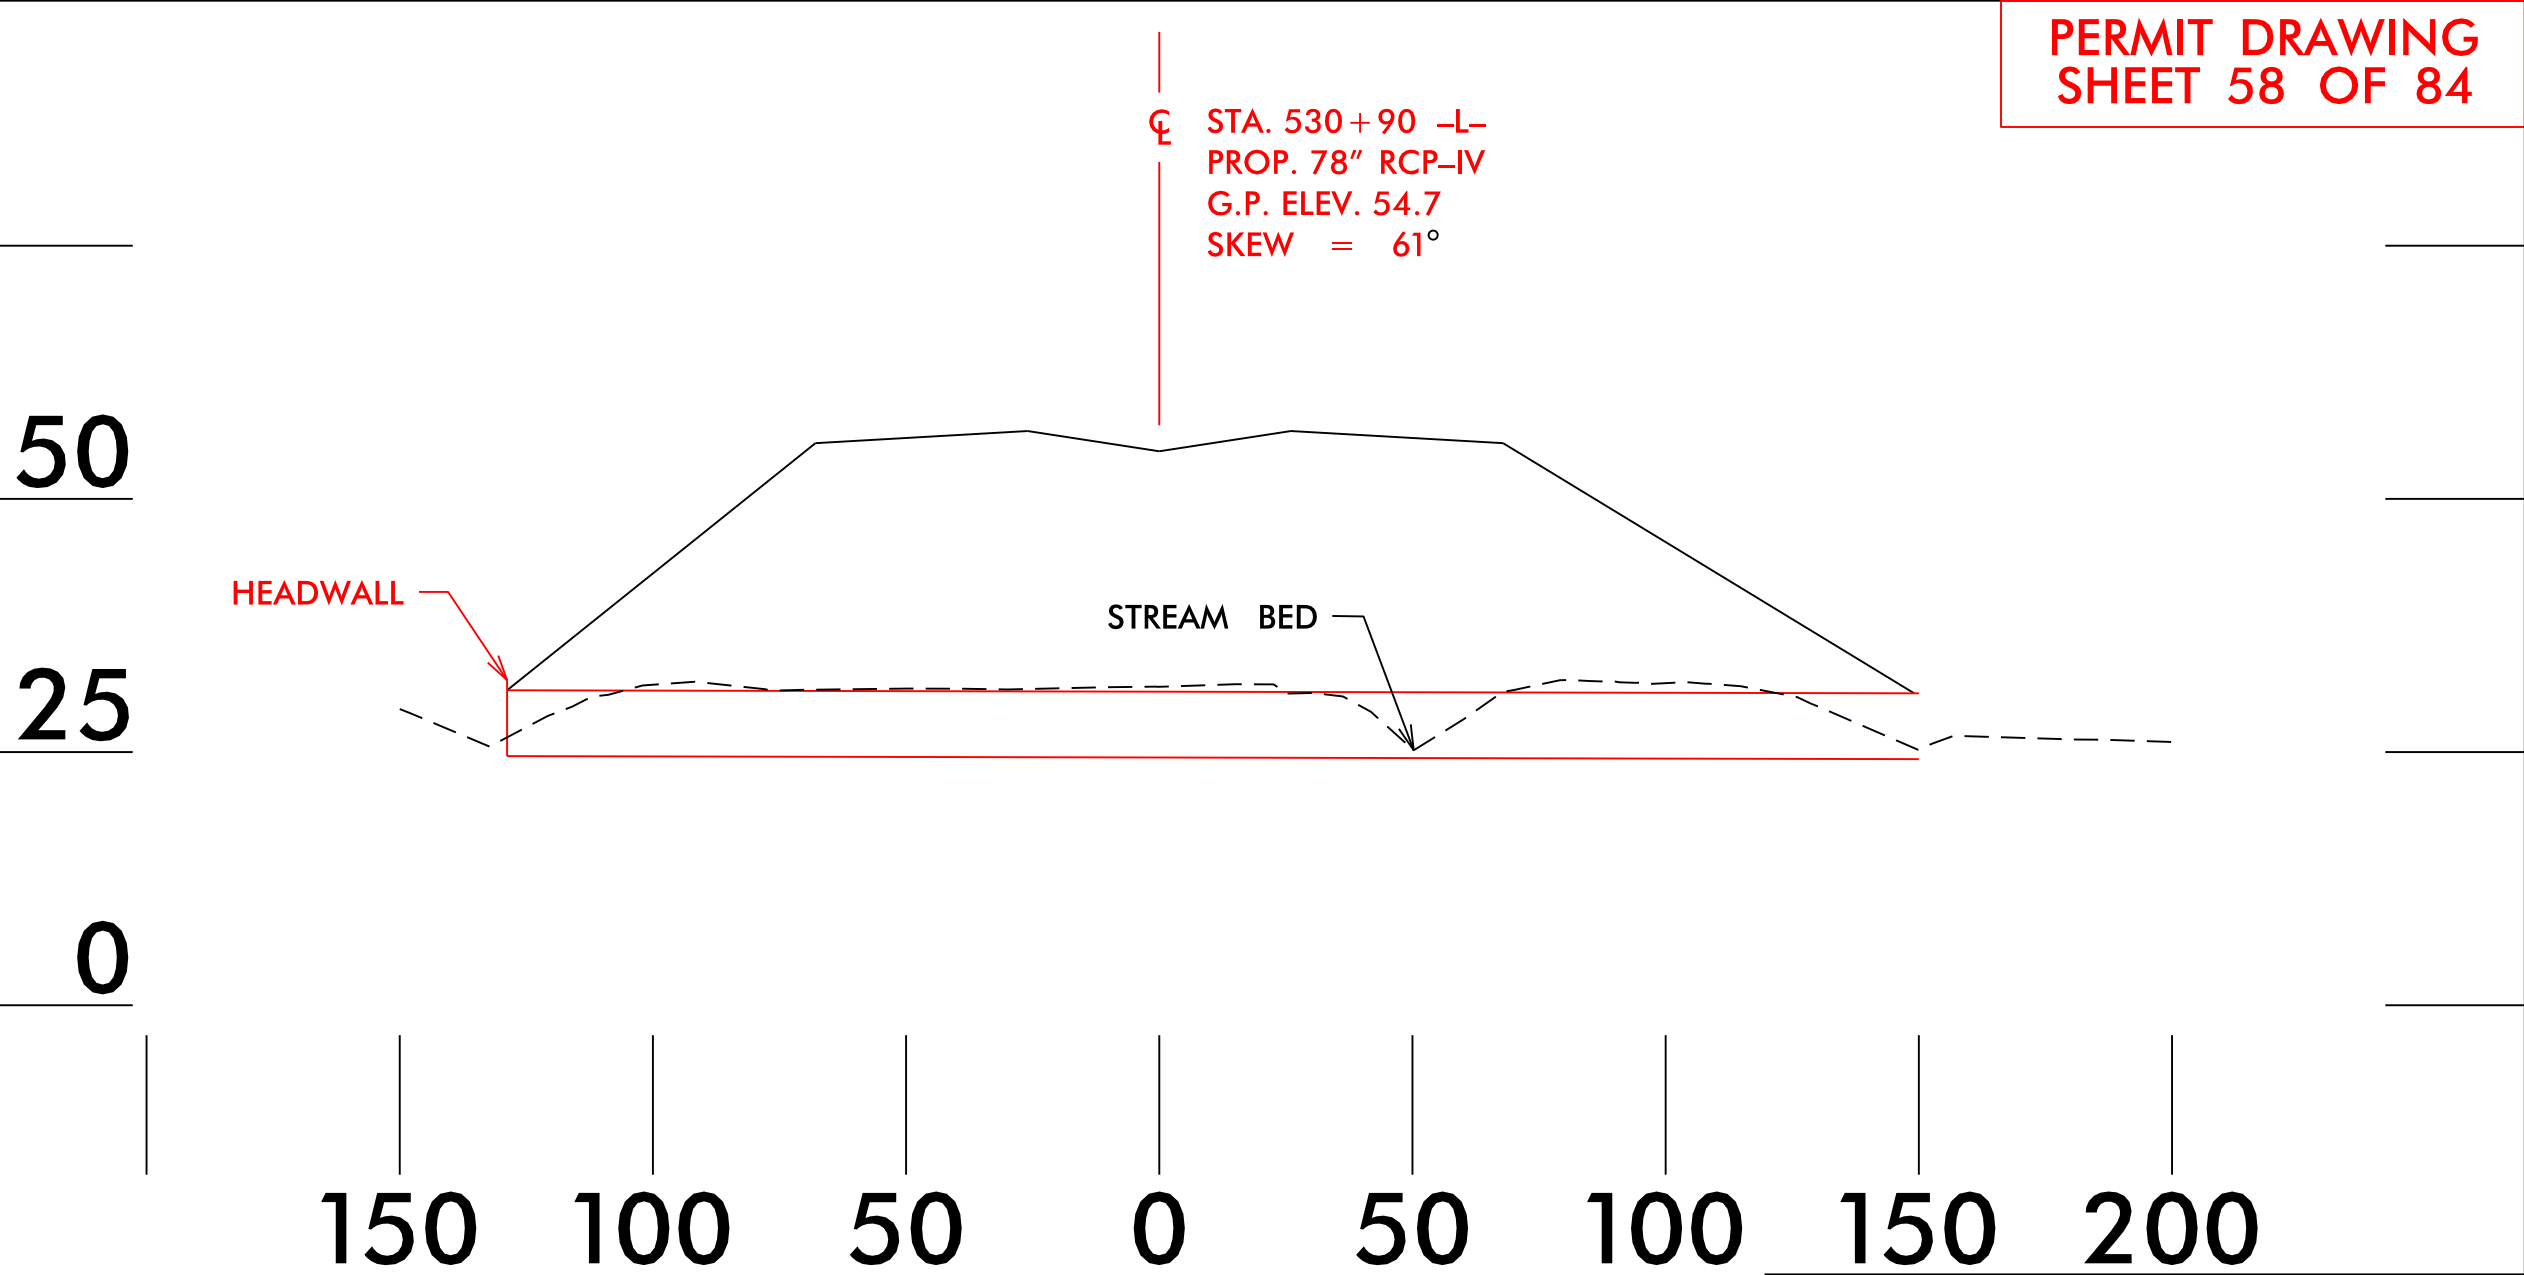

PROFILE

NCDOT
DIVISION OF HIGHWAYS
JONES COUNTY
PROJECT: 34442.1.5 (R-2514D)
US 17 FROM SOUTH OF NC 58
TO THE NEW BERN BYP

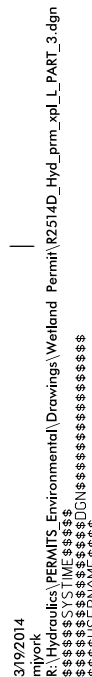


8/17/99

REVISIONS

3/6/2014
R:\Hydraulics\PERMITS\Environmental Drawings\Welland\Permit\2514D_Hydraulic\psh_22.dgn
\$\$\$\$\$SYTIME\$\$\$\$\$
\$\$\$\$\$DESIGN\$\$\$\$\$
\$\$\$\$\$DRAWING\$\$\$\$\$

MATCHLINE -L- STA. 544 + 00.00 SEE SHEET 21

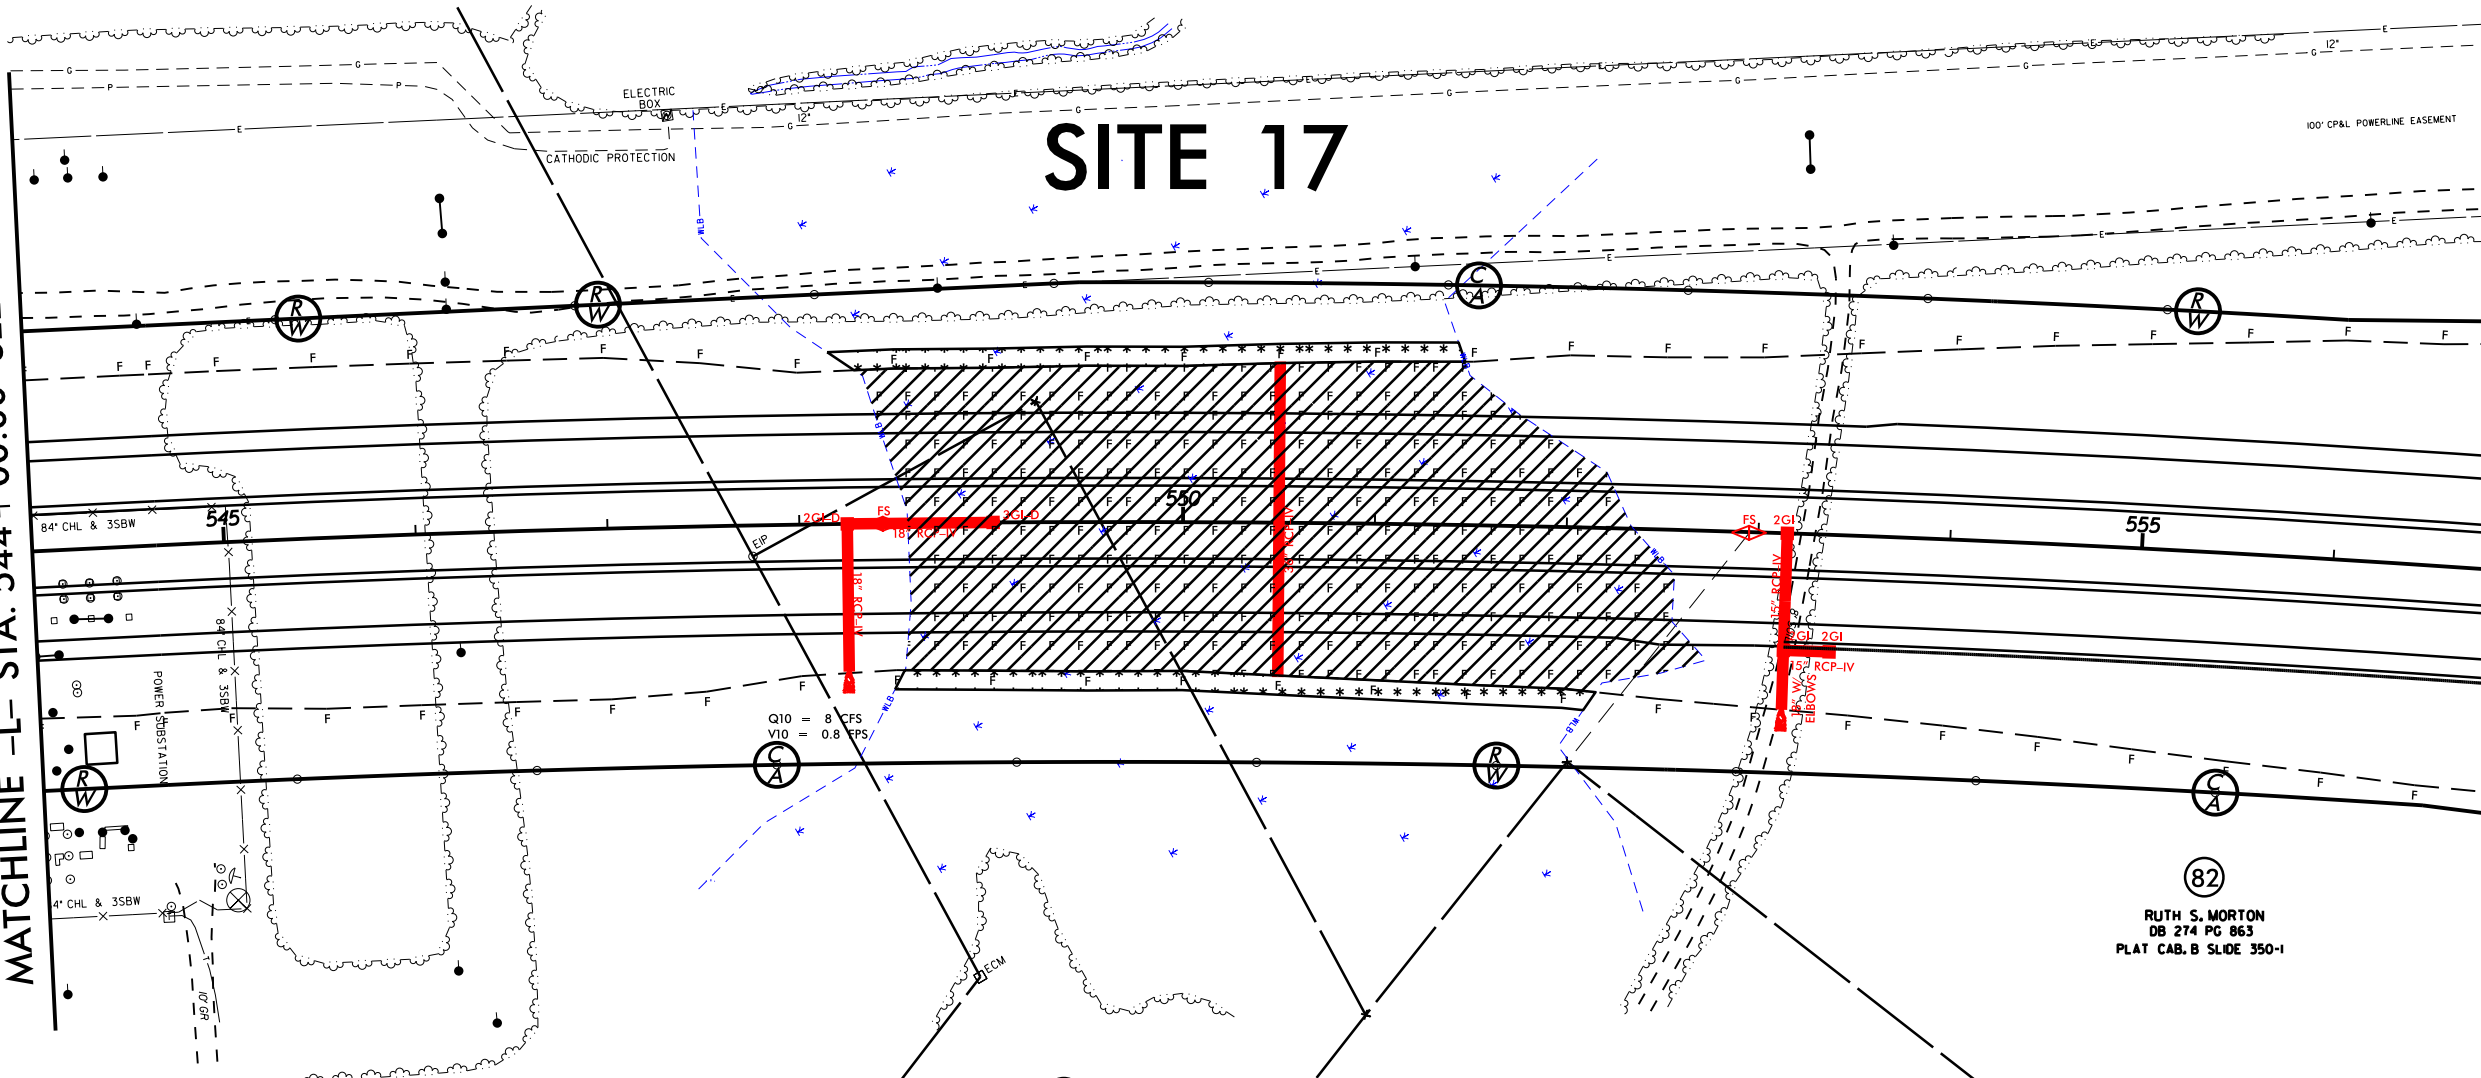

(80)
PROGRESS ENERGY
FORMERLY CAROLINA POWER & LIGHT COMPANY
(RHEMS 230 KV SUBSTATION)
DB 155 PG 576
DB 166 PG 210

(80)
PROGRESS ENERGY
FORMERLY CAROLINA POWER & LIGHT COMPANY
(RHEMS 230 KV SUBSTATION)
DB 155 PG 576

DETAIL 'U'
FALSE SUMP
(Not to Scale)

Median Ditch		9"		2'	
L (See Chart Below)		20'		GI etc.	
S = Ditch Slope		C Proposed Ditch			
Ditch Grade	L	Ditch Grade	L		
0.0% To 2.0%	20'	Over 4.0% To 6.0%	40'		
Over 2.0% To 4.0%	30'	Over 6.0%	50'		

(82)
RUTH S. MORTON
DB 269 PG 941
PLAT CAB. B SLIDE 350-1

NAD 83/NRS 2007

PROJECT REFERENCE NO.	SHEET NO.
R-2514D	22
RW SHEET NO.	
ROADWAY DESIGN ENGINEER	HYDRAULICS ENGINEER
PRELIMINARY PLANS DO NOT USE FOR CONSTRUCTION	

PERMIT DRAWING
SHEET 60 OF 84

MATCHLINE -L- STA. 557 + 00.00 SEE SHEET 23

(82)
RUTH S. MORTON
DB 274 PG 863
PLAT CAB. B SLIDE 350-1

(81)
JACKIE W. MIRAYA
DB 240 PG 479
MB 13 PG 56

(83)
RUTHIE M. BLAND
DB 193 PG 271

GRAPHIC SCALE



- DENOTES FILL IN WETLAND
- DENOTES MECHANIZED CLEARING

8/17/99

REVISIONS

3/6/2014
R:\Hydraulic PERMITS Environmental Drawings\Welland Permit\22514D_Hydraulic\pht_22_con.dgn
\$\$\$\$\$SYTIME\$\$\$\$\$
\$\$\$\$\$DESIGN\$\$\$\$\$
\$\$\$\$\$DATE\$\$\$\$\$


MATCHLINE -L- STA. 544 + 00.00 SEE SHEET 21

(80)
PROGRESS ENERGY
FORMERLY CAROLINA POWER & LIGHT COMPANY
(RHEMS 230 KV SUBSTATION)
DB 155 PG 576
DB 166 PG 210


GRAPHIC SCALE




(80)
PROGRESS ENERGY
FORMERLY CAROLINA POWER & LIGHT COMPANY
(RHEMS 230 KV SUBSTATION)
DB 155 PG 576

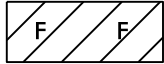

DENOTES FILL IN
WETLAND

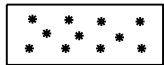

DENOTES MECHANIZED
CLEARING

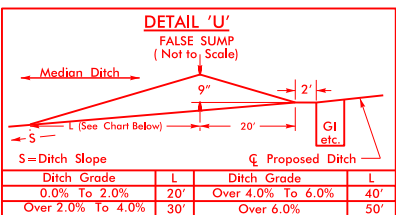

(82)
RUTH S. MORTON
DB 269 PG 941
PLAT CAB. B SLIDE 350-1

SITE 17

NAD 83/NRS 2007

PROJECT REFERENCE NO.	SHEET NO.
R-2514D	22
R/W SHEET NO.	
ROADWAY DESIGN ENGINEER	HYDRAULICS ENGINEER
PRELIMINARY PLANS DO NOT USE FOR CONSTRUCTION	

PERMIT DRAWING
SHEET 61 OF 84

MATCHLINE -L- STA. 557 + 00.00 SEE SHEET 23

(82)
RUTH S. MORTON
DB 274 PG 863
PLAT CAB. B SLIDE 350-1

(81)
JACKIE W. MIRAYA
DB 240 PG 479
MB 13 PG 56

(83)
RUTHIE M. BLAND
DB 193 PG 271


SBG - "SHOULDER BERM GUTTER"

SEE SHEET 41 FOR -L- PROFILE

3/19/2014

\\nyark\public\PERMITS_Environmental\Drawings\Wetland Permit\2514D_Hyd_perm_xpl_L_PART_3.dgn
\$\$\$\$SYTIME\$\$\$\$
\$\$\$\$\$DCN\$\$\$\$\$
\$\$\$\$\$USERNAME\$\$\$\$\$


8/23/99

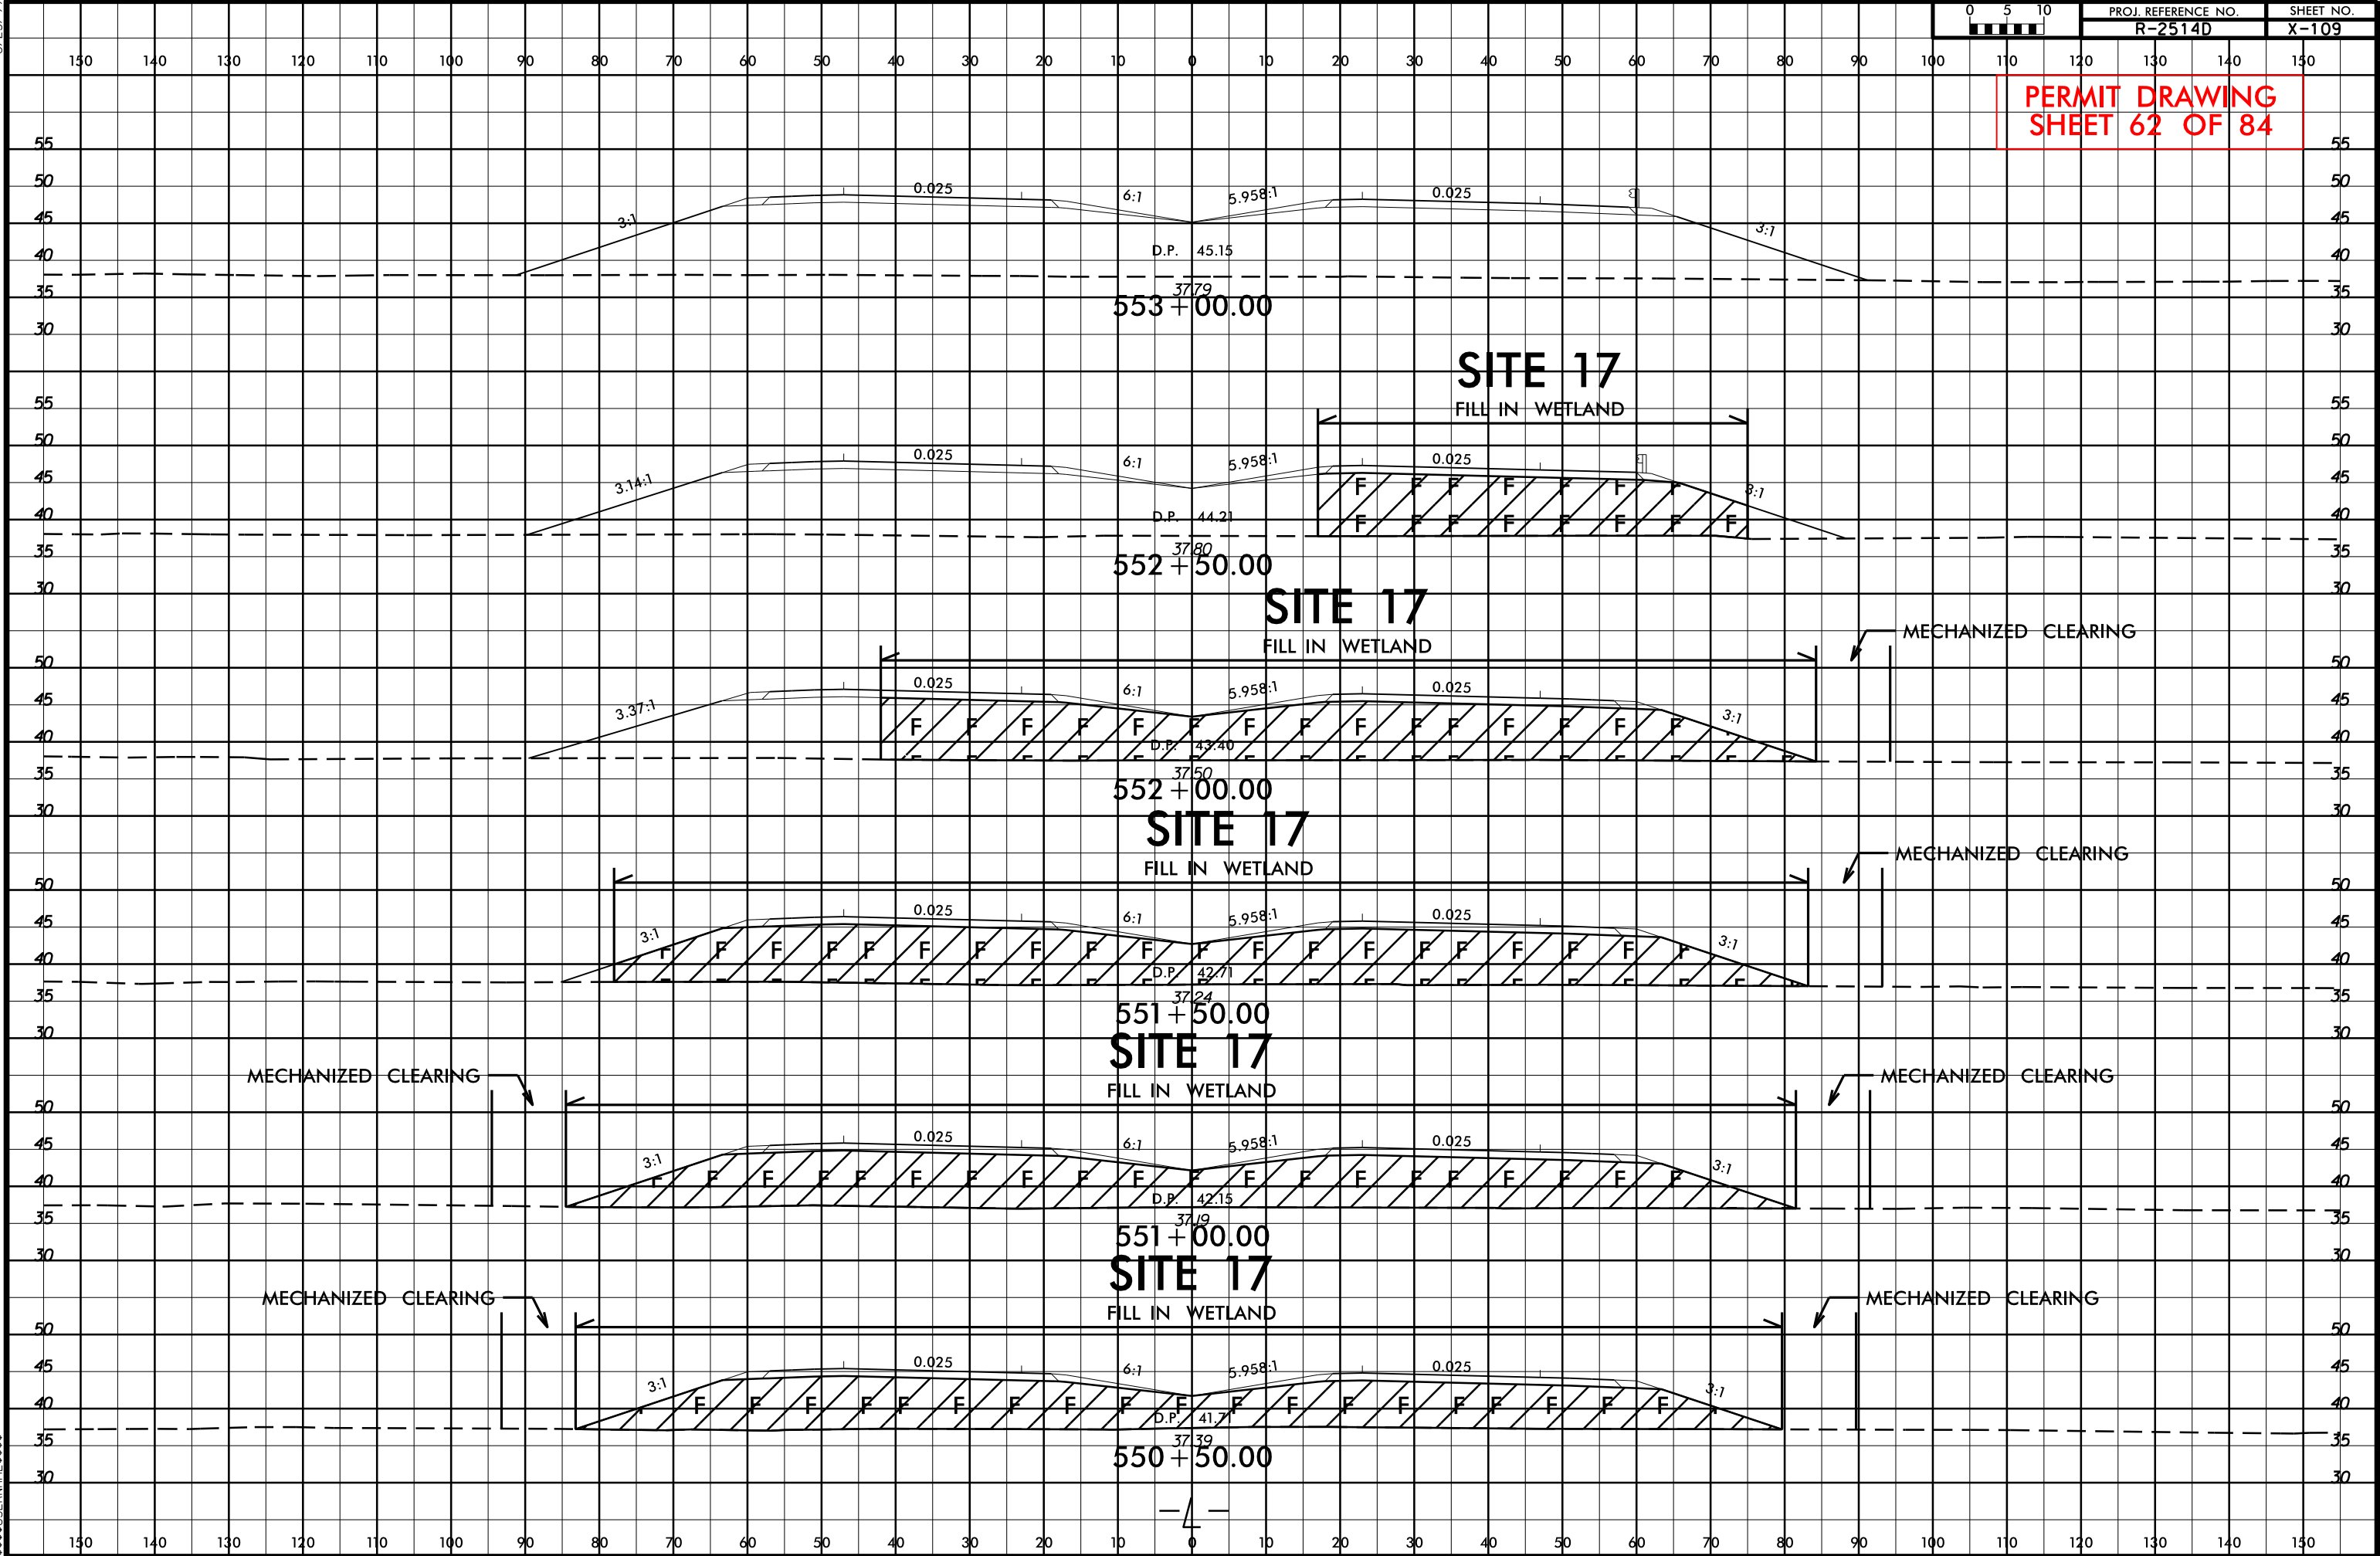

0	5	10
0	5	10

PROJ. REFERENCE NO.	SHEET NO.
R-2514D	X-109



PERMIT DRAWING
SHEET 62 OF 84

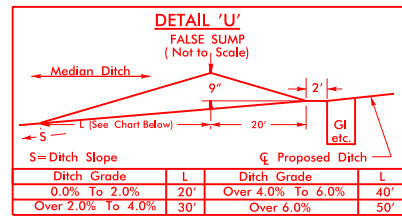DENOTES MECHANIZED
CLEARING

SEE SHEET 42 FOR -L- PROFILE
SEE SHEET 54 FOR -Y7- PROFILE
SEE SHEET 55 FOR -Y8A- PROFILE
SEE SHEETS S-1 THRU S-2 FOR STRUCTURE PLANS

SBG – "SHOULDER BERM GUTTER"


**PERMIT DRAWING
SHEET 64 OF 84**

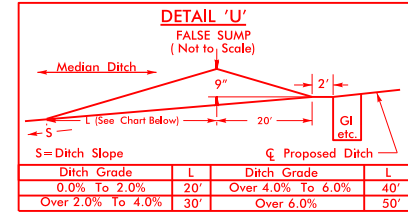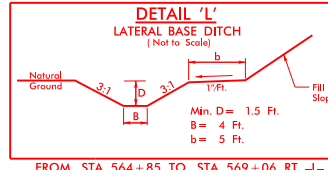


MATCHLINE -L- STA. 557 + 00.00 SEE SHEET 22

MATCHLINE -L- STA. 570 + 00.00 SEE SHEET 24


SITE 18

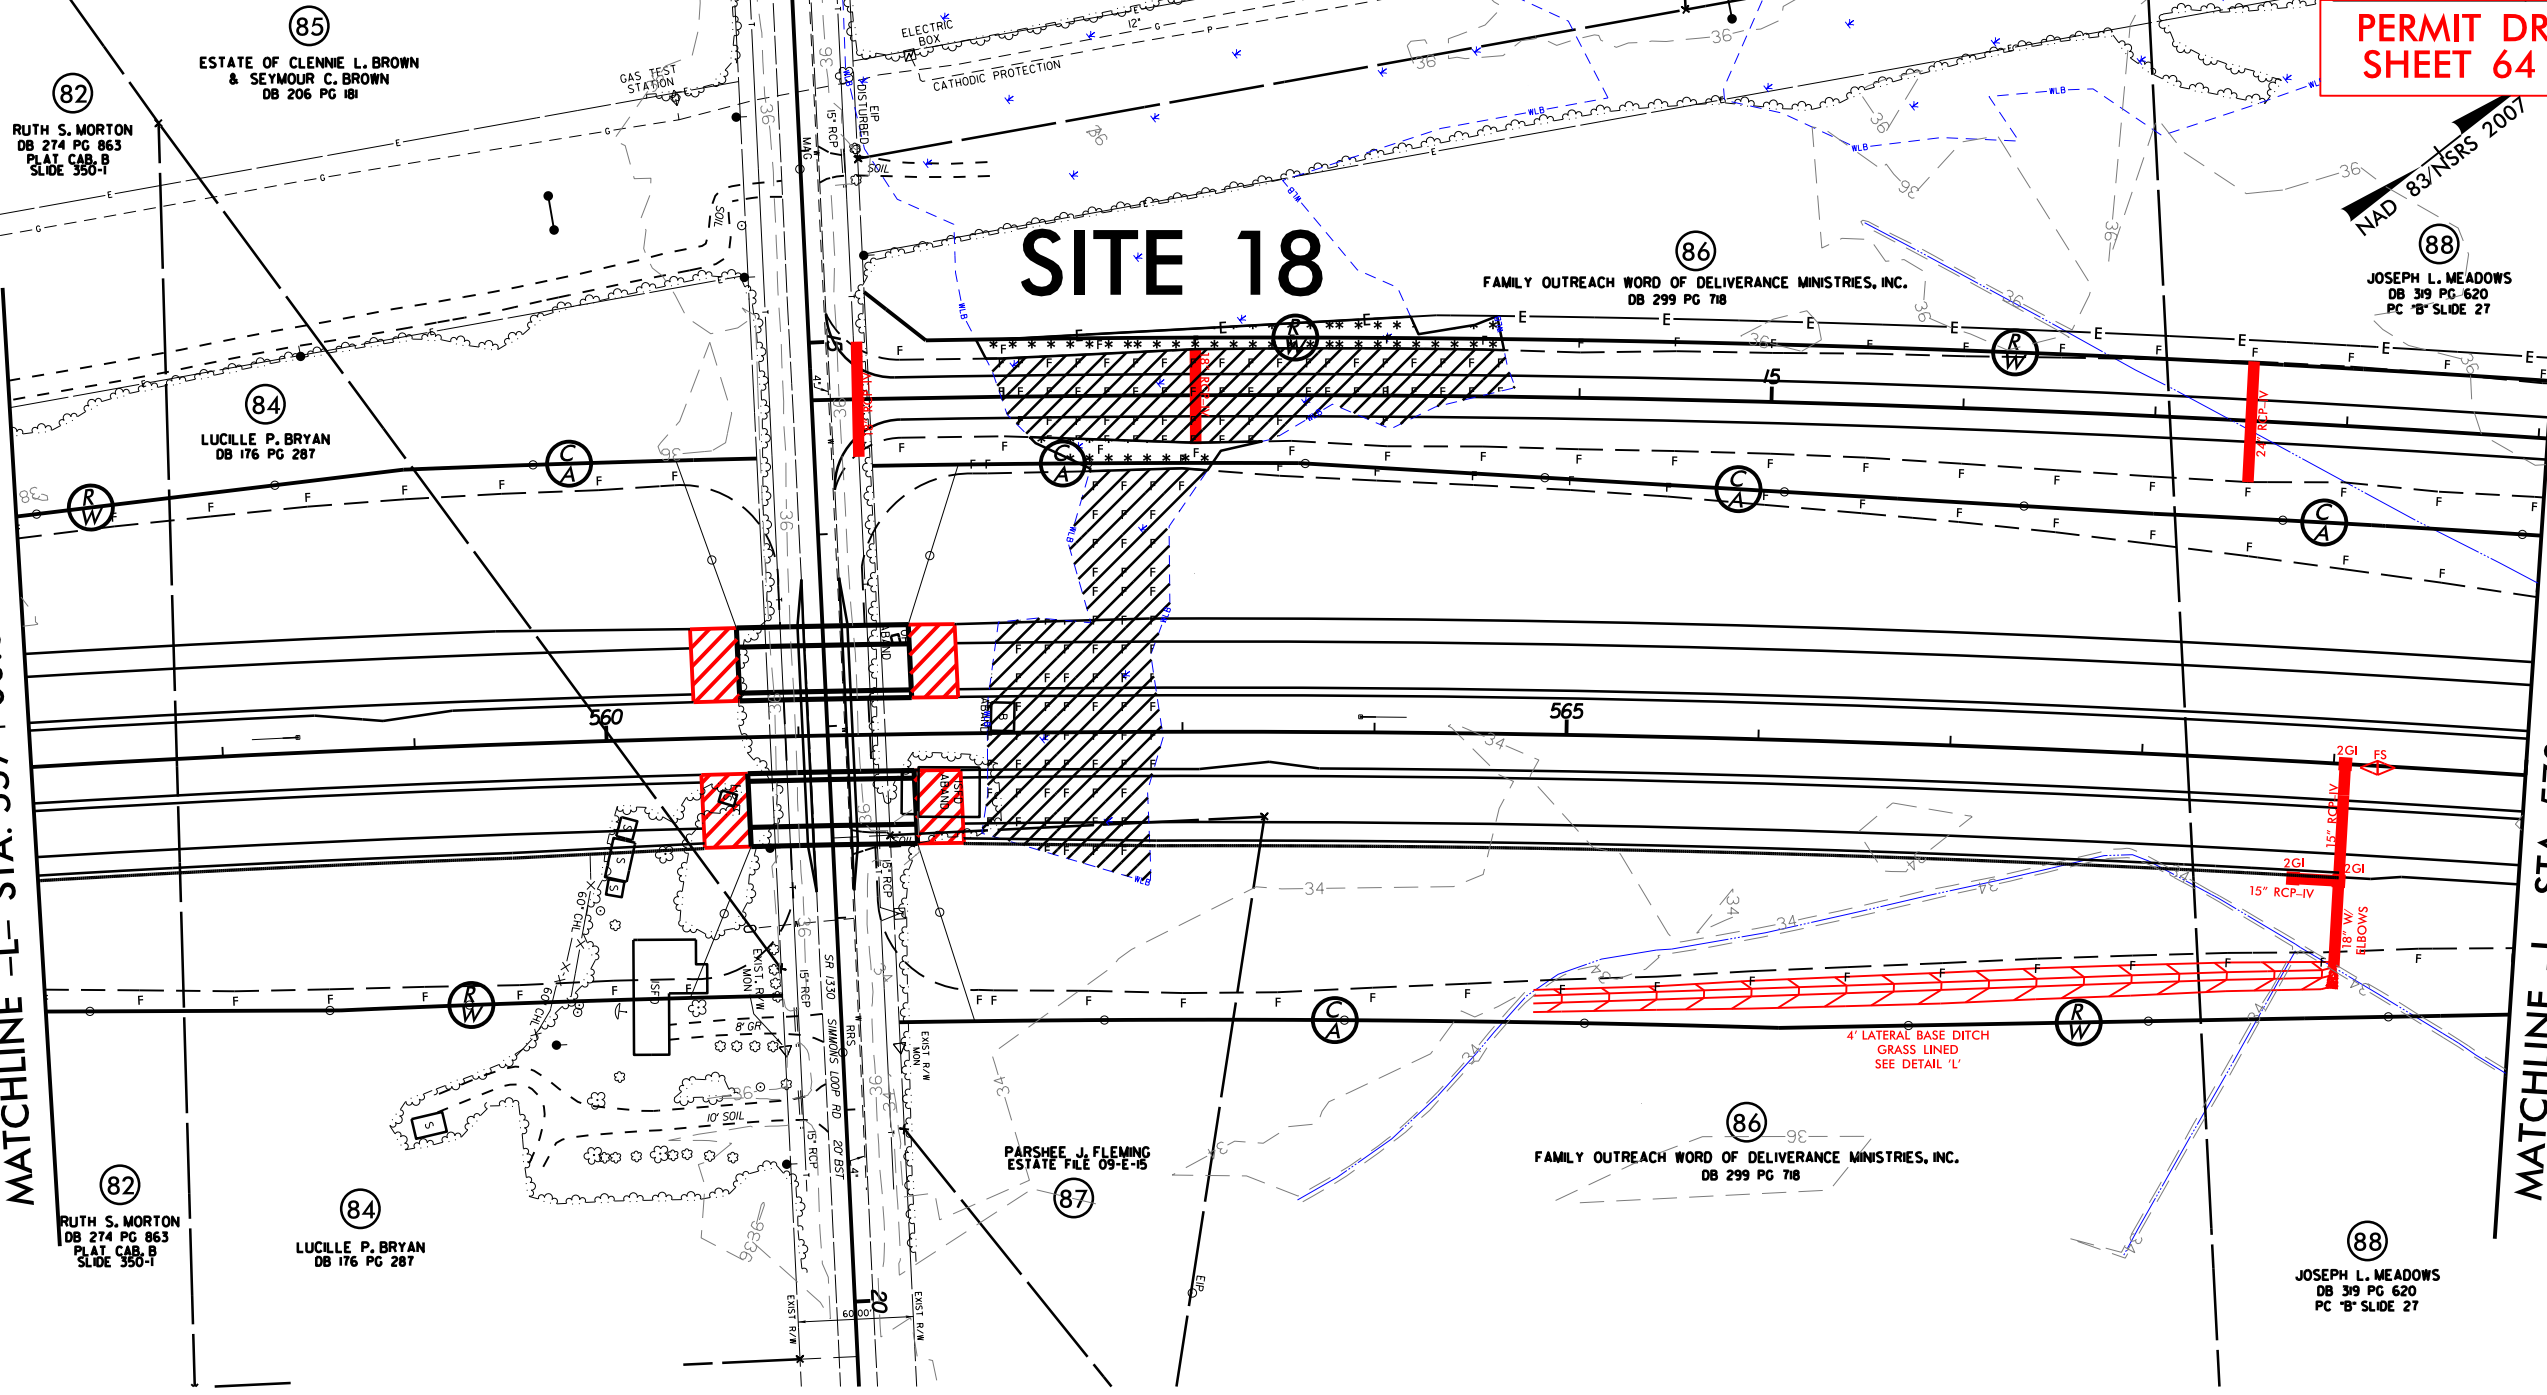

GRAPHIC SCALE

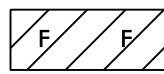


DENOTES FILL IN
WETLAND

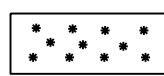


DENOTES MECHANIZED
CLEARING


SBG - "SHOULDER BERM GUTTER"

SEE SHEET 42 FOR -L- PROFILE
SEE SHEET 54 FOR -Y7- PROFILE
SEE SHEET 55 FOR -Y8A- PROFILE
SEE SHEETS S-1 THRU S-? FOR STRUCTURE PLANS

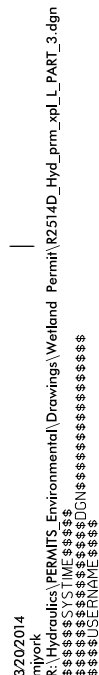

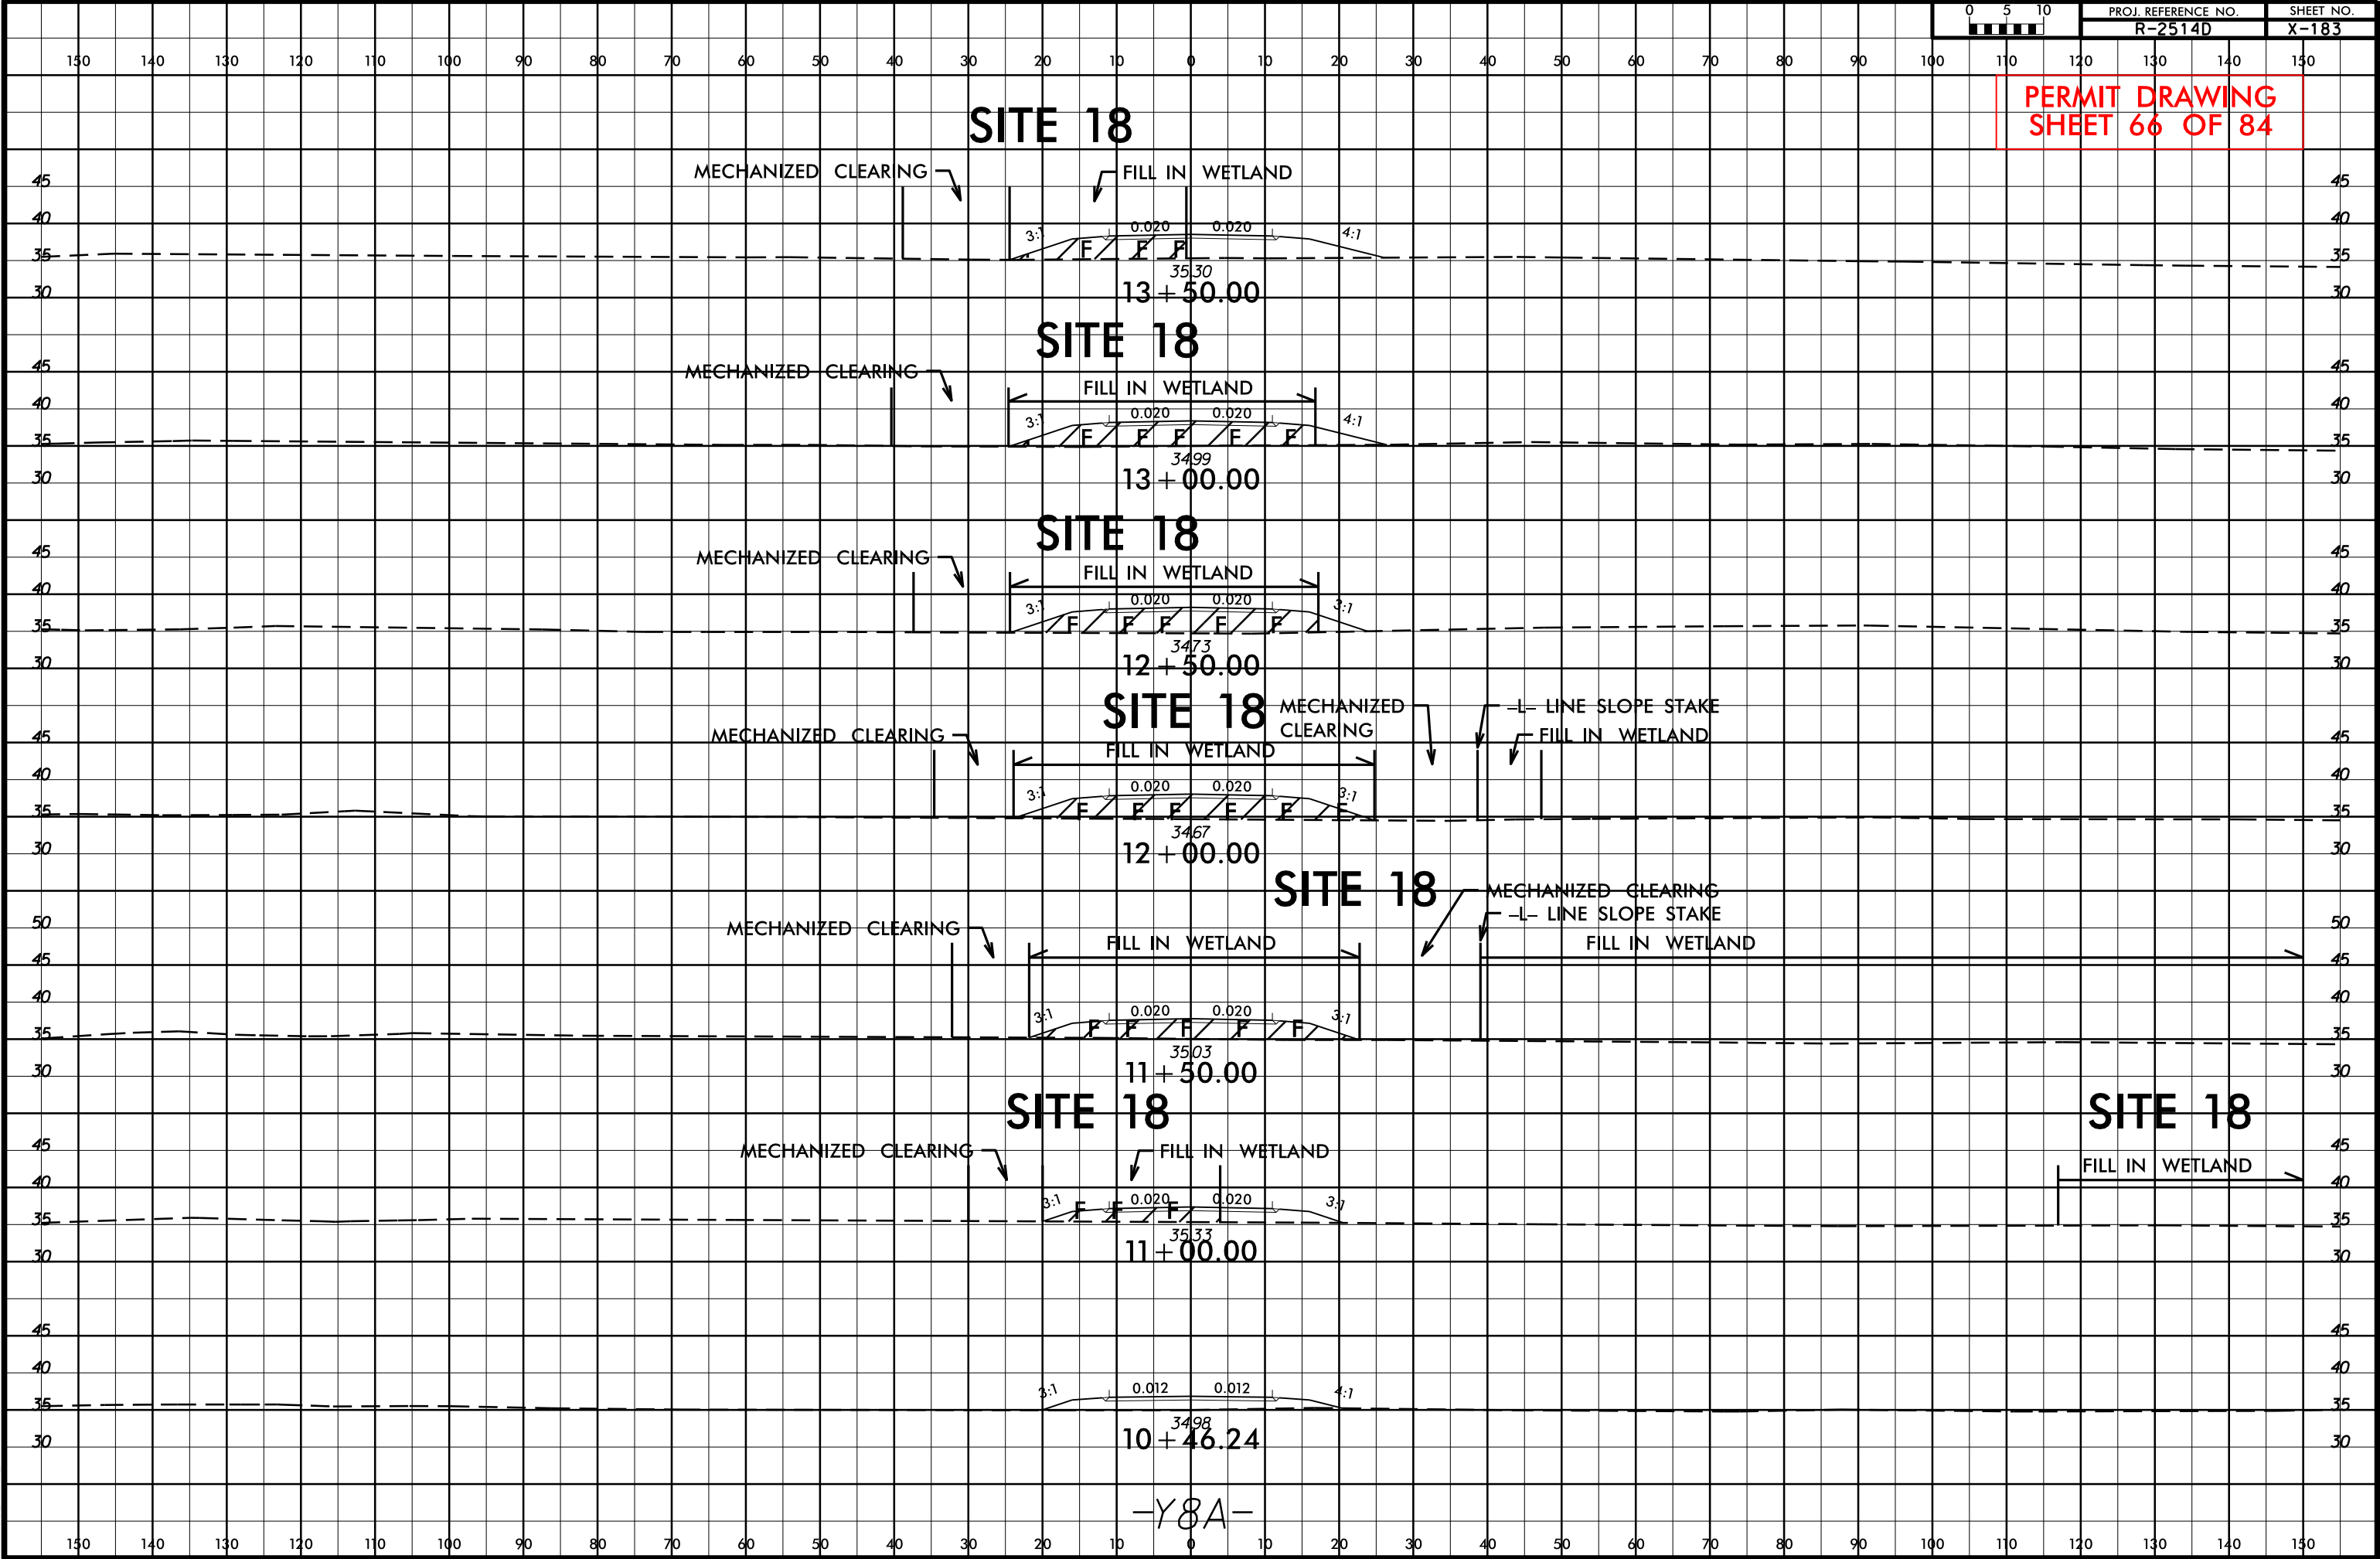

PERMIT DRAWING
SHEET 67 OF 84

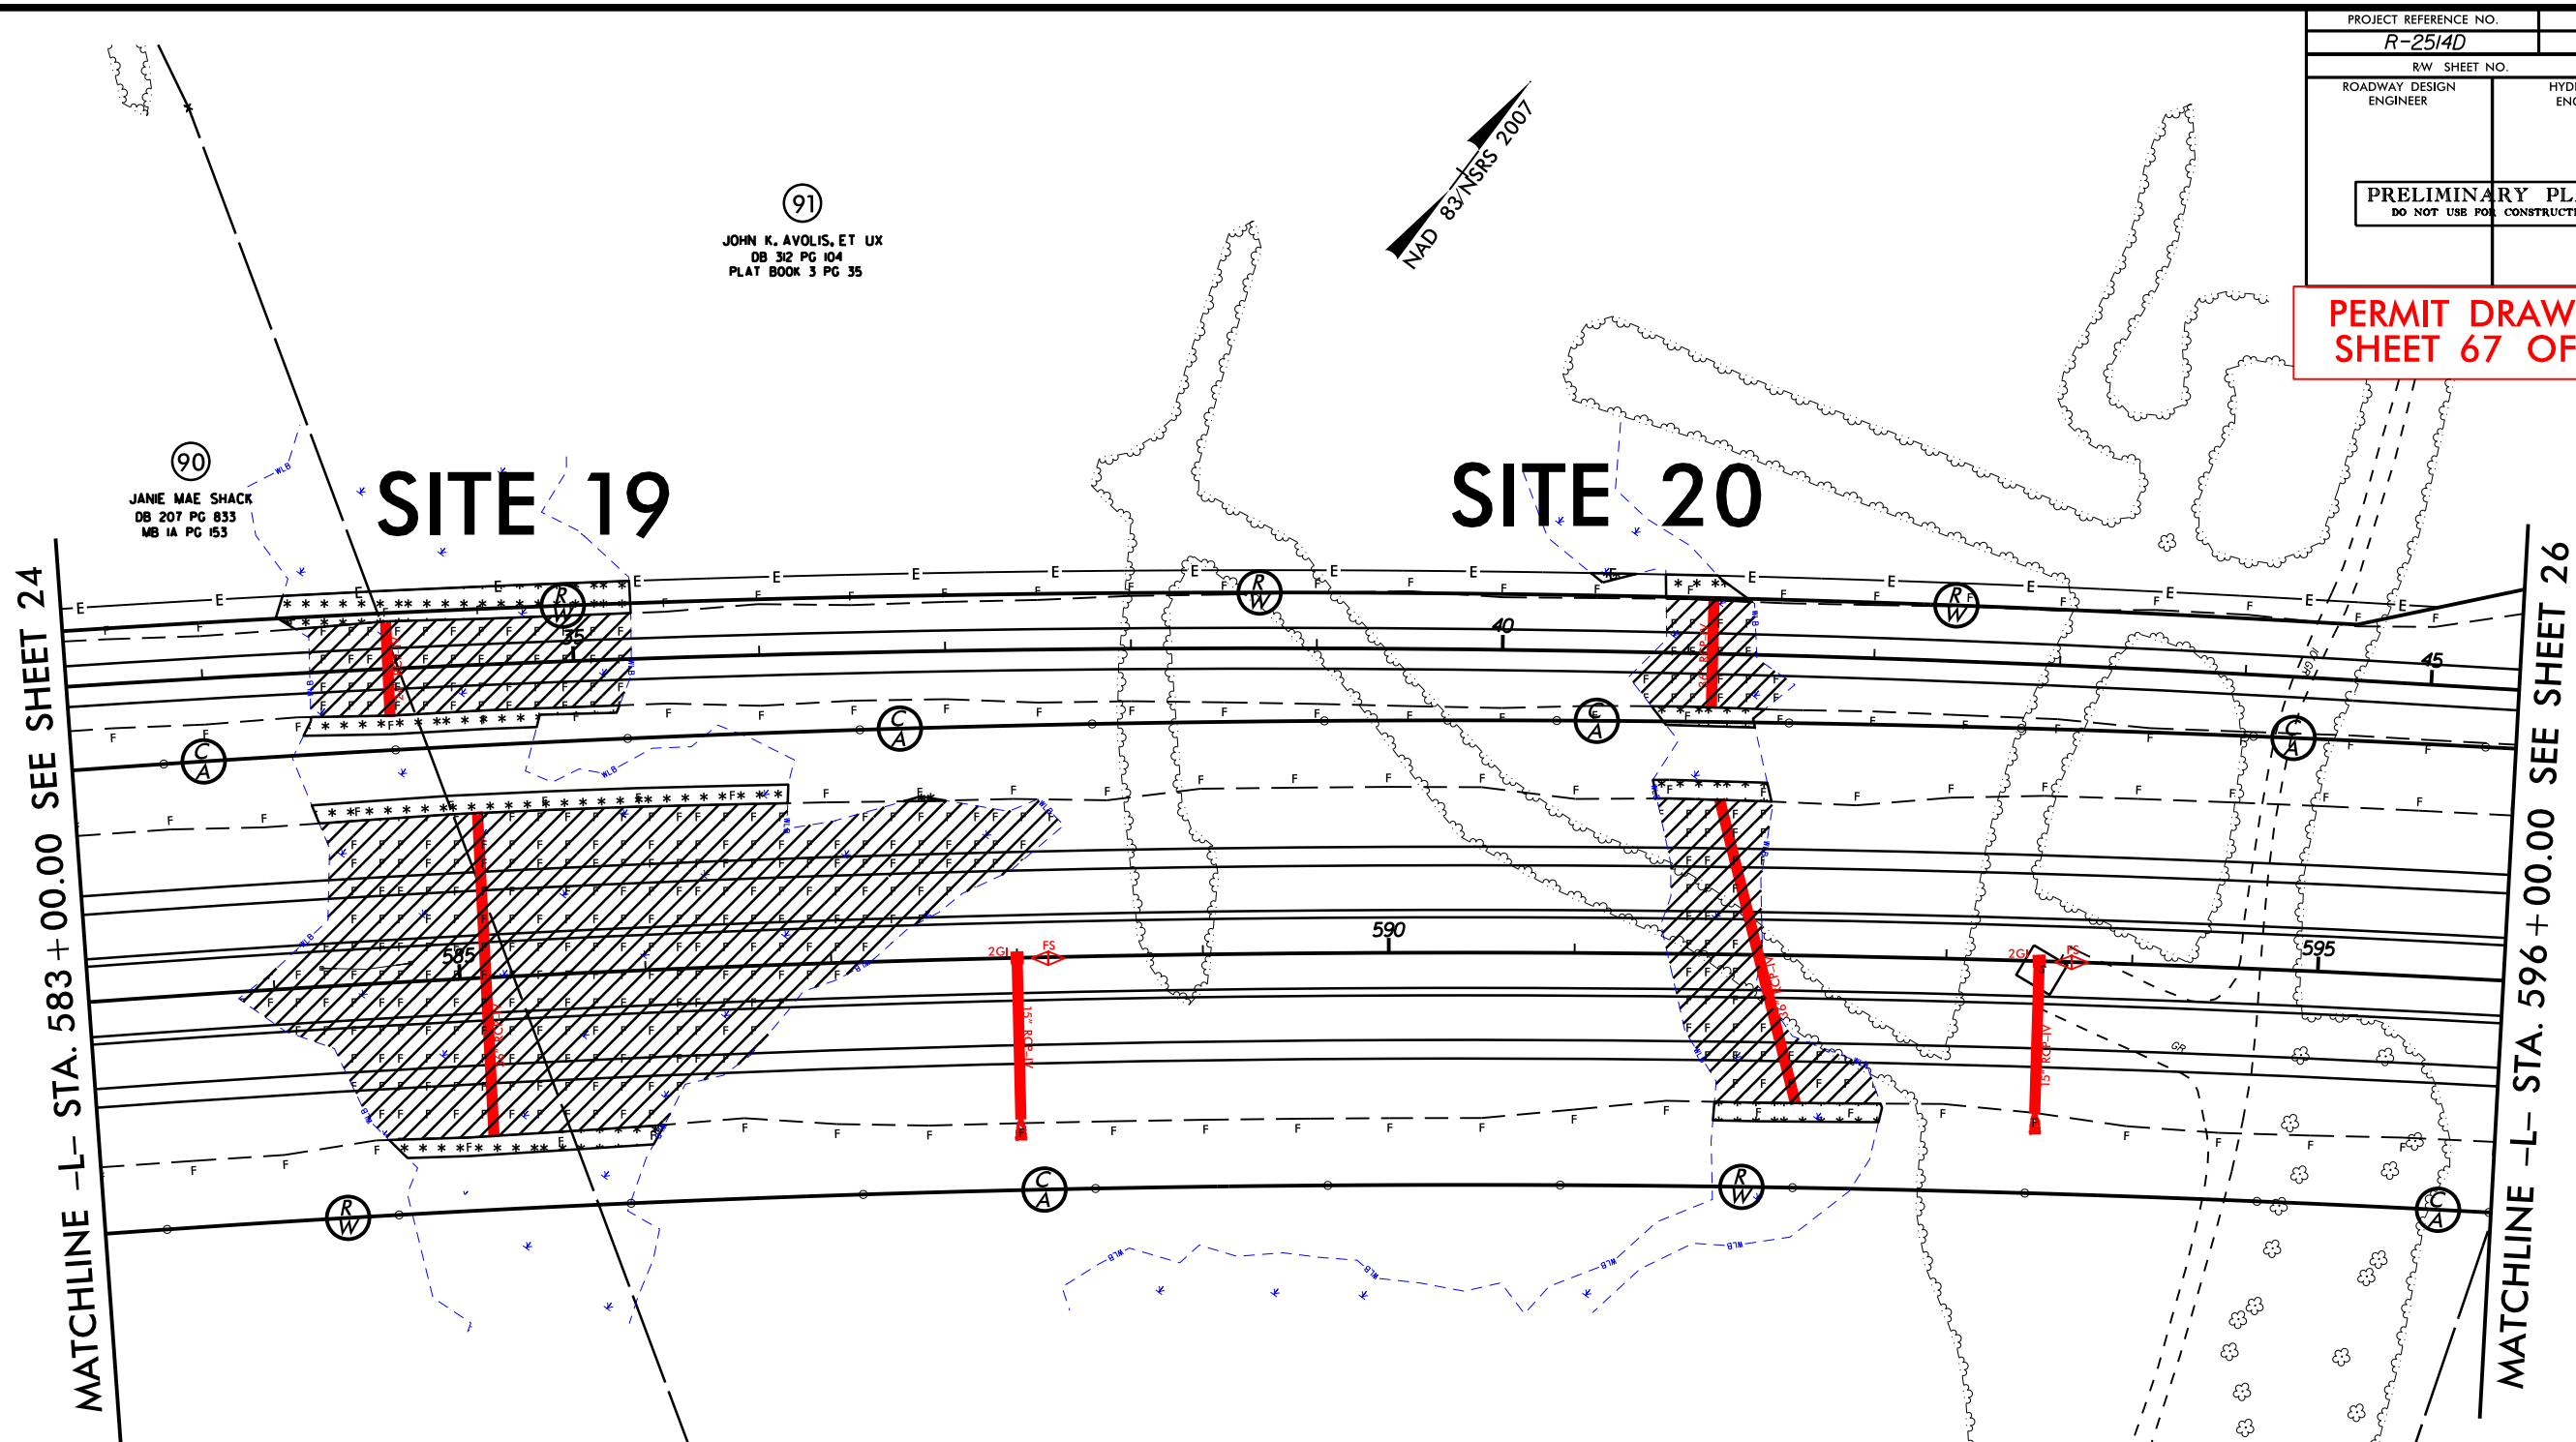

MATCHLINE -L- STA. 583 + 00.00 SEE SHEET 24


MATCHLINE -L- STA. 596 + 00.00 SEE SHEET 26

90
JANIE MAE SHACK
DB 207 PG 833
MB 1A PG 153


SITE 19

SITE 20

90
JANIE MAE SHACK
DB 207 PG 833
MB 1A PG 153

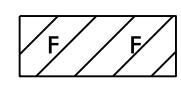


DENOTES FILL IN
WETLAND

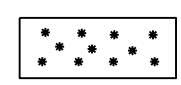


DENOTES MECHANIZED
CLEARING

91
JOHN K. AVOLIS, ET UX
DB 312 PG 104
PLAT BOOK 3 PG 35


GRAPHIC SCALE

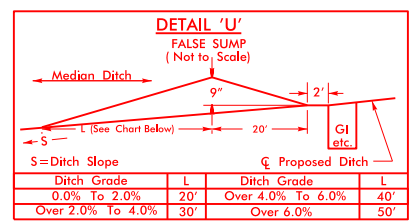

PERMIT DRAWING
SHEET 68 OF 84

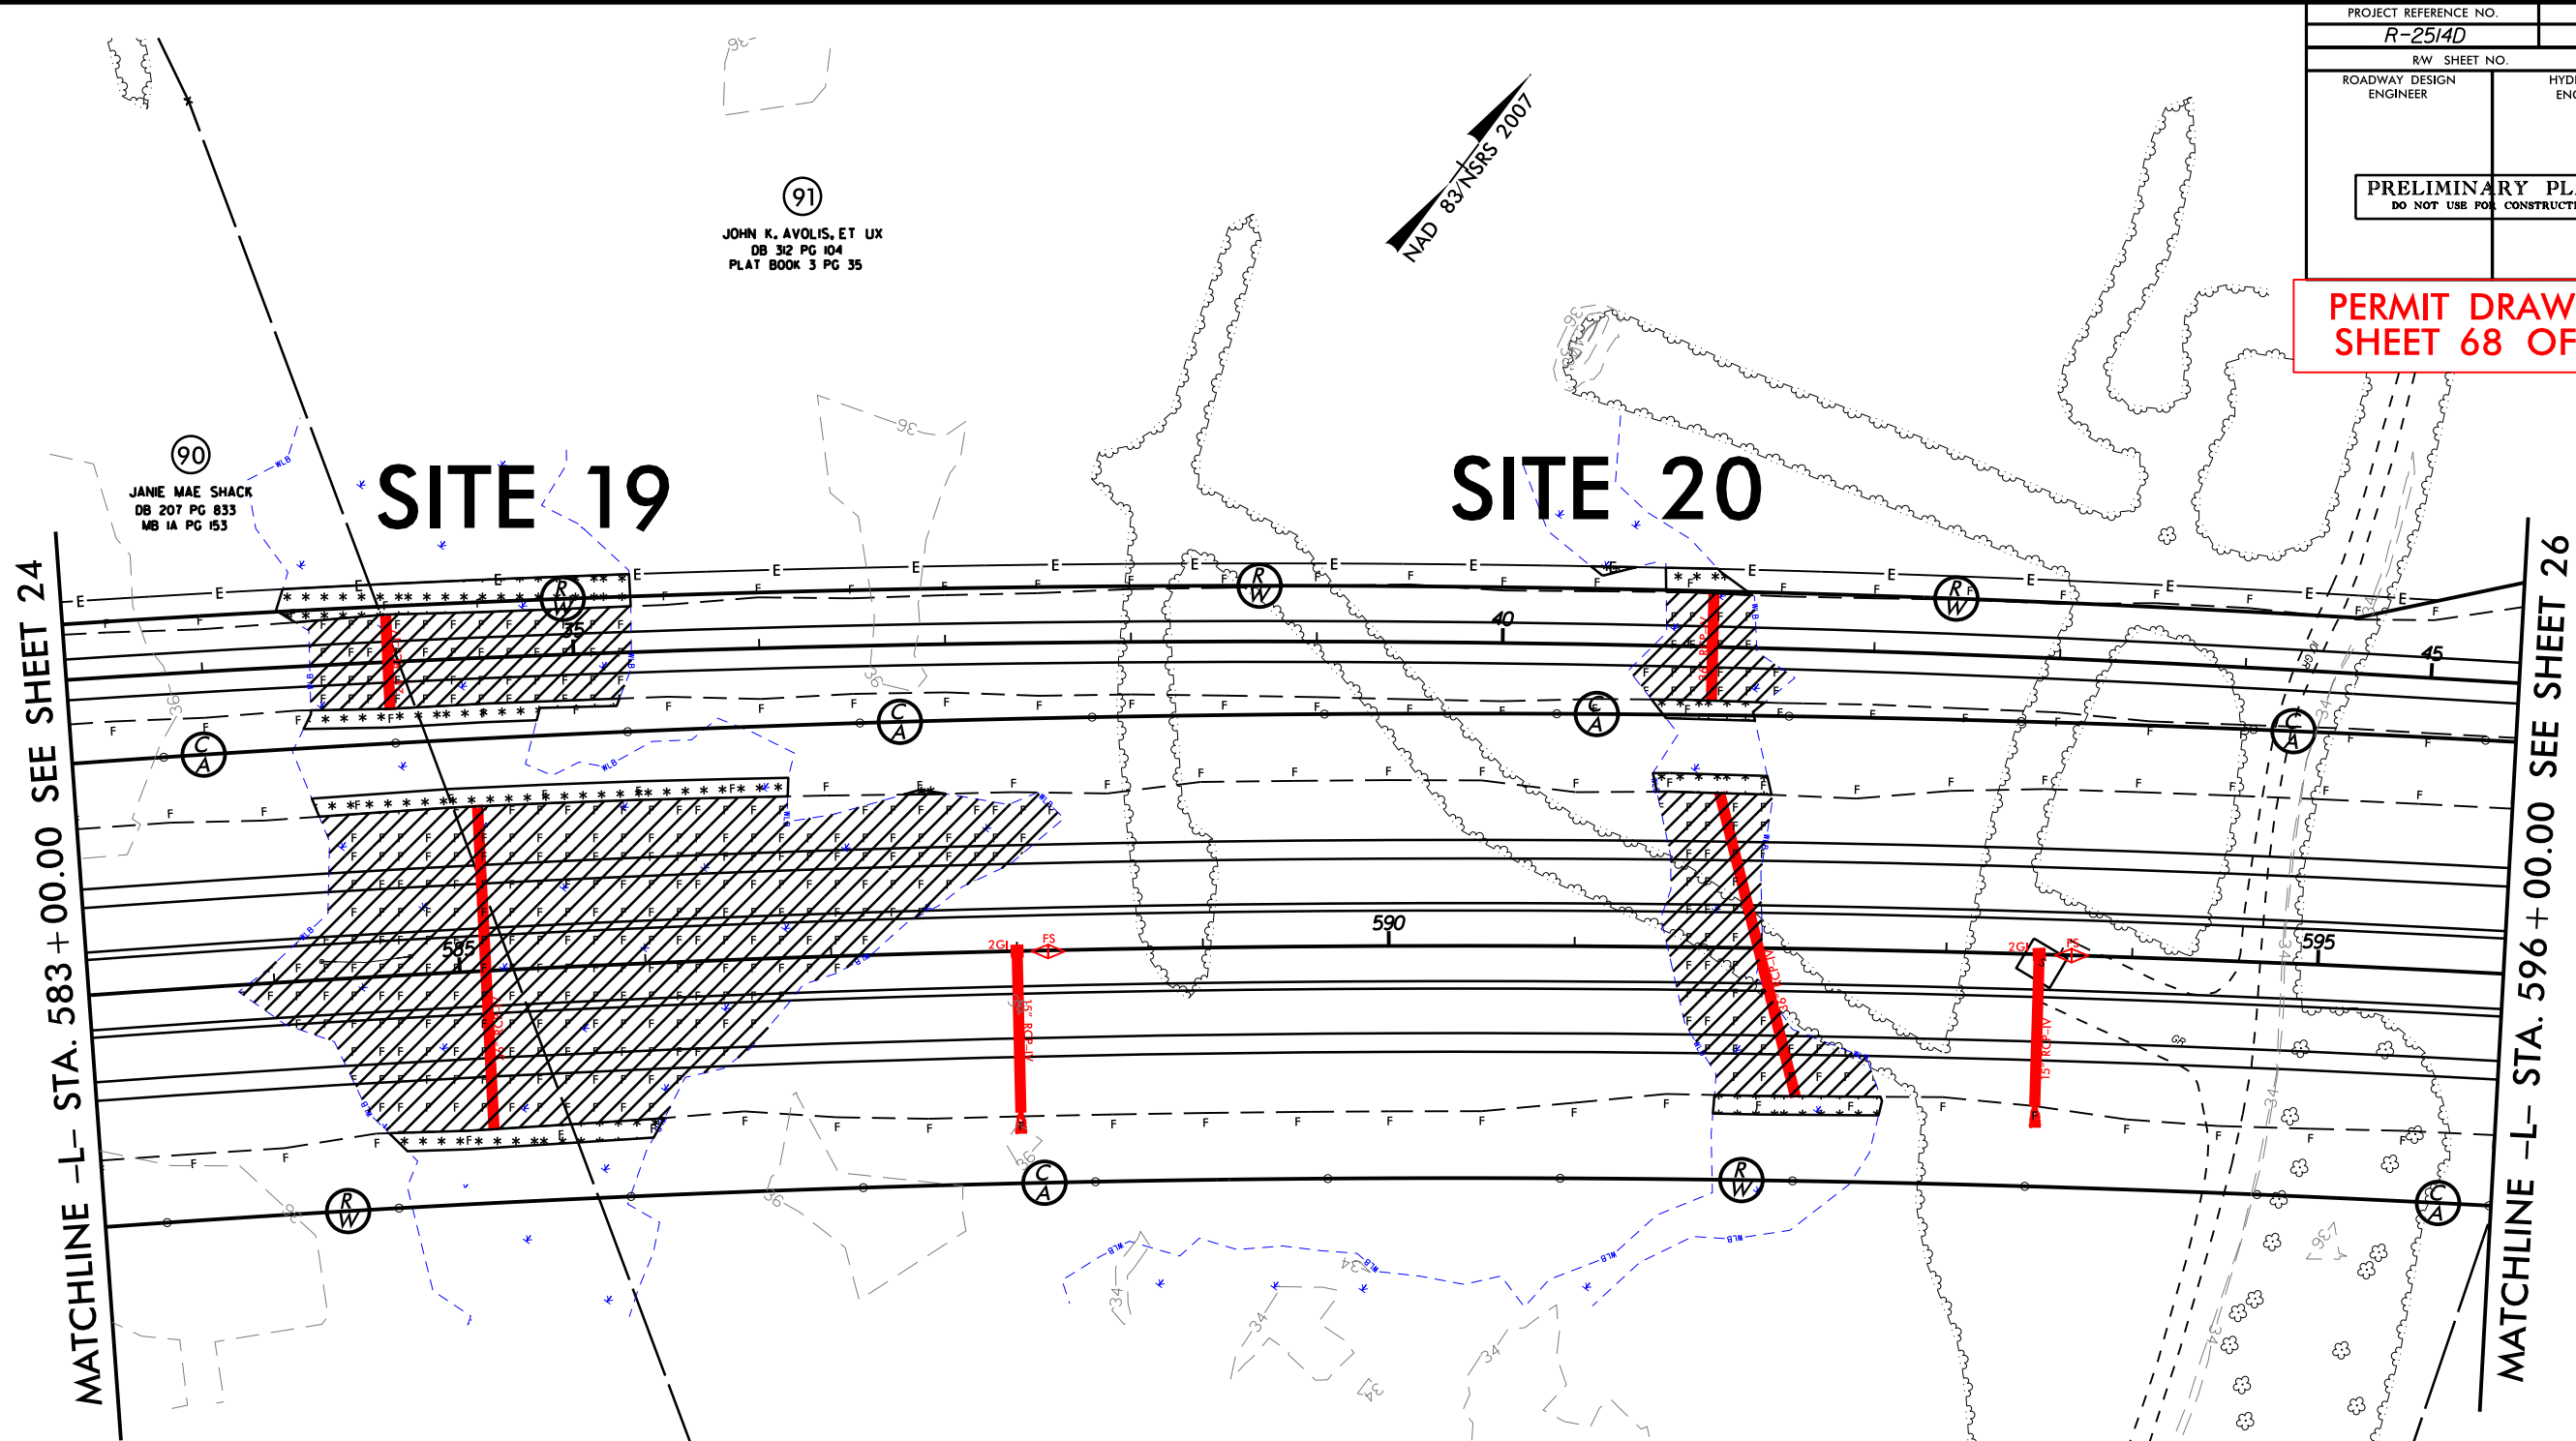

GRAPHIC SCALE

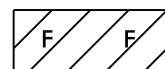

DENOTES FILL IN
WETLAND




DENOTES MECHANIZED
CLEARING

DETAIL 'U'
FALSE SUMP
(Not to Scale)

Ditch Grade		Proposed Ditch	
L	Ditch Grade	L	Ditch Grade
0.0% To 2.0%	20'	Over 4.0% To 6.0%	40'
Over 2.0% To 4.0%	30'	Over 6.0%	50'

SEE SHEET 43 FOR -L- PROFILE
SEE SHEET 55 AND 56 FOR -Y8A- PROFILE

PERMIT DRAWING
SHEET 69 OF 84

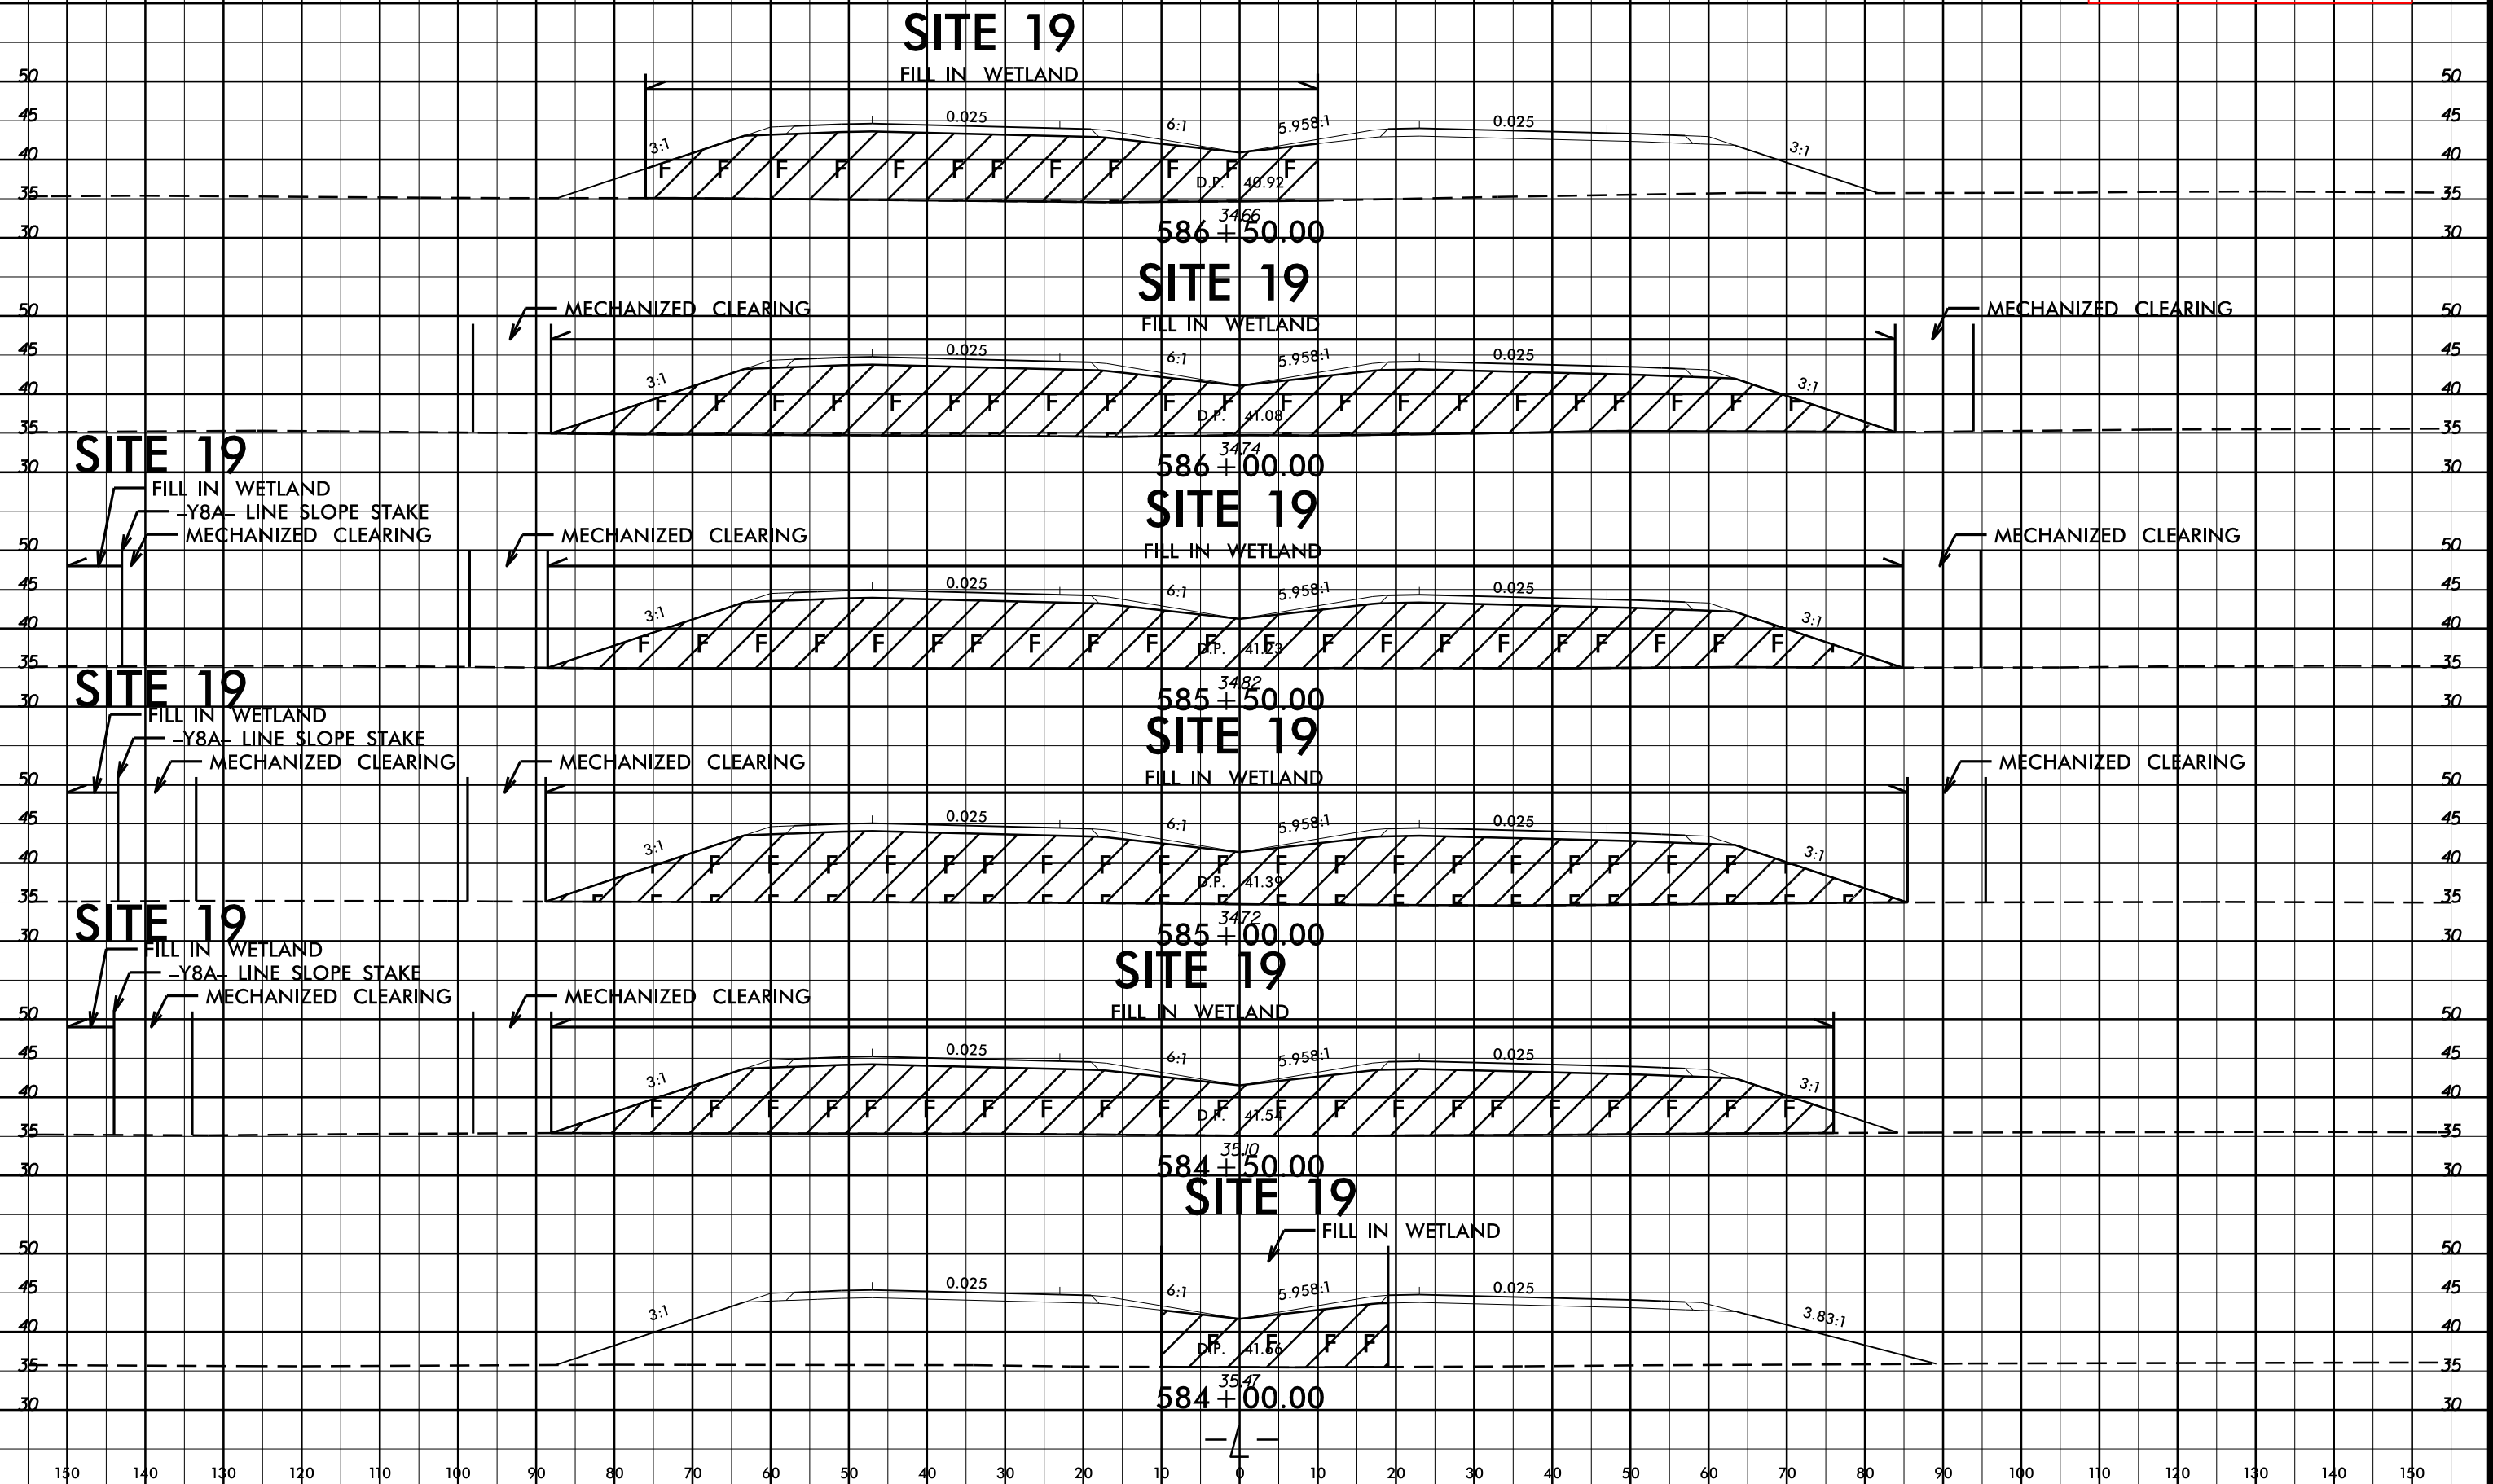

3/24/2014
R:\Hydro\GIS\PERMITS_Environmental\Drawings\Wetland Permits\2514D_Hyd_perm_xpl_y8a.dgn
\$\$\$\$SYTIME\$\$\$\$
\$\$\$\$\$\$\$\$DGN\$\$\$\$\$\$\$\$
\$\$\$\$\$USERNAME\$\$\$\$

8/23/99

0510	PROJ. REFERENCE NO.	SHEET NO.
	R-2514D	X-189

PERMIT DRAWING
SHEET 70 OF 84

SITE 19

SITE 19

MECHANIZED CLEARING

FILL IN WETLAND

MECHANIZED CLEARING

-L- LINE SLOPE STAKE

FILL IN WETLAND

SITE 19

SITE 19

MECHANIZED CLEARING

-L- LINE SLOPE STAKE

FILL IN WETLAND

3486
34 + 00.00

3559
33 + 50.00

3590
33 + 00.00

3675
32 + 50.00

3623
32 + 00.00

3633
31 + 50.00


-Y8A-


3/19/2014


C:\Users\jgarcia\Documents\PERMITS\Environmental\Drawings\Wetland Permit\2514D_Hyd_perm_xpl_L_PART_3.dgn


\$\$\$\$SYTIME\$\$\$\$
\$\$\$\$\$CNG\$\$\$\$\$
\$\$\$\$\$USERNAME\$\$\$\$\$

8/23/99

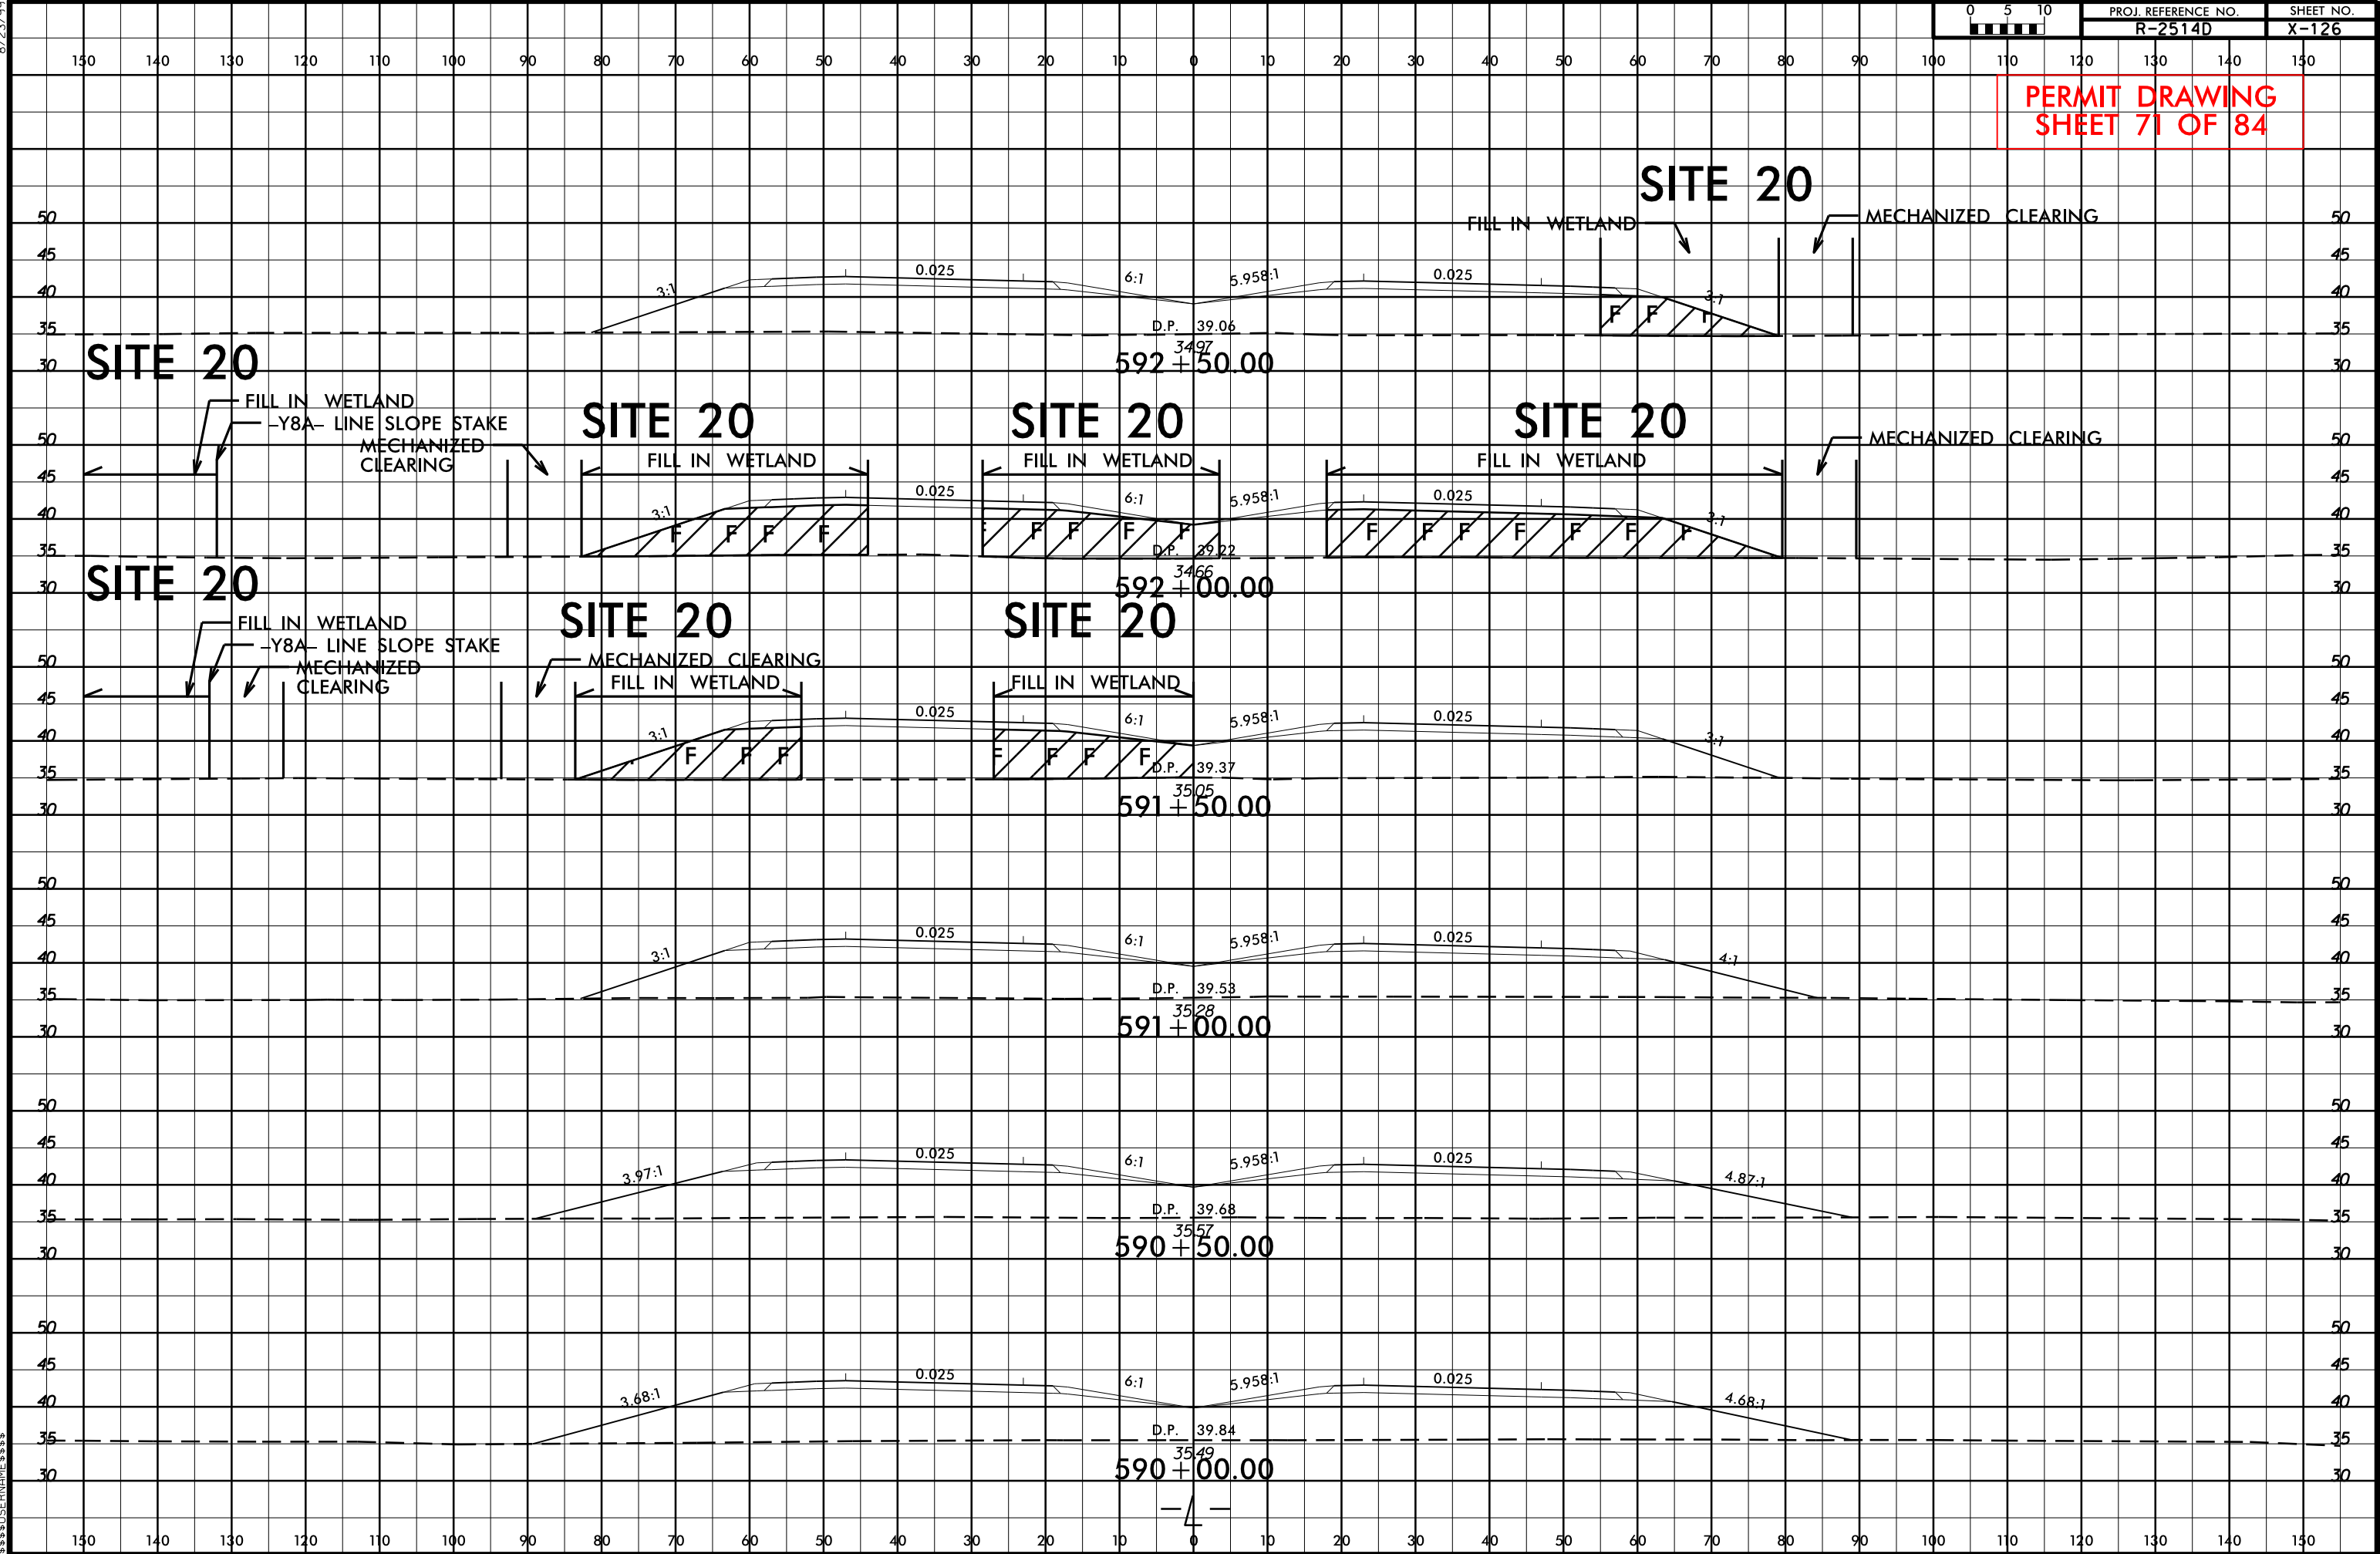

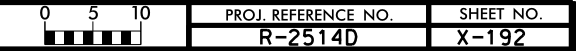

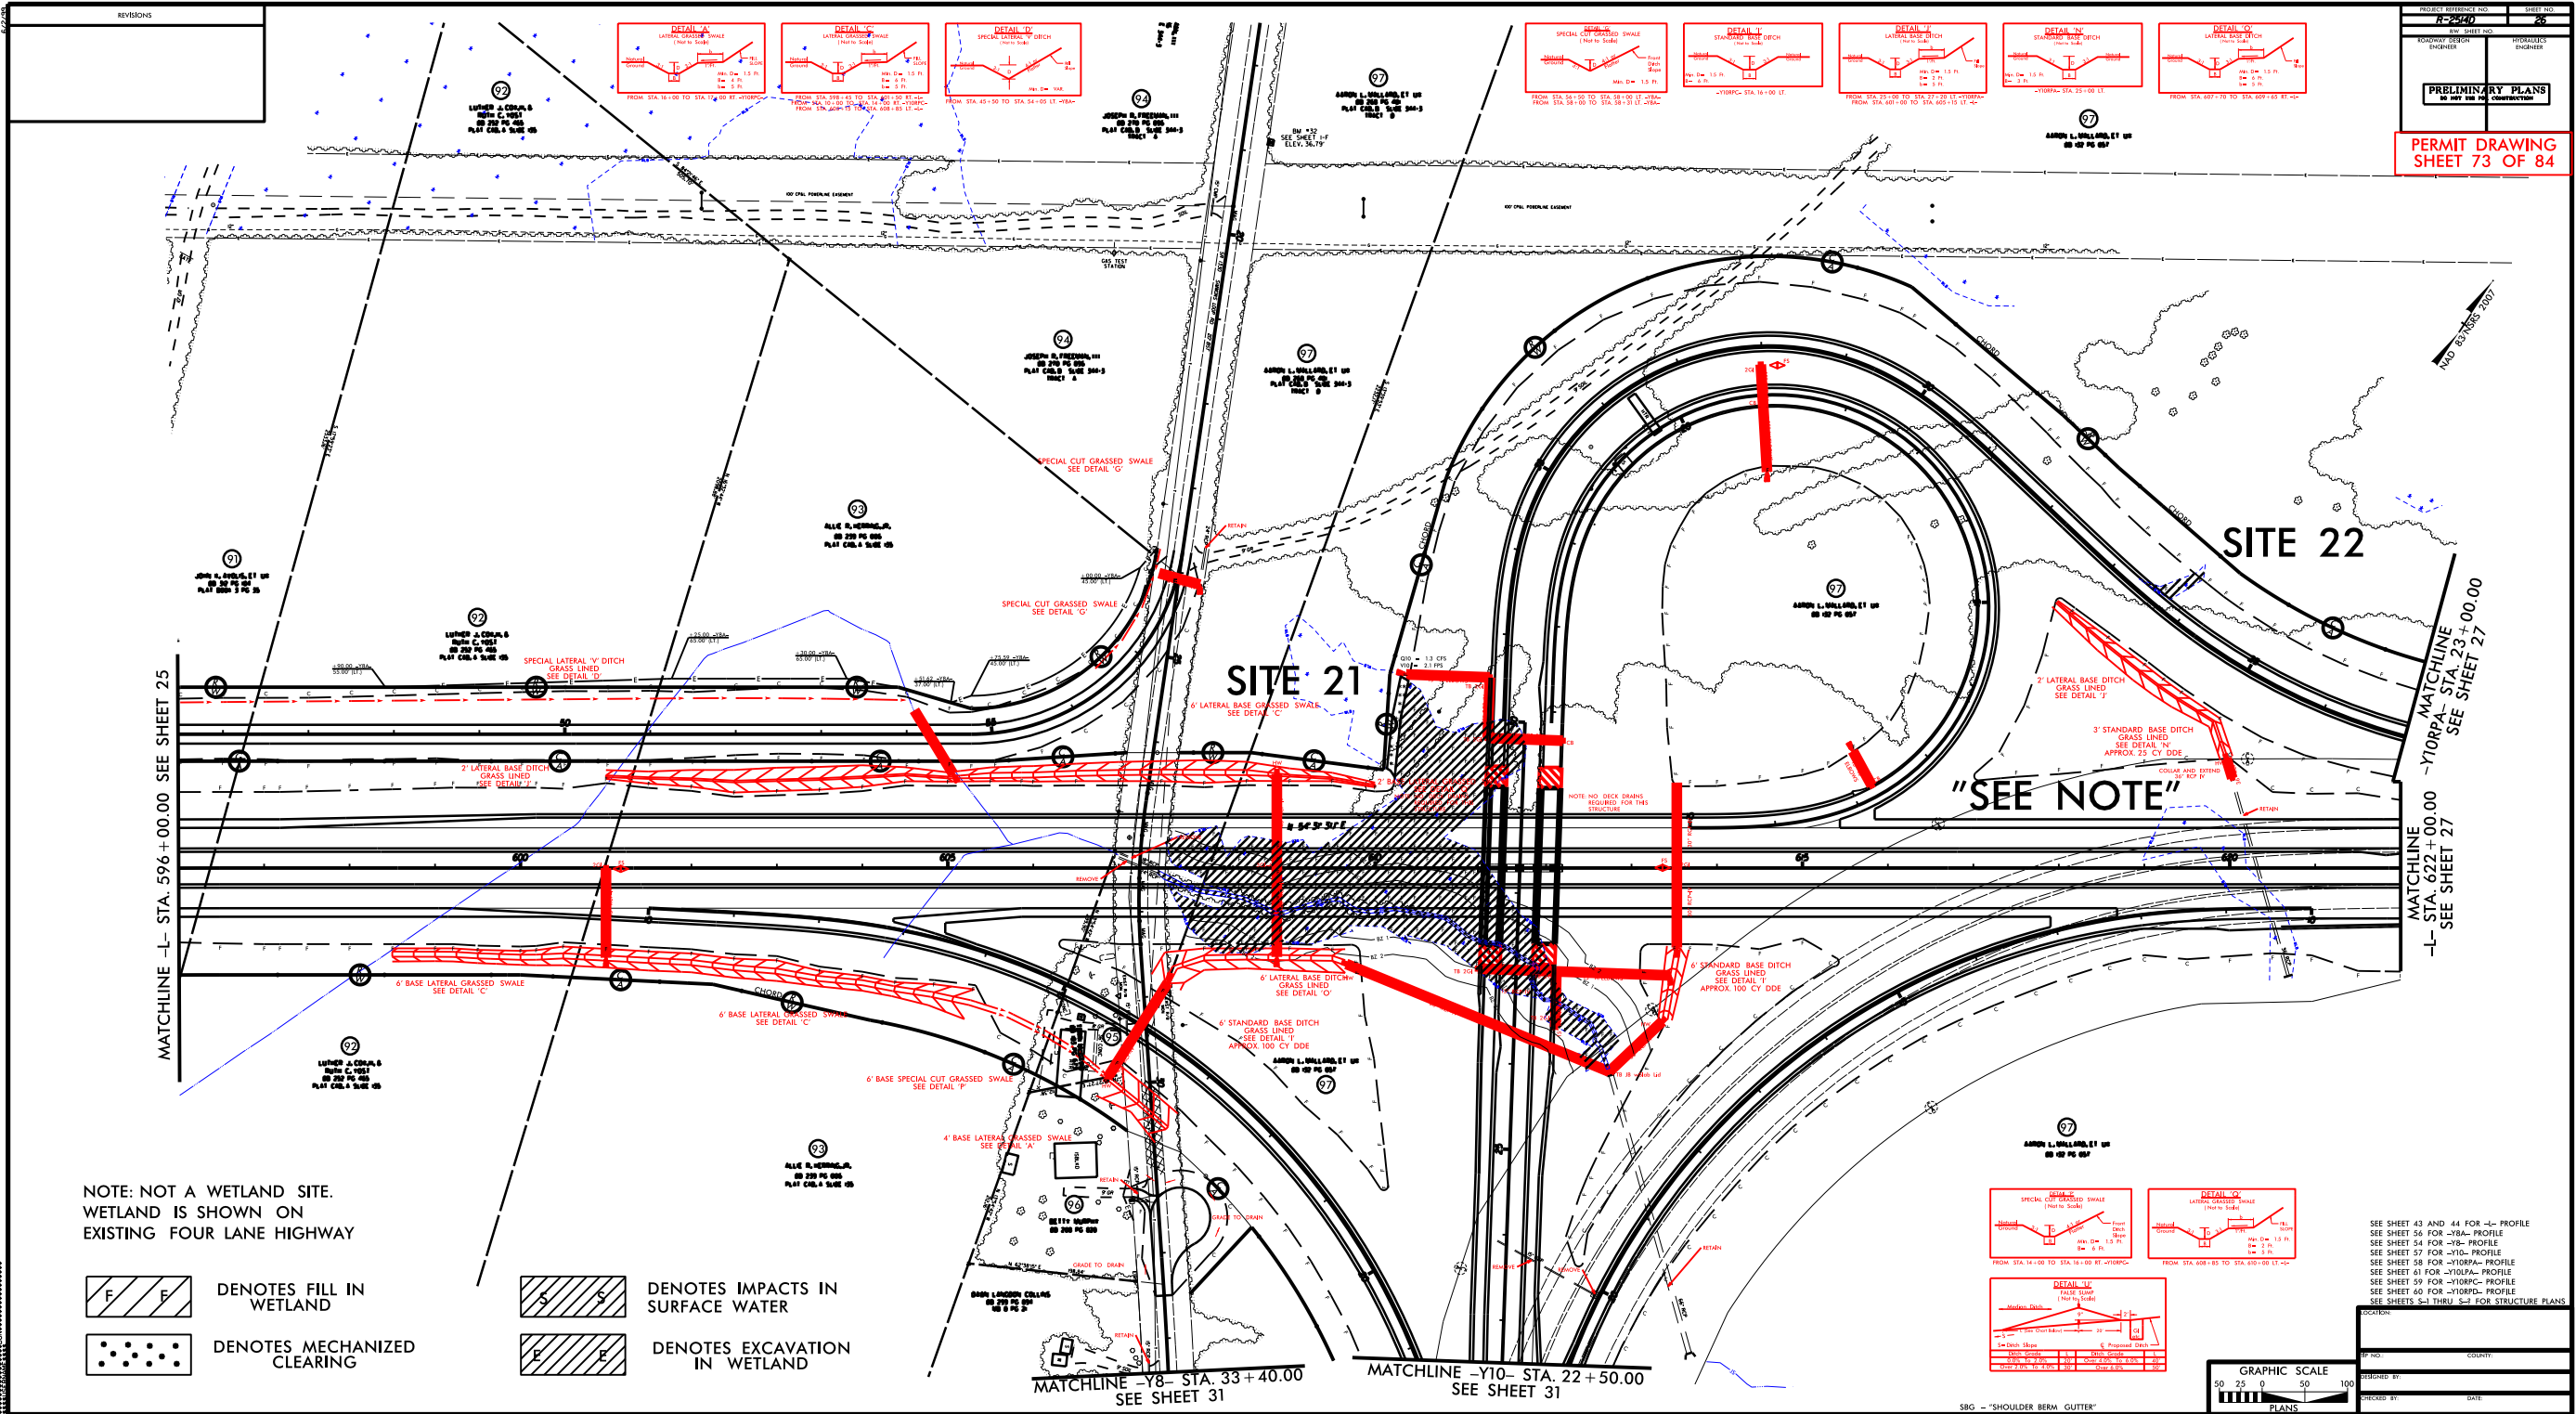

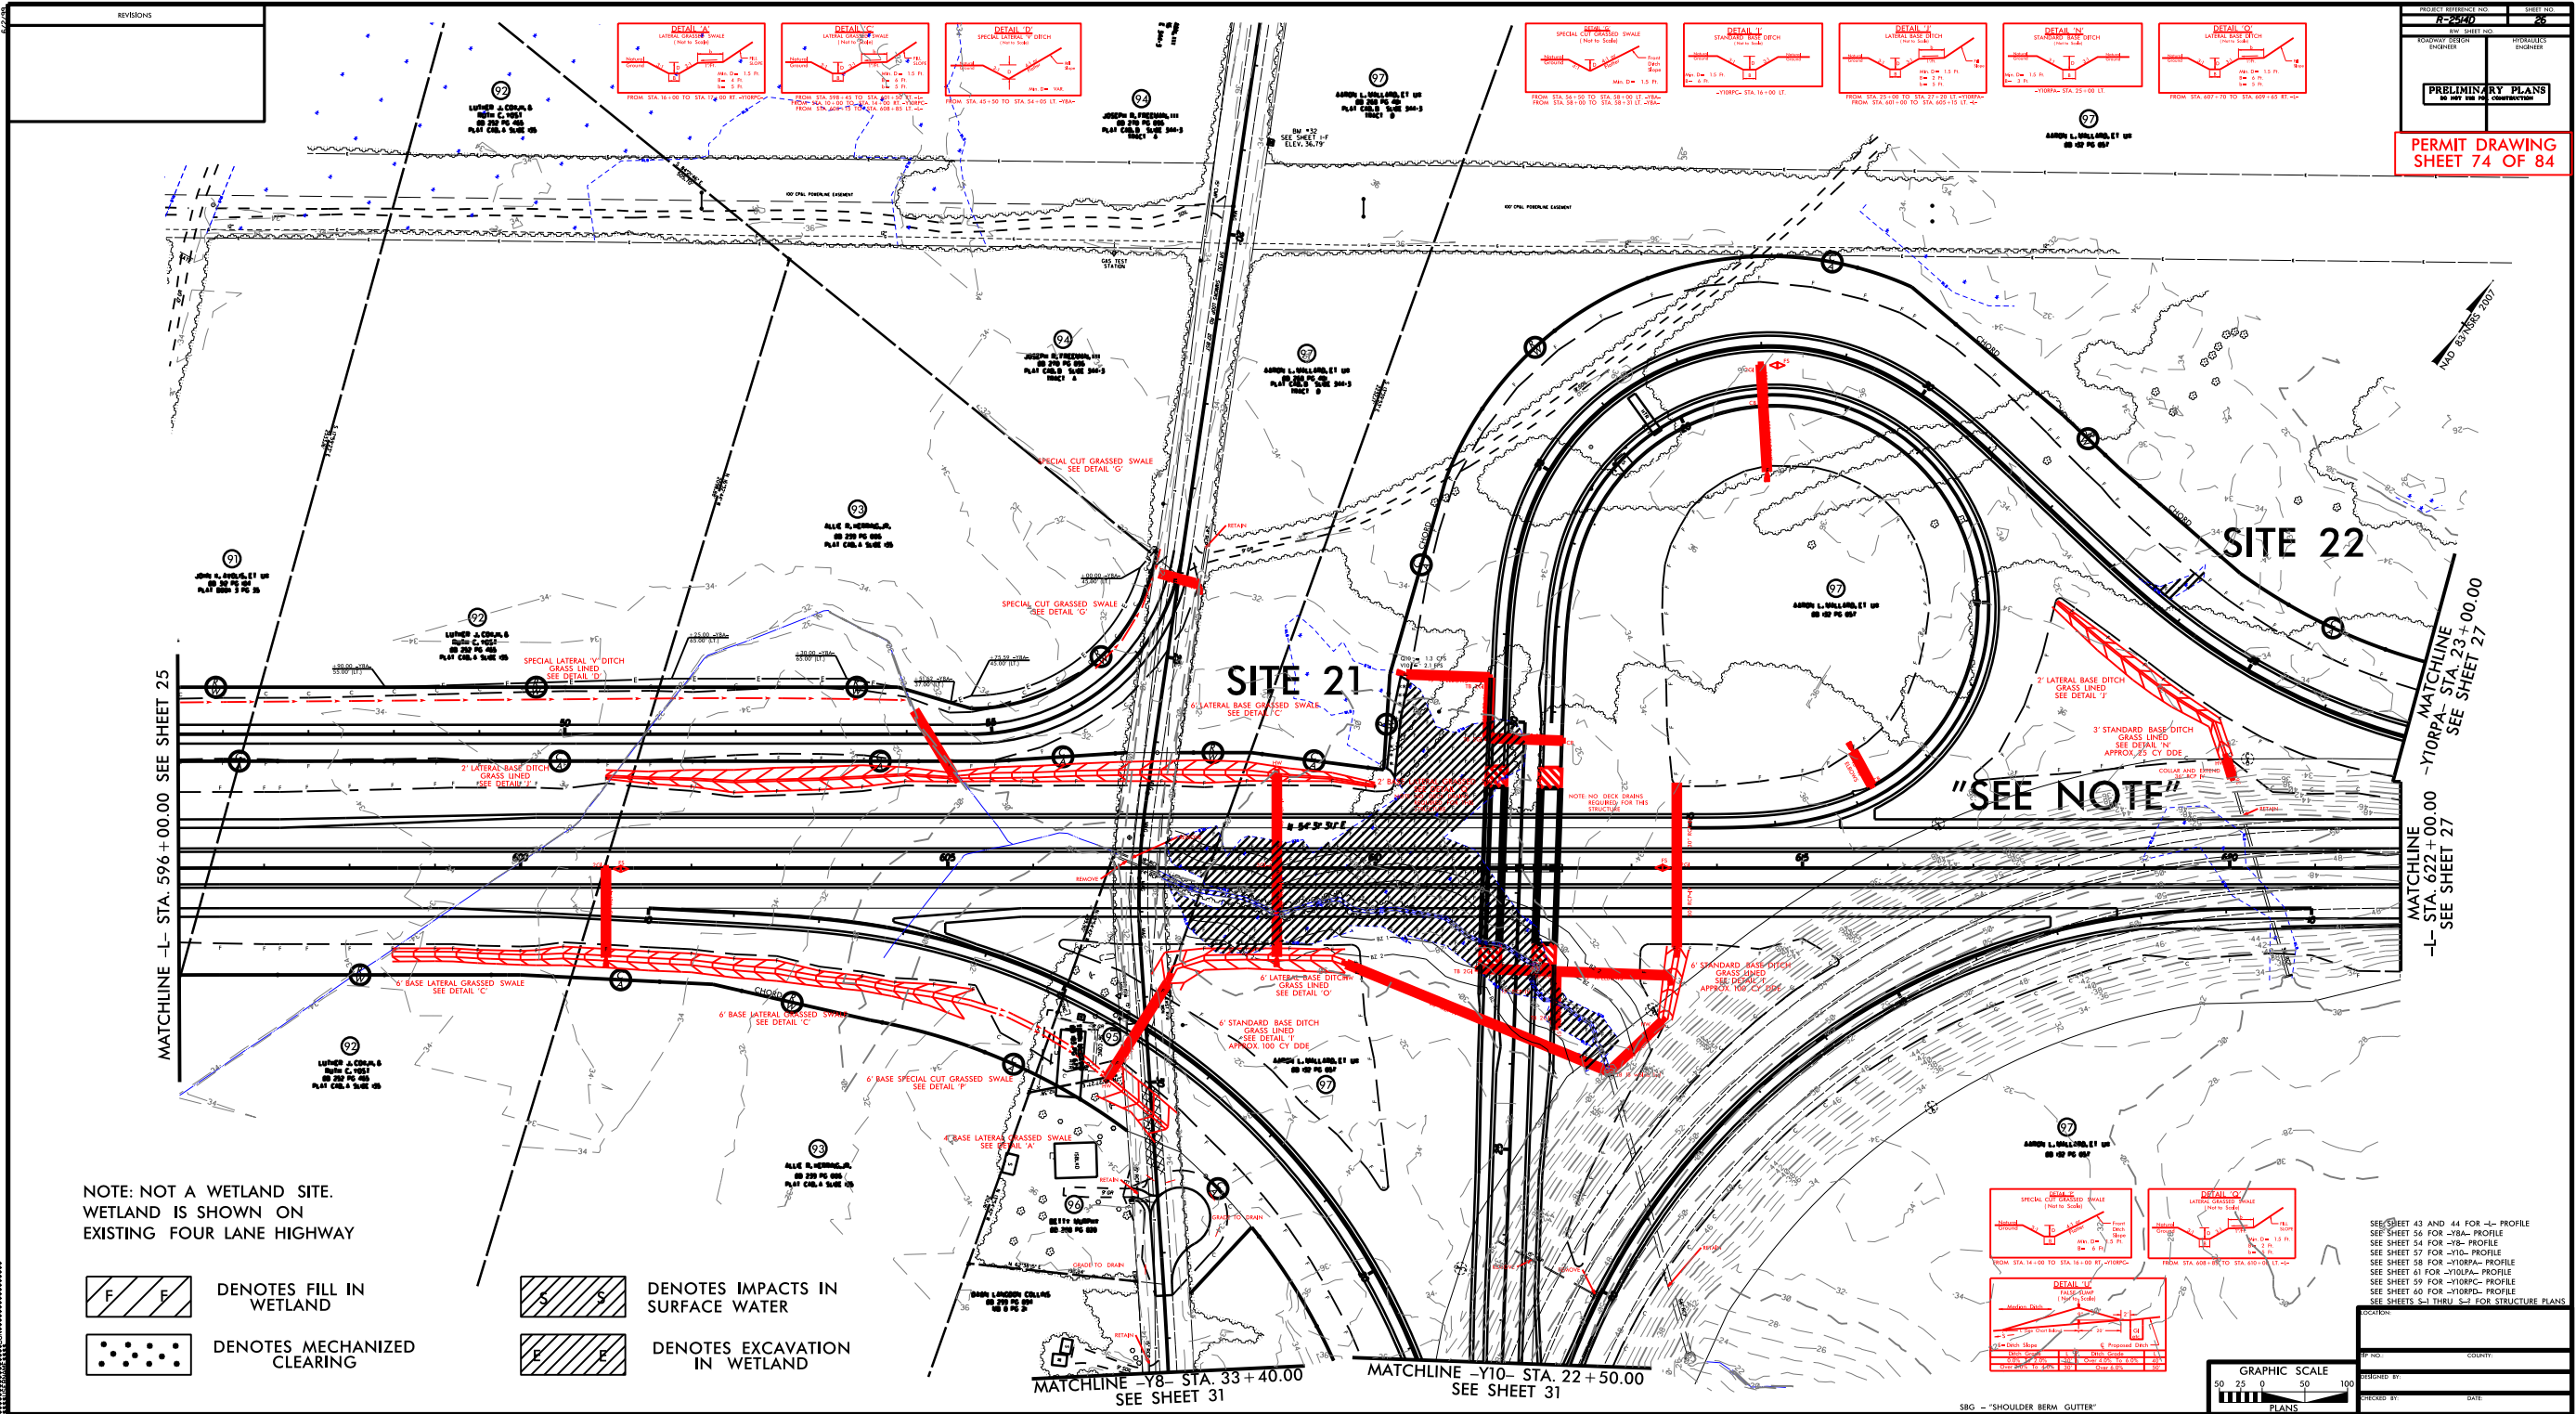

Q10 = 1.3 CFS
V10 = 2.1 FPS

SITE 21

6' LATERAL BASE GRASSED SWALE
SEE DETAIL 'C'

2' BASE LATERAL GRASSED SWALE
SEE DETAIL 'Q'

NOTE: NO DECK DRAINS
REQUIRED FOR THIS
STRUCTURE

NOTE: NO DECK DRAINS
REQUIRED FOR THIS
STRUCTURE

N 54° 31' 31.1" E

REMOVE

REMOVE

6' LATERAL BASE DITCH
GRASS LINED
SEE DETAIL 'O'

6' STANDARD BASE DITCH
GRASS LINED
SEE DETAIL 'I'


GRAPHIC SCALE





- | | | | |
|--|-----------------------------|--|----------------------------------|
| | DENOTES FILL IN WETLAND | | DENOTES IMPACTS IN SURFACE WATER |
| | DENOTES MECHANIZED CLEARING | | DENOTES EXCAVATION IN WETLAND |

REVISIONS

3/6/2014
R:\Hydro\Permits\Environmental Drawings\Wetland\Permit\2514D_Hydra\pnh_2602_SHEET21.dgn
\$\$\$\$\$SYTIME\$\$\$\$\$
\$\$\$\$\$DESIGN\$\$\$\$\$
\$\$\$\$\$CADD\$\$\$\$\$

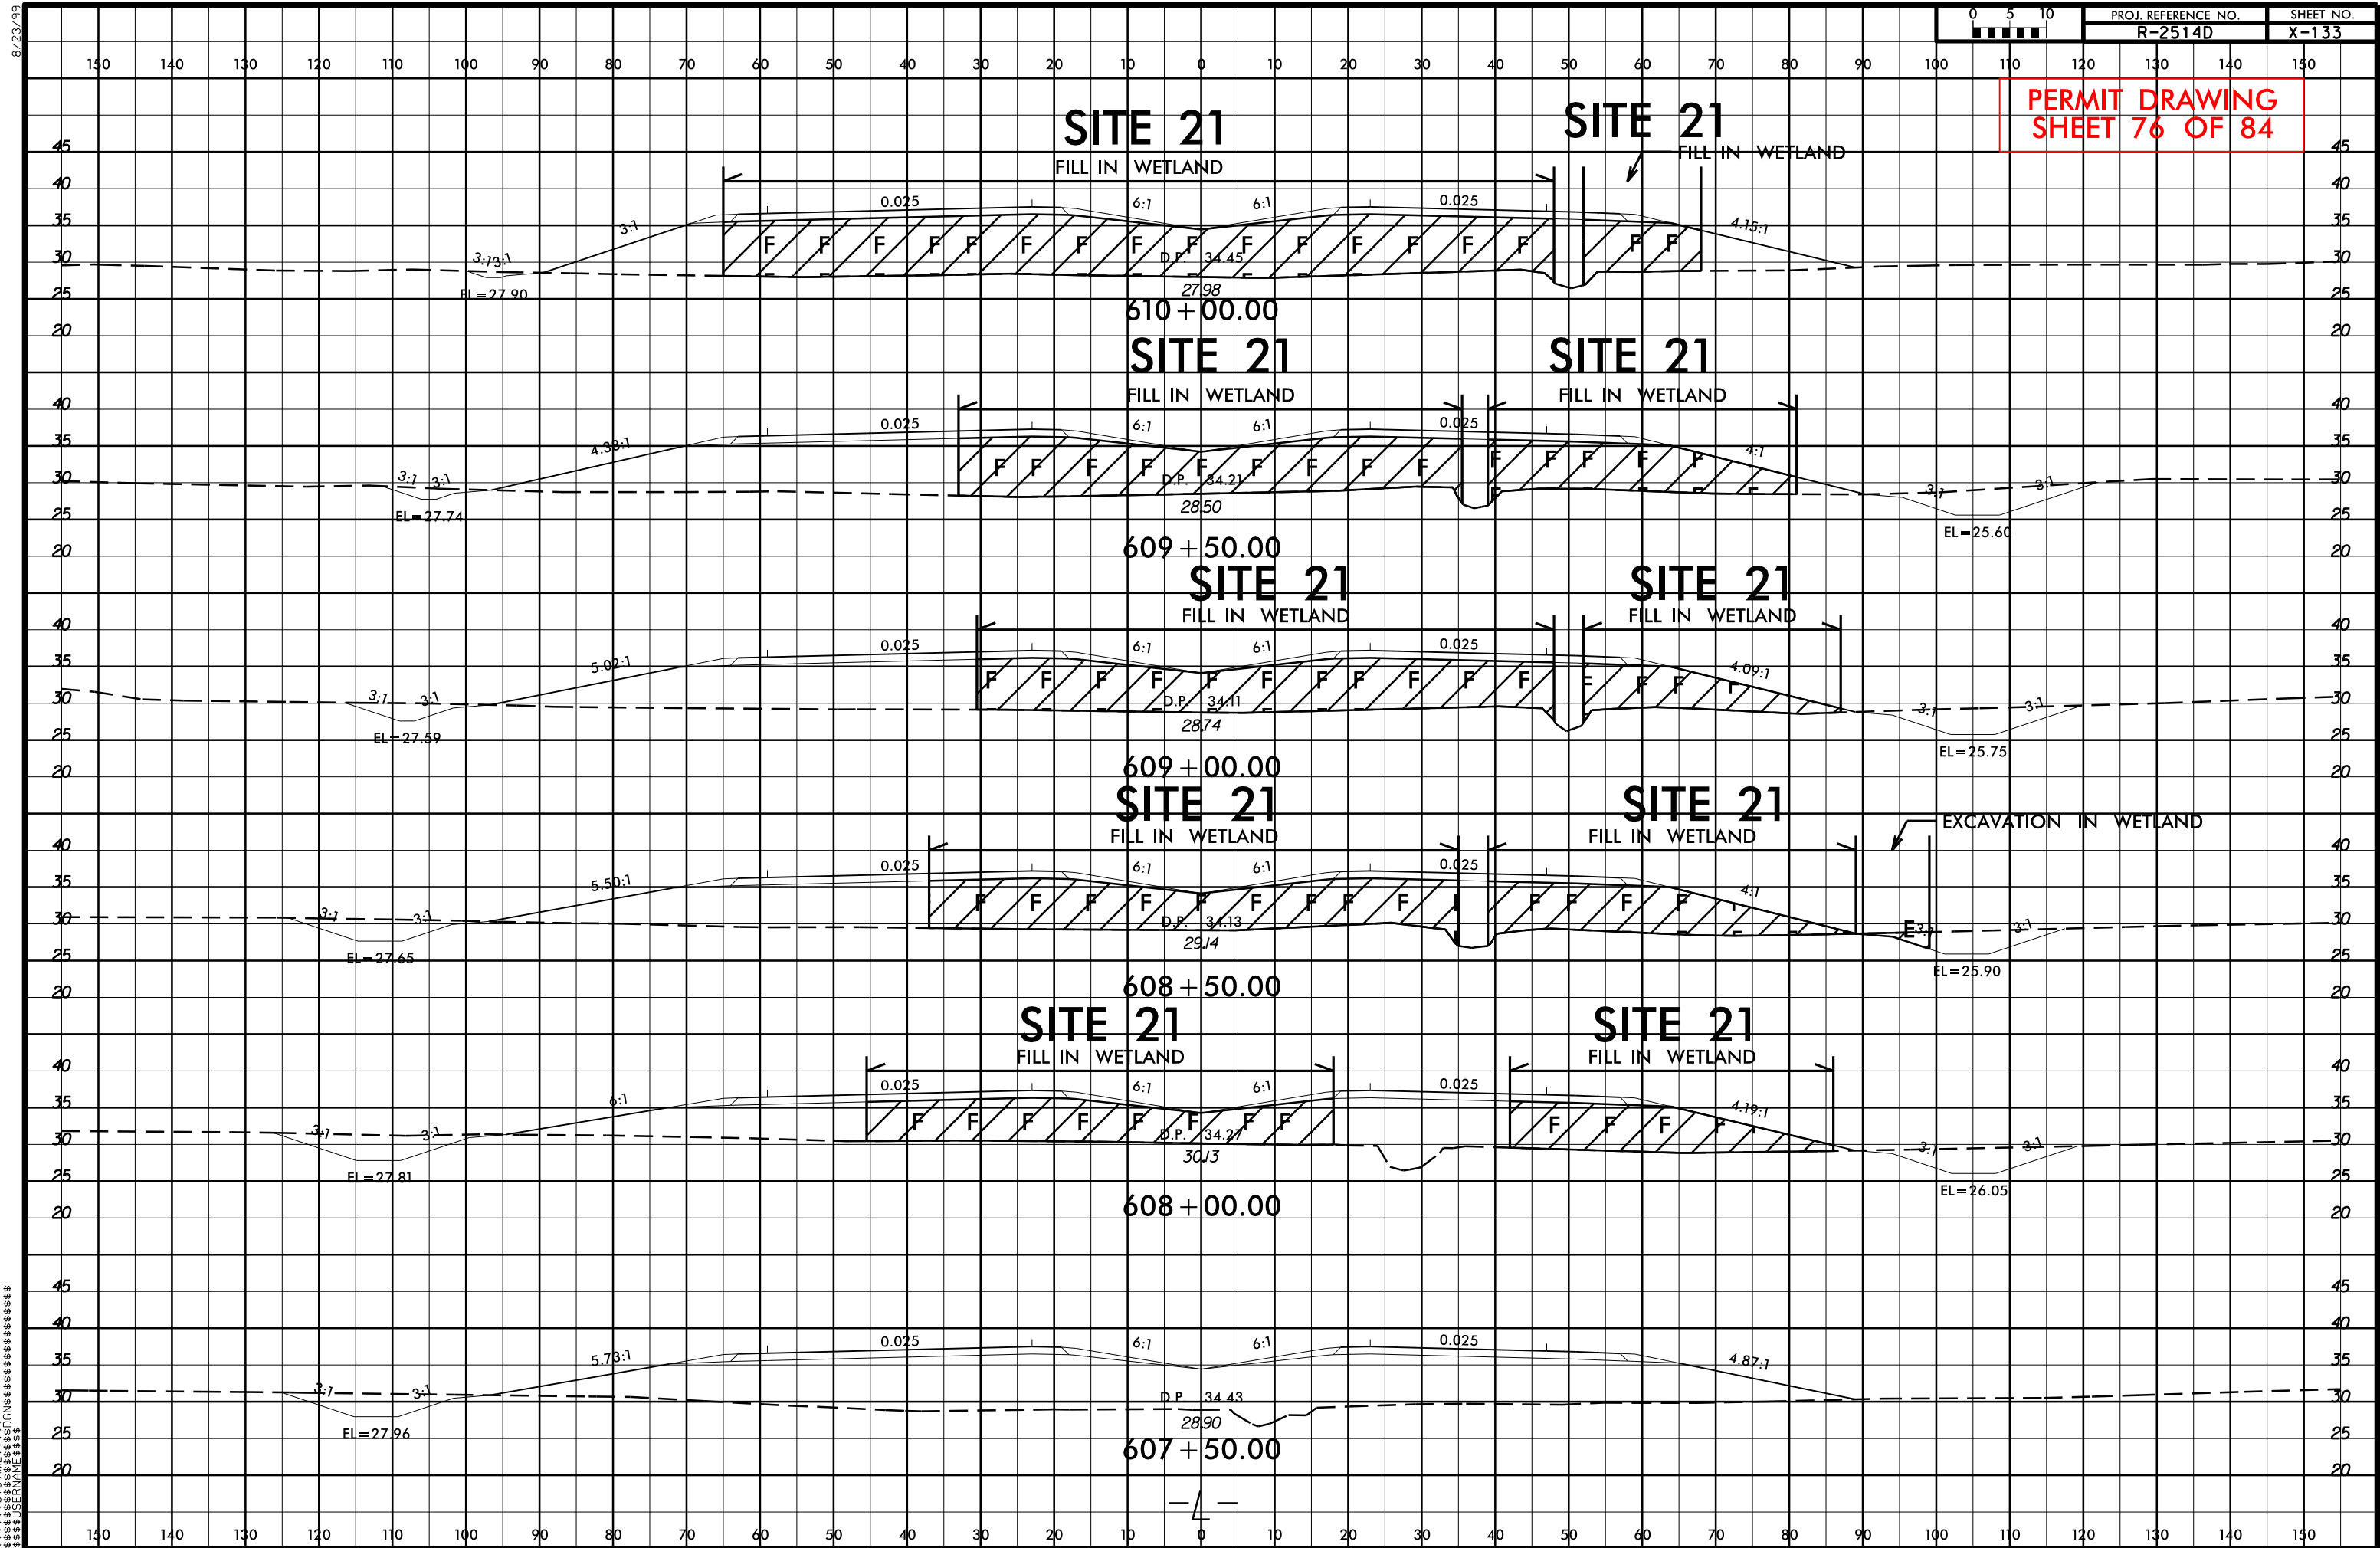

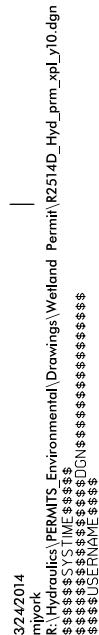






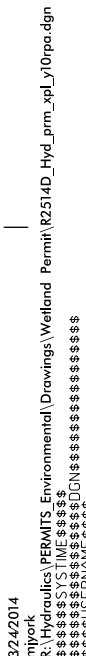


PROJECT REFERENCE NO.	SHEET NO.
R-2514D	27
R/W SHEET NO.	
ROADWAY DESIGN ENGINEER	HYDRAULICS ENGINEER
PRELIMINARY PLANS DO NOT USE FOR CONSTRUCTION	

PERMIT DRAWING
SHEET 81 OF 84


NAD 83 NGRS 2007

SITE 23

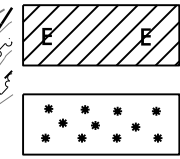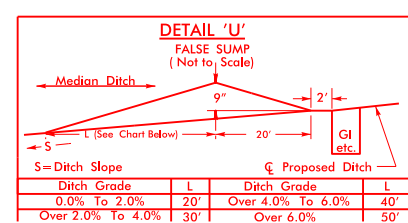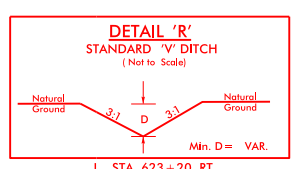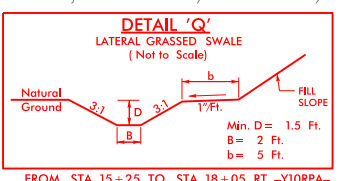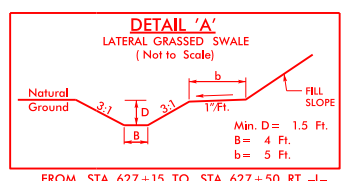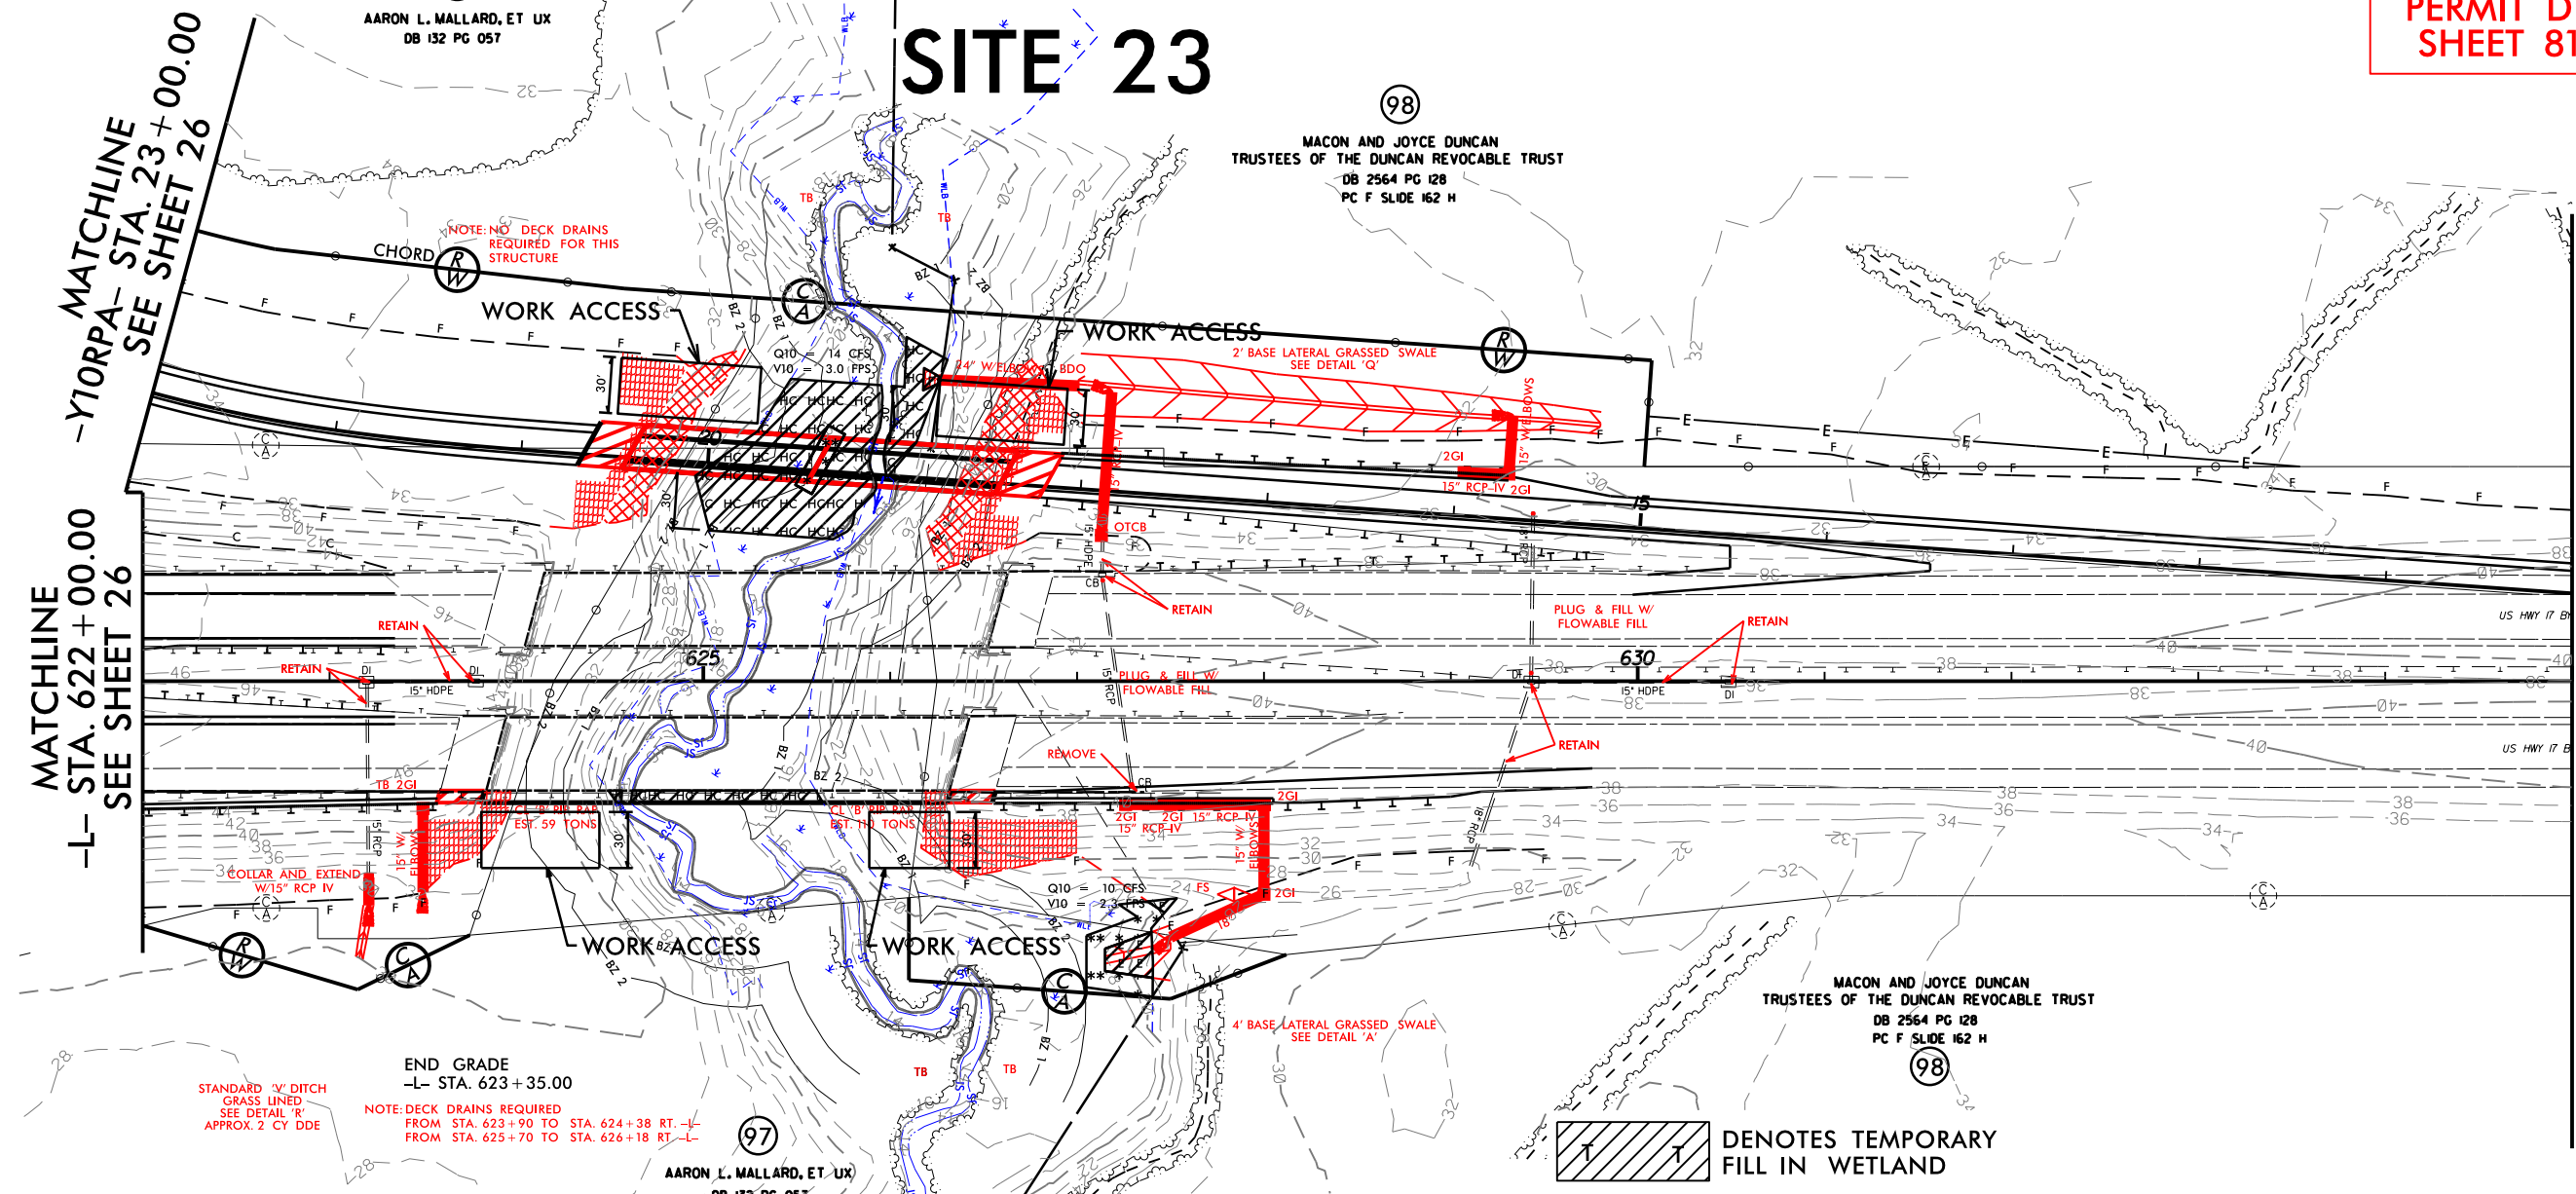


DENOTES EXCAVATION
IN WETLAND

DENOTES MECHANIZED
CLEARING

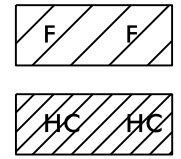

DENOTES FILL IN
WETLAND

DENOTES HAND
CLEARING

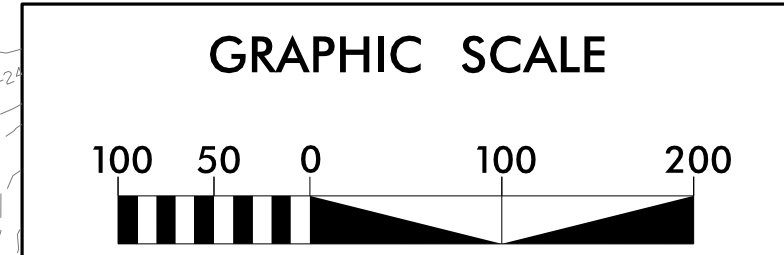

SBG - "SHOULDER BERM GUTTER"


SEE SHEET 44 FOR -L- PROFILE
SEE SHEET 58 FOR -YTORPA- PROFILE
SEE SHEETS S-1 THRU S-2 FOR STRUCTURE PLANS

REVISIONS

05/2014
R:\Hydro\PERMITS\Environmental Drawings\Wetland\Permit\2514D_Hydra\pgh_27_con.dgn
\$\$\$\$\$SYTIME\$\$\$\$\$
\$\$\$\$\$DESIGNED\$\$\$\$\$
\$\$\$\$\$DRAWN\$\$\$\$\$
\$\$\$\$\$CHECKED\$\$\$\$\$
\$\$\$\$\$APPROVED\$\$\$\$\$



DITCH LEGEND		
LEFT DITCH	---	10
RIGHT DITCH	---	
SEE SHEET 26 FOR PLAN VIEW		0

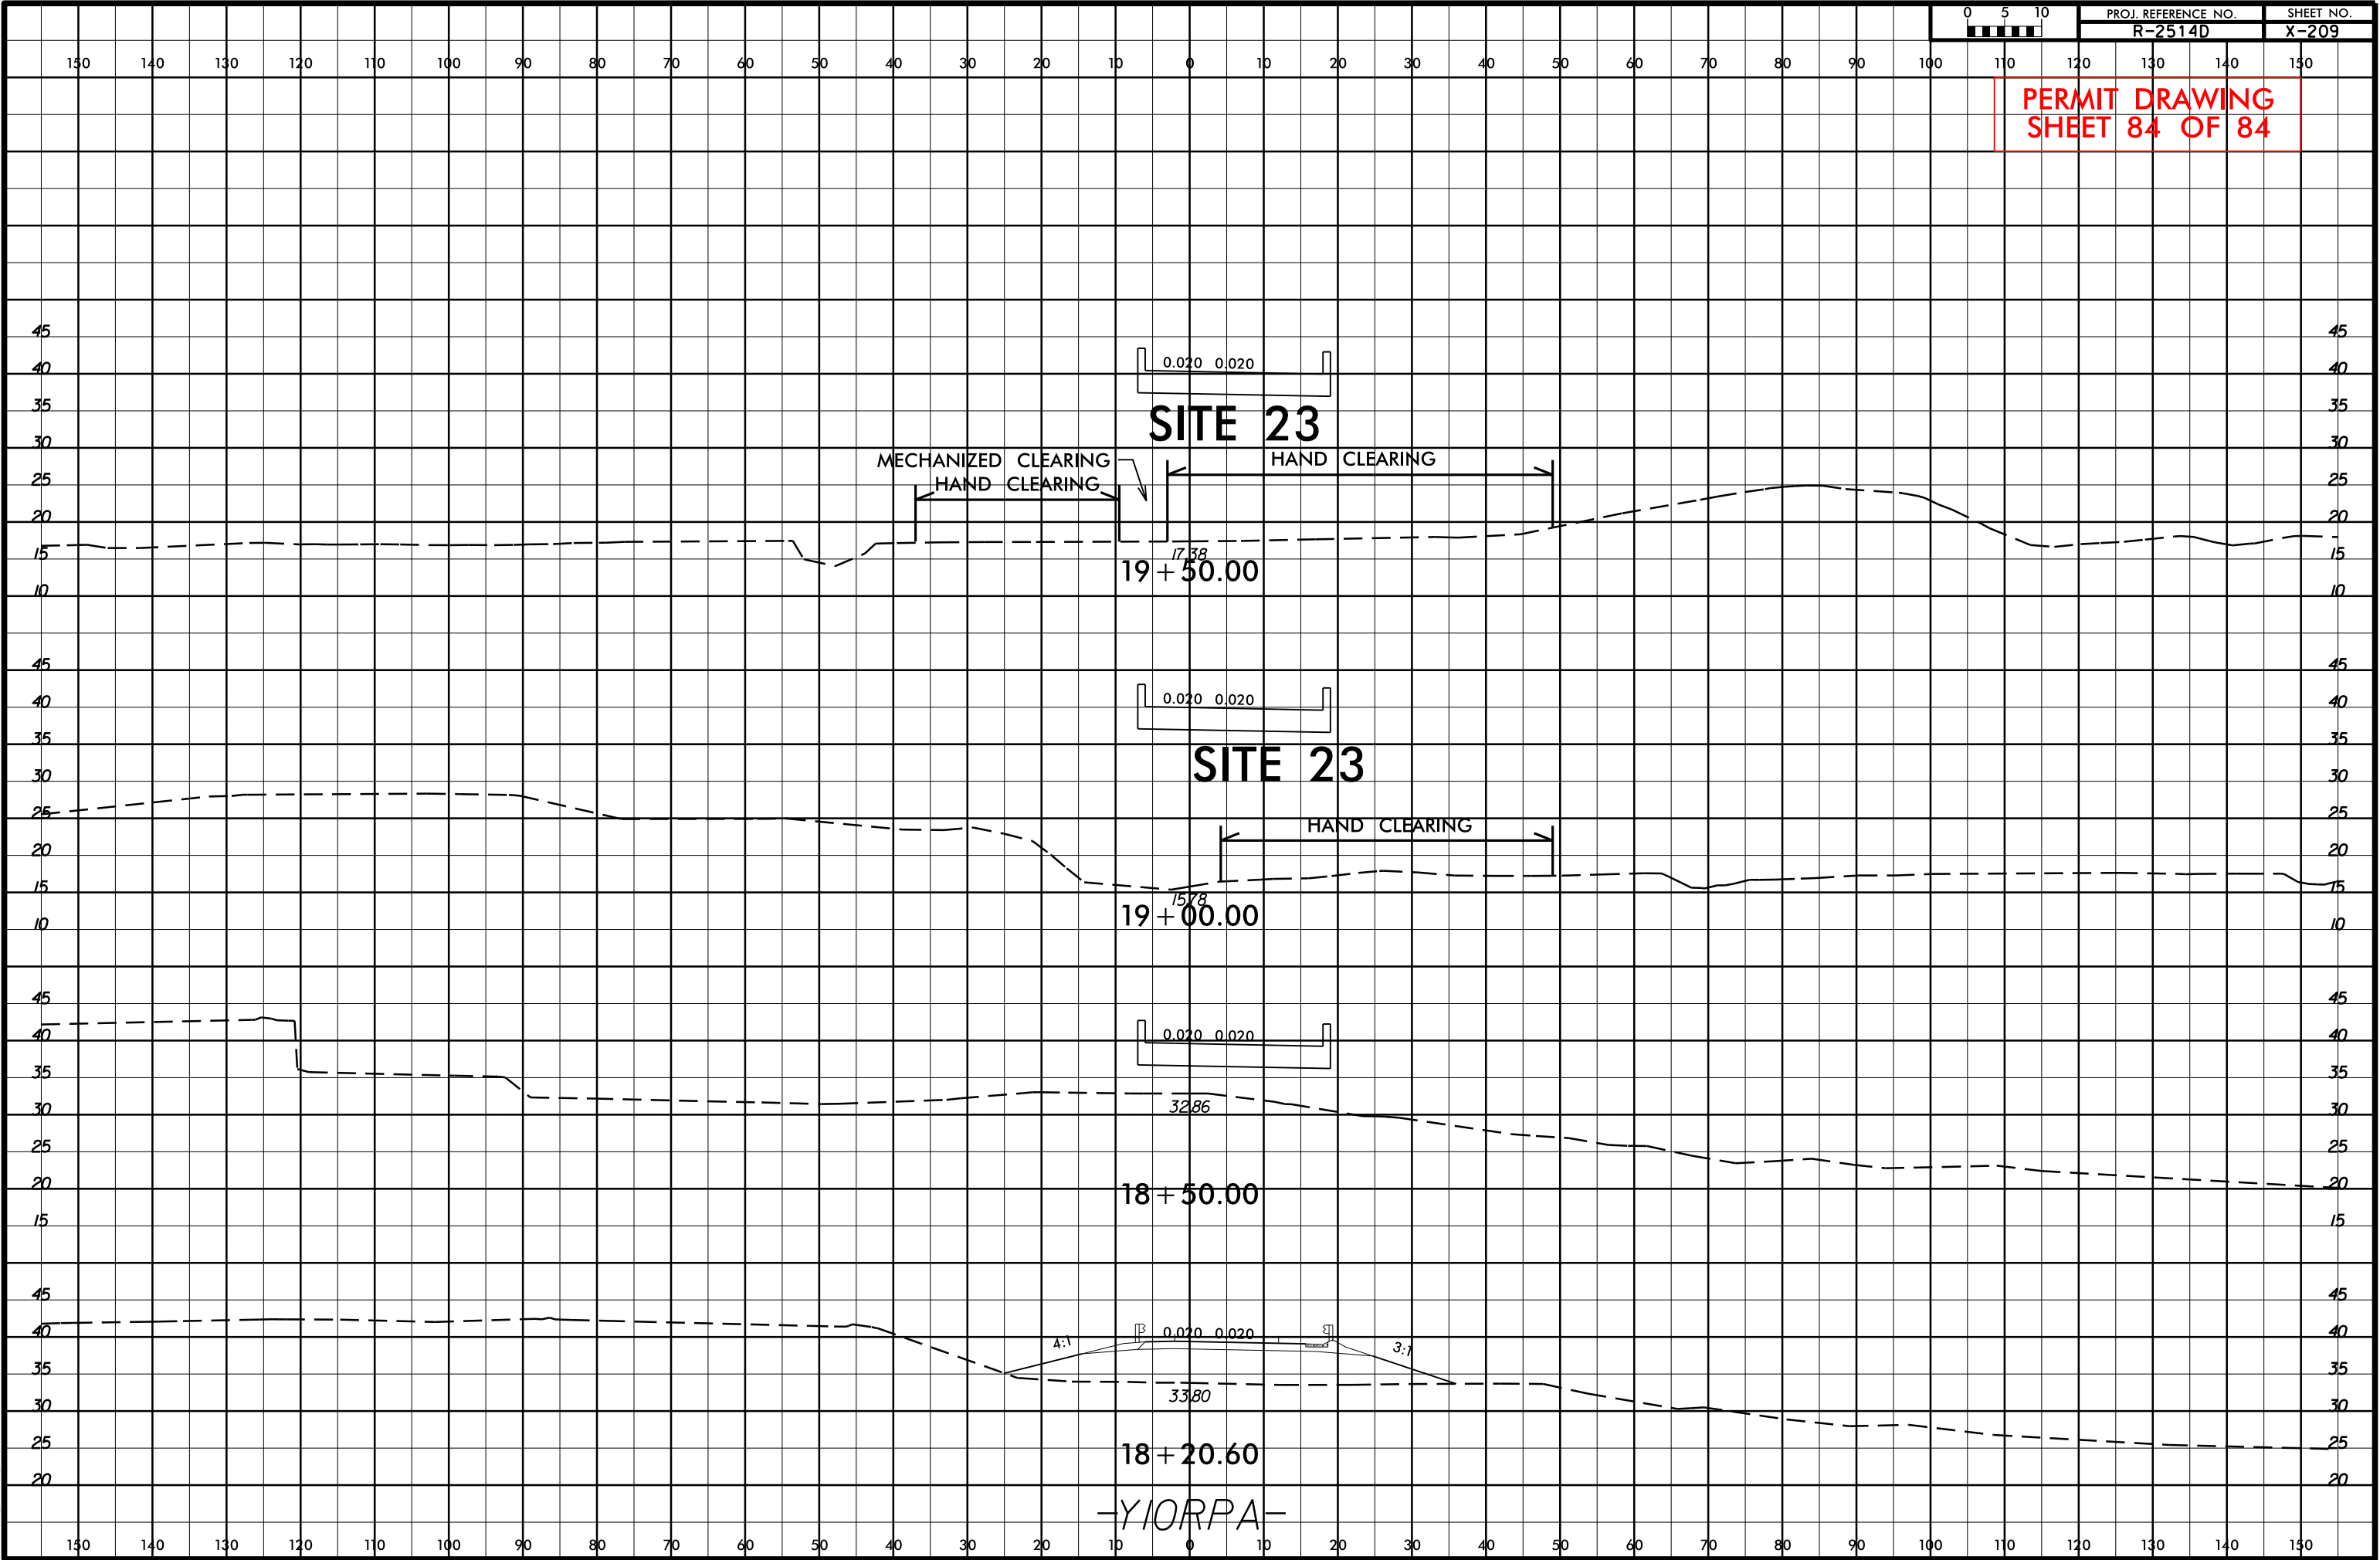

WETLAND PERMIT IMPACT SUMMARY

			WETLAND IMPACTS					SURFACE WATER IMPACTS				
Site No.	Station (From/To)	Structure Size / Type	Permanent Fill In Wetlands (ac)	Temp. Fill In Wetlands (ac)	Excavation in Wetlands (ac)	Mechanized Clearing in Wetlands (ac)	Hand Clearing in Wetlands (ac)	Permanent SW impacts (ac)	Temp. SW impacts (ac)	Existing Channel Impacts Permanent (ft)	Existing Channel Impacts Temp. (ft)	Natural Stream Design (ft)
1	302+50 to 303+50 -L-	48" RCP-IV						0.01	<0.01	218	31	
		Bank Stabilization								16		
2	329+50 to 331+50 -L-	36" RCP-IV	2.49			0.05						
	17+00 to 18+48.13											
	-Y3RPA-											
	17+00 to 19+00											
	-Y3RPD-											
3	372+50 to 374+50 -L-	Dual Bridges	<0.01	<0.01		0.07	0.66					
	17+51 to 22+00	2@ 8'X8' RCBC	0.08			0.02		<0.01	0.01	5	50	
	-DRV3-											
	11+50 to 12+50											
	-DRV4-											
4	389+02 to 399+75 -L-	Dual Bridges	0.76	0.06	0.06	0.12	1.19					
		48" RCP-IV										
5	432+00 to 434+00 -L-	36" RCP-IV	0.86			0.05						
6	437+00 to 446+00 -L-		1.60			0.13		0.03				
TOTALS:			5.79	0.06	0.06	0.44	1.84	0.04	0.01	239.00	81.00	0.00

Site 2 is a total take, and all of the wetland has been accounted for, including the wetland that is outside of the ROW.

There is permanent fill in wetlands at sites 3 and 4 due to the piles for the proposed bridges. Also, there is temporary fill in wetlands at sites 3 and 4 due to the piles for the work bridges. The pile areas are too small to show in the permit drawings, but they have been accounted for in the wetland summary.

NC DEPARTMENT OF TRANSPORTATION
DIVISION OF HIGHWAYS

JONES COUNTY
WBS - 34442.1.1 (R-2514D)

WETLAND PERMIT IMPACT SUMMARY

			WETLAND IMPACTS					SURFACE WATER IMPACTS				
Site No.	Station (From/To)	Structure Size / Type	Permanent Fill In Wetlands (ac)	Temp. Fill In Wetlands (ac)	Excavation in Wetlands (ac)	Mechanized Clearing in Wetlands (ac)	Hand Clearing in Wetlands (ac)	Permanent SW impacts (ac)	Temp. SW impacts (ac)	Existing Channel Impacts Permanent (ft)	Existing Channel Impacts Temp. (ft)	Natural Stream Design (ft)
7	458+02 to 458+33 -L-		<0.01			0.01						
8	463+00 to 463+50 -L-		0.23			0.02						
9	473+00 to 475+00 -L-	54" RCP-IV	0.54			0.06		0.05	<0.01	196	20	
		Bank Stabilization								18		
10	476+50 to 480+00 -L-	36" RCP-IV	0.38			0.02						
11	490+50 to 496+00 -L-	36" RCP-IV	0.96			0.09						
12	504+00 to 506+00 -L-	36" RCP-IV	0.31			0.06						
13	520+07 to 520+23 -L-	36" RCP-IV	0.01			<0.01		0.01	<0.01	230	21	
		Bank Stabilization								12		
14	527+50 to 529+50 -L-		0.34									
TOTALS:			2.77	0.00	0.00	0.26	0.00	0.06	<0.01	456.00	41.00	0.00

Site 7 includes 0.25 Ac. permanent fill to a pond.
Site 8 includes a total take of the remaining 0.05 Ac. of wetland to the right of the roadway.

NC DEPARTMENT OF TRANSPORTATION
DIVISION OF HIGHWAYS

JONES COUNTY
WBS - 34442.1.1 (R-2514D)

WETLAND PERMIT IMPACT SUMMARY

			WETLAND IMPACTS					SURFACE WATER IMPACTS				
Site No.	Station (From/To)	Structure Size / Type	Permanent Fill In Wetlands (ac)	Temp. Fill In Wetlands (ac)	Excavation in Wetlands (ac)	Mechanized Clearing in Wetlands (ac)	Hand Clearing in Wetlands (ac)	Permanent SW impacts (ac)	Temp. SW impacts (ac)	Existing Channel Impacts Permanent (ft)	Existing Channel Impacts Temp. (ft)	Natural Stream Design (ft)
15	530+12 to 531+75 -L-	78" RCP-IV	0.03			0.02		0.06	<0.01	292	27	
		Bank Stabilization								26		
16	535+00 to 536+67 -L-	42" RCP-IV						0.01	<0.01	282	21	
		Bank Stabilization								14		
17	548+16 to 552+75	36" RCP-IV	1.39			0.16						
18	562+00 to 563+00 -L-	18" RCP-IV	0.58			0.10						
	11+00 to 13+50 -Y8A-											
19	584+00 to 588+00 -L-	36" RCP-IV	1.35			0.20						
	33+50 to 35+00 -Y8A-											
20	591+50 to 592+50 -L-	36" RCP-IV	0.30			0.06						
	41+00 to 41+50 -Y8A-											
21	608+00 to 612+50 -L-		1.58		0.01	0.03		0.06		644		
	26+00 to 30+00 -Y10-											
TOTALS:			5.23	0.00	0.01	0.57	0.00	0.13	<0.01	1258	48	0

NC DEPARTMENT OF TRANSPORTATION
DIVISION OF HIGHWAYS

JONES COUNTY
WBS - 34442.1.1 (R-2514D)

WETLAND PERMIT IMPACT SUMMARY

			WETLAND IMPACTS					SURFACE WATER IMPACTS				
Site No.	Station (From/To)	Structure Size / Type	Permanent Fill In Wetlands (ac)	Temp. Fill In Wetlands (ac)	Excavation in Wetlands (ac)	Mechanized Clearing in Wetlands (ac)	Hand Clearing in Wetlands (ac)	Permanent SW impacts (ac)	Temp. SW impacts (ac)	Existing Channel Impacts Permanent (ft)	Existing Channel Impacts Temp. (ft)	Natural Stream Design (ft)
22	26+07 to 26+67		0.02									
	-Y10RPA-											
23	19+00 to 20+00	BRIDGE	<0.01			0.01	0.17					
	-Y10RPA-	Bank Stabilization										
	624+49 to 625+64	BRIDGE					0.02					
	-L-											
	627+15 to 627+40	Grassed Swale	<0.01		0.01	0.02						
	-L-											
TOTALS:			0.02	0.00	0.01	0.03	0.18	0.00	0.00	0.00	0.00	0.00

OVERALL PROJECT TOTALS:	13.82	0.07	0.07	1.29	2.02	0.23	0.02	1953.00	170.00	0.00
-------------------------	-------	------	------	------	------	------	------	---------	--------	------

Structure @ Sta. 18+43 to 20+43 -Y10RPA-

- 15ft² permanent impacts
- 3000 ft² temporary impacts

Strucure @ Sta. 623+81 to 626+31 -L-

- 70ft² permanent impacts
- 3900 ft² temporary impacts

NC DEPARTMENT OF TRANSPORTATION
DIVISION OF HIGHWAYS

JONES COUNTY
WBS - 34442.1.1 (R-2514D)

09/08/99

See Sheet 1-A For Index of Sheets
See Sheet 1-B For Conventional Symbols
See Sheet 1-C Thru 1-F For Survey Control Sheets

STATE OF NORTH CAROLINA
DIVISION OF HIGHWAYS

JONES & CRAVEN
COUNTIES


LOCATION: US 17 FROM SOUTH OF NC 58 TO THE NEW BERN BYPASS

TYPE OF WORK: GRADING, DRAINAGE, PAVING, AND STRUCTURES



BUFFER IMPACTS PERMIT

STATE	STATE PROJECT REFERENCE NO.	SHEET NO.	TOTAL SHEETS
N.C.	R-2514D	1	
STATE PROJ. NO.	F.A. PROJ. NO.	DESCRIPTION	
34442.1.5		PE	
34442.2.S5		RW & UTILITIES	

BUFFER DRAWING
SHEET 1 OF 20

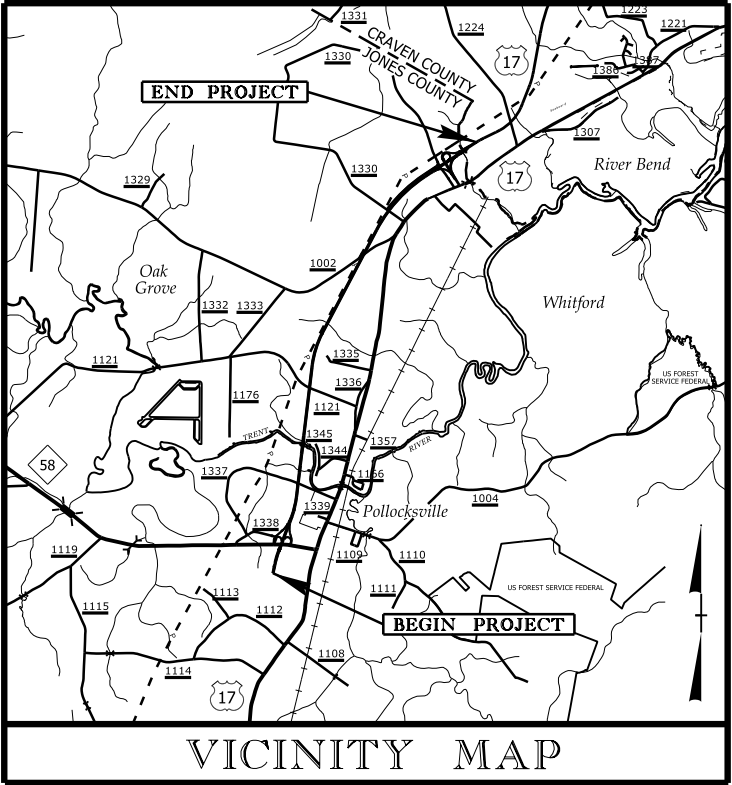

VICINITY MAP

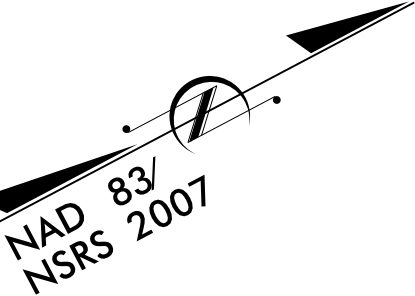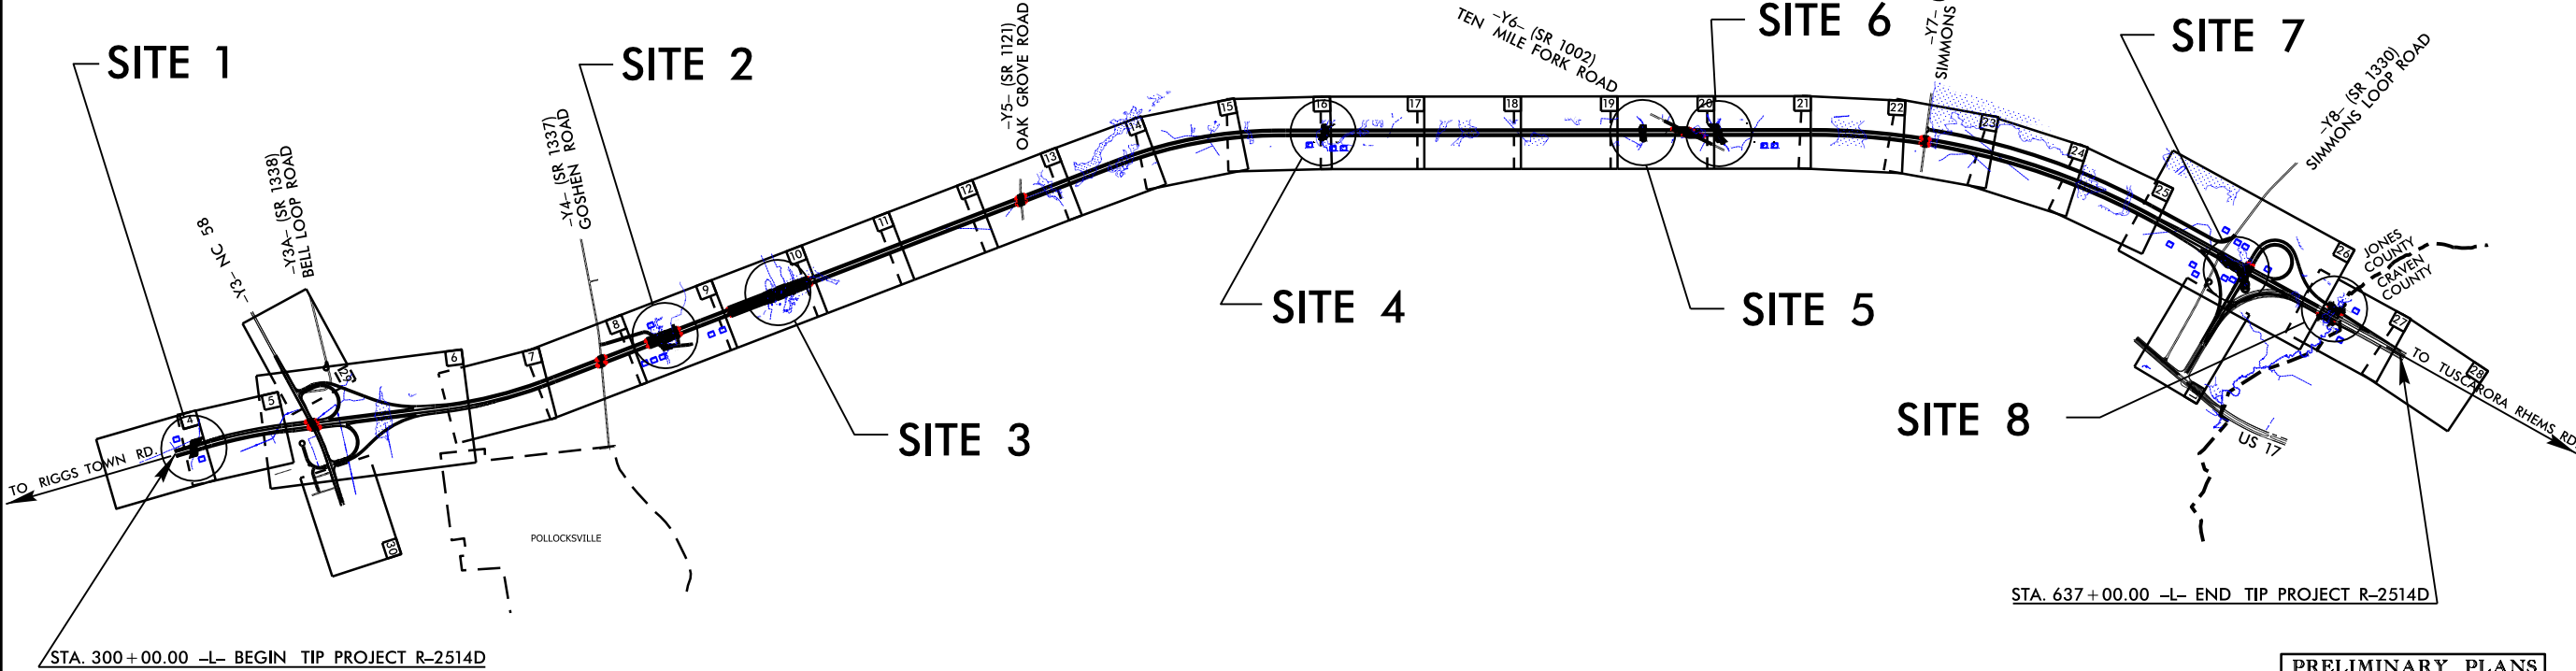


PRELIMINARY PLANS
DO NOT USE FOR CONSTRUCTION

TIP PROJECT: R-2514D

CONTRACT:

GRAPHIC SCALES

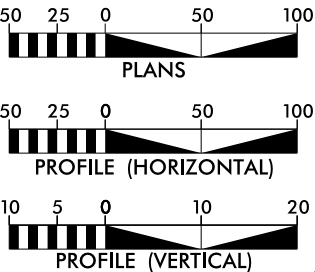

DESIGN DATA

ADT 2015 = 10,600
ADT 2035 = 15,700
DHV = 7 %
D = 65 %
T = 7 % *
V = 70 MPH
* TTST=4 % DUAL = 3 %
FUNC CLASS = FREEWAY
STATEWIDE TIER

PROJECT LENGTH

LENGTH OF ROADWAY, TIP PROJECT R-2514D = 5.894 Miles
LENGTH OF STRUCTURES, TIP PROJECT R-2514D = 0.489 Miles
TOTAL LENGTH OF TIP PROJECT R-2514D = 6.383 Miles

Prepared in the Office of:
DIVISION OF HIGHWAYS
1000 Birch Ridge Dr., Raleigh NC, 27610

2012 STANDARD SPECIFICATIONS
RIGHT OF WAY DATE:
SEPTEMBER 27, 2013

LETTING DATE:
JUNE 16, 2015

JAMES A. SPEER, P.E.
PROJECT ENGINEER


DANIEL W. GARDNER, JR., P.E.
PROJECT DESIGN ENGINEER

HYDRAULICS ENGINEER

SIGNATURE: _____ P.E.

ROADWAY DESIGN
ENGINEER

SIGNATURE: _____ P.E.

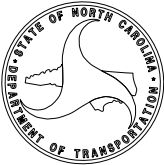

4/21/2014
R:\Hydraulics\PERMITS Environmental\Drawings\Buffer Permit\R2514D_Buffer_1.sh.dgn
\$\$\$\$\$SYTIME\$\$\$\$\$
\$\$\$\$\$DGN\$\$\$\$\$
\$\$\$\$\$USERNAME\$\$\$\$\$

PROJECT REFERENCE NO.
R-2514D

SHEET NO.

R/W SHEET NO.

ROADWAY DESIGN ENGINEER

HYDRAULICS ENGINEER

PRELIMINARY PLANS



DO NOT USE FOR CONSTRUCTION

BUFFER DRAWING

SHEET 2 OF 20

1
IERS FARM, INC
0 PG 7H
3 PG 63H
1 PG 256
7 PG 819
12 PG 55
8 PG 898
2 PG 8

NAD 83/NSRS 2007

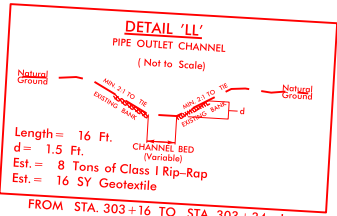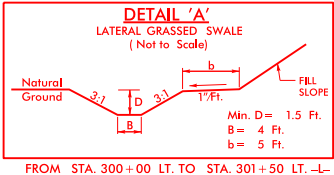

GRASS SWALE DATA
DA = 0.72 AC. PAV.
0.87 AC. GRASS
5.4 AC. OFFSITE
SLOPE = 0.003 FT/FT
L REQ = 612 FT
L PRO = 150 FT
Q2 = 11 CFS
V2 = 1.6 FTS
Q10 = 14.0 CFS
V10 = 1.7 FTS

STA. 300+00 TO 301+50 LT -L-

SITE 1

4' BASE LATERAL GRASSED SWALE
SEE DETAIL 'A'

CHORD
2' B' RIP RAP
EST. 1 TON
EST. 5 SY GEOTEXTILE

300' TAPER

N 11° 39' 27.2" E

8:1 12' PS

N 11° 39' 27.2" E

305

-L- STA. 308+00.00

1
BELL BROTHERS FARM, INC
DB 310 PG 7H
DB 180 PG 63H
DB 188 PG 256
DB 197 PG 819
DB 282 PG 55
DB 278 PG 898
MB 12 PG 8

GRASS SWALE DATA
DA = 0.08 AC. PAV.
0.39 AC. GRASS
SLOPE = 0.003 FT/FT
L REQ = 47 FT
L PRO = 426 FT
Q2 = 1.2 CFS
V2 = 0.8 FTS
Q10 = 1.6 CFS
V10 = 0.9 FTS

STA. 300+15 TO 304+41 MEDIAN -L-

END PROJECT R-2514C
BEGIN PROJECT R-2514D
-L- STA. 300+00.00



MITIGABLE IMPACTS ZONE 1



MITIGABLE IMPACTS ZONE 2






GRAPHIC SCALE



BELL B
DB
DB
DB
DB
DB
M





BUFFER DRAWING
SHEET 4 OF 20

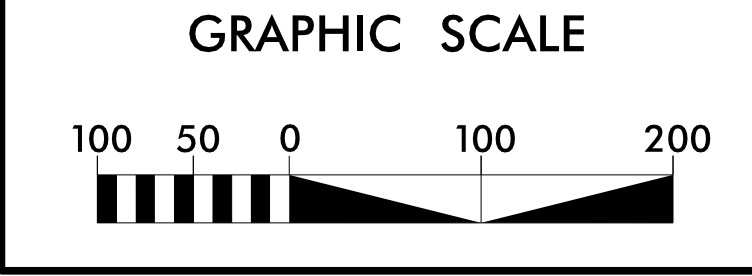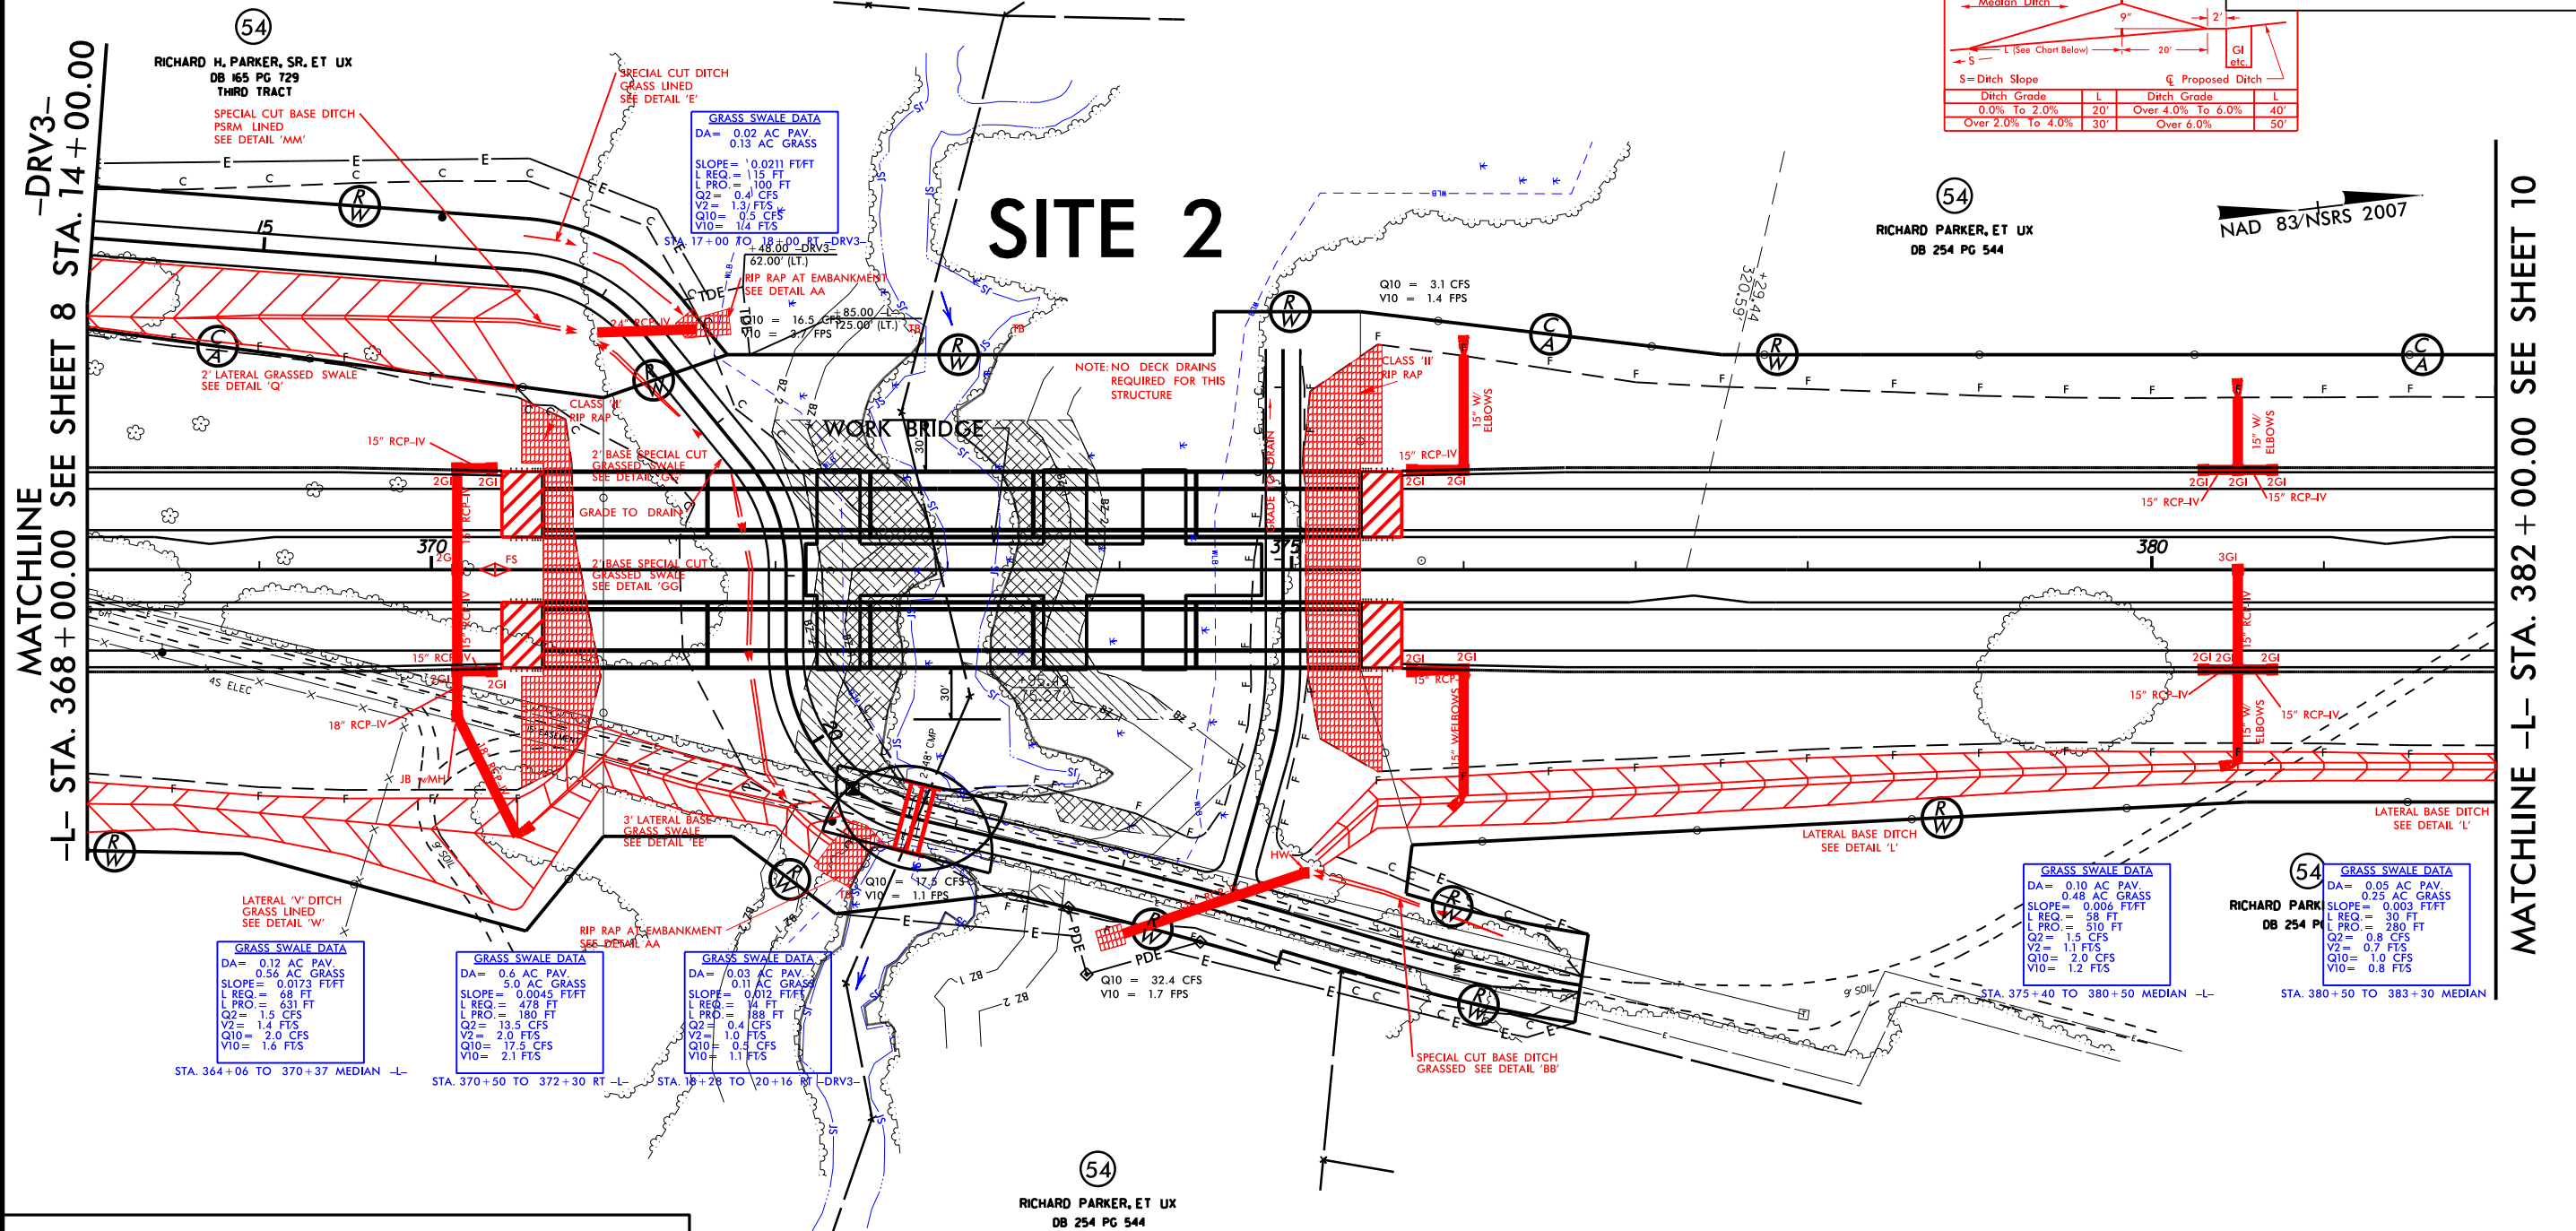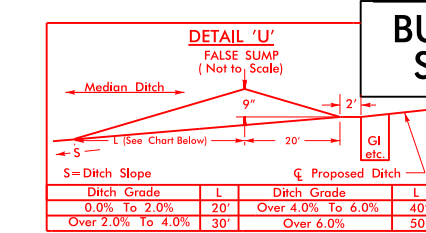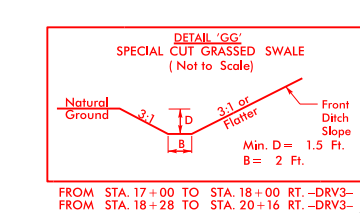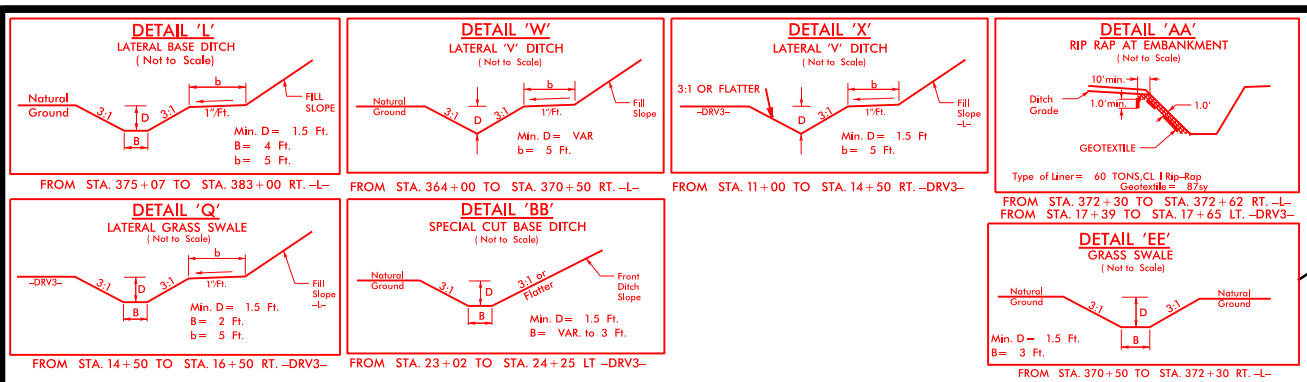

4212014
R:\Hydraulics\PERMITS\Environmental Drawings\Buffer Permit\2514D_Hyd_Buffer_pln_09.dgn
\$\$\$\$\$SYTIME\$\$\$\$\$
\$\$\$\$\$DESIGN\$\$\$\$\$
\$\$\$\$\$DATE\$\$\$\$\$


SEE SHEET 35 FOR -L- PROFILE
SEE SHEET 52 FOR -DRV3- PROFILE
SEE SHEET 52 FOR -DRV4- PROFILE
SEE SHEETS S-1 THRU S-? FOR STRUCTURE PLANS

SBG - "SHOULDER BERM GUTTER"

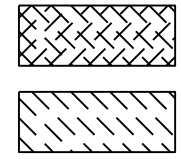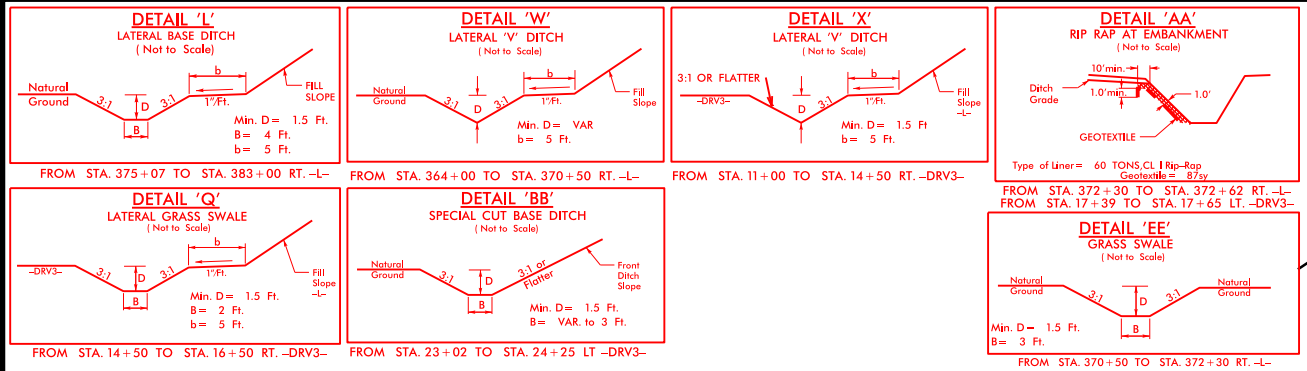

ALLOWABLE IMPACTS ZONE 1

ALLOWABLE IMPACTS ZONE 2

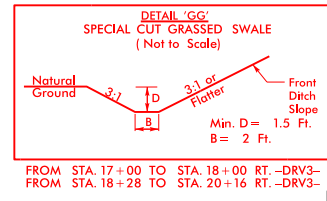

DETAIL 'U' FALSE SUMP (Not to Scale)

Ditch Grade	L	Ditch Grade	L
0.0% To 2.0%	20'	Over 4.0% To 6.0%	40'
Over 2.0% To 4.0%	30'	Over 6.0%	50'



PROJECT REFERENCE NO. **R-2514D** SHEET NO. **9**

R/W SHEET NO.

ROADWAY DESIGN ENGINEER HYDRAULICS ENGINEER

PRELIMINARY PLANS
DO NOT USE FOR CONSTRUCTION

BUFFER DRAWING
SHEET 5 OF 20

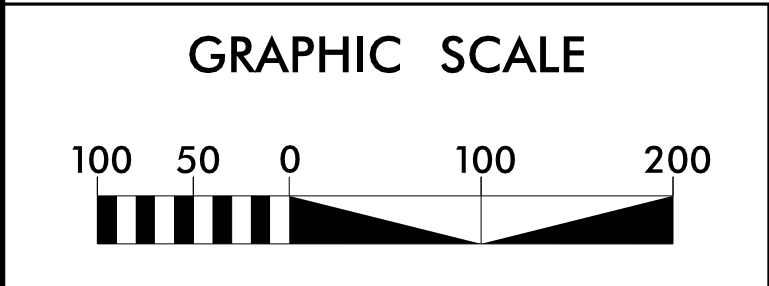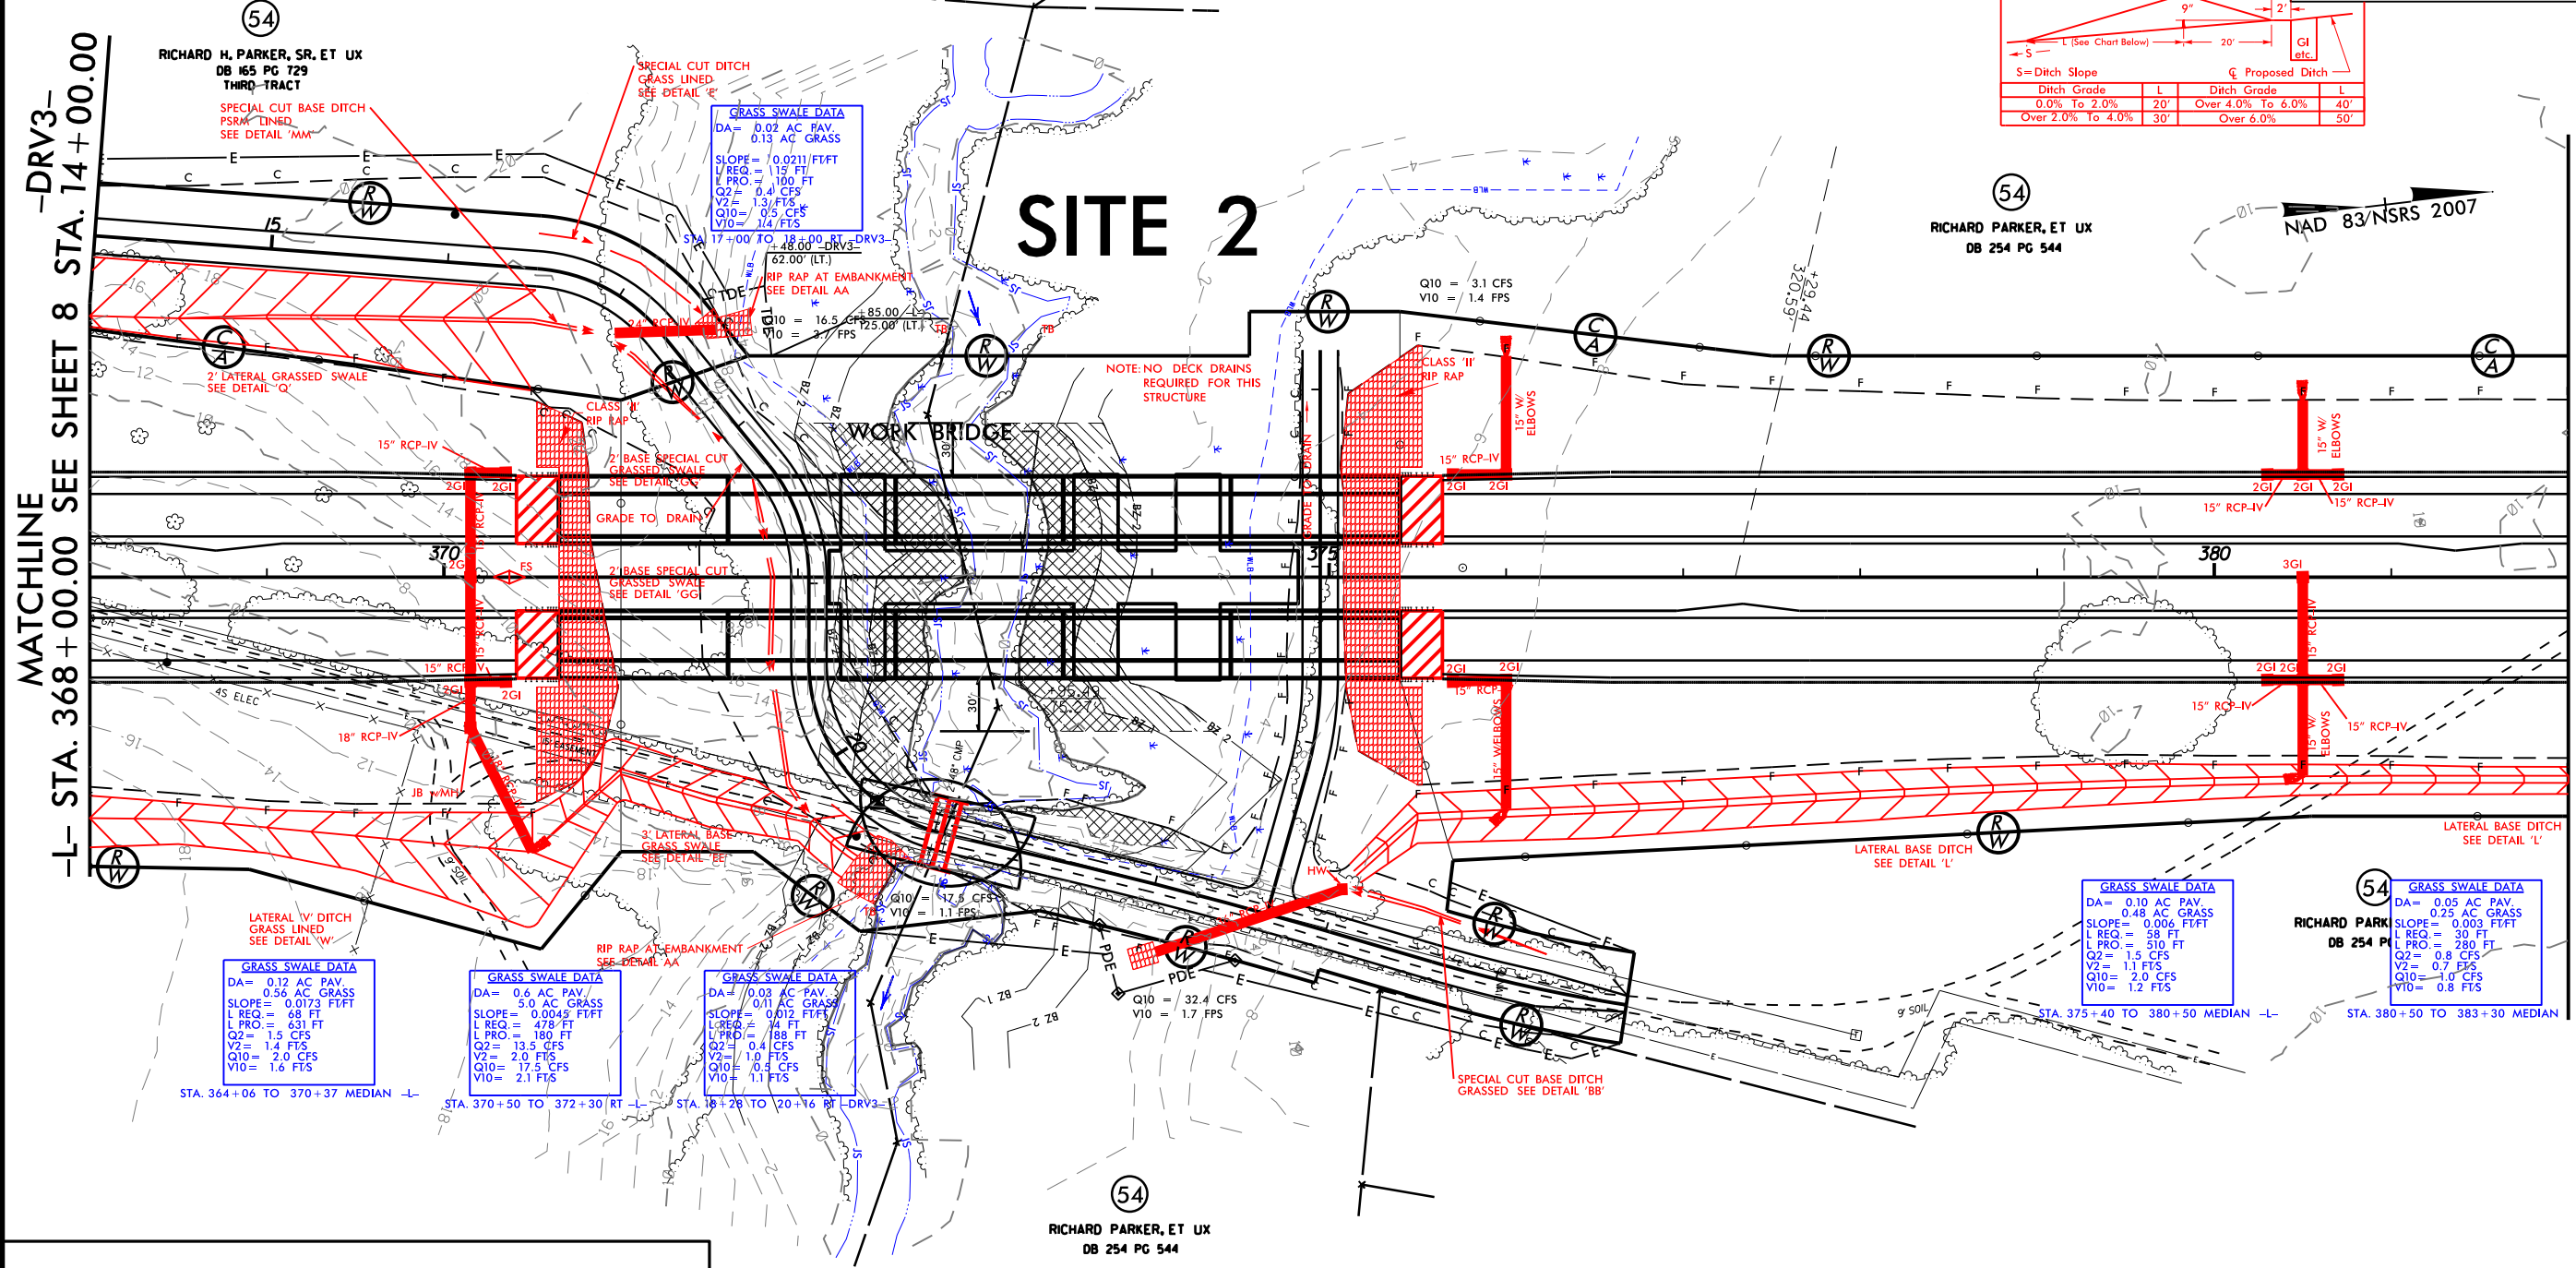

4212014
R:\Hydraulics\PERMITS\Environmental Drawings\Buffer Permit\2514D_Hyd_Buffer_p09_con.dgn
\$\$\$\$\$SYTIME\$\$\$\$\$
\$\$\$\$\$DESIGN\$\$\$\$\$
\$\$\$\$\$DATE\$\$\$\$\$

MATCHLINE -L- STA. 382 + 00.00 SEE SHEET 10


SEE SHEET 35 FOR -L- PROFILE
SEE SHEET 52 FOR -DRV3- PROFILE
SEE SHEET 52 FOR -DRV4- PROFILE
SEE SHEETS S-1 THRU S-? FOR STRUCTURE PLANS

SBG - "SHOULDER BERM GUTTER"

PROJECT REFERENCE NO.	SHEET NO.
R-2514D	9
RW SHEET NO.	
ROADWAY DESIGN ENGINEER	HYDRAULICS ENGINEER
PRELIMINARY PLANS DO NOT USE FOR CONSTRUCTION	

BUFFER DRAWING
SHEET 6 OF 20

Q10 = 3.1 CFS
V10 = 1.4 FPS

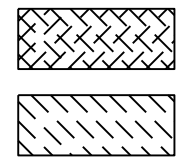


ALLOWABLE IMPACTS ZONE 1
ALLOWABLE IMPACTS ZONE 2

SITE 2

NOTE: NO DECK DRAINS
REQUIRED FOR THIS
STRUCTURE

WORK BRIDGE

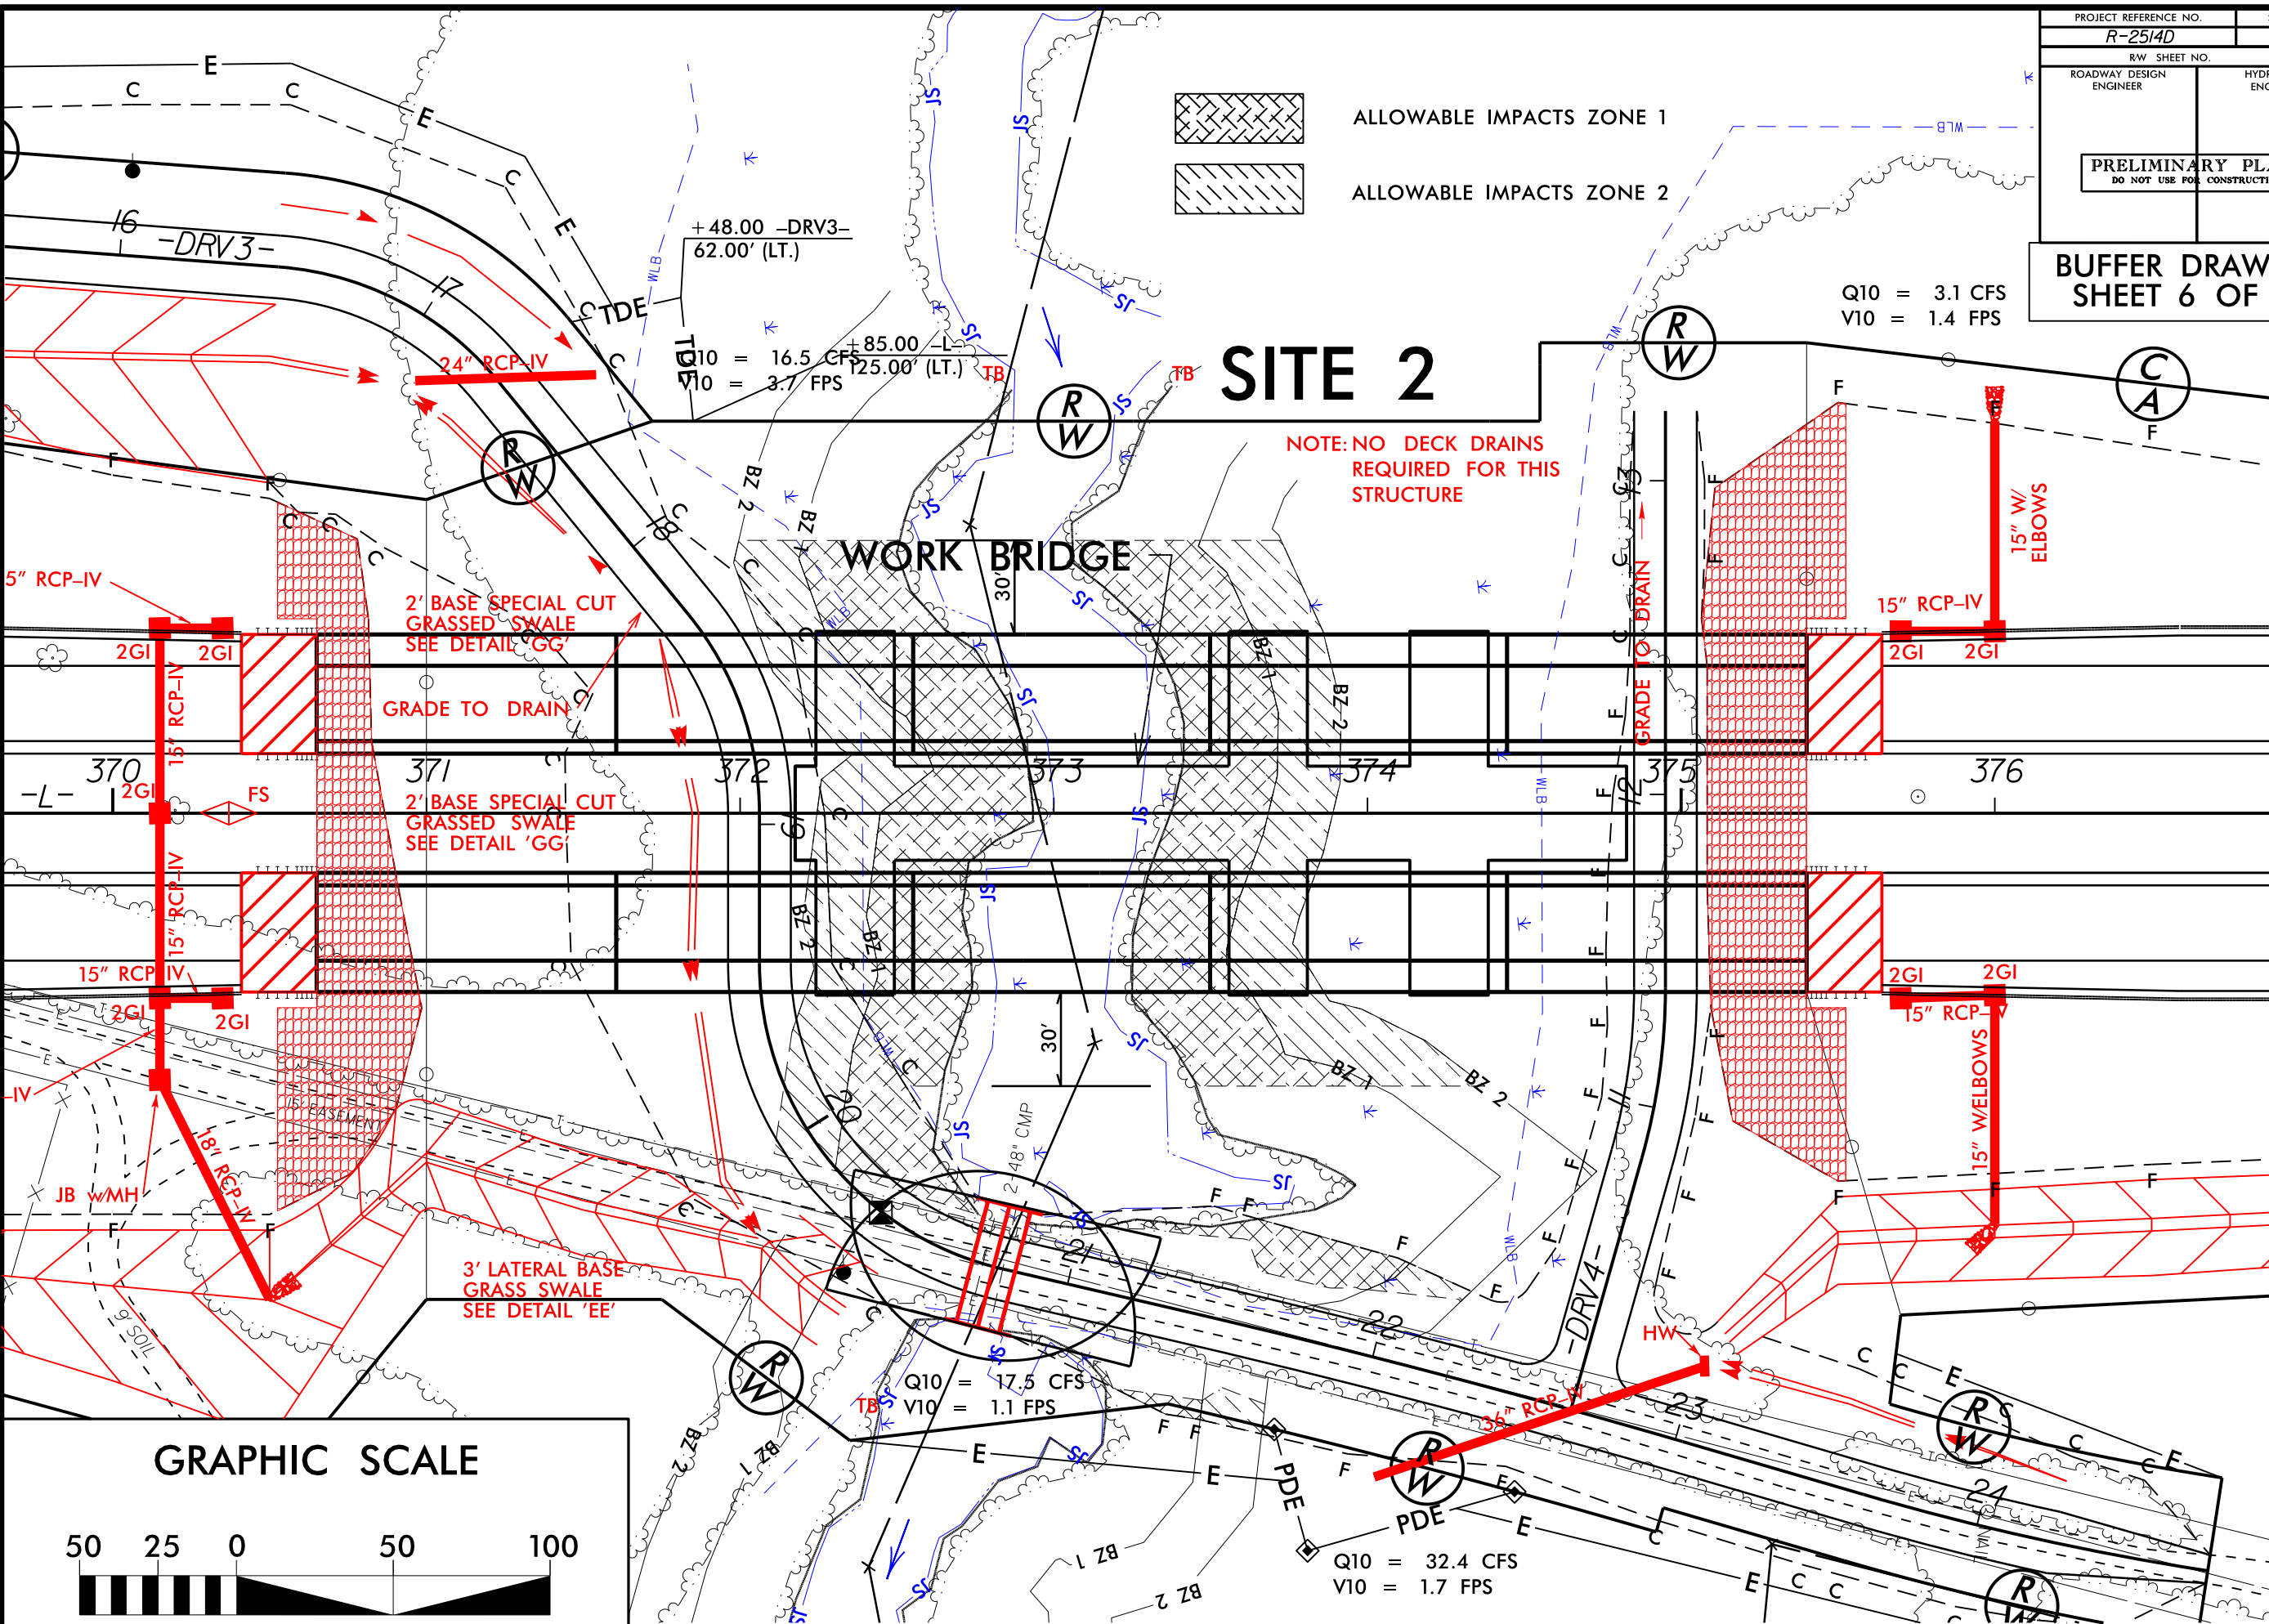

GRAPHIC SCALE



REVISIONS

4/2/2014
R:\Hydraulics\PERMITS\Environmental Drawings\Buffer Permit\2514D_Hyd_Buffer_p01.dgn
\$\$\$\$\$SYTIME\$\$\$\$\$
\$\$\$\$\$DESIGN\$\$\$\$\$
\$\$\$\$\$DRAWING\$\$\$\$\$

56
THOMAS B. MOORE, ET AL
DB 306 PG 520

54
RICHARD PARKER, ET UX
DB 254 PG 544

THOMAS B. MOORE, ET AL
DB 306 PG 520

JOHN H. DAVIS, JR.
DB 184 PG 566
MC "A" SLIDE 104-A

56
THOMAS B. MOORE, ET AL
DB 306 PG 520

SITE 3

MATCHLINE -L- STA. 396 + 00.00 SEE SHEET 11

— WORK BRIDGE

NO FENCE

NOTE: STANDARD DECK DRAINS:
FROM STA. 383+35 TO STA. 388+50 RT
FROM STA. 383+35 TO STA. 388+50 LT.

ALLOWABLE IMPACTS ZONE 1


ALLOWABLE IMPACTS ZONE 2

SEE SHEET 35 FOR -L- PROFILE
SEE SHEETS S-1 THRU S-? FOR STRUCTURE PLANS

[illegible]

4/2/2014
R:\Hydro\Permits\Environmental Drawings\Buffer Permit\2514D_Hyd_Buffer_psh_10_con.dgn
\$\$\$\$\$SYTIME\$\$\$\$\$
\$\$\$\$\$DESIGN\$\$\$\$\$
\$\$\$\$\$DRAWING\$\$\$\$\$
\$\$\$\$\$DATE\$\$\$\$\$

REVISIONS

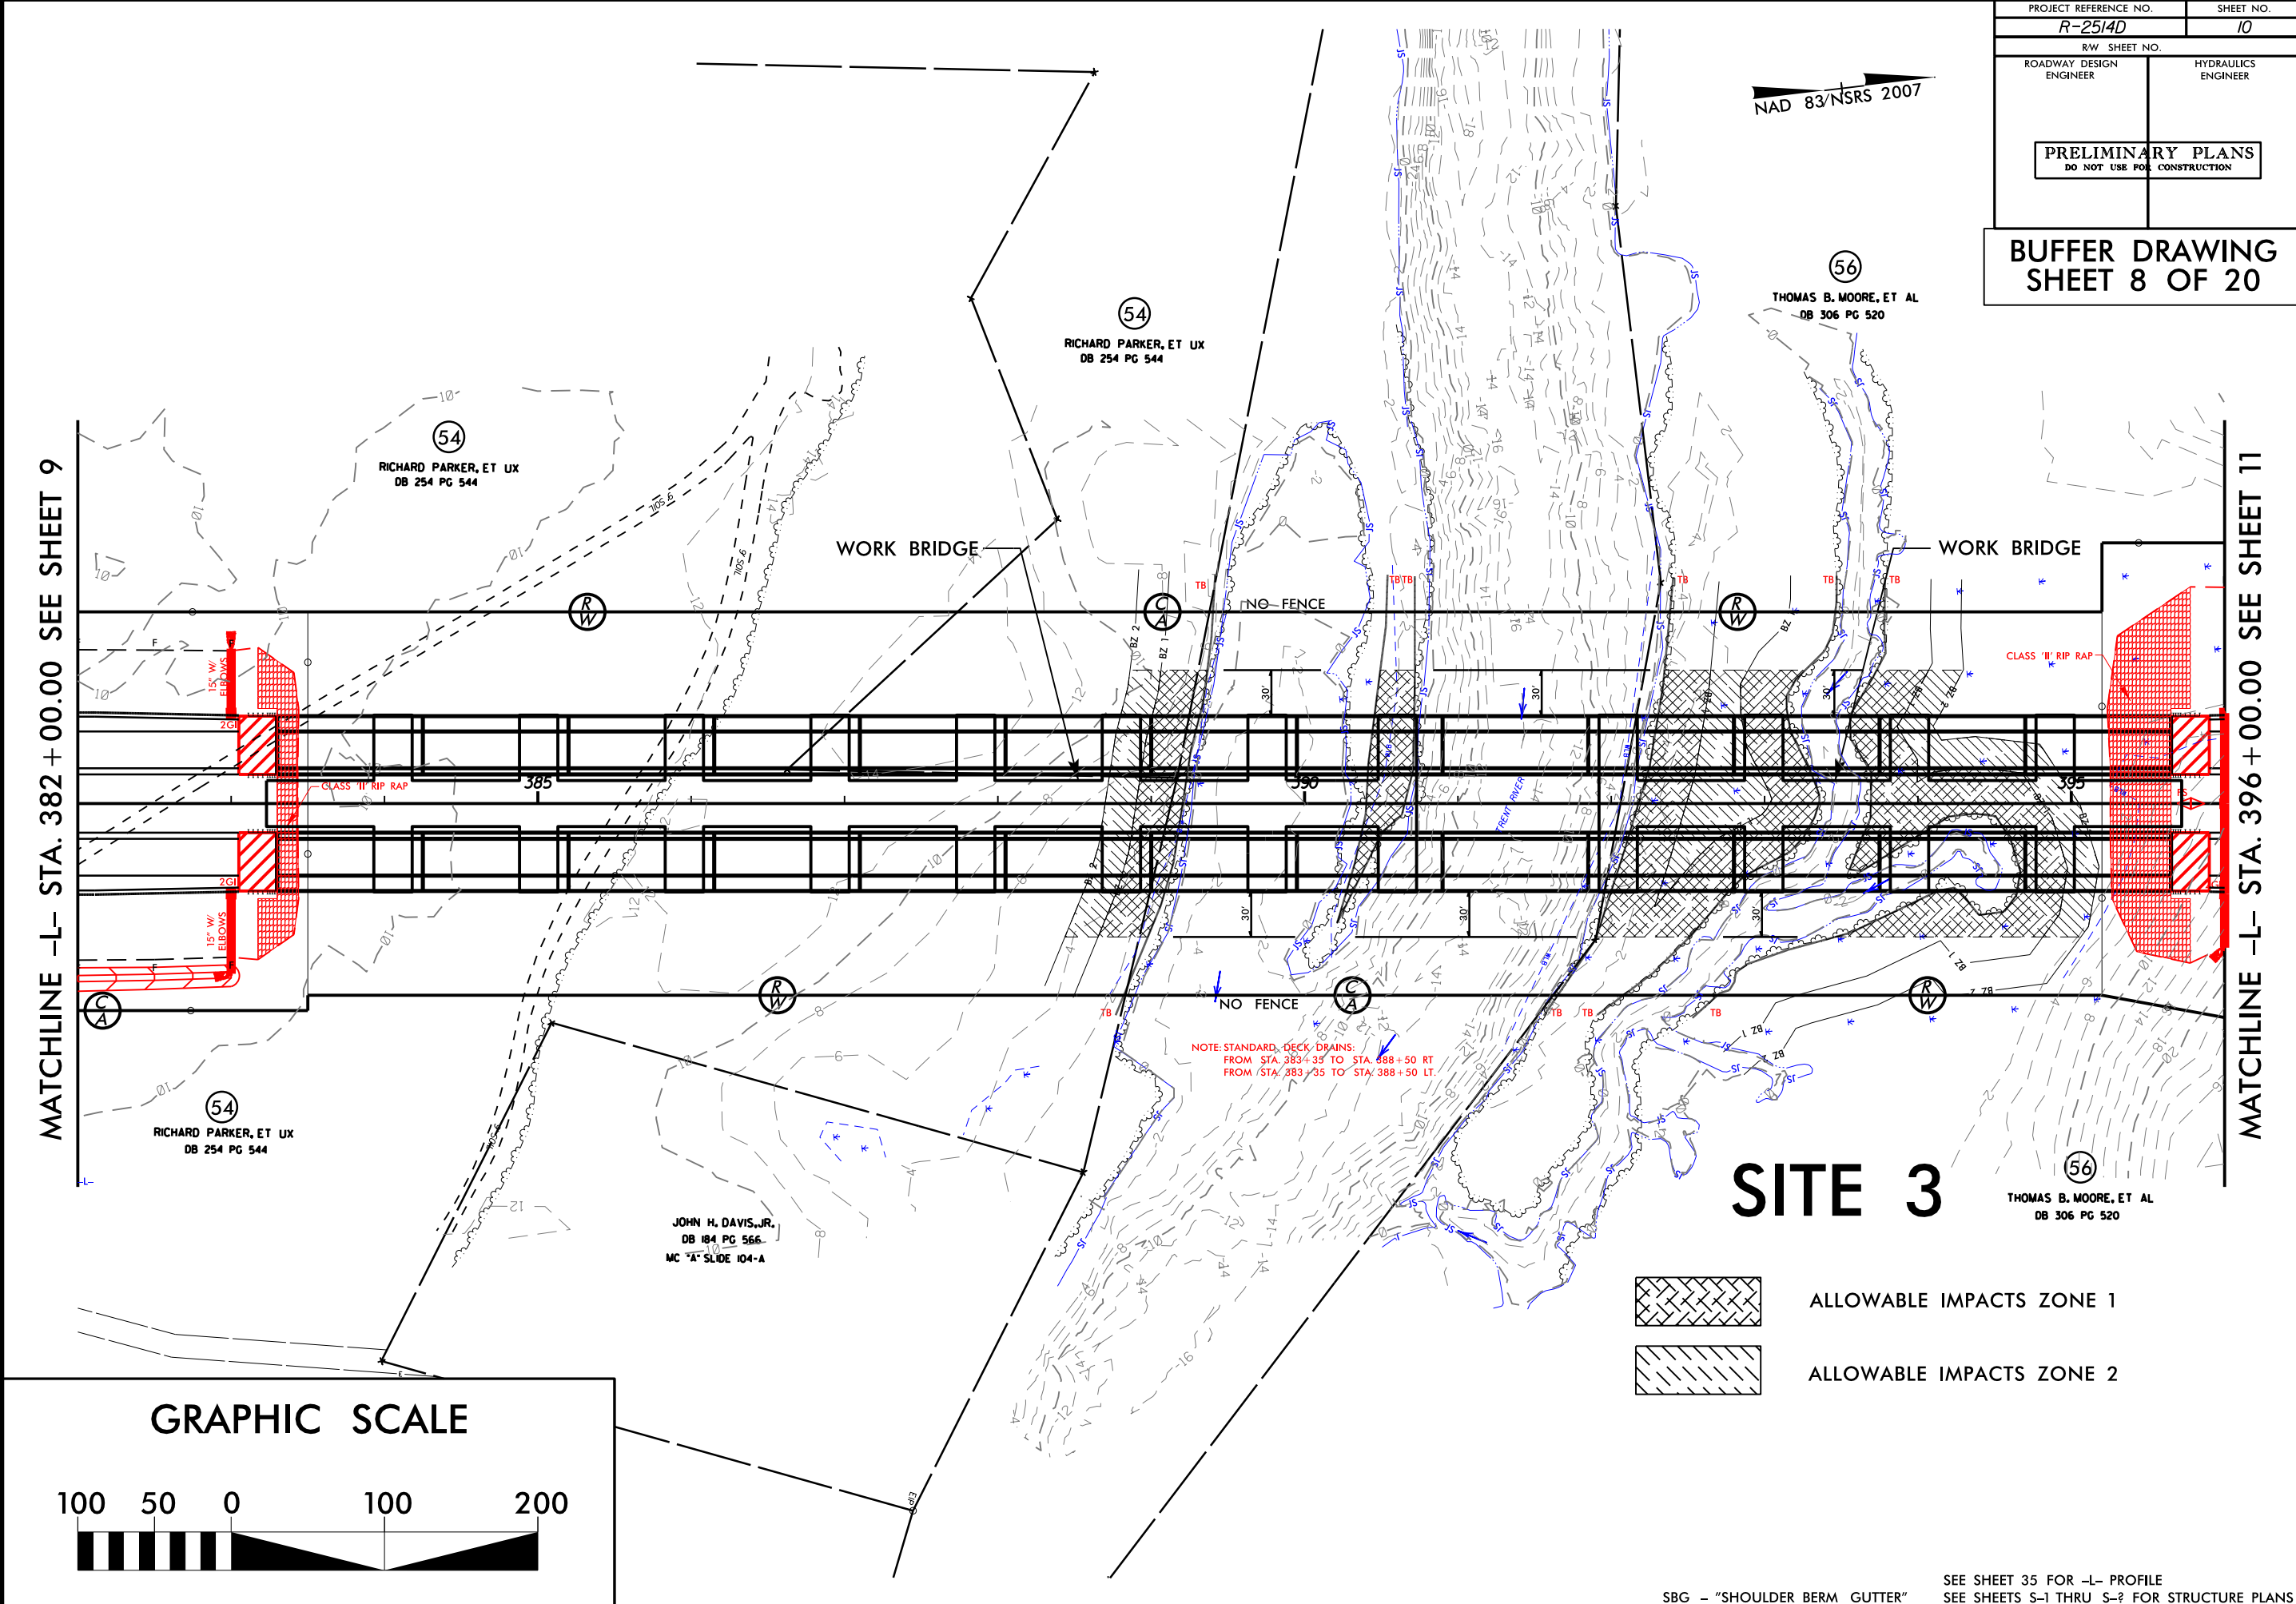

(HISTORIC PROPERTY)
FOSCUE FAMILY LIMITED PARTNERSHIP,
A NORTH CAROLINA LIMITED PARTNERSHIP
DB 274 PG 895
PLAT CABINET A SLIDE 96A

(HISTORIC PROPERTY)
FOSCUE FAMILY LIMITED PARTNERSHIP,
A NORTH CAROLINA LIMITED PARTNERSHIP
DB 274 PG 895
PLAT CABINET A SLIDE 96A

-L- STA. 479+00.00

DETAIL 'U'
FALSE SUMP
(Not to Scale)

$S = \text{Ditch Slope}$ $\bar{C} = \text{Proposed Ditch}$

Ditch Grade	L	Ditch Grade	L
0.0% To 2.0%	20'	Over 4.0% To 6.0%	40'
Over 2.0% To 4.0%	30'	Over 6.0%	50'

DETAIL 'NN'
PIPE OUTLET CHANNEL
(Not to Scale)

Natural Ground

4H: 3 V TO TOP
ELECTRIC SLOPE

4H: 3 V TO TOP
ELECTRIC SLOPE

Noting Ground

CHANNEL BED
(Variable)

d

Length = 18 Ft.
d = 2.0 Ft.
Est. = 12 Tons of Class I Rip-Rap

FROM STA. 473+64 TO STA. 473+88 -L-

(HISTORIC PROPERTY)
FOSCUE FAMILY LIMITED PARTNERSHIP,
A NORTH CAROLINA LIMITED PARTNERSHIP
DB 274 PG 895
PLAT CABINET A SLIDE 96A

GRASS SWALE DATA
DA= 0.29 AC PAV.
0.61 AC GRASS
SLOPE= 0.003 FT/FT
L REQ.= 90 FT
L PRO.= 720 FT
Q2= 2.7 CFS
V2= 1.0 FT/S
Q10= 3.5 CFS
V10= 1.1 FT/S

Q10 = 3.5 CFS
V10 = 1.1 FPS

PIPE OUTLET CHANNEL

GRASS SWALE DATA
DA= 0.06 AC PAV.
0.31 AC GRASS
SLOPE= 0.003 FT/FT
L REQ.= 37 FT
L PRO.= 330 FT
Q2= 1.0 CFS
V2= 0.8 FT/S
Q10= 1.2 CFS
V10= 0.8 FT/S

Q10 = 3.8 CFS
V10 = 1.2 FPS

A horizontal number line with a circle at 0. A bracket from 0 to 1 is labeled $\frac{1}{2}$.

GRASS SWALE DATA
DA= 0.14 AC PAV.
0.66 AC GRASS
SLOPE= 0.003 FT/FT
L REQ.= 80 FT
L PRO.= 736 FT
Q2= 2.1 CFS
V2= 0.9 FT/S
Q10= 2.7 CFS
V10= 1.0 FT/S



MITIGABLE IMPACTS ZONE 2

DETAIL 'B'
TOE PROTECTION
(Not to Scale)

The diagram shows a cross-section of a toe protection structure. A red line represents the 'CL. 'B' Rip-Rap' type of liner. The structure is shown on a 'NATURAL GROUND' surface. A vertical dimension 'd' is indicated. The structure is labeled '3/1 OR FLATTER' and 'FILL SLOPE'. A 'FILTER FABRIC' is shown at the base of the structure.

$d = 1.5 \text{ Ft.}$

Type of Liner = CL. 'B' Rip-Rap

FROM STA. 476+00 TO STA. 479+00 LT. -L-

[illegible]

SEE SHEET 38 FOR -L- PROFILE

THE NEW YORK PUBLIC LIBRARY
ASTOR LENOX TILDEN FOUNDATION
500 5TH AVENUE
NEW YORK 17, N.Y.

12%

B

—

1

MITIGABLE IMPACTS ZONE

MITIGABLE IMPACTS ZONE 2

CRIMINAL SCALE



FROM STA. 476+00 TO STA. 479+00 LT. -L-

FROM STA. 483+00 TO STA. 483+85 LT. -L-
FROM STA. 483+85 TO STA. 485+00 LT. -L-

SEE SHEET 38 FOR -L- PROFILE

**BUFFER DRAWING
SHEET 11 OF 20**

MATCHLINE -L- STA. 516+00.00 SEE SHEET 19

MATCHLINE -L- STA. 530+00.00 SEE SHEET 21

GRAPHIC SCALE



MITIGABLE IMPACTS ZONE 1

MITIGABLE IMPACTS ZONE 2

DETAIL 'OO'
PIPE OUTLET CHANNEL
 (Not to Scale)

Natural Ground

40% 2:1 TO THE EXISTING GROUND

40% 2:1 TO THE EXISTING GROUND

d

CHANNEL BED (Variable)

Natural Ground

Length = 12 Ft.
 d = 1.0 Ft.
 Est. = 4 Tons of Class I Rip-Rap

FROM STA. 520+16 TO STA. 520+27 -L-

DETAIL 'U'
FALSE SUMP
(Not to Scale)

Median Ditch

9'

2'

20'

GL etc.

S = Ditch Slope

Proposed Ditch

Ditch Grade	L	Ditch Grade	L
0.0% To 2.0%	20'	Over 4.0% To 6.0%	L
Over 2.0% To 4.0%	30'	Over 6.0%	5'

C. ROBERT BROWN, ET UX
DB 186 PG 906
PC 'B' SLIDE 234 PG 53

SBG - "SHOULDER BERM GUTTER"
SFCB - "SINGLE FACED CONCRETE BARRIER"


SEE SHEET 40 FOR -L- PROFILE
SEE SHEET 53 FOR -Y6- PROFILE
SEE SHEETS S-1 THRU S-? FOR STRUCTURE PLANS

REVISIONS


4/21/2014
mijork
g:\Hudraulics\PERMITS Environmental Drawings\Buffer Permit\B2514D Hud Buffer psh 20.dwg

MATCHLINE -L- STA. 516 + 00.00 SEE SHEET 19


MATCHLINE -L- STA. 530 + 00.00 SEE SHEET 21

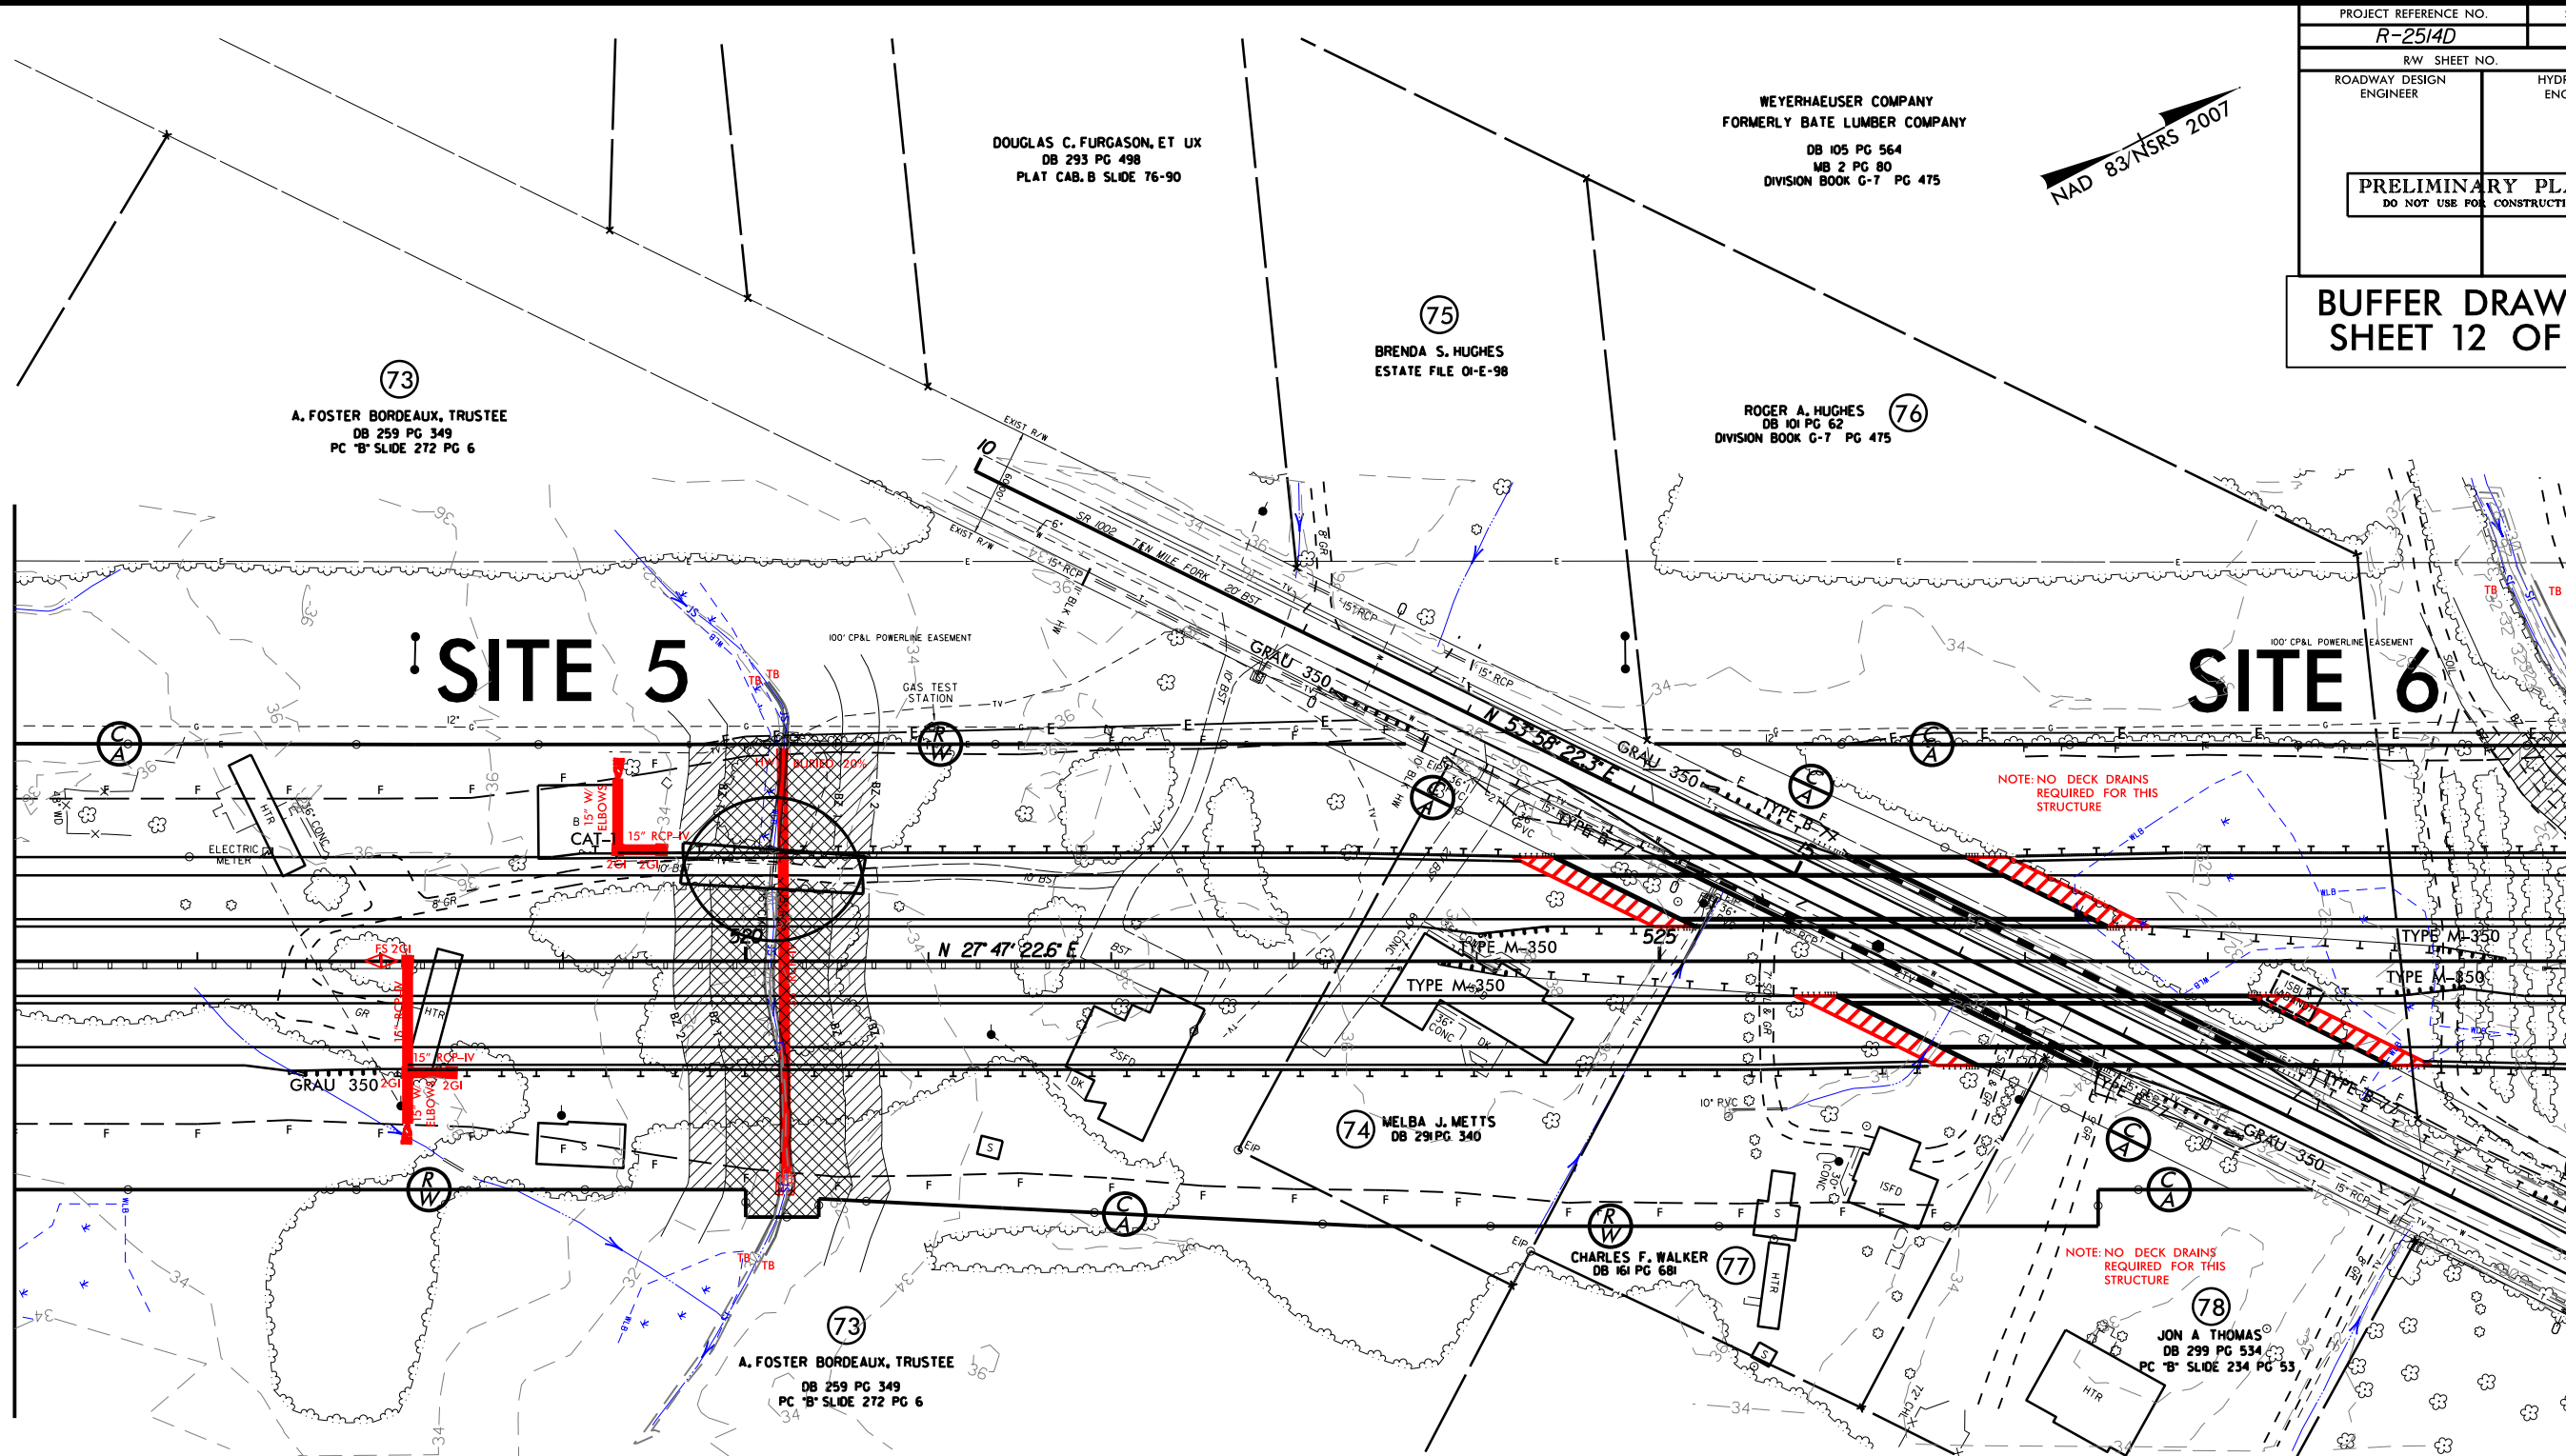



GRAPHIC SCALE

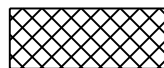

MITIGABLE IMPACTS ZONE 1

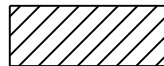

MITIGABLE IMPACTS ZONE 2

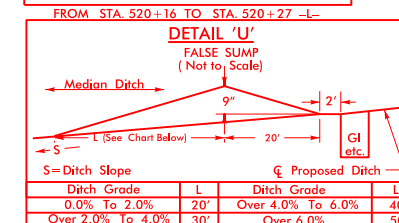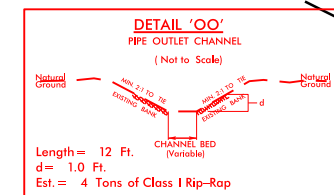

C. ROBERT BROWN, ET UX
DB 186 PG 906
PC "B" SLIDE 234 PG 53

SBG - "SHOULDER BERM GUTTER"
SFCB - "SINGLE FACED CONCRETE BARRIER"



SEE SHEET 40 FOR -L- PROFILE
SEE SHEET 53 FOR -Y6- PROFILE
SEE SHEETS S-1 THRU S-? FOR STRUCTURE PLANS

Weyerhaeuser Company
LUMBER COMPANY
5 PG 564
2 PG 80
K G-7 PG 475

NAD 83/NSRS 2007

PROJECT REFERENCE NO.	SHEET NO.
R-2514D	
R/W SHEET NO.	
ROADWAY DESIGN ENGINEER	HYDRAULICS ENGINEER
PRELIMINARY PLANS DO NOT USE FOR CONSTRUCTION	

BUFFER DRAWING
SHEET 13 OF 20

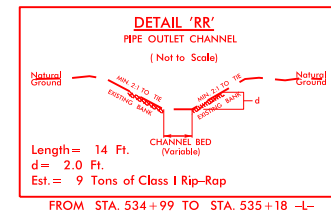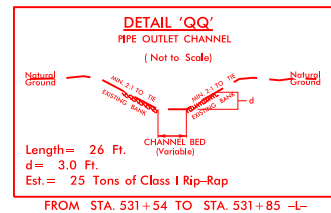

79
WEYERHAEUSER COMPANY
FORMERLY BATE LUMBER COMPANY
DB 105 PG 564
MB 2 PG 80
DIVISION BOOK G-7 PG 475

MATCHLINE -L- STA. 526+00.00

SITE 6


NOTE: NO DECK DRAINS
REQUIRED FOR THIS
STRUCTURE

NOTE: NO DECK DRAINS
REQUIRED FOR THIS
STRUCTURE

78
JON A THOMAS
DB 299 PG 534
PC 'B' SLIDE 234 PG 53

STEPHANIE S. KEECH
DB 226 PG 645
PC 'B' SLIDE 234 PG 53

DETAIL 'OO'
PIPE OUTLET CHANNEL
(Not to Scale)

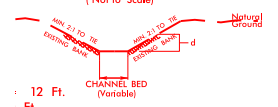

GRAPHIC SCALE



MITIGABLE IMPACTS ZONE 1



MITIGABLE IMPACTS ZONE 2

GRASS SWALE DATA
DA = 0.19 AC PAV
DA = 0.88 AC GRASS
SLOPE = 0.003 FT/FT
L REQ = 107 FT
L PRO = 1066 FT
Q2 = 2.8 CFS
V2 = 1.0 FTS
Q10 = 3.7 CFS
V10 = 1.1 FTS

GRASS SWALE DATA
DA = 0.09 AC PAV
DA = 0.44 AC GRASS
SLOPE = 0.003 FT/FT
L REQ = 53 FT
L PRO = 516 FT
Q2 = 1.4 CFS
V2 = 0.8 FTS
Q10 = 1.8 CFS
V10 = 0.9 FTS

STA. 528+50 TO 539+16 MEDIAN -L-

STA. 539+16 TO 544+32 MEDIAN -L-

MATCHLINE -L- STA. 540+00.00



SBG - "SHOULDER BERM GUTTER"
SFCB - "SINGLE FACED CONCRETE BARRIER"

SEE SHEET 40 FOR -L- PROFILE
SEE SHEET 53 FOR -Y6- PROFILE
SEE SHEETS S-1 THRU S-? FOR STRUCTURE PLANS

Weyerhaeuser Company
LUMBER COMPANY
5 PG 564
7 PG 80
K G-7 PG 475

NAD 83/NSRS 2007



PROJECT REFERENCE NO. R-2514D		SHEET NO.
RW SHEET NO.		
ROADWAY DESIGN ENGINEER	HYDRAULICS ENGINEER	
PRELIMINARY PLANS DO NOT USE FOR CONSTRUCTION		
BUFFER DRAWING SHEET 14 OF 20		

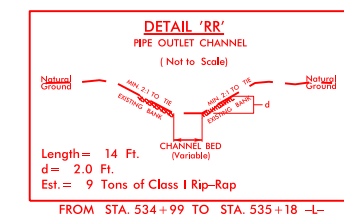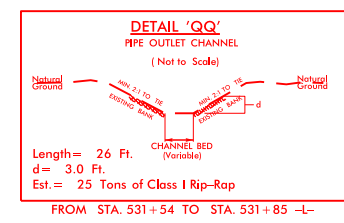

79
WEYERHAEUSER COMPANY
FORMERLY BATE LUMBER COMPANY
DB 105 PG 564
MB 2 PG 80
DIVISION BOOK G-7 PG 475

MATCHLINE -L- STA. 526+00.00

MATCHLINE -L- STA. 540+00.00

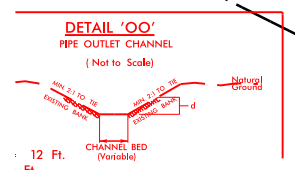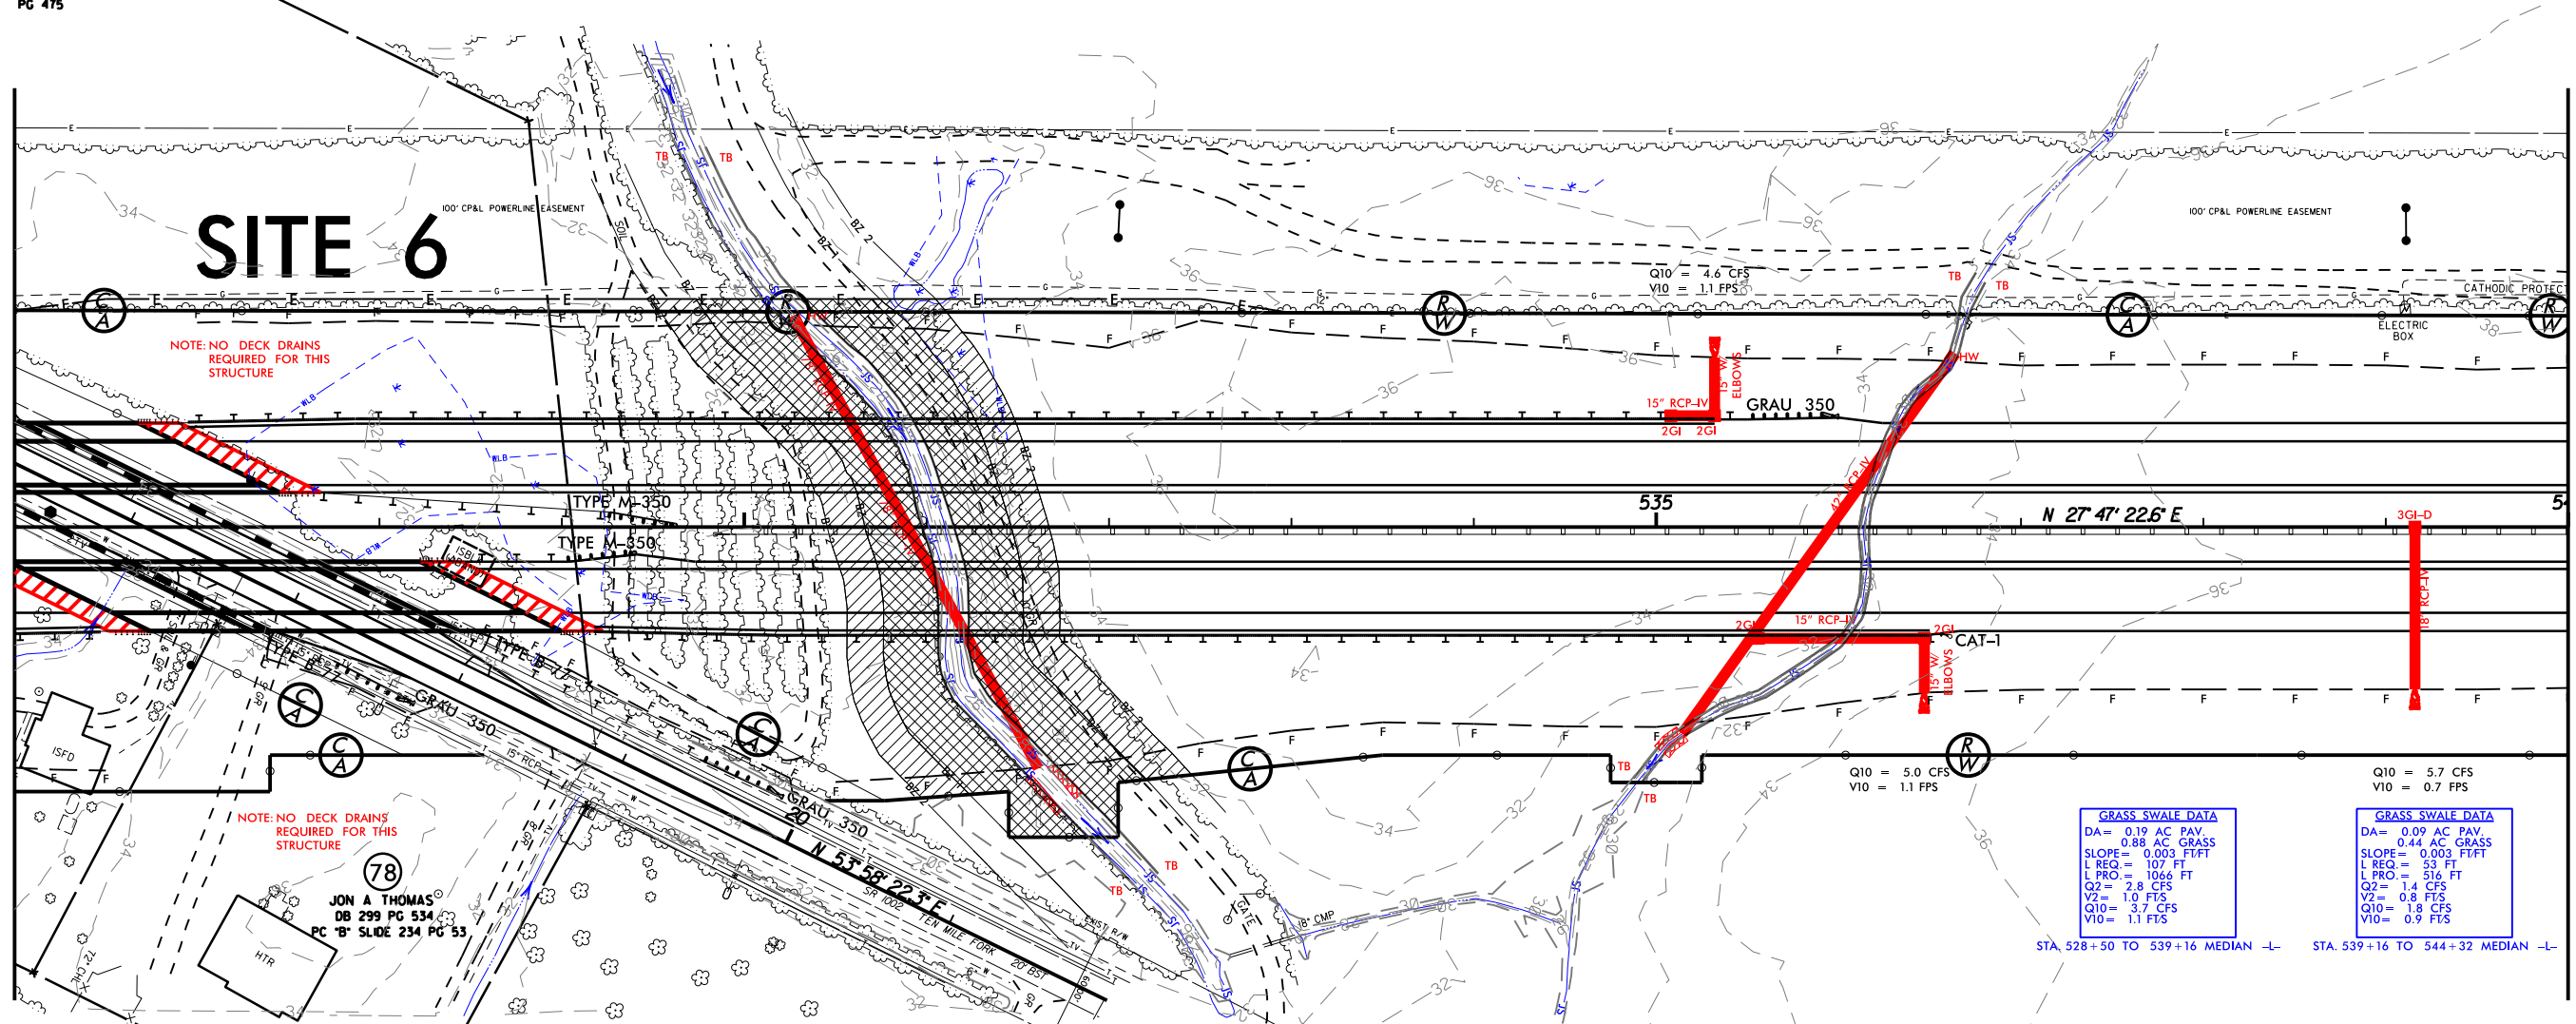

STEPHANIE S. KEECH
DB 226 PG 645
PC 'B' SLIDE 234 PG 53

GRAPHIC SCALE




- MITIGABLE IMPACTS ZONE 1
- MITIGABLE IMPACTS ZONE 2


GRASS SWALE DATA
DA = 0.19 AC PAV
0.88 AC GRASS
SLOPE = 0.003 FT/FT
L REQ = 107 FT
L PRO = 1066 FT
Q2 = 2.8 CFS
V2 = 1.0 FTS
Q10 = 3.7 CFS
V10 = 1.1 FTS


GRASS SWALE DATA
DA = 0.09 AC PAV
0.44 AC GRASS
SLOPE = 0.003 FT/FT
L REQ = 53 FT
L PRO = 516 FT
Q2 = 1.4 CFS
V2 = 0.8 FTS
Q10 = 1.8 CFS
V10 = 0.9 FTS

SBG - "SHOULDER BERM GUTTER"
SFCB - "SINGLE FACED CONCRETE BARRIER"

SEE SHEET 40 FOR -L- PROFILE
SEE SHEET 53 FOR -Y6- PROFILE
SEE SHEETS S-1 THRU S-? FOR STRUCTURE PLANS

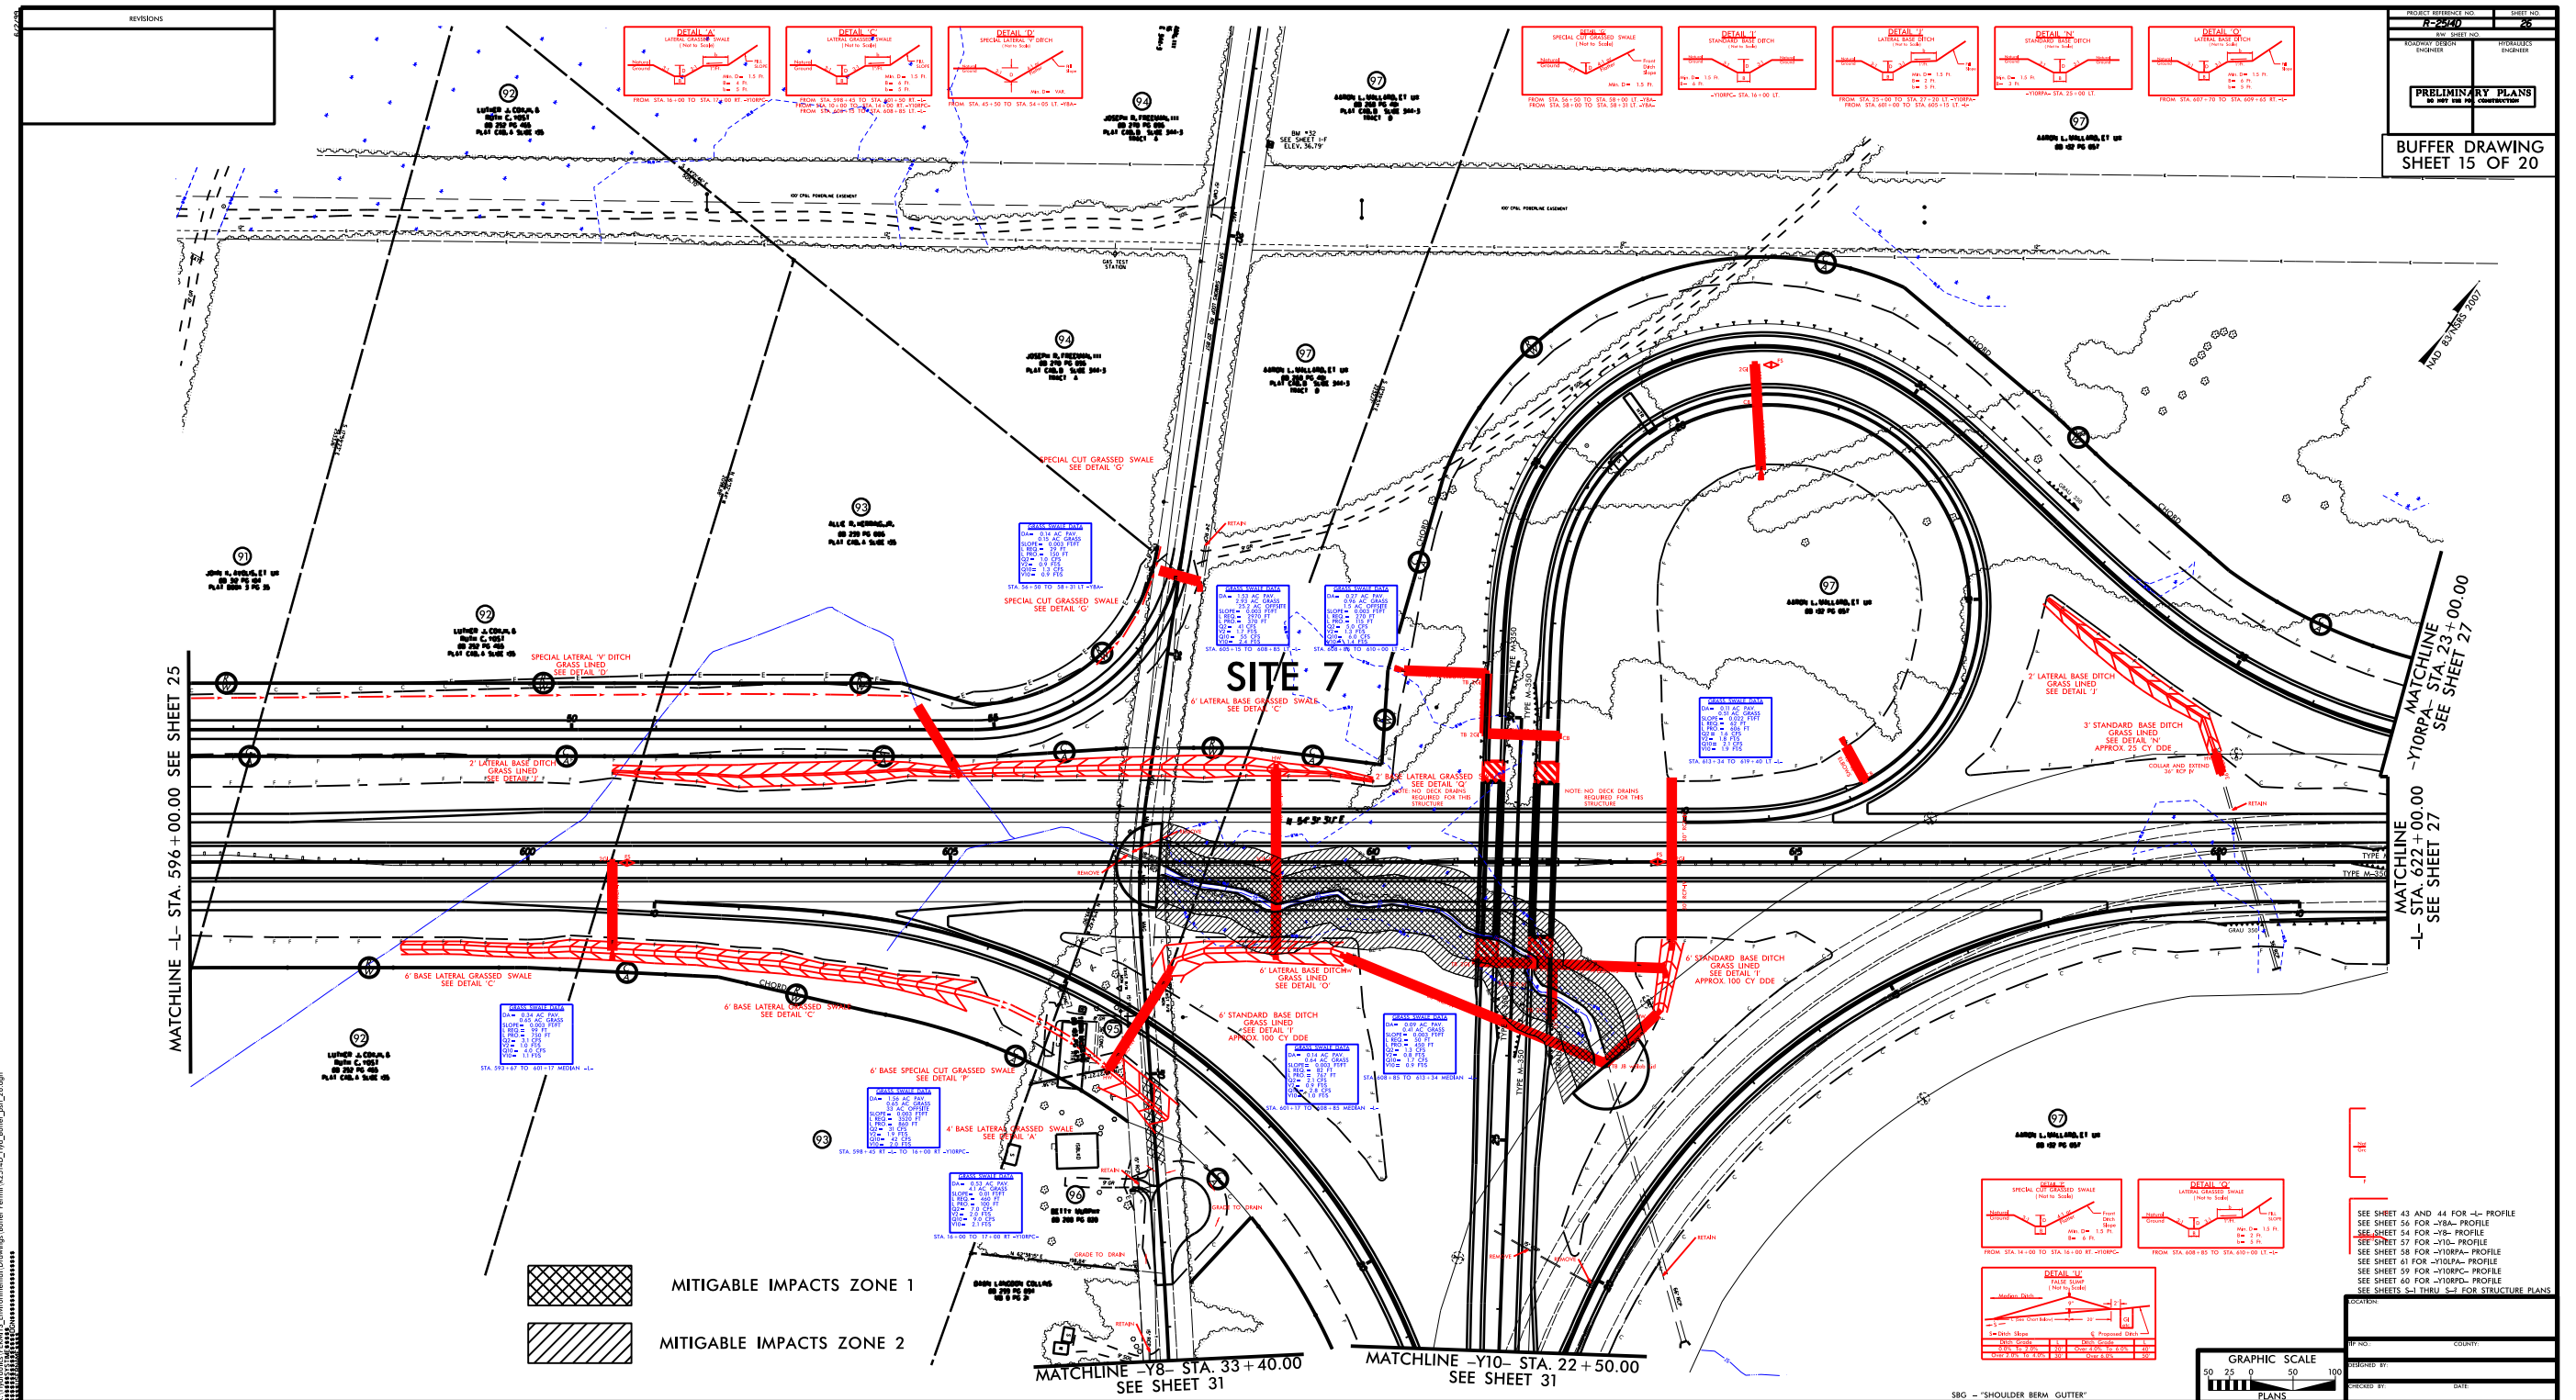

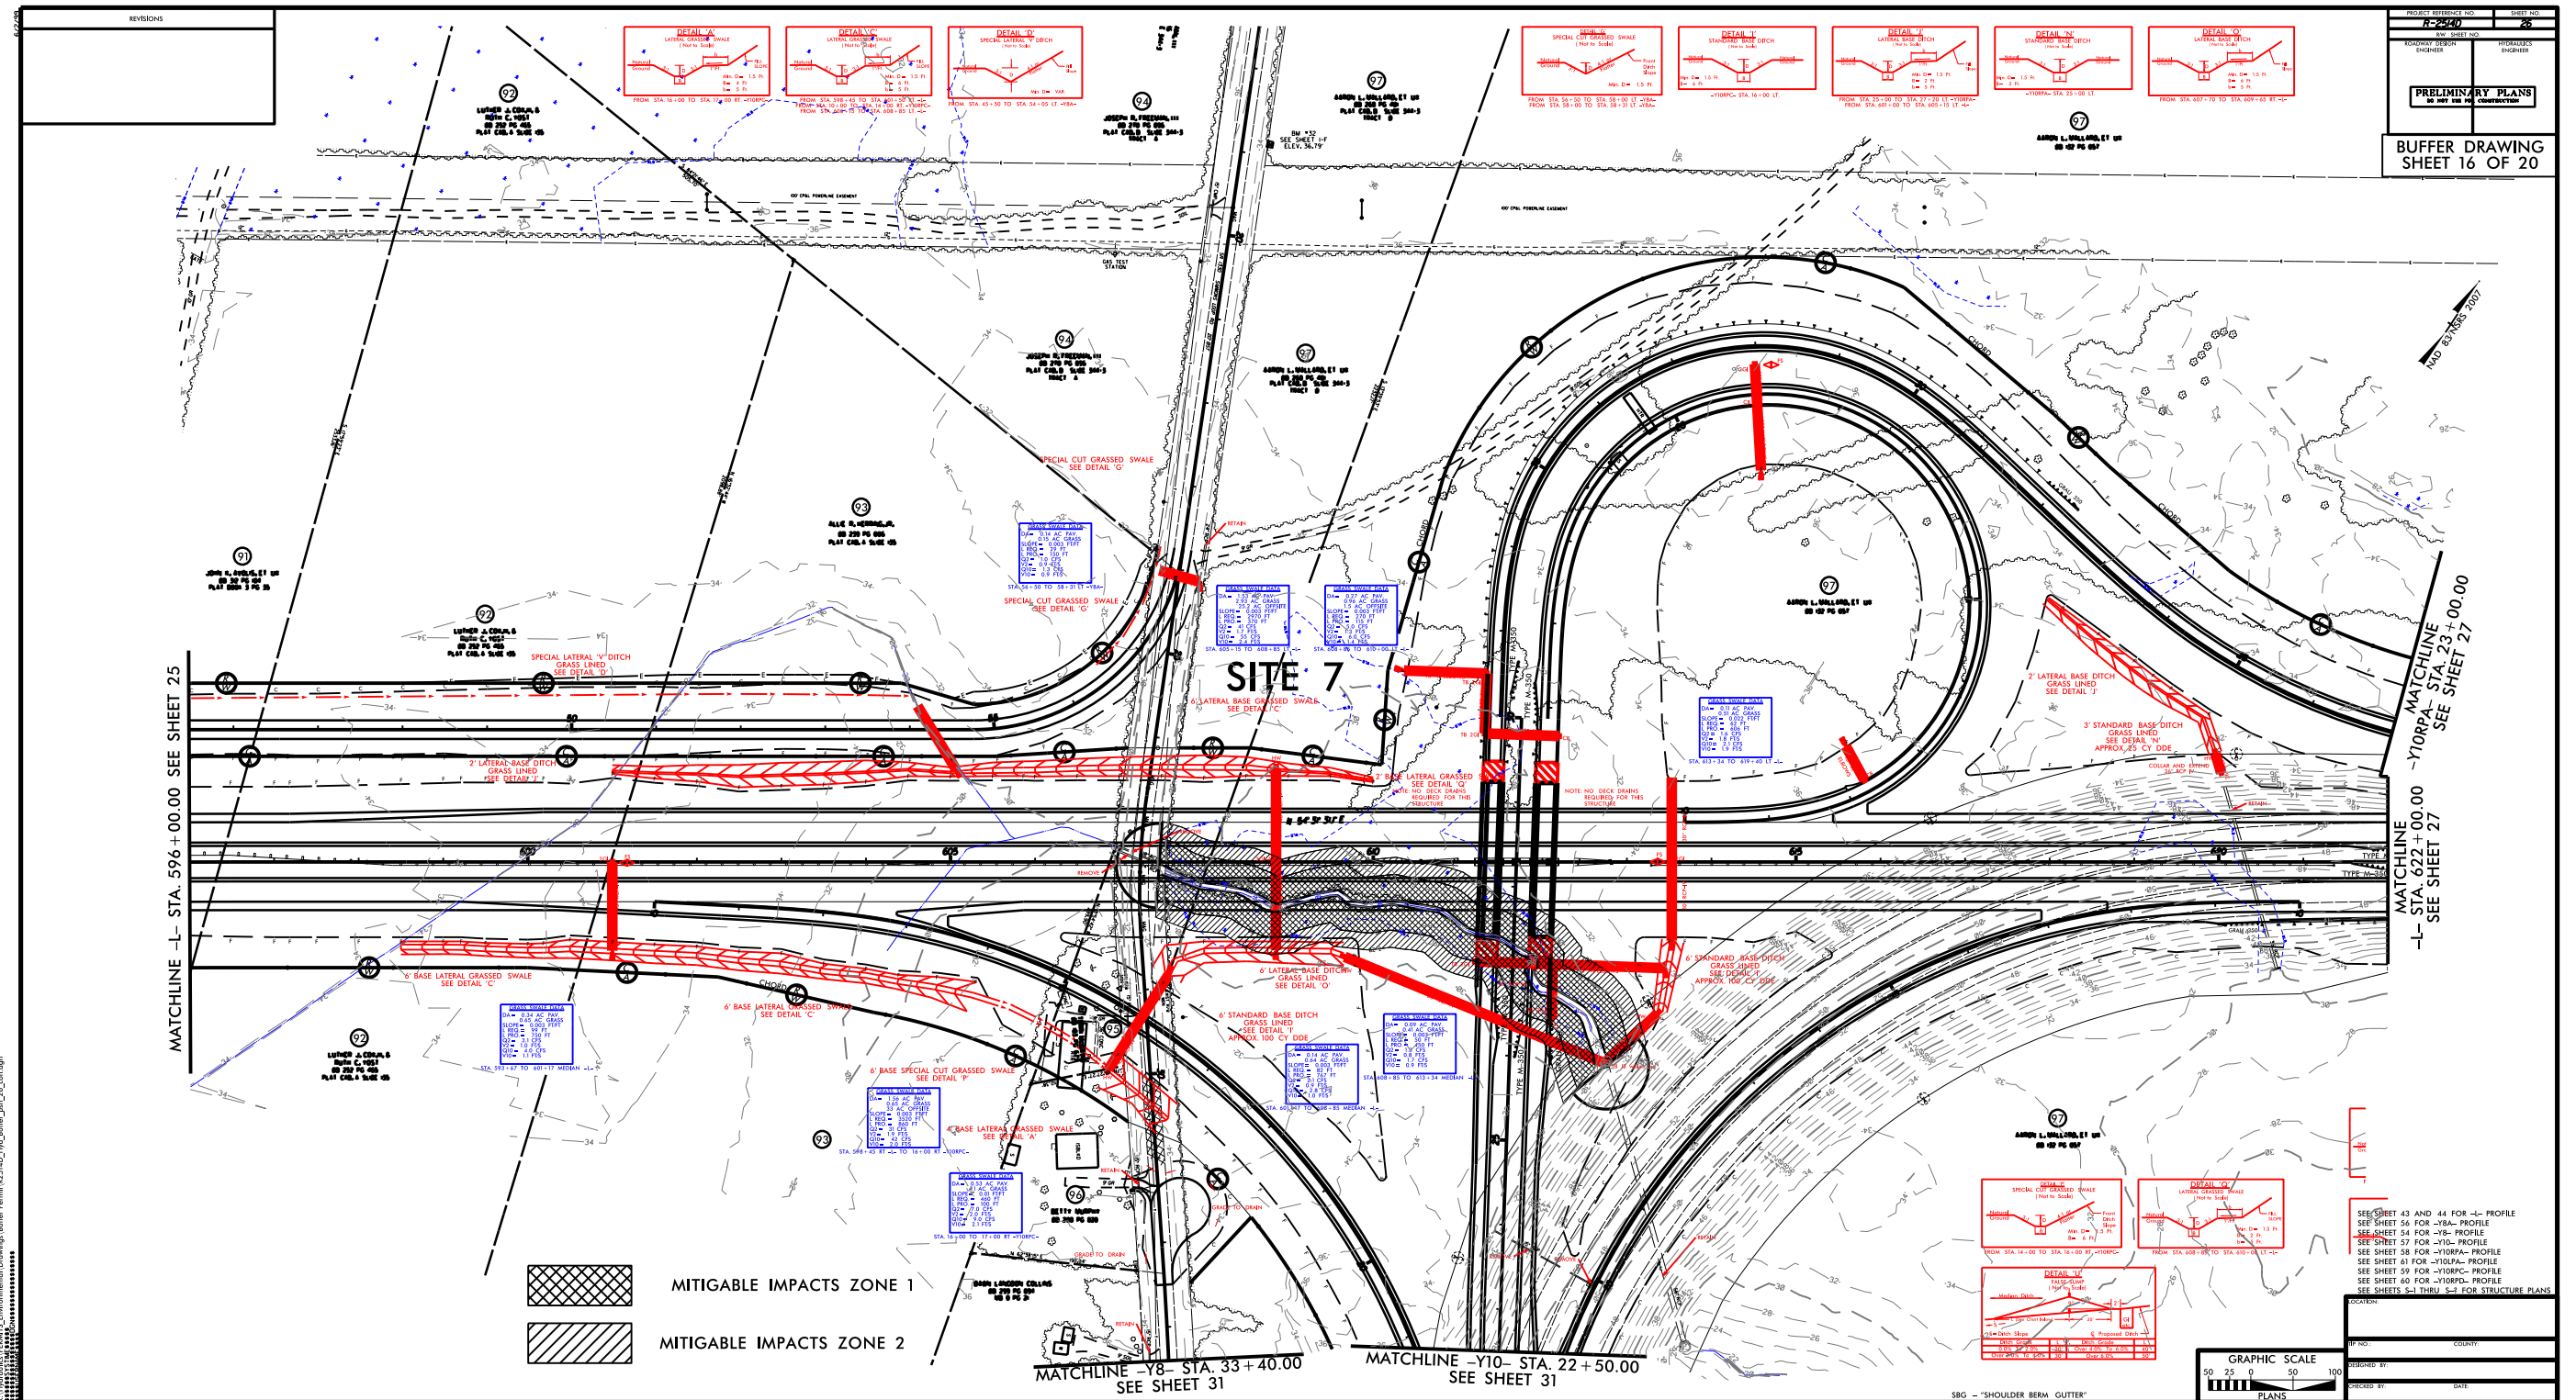

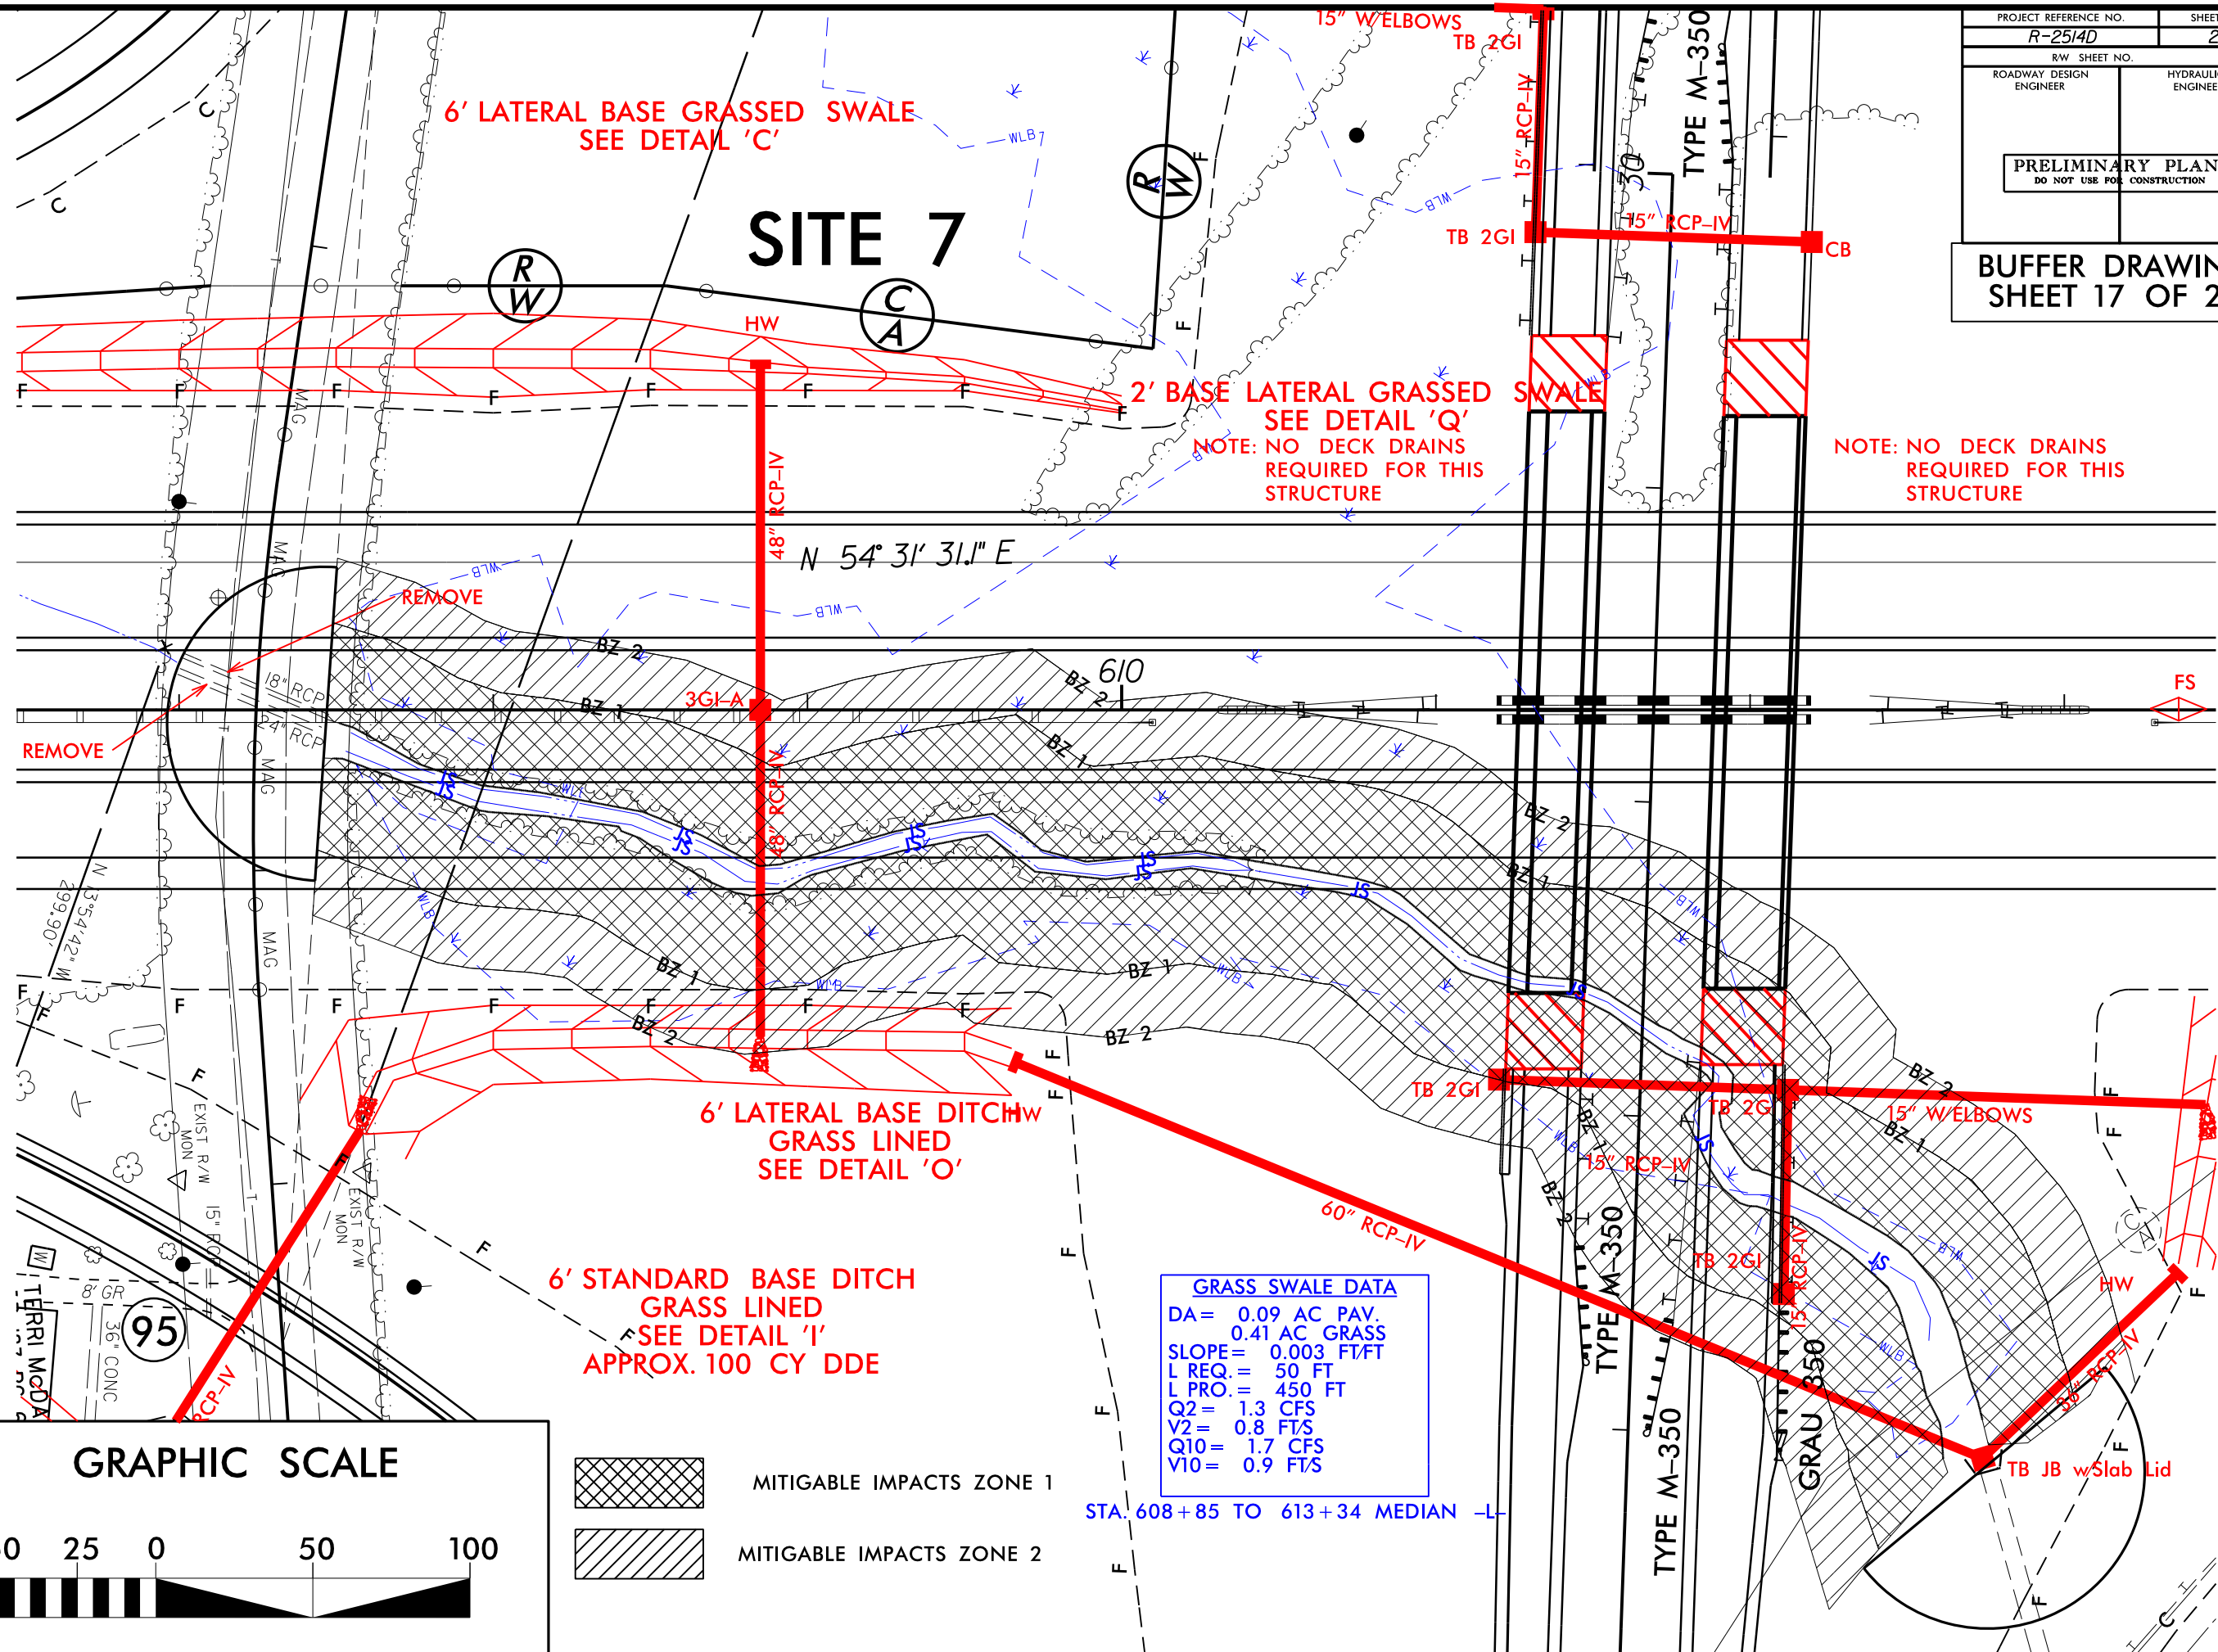

REVISIONS

4/2/2014



R:\Hydro\Permits\Environmental Drawings\Buffer Permit\2514D_Hyd_Buffer.plt_26X2.dgn

\$\$\$\$\$SYTIME\$\$\$\$\$


\$\$\$\$\$DESIGN\$\$\$\$\$

\$\$\$\$\$CADD\$\$\$\$\$

\$\$\$\$\$PLOT\$\$\$\$\$

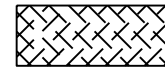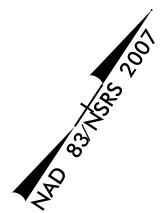

ALLOWABLE IMPACTS ZONE 1

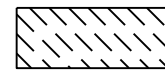

ALLOWABLE IMPACTS ZONE 2


SITE 8

GRASS SWALE DATA
DA= 0.91 AC PAV.
0.13 AC GRASS
2.95 AC OFFSITE
SLOPE= 0.003 FT/FT
L REQ= 399 FT
L PRO= 280 FT
Q2= 8.0 CFS
V2= 1.4 FTS
Q10= 10 CFS
V10= 1.5 FTS
STA. 15+25 TO 18+05 RT -Y10RPA-

MATCHLINE
-L- STA. 622+00.00
SEE SHEET 26






MATCHLINE
-Y10RPA- STA. 23+00.00
SEE SHEET 26

MATCHLINE -L- STA. 635+00.00 SEE SHEET 28

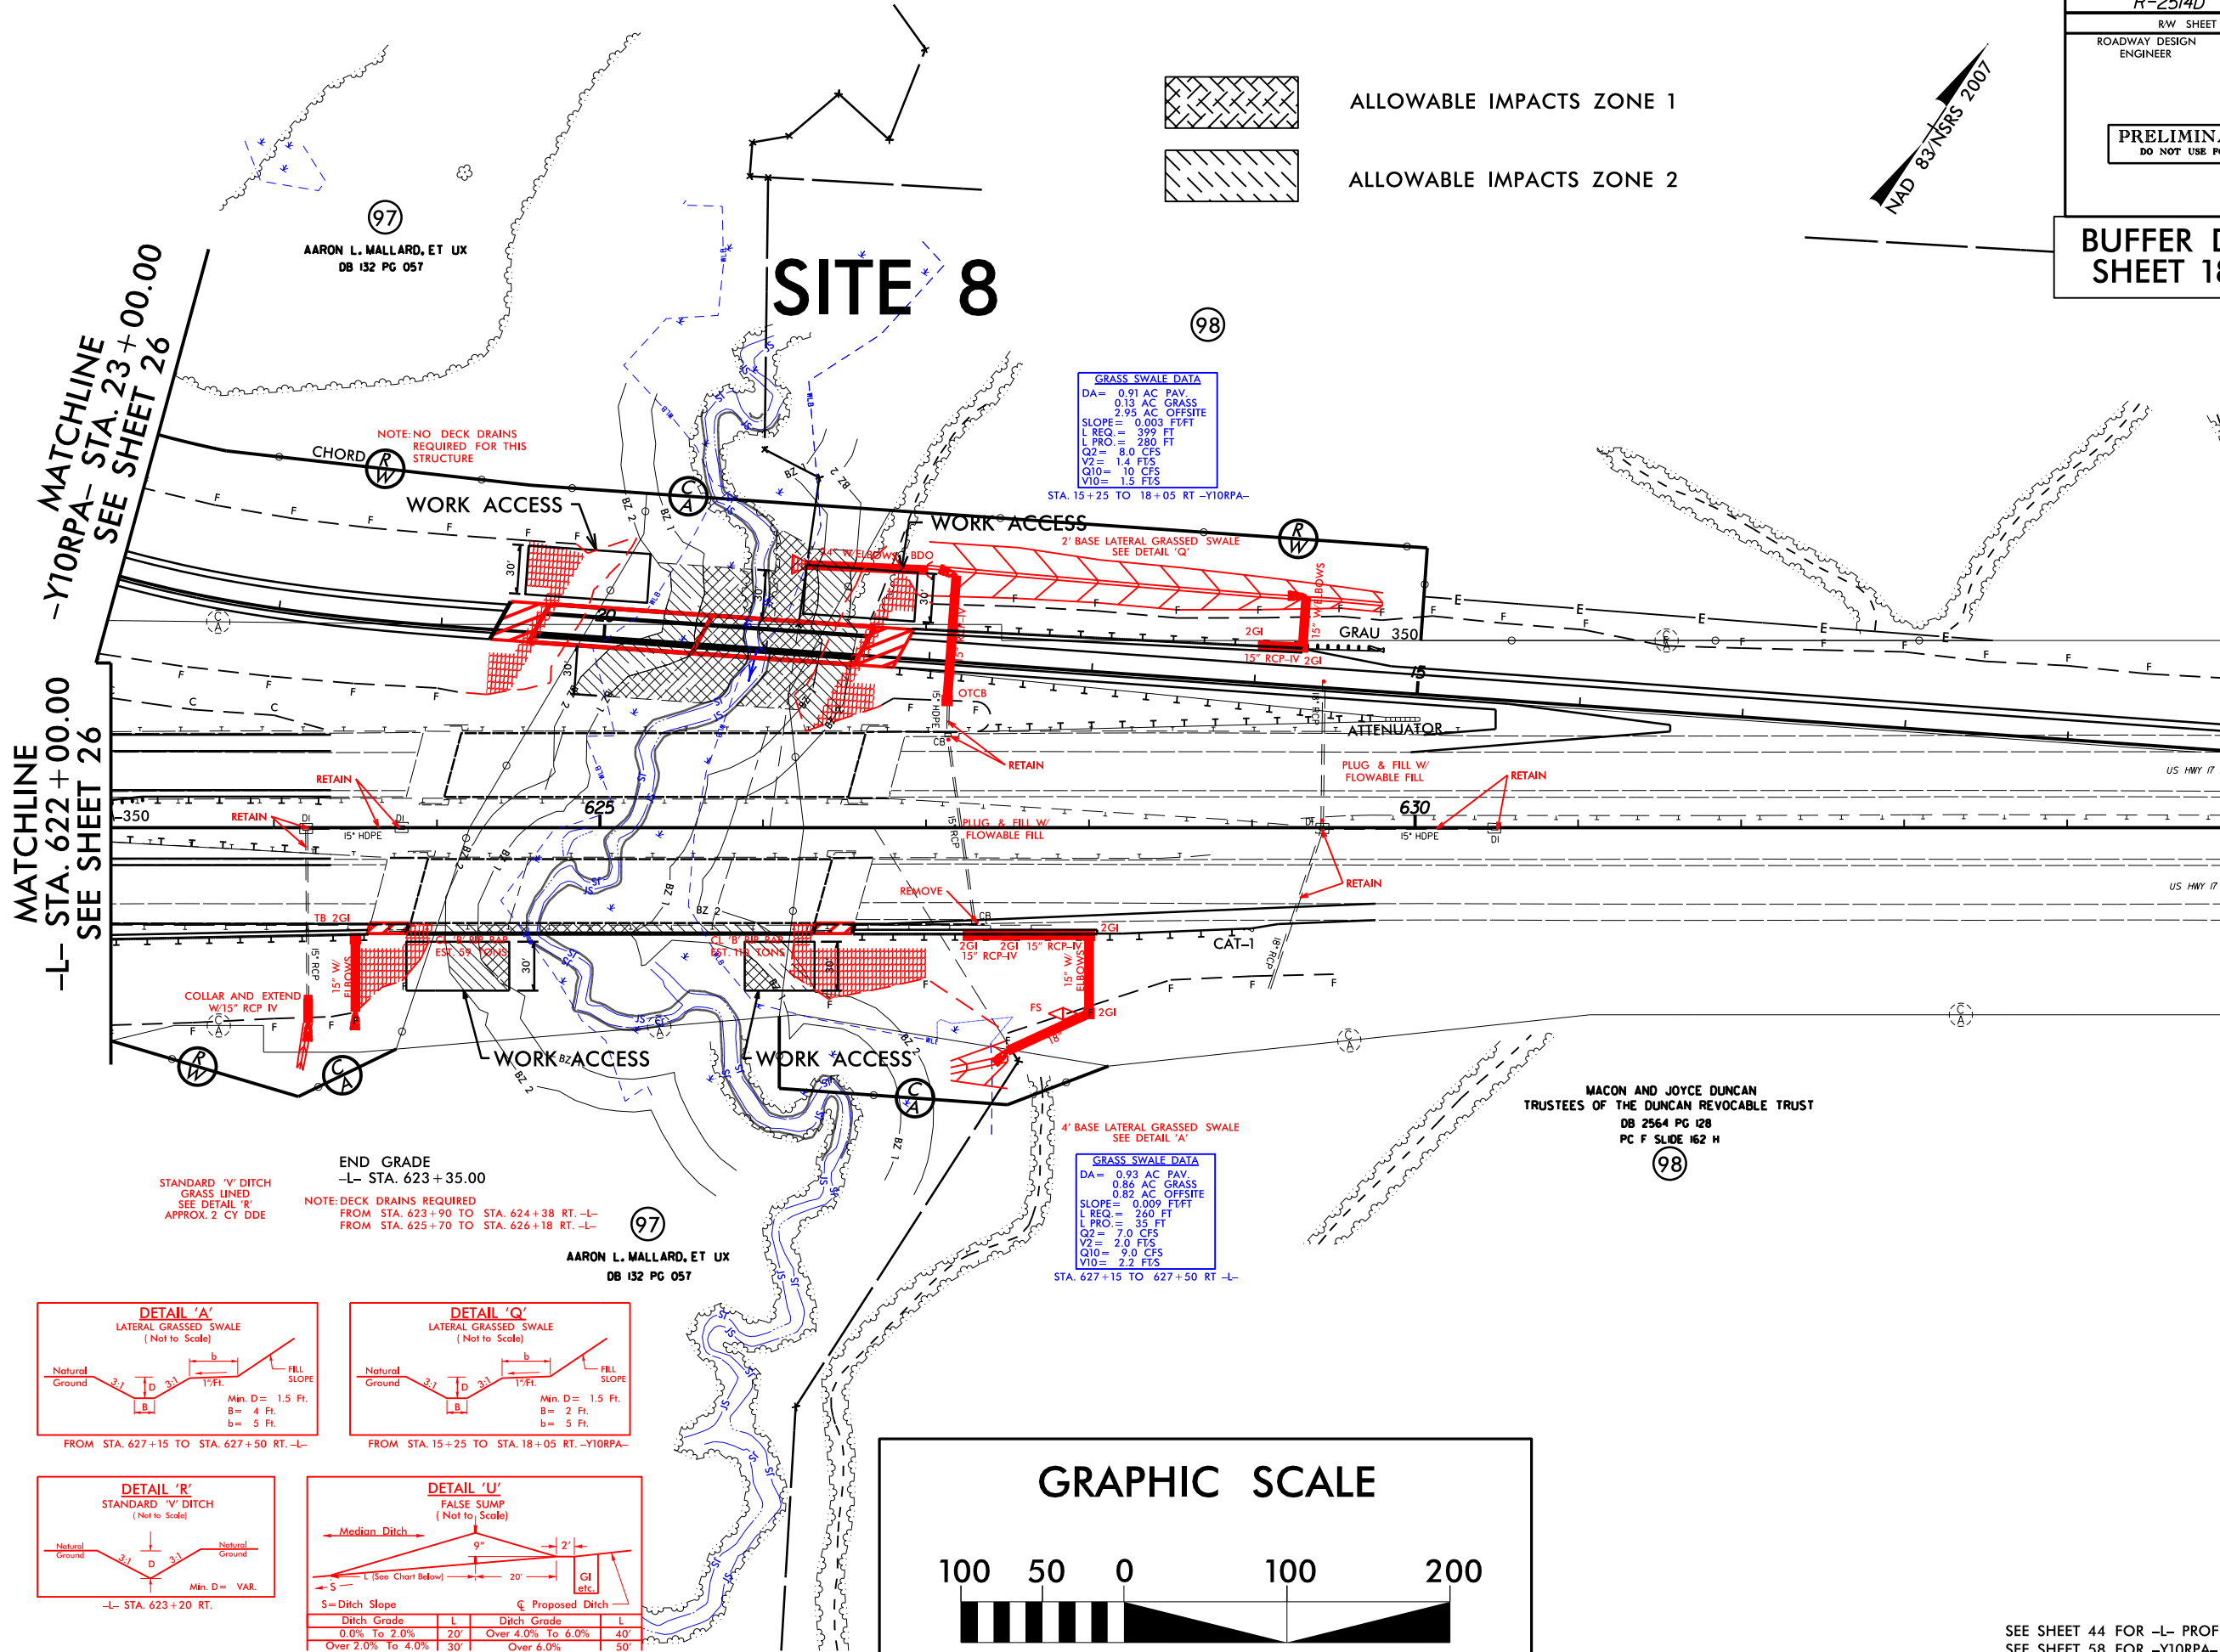

STANDARD 'V' DITCH
GRASS LINED
SEE DETAIL 'R'
APPROX. 2 CY DDE

END GRADE
-L- STA. 623+35.00
NOTE: DECK DRAINS REQUIRED
FROM STA. 623+90 TO STA. 624+38 RT. -L-
FROM STA. 625+70 TO STA. 626+18 RT. -L-

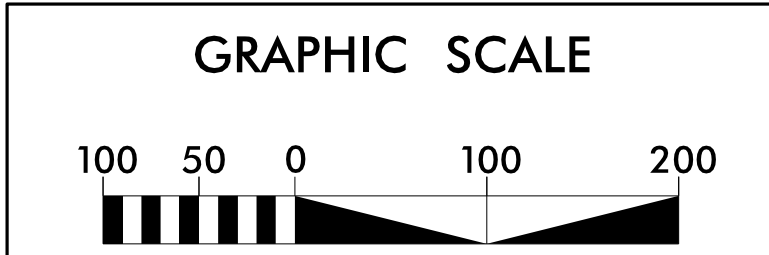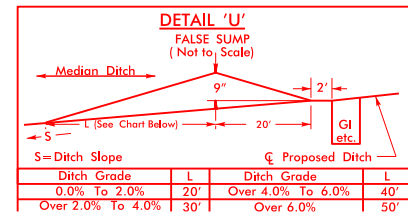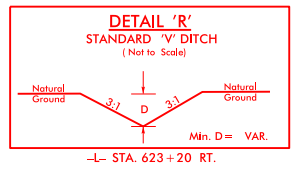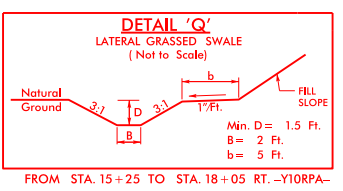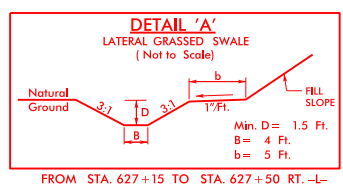


SBG - "SHOULDER BERM GUTTER"

SEE SHEET 44 FOR -L- PROFILE
SEE SHEET 58 FOR -Y10RPA- PROFILE
SEE SHEETS S-1 THRU S-2 FOR STRUCTURE PLANS

REVISIONS

6/5/2014
R:\Hydraulics\PERMITS\Environmental Drawings\Buffer Permit\2514D_Hyd Buffer_psl_27.dgn
\$\$\$\$\$SYTIME\$\$\$\$\$
\$\$\$\$\$DUNN\$\$\$\$\$
\$\$\$\$\$\$\$\$\$\$

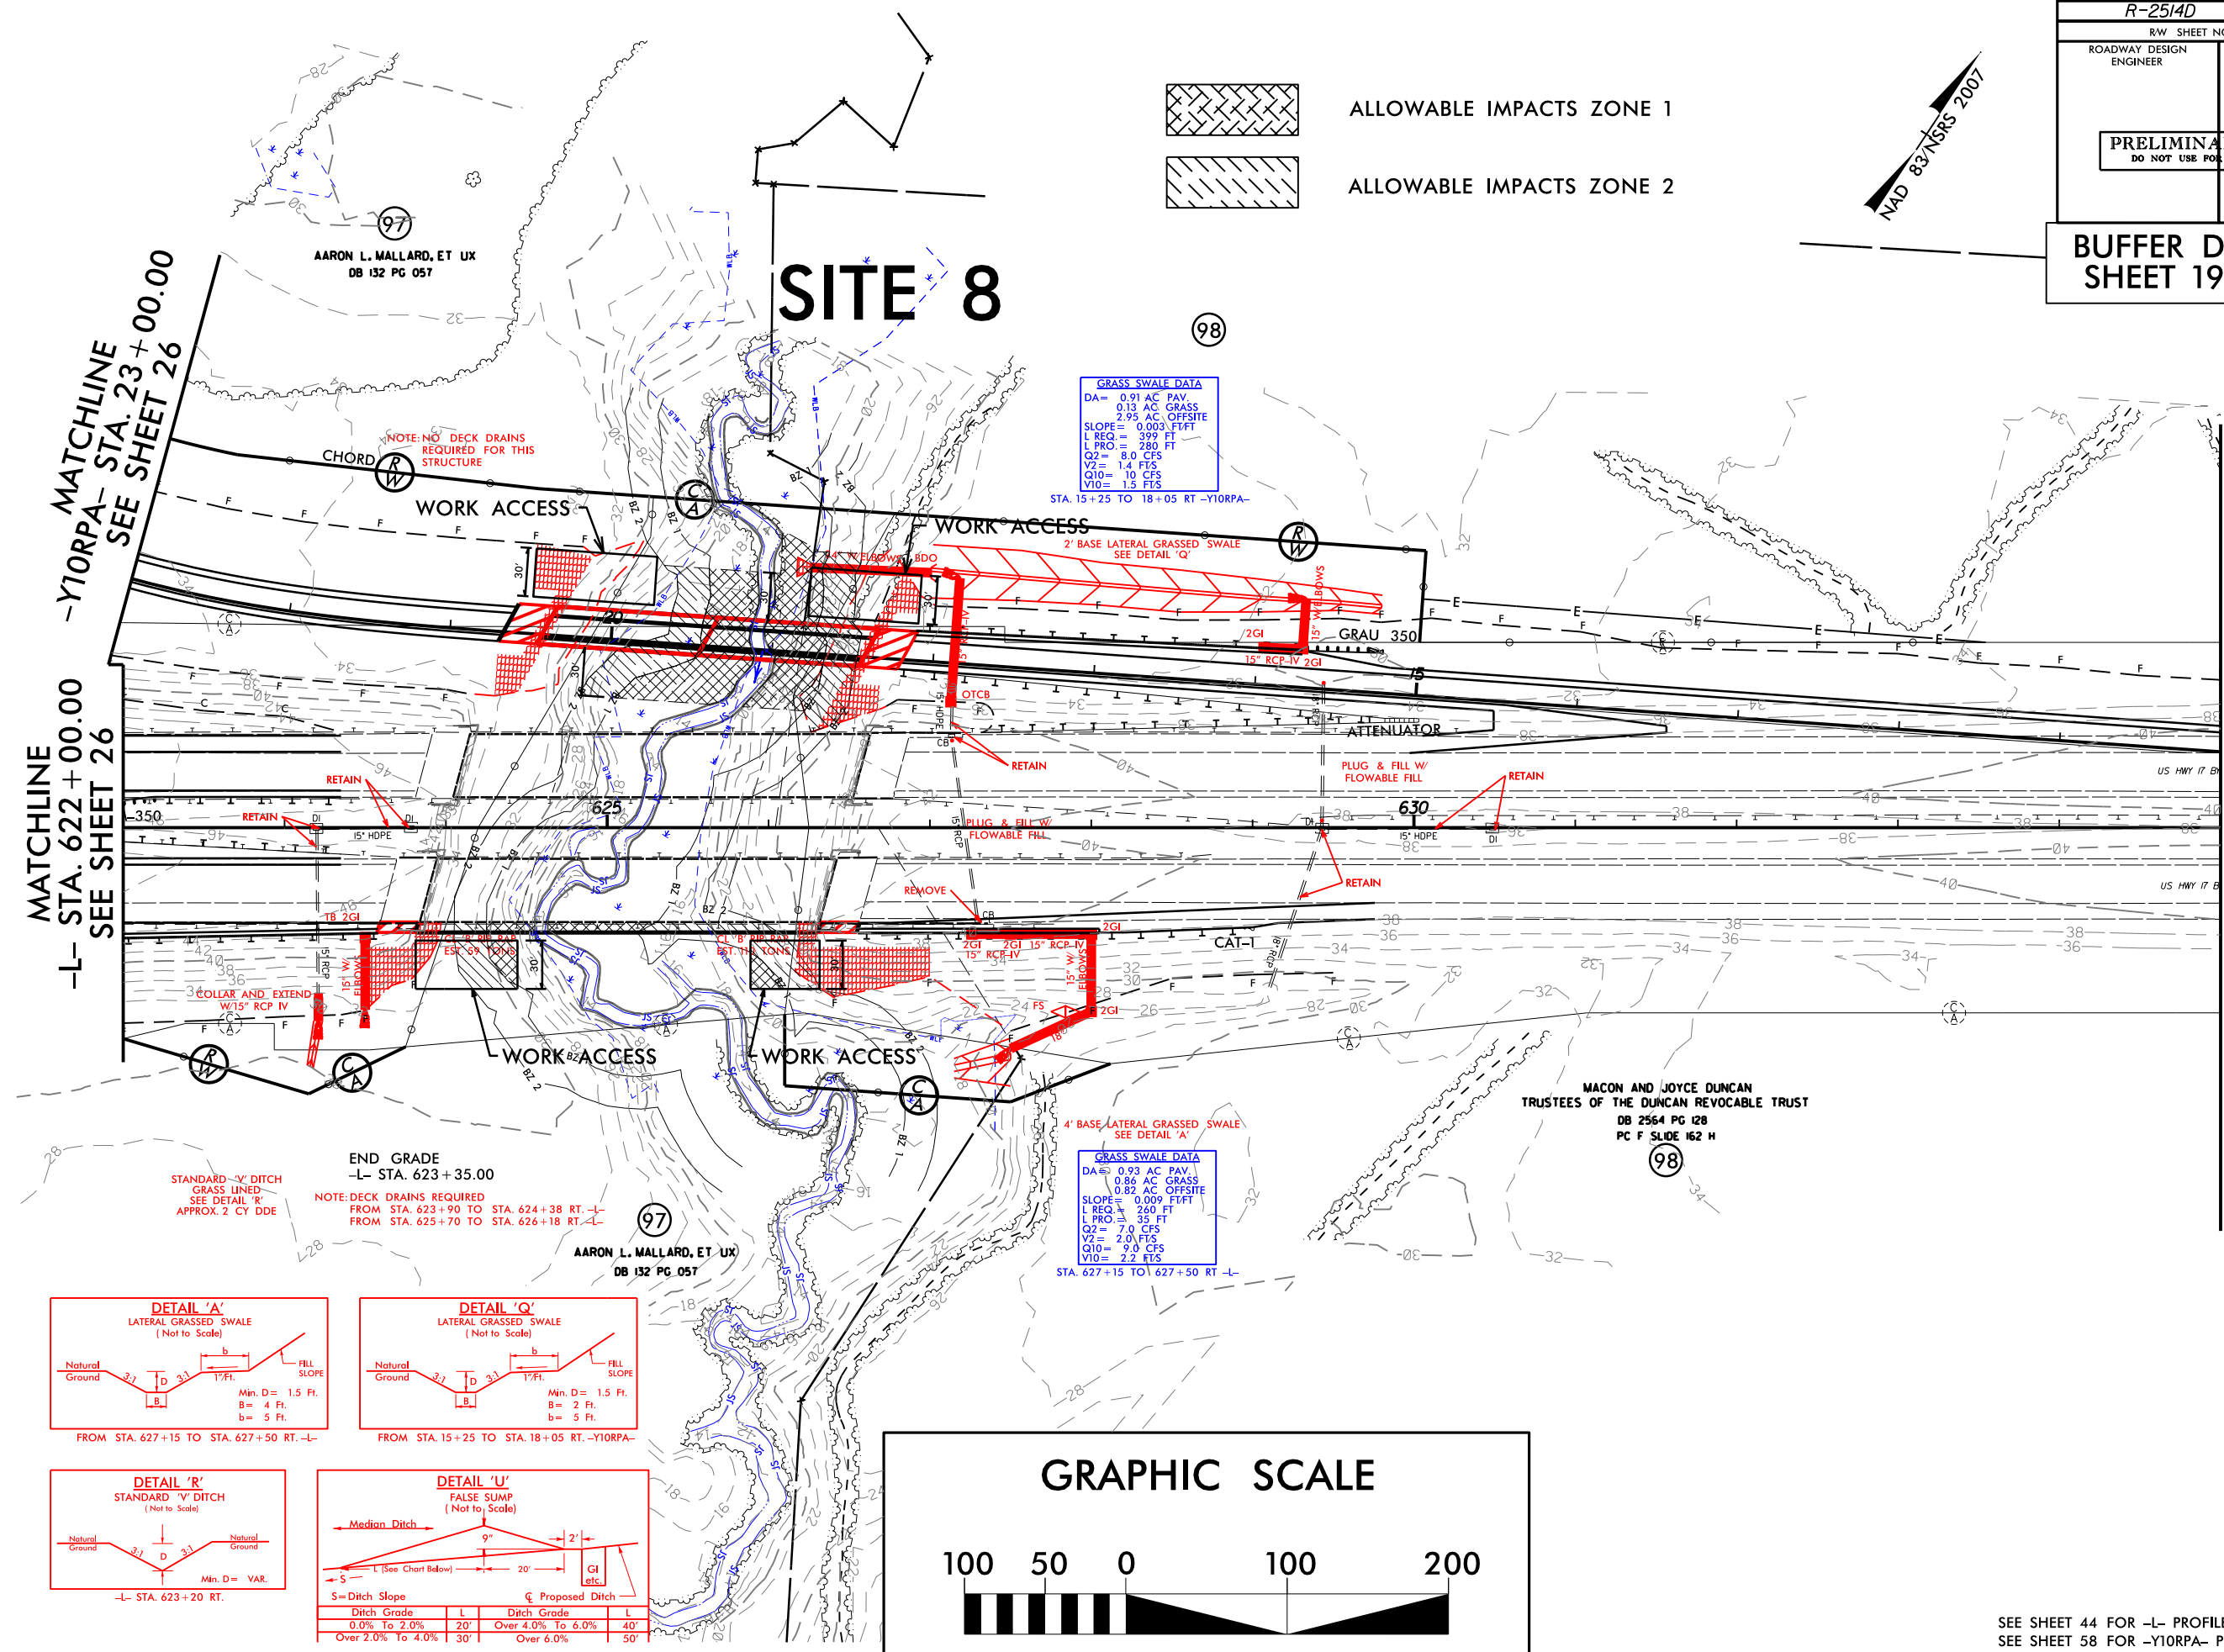

8/17/99

REVISIONS

6/5/2014

Hydraulic PERMITS Environmental Drawings Buffer Permit R2514D_Hyd Buffer_pbl_27_con.dgn

\$\$\$\$\$SYTIME\$\$\$\$\$

\$\$\$\$\$DESIGN\$\$\$\$\$

\$\$\$\$\$DRAWING\$\$\$\$\$


MATCHLINE -L- STA. 635+00.00 SEE SHEET 28

PROJECT REFERENCE NO.	SHEET NO.
R-2514D	27
R/W SHEET NO.	
ROADWAY DESIGN ENGINEER	HYDRAULICS ENGINEER
PRELIMINARY PLANS DO NOT USE FOR CONSTRUCTION	


BUFFER DRAWING
SHEET 20 OF 20

GRASS SWALE DATA
 DA = 0.91 AC PAV.
 0.13 AC GRASS
 2.95 AC OFFSITE
 SLOPE = 0.003 FT/FT
 L REQ. = 399 FT
 L PRO. = 280 FT
 Q2 = 8.0 CFS
 V2 = 1.4 FT/S
 Q10 = 10 CFS
 V10 = 1.5 FT/S

STA. 15+25 TO 18+05 RT -Y10RPA-

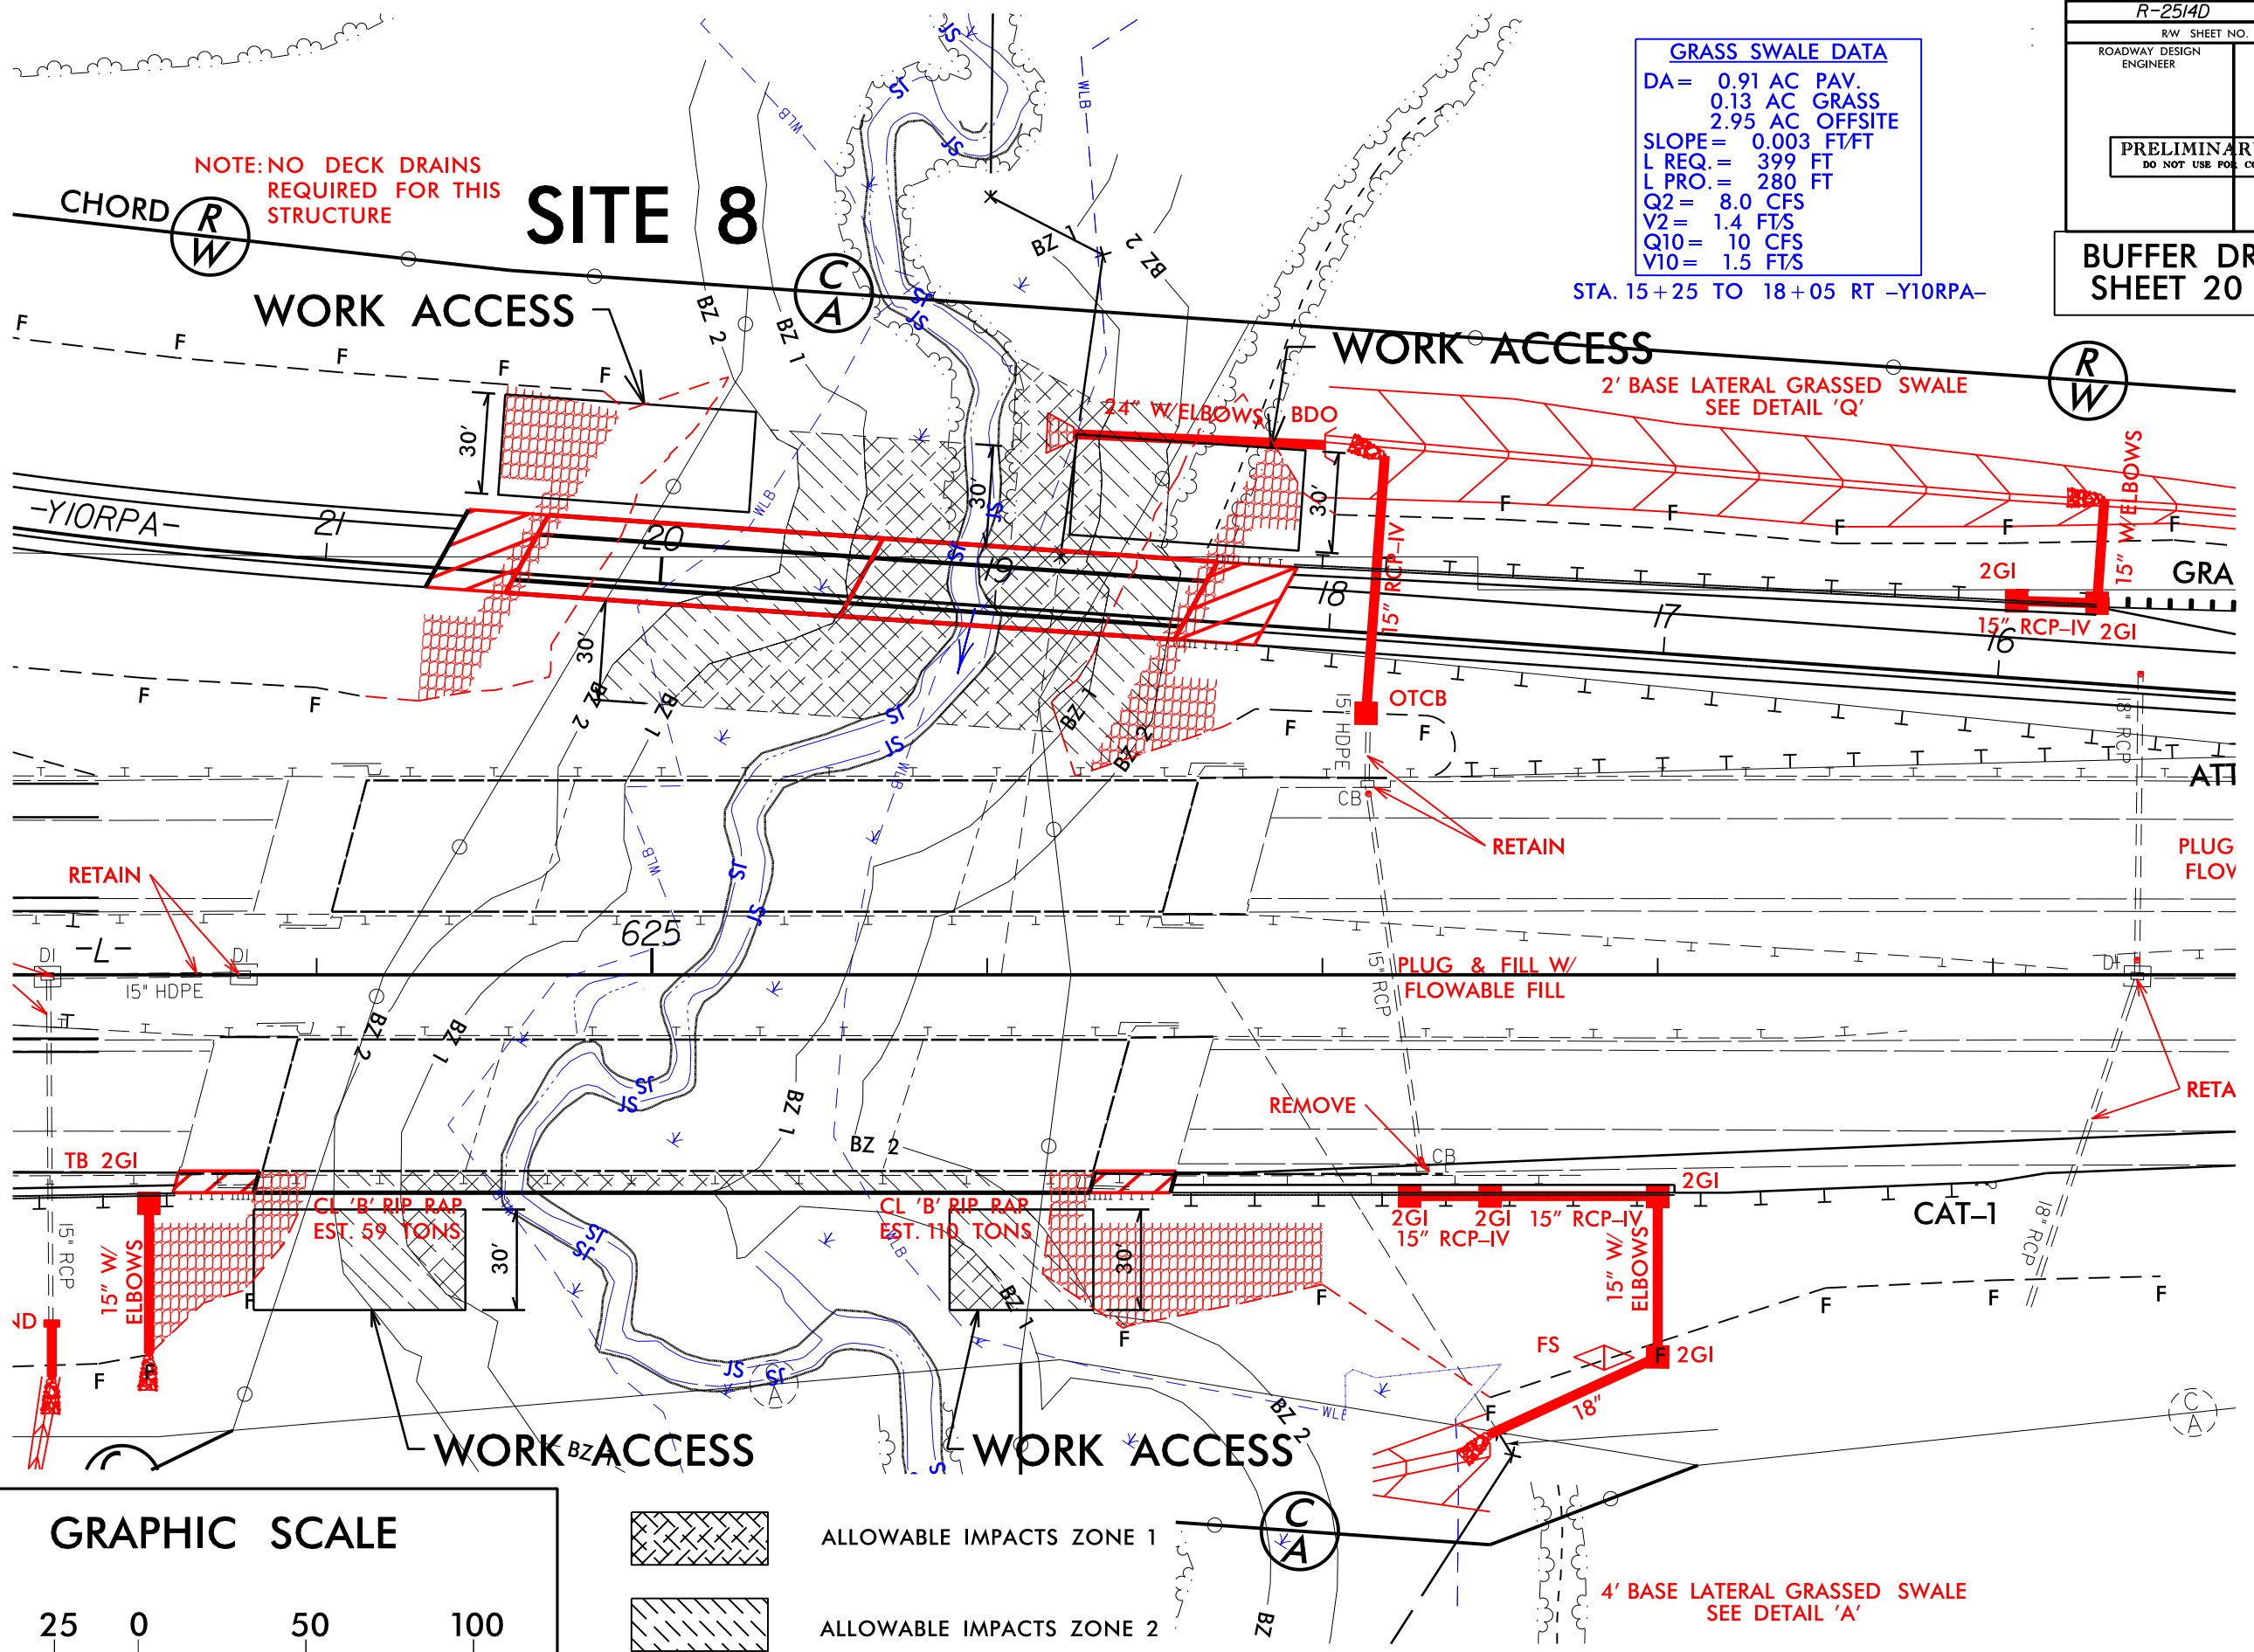

GRAPHIC SCALE

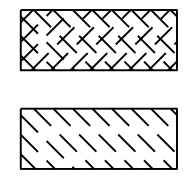

ALLOWABLE IMPACTS ZONE 1
 ALLOWABLE IMPACTS ZONE 2

REVISIONS

6/5/2014
 R:\Hydraulics\PERMITS\Environmental Drawings\Buffer Permit\2514D_Hyd_Buffer_pch_27X2.dgn
 \$\$\$\$\$\$SYTIME\$\$\$\$\$\$
 \$\$\$\$\$\$DESIGN\$\$\$\$\$\$
 \$\$\$\$\$\$CALCULATE\$\$\$\$\$\$

BUFFER IMPACTS SUMMARY													
			IMPACT									BUFFER REPLACEMENT	
SITE NO.	STRUCTURE SIZE / TYPE	STATION (FROM/TO)	TYPE			ALLOWABLE			MITIGABLE			ZONE 1 (ft ²)	ZONE 2 (ft ²)
			ROAD CROSSING	BRIDGE	PARALLEL IMPACT	ZONE 1 (ft ²)	ZONE 2 (ft ²)	TOTAL (ft ²)	ZONE 1 (ft ²)	ZONE 2 (ft ²)	TOTAL (ft ²)		
1	48" RCP-IV	301+70 TO 303+89 -L-	X						18124	11612	29736		
2	DUAL BRIDGES	371+98 TO 374+73 L-		X		11778	6975	18753					
	2@8'X8' RCBC	18+28 TO 22+07 -DRV3-	X			2143	2083	4226					
		10+65 TO 10+78 -DRV4-			X		26	26					
3	DUAL BRIDGES	388+28 TO 395+18 L-		X		31209	12501	43710					
4	54"RCP-IV	473+16 TO 474+13 -L-	X						14017	9383	23400		
5	36" RCP-IV	519+60 TO 520+66 -L-	X						15142	9677	24819		
6	78" RCP-IV	529+50 TO 532+45 -L-	X						20266	12665	32931		
7	60" RCP-IV	507+43 TO 513+23 -L-	X						38167	25504	63671		
8	BRIDGE	18+45 TO 20+27 -Y10RPA-		X		7707	6694	14401					
TOTAL:						52837	28279	81116	105716	68841	174557		

N.C. DEPT. OF TRANSPORTATION

DIVISION OF HIGHWAYS

JONES COUNTY

PROJECT: 34442.1.1 (R-2514D)

5/29/2014

SHEET 1 OF 1

WETLANDS IN BUFFER IMPACTS SUMMARY

			WETLANDS IN BUFFERS	
SITE NO.	STATION (FROM/TO)		ZONE 1 (ft ²)	ZONE 2 (ft ²)
2	371+98 -L-	TO 374+73 -L-	11630	5096
	18+28 -DRV3-	TO 22+07 -DRV3-	928	379
3	388+28 -L-	TO 395+18 -L-	24130	9567
4	473+16 -L-	TO 474+13 -L-	12324	6294
5	519+60 -L-	TO 520+66 -L-	433	0
6	529+50 -L-	TO 532+44 -L-	0	1432
7	507+43 -L-	TO 513+23 -L-	28108	11272
8	18+45 -Y10RPA-	TO 20+27 -Y10RPA-	4781	2277
TOTAL:			82334	36317

N.C. DEPT. OF TRANSPORTATION
DIVISION OF HIGHWAYS

JONES COUNTY
PROJECT: 34442.1.1 (R-2514D)

5/29/2014
SHEET 1 OF 1


09/08/99

TIP PROJECT: R-2514D

14-MAY-2014 17:20
R:\Utilities\Engineer\ing\NEUN\Permit Plans and Narrative\R2514D\ut_rsh_DEU\psh.ggn
\$\$\$\$\$USER\$NAME\$\$\$\$\$

CONTRACT:

See Sheet 1-A For Index of Sheets
See Sheet 1-B For Conventional Symbols
See Sheet 1-C Thru 1-I For Survey Control Sheets

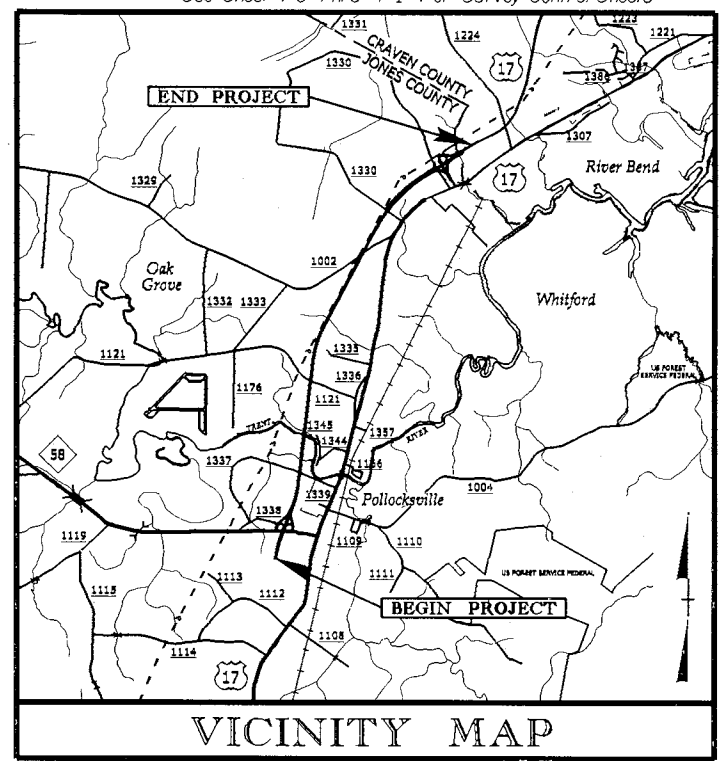

STATE OF NORTH CAROLINA
DIVISION OF HIGHWAYS

JONES & CRAVEN
COUNTIES



LOCATION: US 17 FROM SOUTH OF NC 58 TO THE NEW BERN BYPASS

TYPE OF WORK: GRADING, DRAINAGE, PAVING, AND STRUCTURES

NEU PERMIT PLANS
(May 14, 2014)


STATE	STATE PROJECT REFERENCE NO.	SHEET NO.	TOTAL SHEETS
N.C.	R-2514D	UE-01	
STATE PROJ. NO.	F.A. PROJ. NO.	DESCRIPTION	
34442.1.5		PE	
34442.2.55		RW & UTILITIES	

Utility Permit Drawing
Sheet 1 of 3

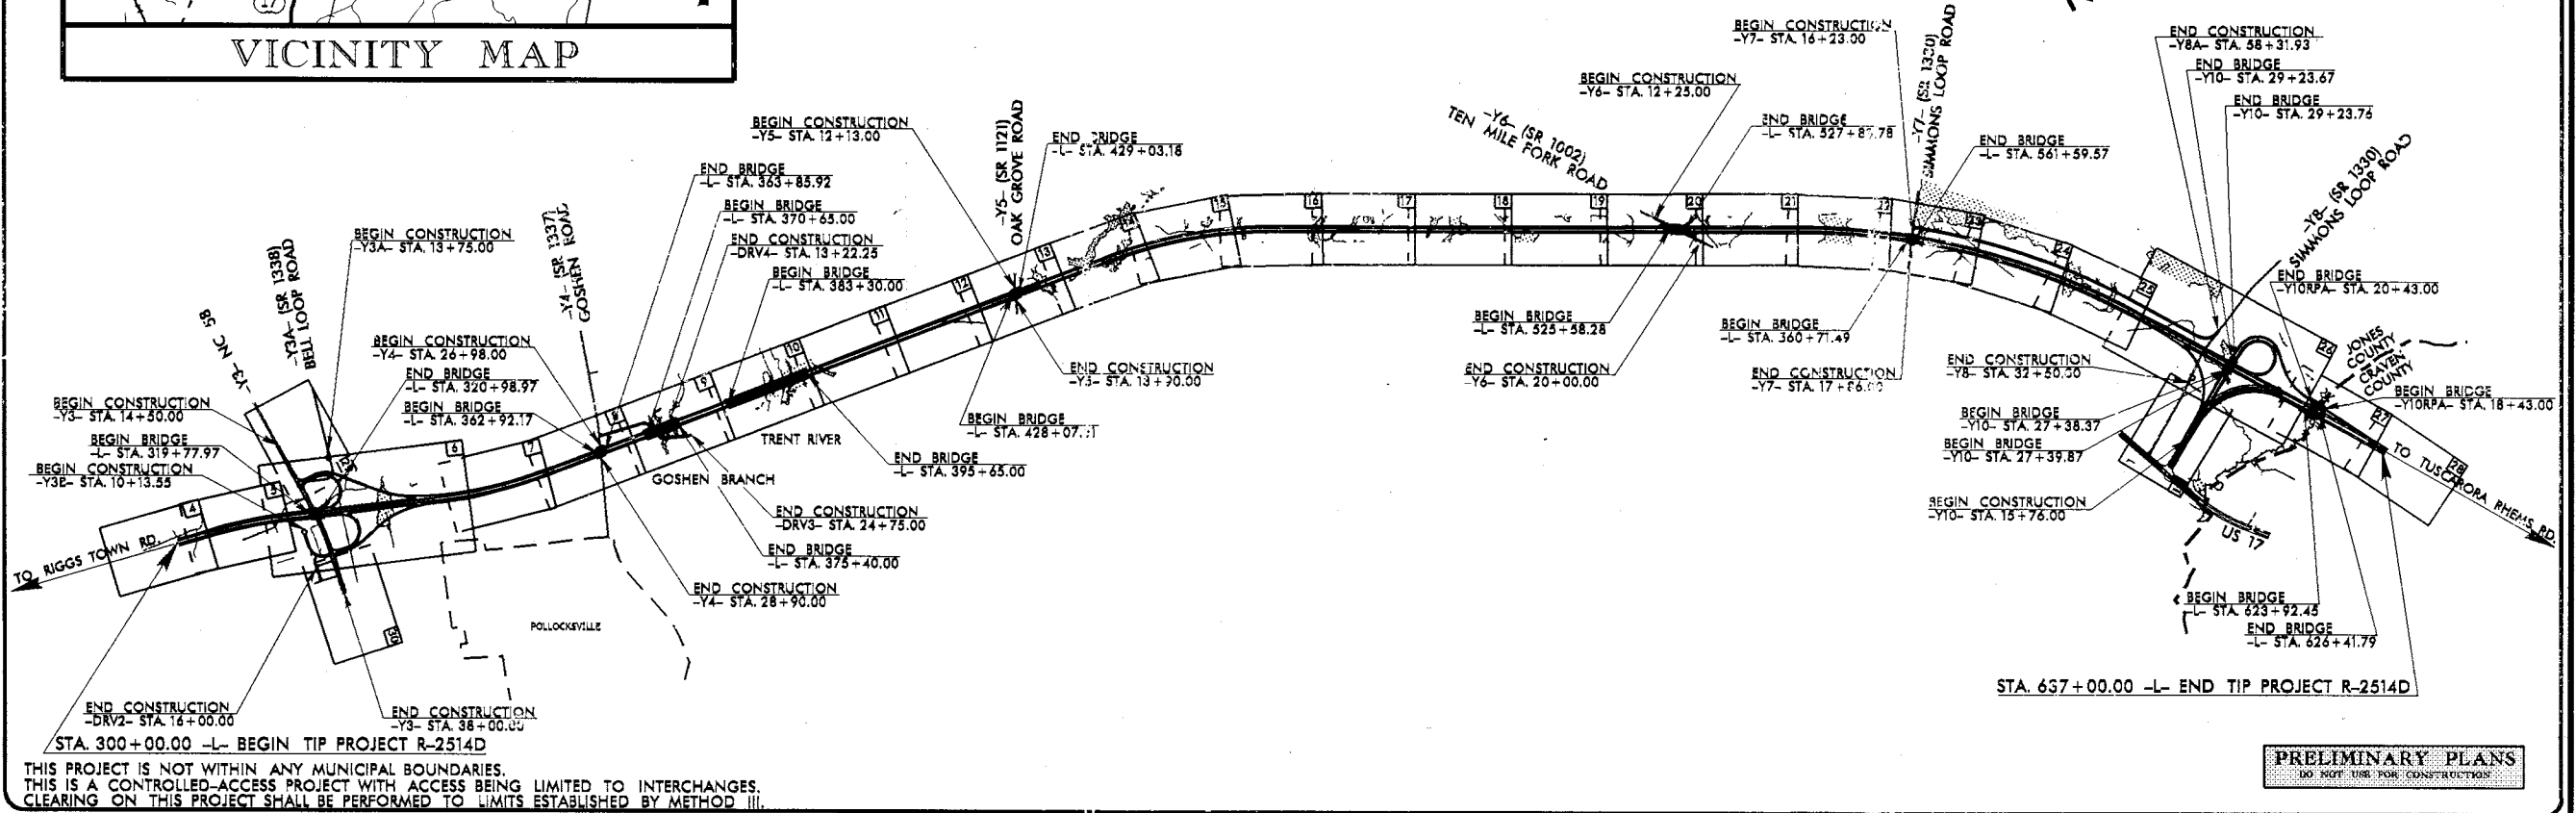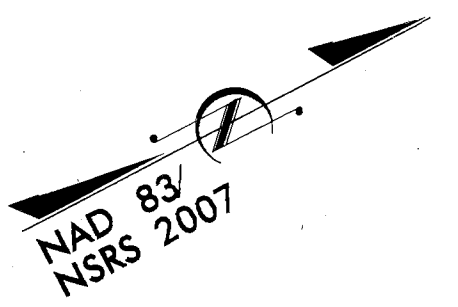

THIS PROJECT IS NOT WITHIN ANY MUNICIPAL BOUNDARIES.
THIS IS A CONTROLLED-ACCESS PROJECT WITH ACCESS BEING LIMITED TO INTERCHANGES.
CLEARING ON THIS PROJECT SHALL BE PERFORMED TO LIMITS ESTABLISHED BY METHOD III.

PRELIMINARY PLANS
DO NOT USE FOR CONSTRUCTION

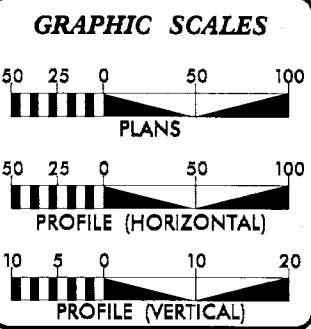

DESIGN DATA

ADT 2015 =	10,600
ADT 2035 =	15,700
DHV =	7 %
D =	65 %
T =	7 % *
V =	70 MPH
* TTST =	4 %
DUAL =	3 %
FUNC CLASS =	FREWAY
STATEWIDE TIER	

PROJECT LENGTH

LENGTH OF ROADWAY, TIP PROJECT R-2514D	= 5.894 Miles
LENGTH OF STRUCTURES, TIP PROJECT R-2514D	= 0.489 Miles
TOTAL LENGTH OF TIP PROJECT R-2514D	= 6.383 Miles


Prepared in the Office of:

DIVISION OF HIGHWAYS
1000 Birch Ridge Dr., Raleigh NC, 27610

2012 STANDARD SPECIFICATIONS	
RIGHT OF WAY DATE:	JAMES A. SPEER, P.E. PROJECT ENGINEER
SEPTEMBER 27, 2013	
LETTING DATE:	DANIEL W. GARDNER, JR., P.E. PROJECT DESIGN ENGINEER
JUNE 16, 2015	

HYDRAULICS ENGINEER

SIGNATURE:	P.E.
ROADWAY DESIGN ENGINEER	
SIGNATURE:	P.E.

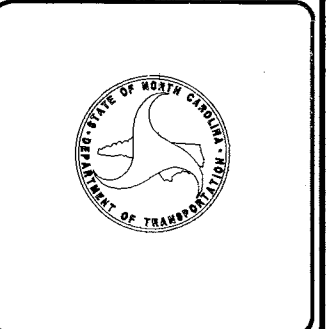

WETLAND PERMIT IMPACT SUMMARY												
Site No.	Station (From/To)	Structure Size / Type	WETLAND IMPACTS					SURFACE WATER IMPACTS				
			Permanent Fill In Wetlands (ac)	Temp. Fill In Wetlands (ac)	Excavation in Wetlands (ac)	Mechanized Clearing in Wetlands (ac)	Hand Clearing in Wetlands (ac)	Permanent SW impacts (ac)	Temp. SW impacts (ac)	Existing Channel Impacts Permanent (ft)	Existing Channel Impacts Temp. (ft)	Natural Stream Design (ft)
1	-L-550+23 TO 552+23	Aerial Power line (Transmission)					0.35					
2	-L-547+35 TO 550+11	Aerial Power line (Transmission)					0.40					
1	-L-551+57 LT	Power Pole (Transmission)	< 0.01									
2	-L-549+03 RT	Power Pole (Transmission)	< 0.01									
TOTALS:			< 0.01	0.00	0.00	0.00	0.75	0.00	0.00	0.00	0.00	0.00

Note :

Utility Permit Drawing
 Sheet 3 of 3
 Revised 1/23/15

NC DEPARTMENT OF TRANSPORTATION
 DIVISION OF HIGHWAYS
 JONES & CRAVEN COUNTIES
 TIP PROJECT (R-2514D)