PROJECT NO. R-2536

RANDOLPH COUNTY

US 64 BYPASS FROM EXISTING US 64 WEST OF ASHEBORO TO EXISTING US 64 EAST OF ASHEBORO AND THE ZOO CONNECTOR FROM EAST OF STALEYS FARM RD. TO EXISTING NC 159/ZOO ENTRANCE

PUBLIC MEETING

ASHEBORO BYPASS CONSTRUCTORS, LLC

FEBRUARY 23, 2016

MAP 2 OF 4

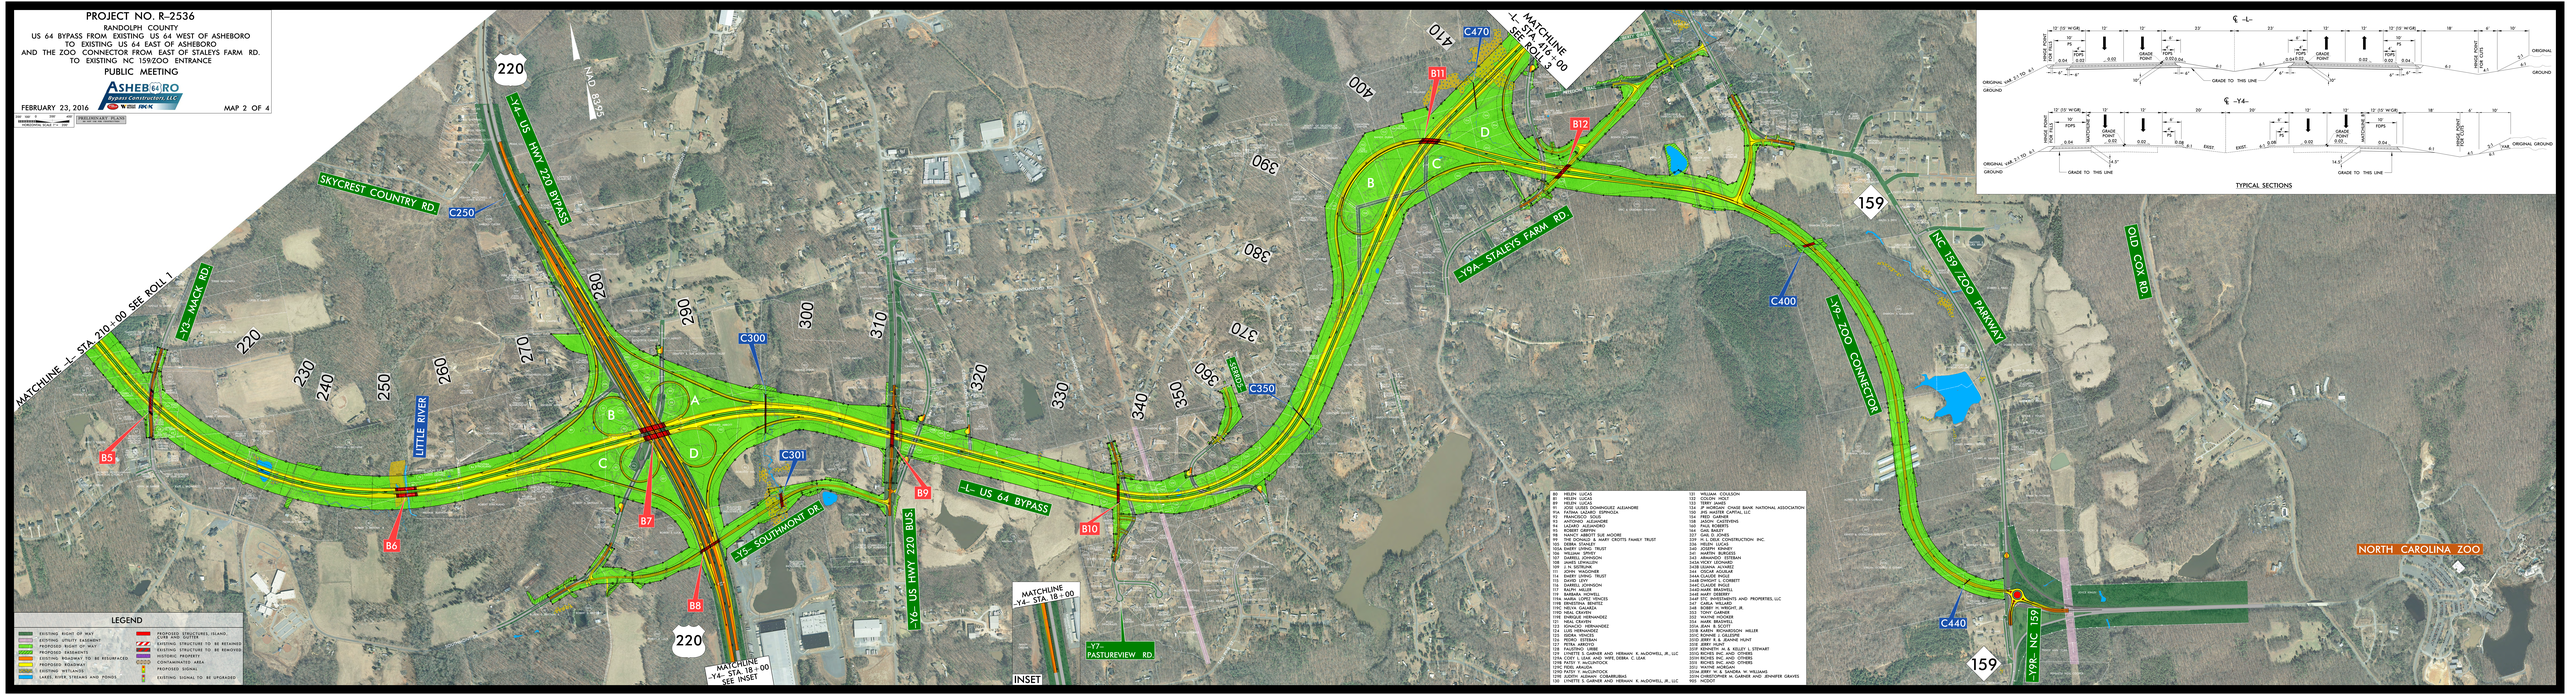

LEGEND

- EXISTING RIGHT OF WAY
- EXISTING UTILITY EASEMENT
- PROPOSED RIGHT OF WAY
- PROPOSED EASEMENTS
- EXISTING STRUCTURE TO BE RELOCATED
- PROPOSED RIGHT OF WAY
- EXISTING WETLANDS
- LAKES, RIVER, STREAMS AND PONDS
- PROPOSED STRUCTURES, ISLANDS, CURB AND GUTTER
- EXISTING STRUCTURE TO BE RETAINED
- EXISTING STRUCTURE TO BE REMOVED
- HISTORIC PROPERTY
- CONTAMINATED AREA
- PROPOSED SIGNAL
- EXISTING SIGNAL TO BE UPGRADED

80 HELEN LUCAS	121 WILLIAM COULSON
81 HELEN LUCAS	122 COLON HOLT
82 HELEN LUCAS	123 JAMES HOLT
87 JOSE ULISES DOMINGUEZ ALEJANDRE	124 JP MORGAN CHASE BANK NATIONAL ASSOCIATION
91A FATIMA CAZARES ESPINOZA	125 JHS MASTER CAPITAL LLC
91B FATIMA CAZARES	126 JOHN CASTEVENS
92 ANTONIO ALEJANDRE	128 JASON CASTEVENS
94 LAZARO ALEJANDRO	160 PAUL ROBERTS
95 LAZARO ALEJANDRO	161 PAUL ROBERTS
96 NANCY ABBOTT (LIFE MOORE	227 GAIL D. JONES
99 THE DONALD & MARY CROTTS FAMILY TRUST	228 W. L. DOSS CONSTRUCTION INC.
100 THE DONALD &	229 W. L. DOSS INC.
100A BARRY LIVING TRUST	240 JOSEPH DENNEY
100 VIRGINIA SPIVEY	241 JOSEPH DENNEY
101 LARRY JOHNSON	242 ARMANDO R. ESTEBAN
108 JAMES LEVALLEY	243A VICKY LEONARD
109 JAMES LEVALLEY	243B VICKY LEONARD
111 JOHN WAGONER	244 OSCAR AGUILAR
114 DARRELL LEVALLEY TRUST	244A OSCAR AGUILAR
115 DARRELL LEVALLEY	244B DAVID D. DUDNITT
116 DARRELL JOHNSON	244C CLAUDE RIGGS
117 DARRELL JOHNSON	244D CLAUDE RIGGS
181 BARBARA HOWELL	244E MARY ZEBERT
184A MARIA LOPEZ VENCES	244F STC INVESTMENTS AND PROPERTIES, LLC
184B MARIA LOPEZ VENCES	244G ROBERT W. WRIGHT
119C HELEN CALHOUN	244I ROBERT W. WRIGHT, JR.
119D NEAL CRAVEN	253 TONY GARNER
120 IGNACIO HERNANDEZ	253A TONY GARNER
121 NEAL CRAVEN	254 MARK BRADWELL
122 IGNACIO HERNANDEZ	255A JEAN B SCOTT
122A IGNACIO VENCES	255B JEAN B SCOTT
123 GLORIA VENCES	255C RONNIE L GILLESPIE
126 PEDRO ESTEBAN	255D JERRY R. & JEANNE HUNT
127 PEDRO ESTEBAN	255E JERRY R. HUNT
128 FAUSTINO LARA	255F KENNETH M. & KELLEY L. STEWART
129 LYNETTE S. GARNER AND HERMAN K. McDOWELL JR., LLC	255G RICHES INC. AND OTHERS
1291 LYNETTE S. GARNER AND DEBRA C. LEAK	255H RICHES INC. AND OTHERS
1298 KEITH T. McCORMICK	255I RICHES INC. AND OTHERS
1290 FIDEL ARAUZA	255J WAYNE MORGAN
1292 FIDEL ARAUZA-MATTOCK	255K JOSHUA ALEXANDRA W. WILLIAMS
1299 JUDITH ALEMAN CUEMBARUBIAS	255N CHRISTOPHER W. GARNER AND JENNIFER GRAVES
126 LYNETTE S. GARNER AND HERMAN K. McDOWELL JR., LLC	900 NCDOT

TYPICAL SECTIONS