DESIGN PUBLIC HEARING MAP

S.T.I.P. NOS. R-2721, R-2828, R-2829
STATE PROJECT NOS. 6.401078, 6.401080
FEDERAL AID PROJECT NOS.
STP-540(19), STP-540(20), STP-540(21)
WBS NOS. 37673.1.TA2, 35S16.1.TA2, 35S17.A.TA1

WAKE & JOHNSTON COUNTIES

COMPLETE 540

TRIANGLE EXPRESSWAY SOUTHEAST EXTENSION
NC 55 BYPASS TO US 64 /264 BYPASS /I-495
MAP 5 OF 9

NORTH CAROLINA Turnpike Authority

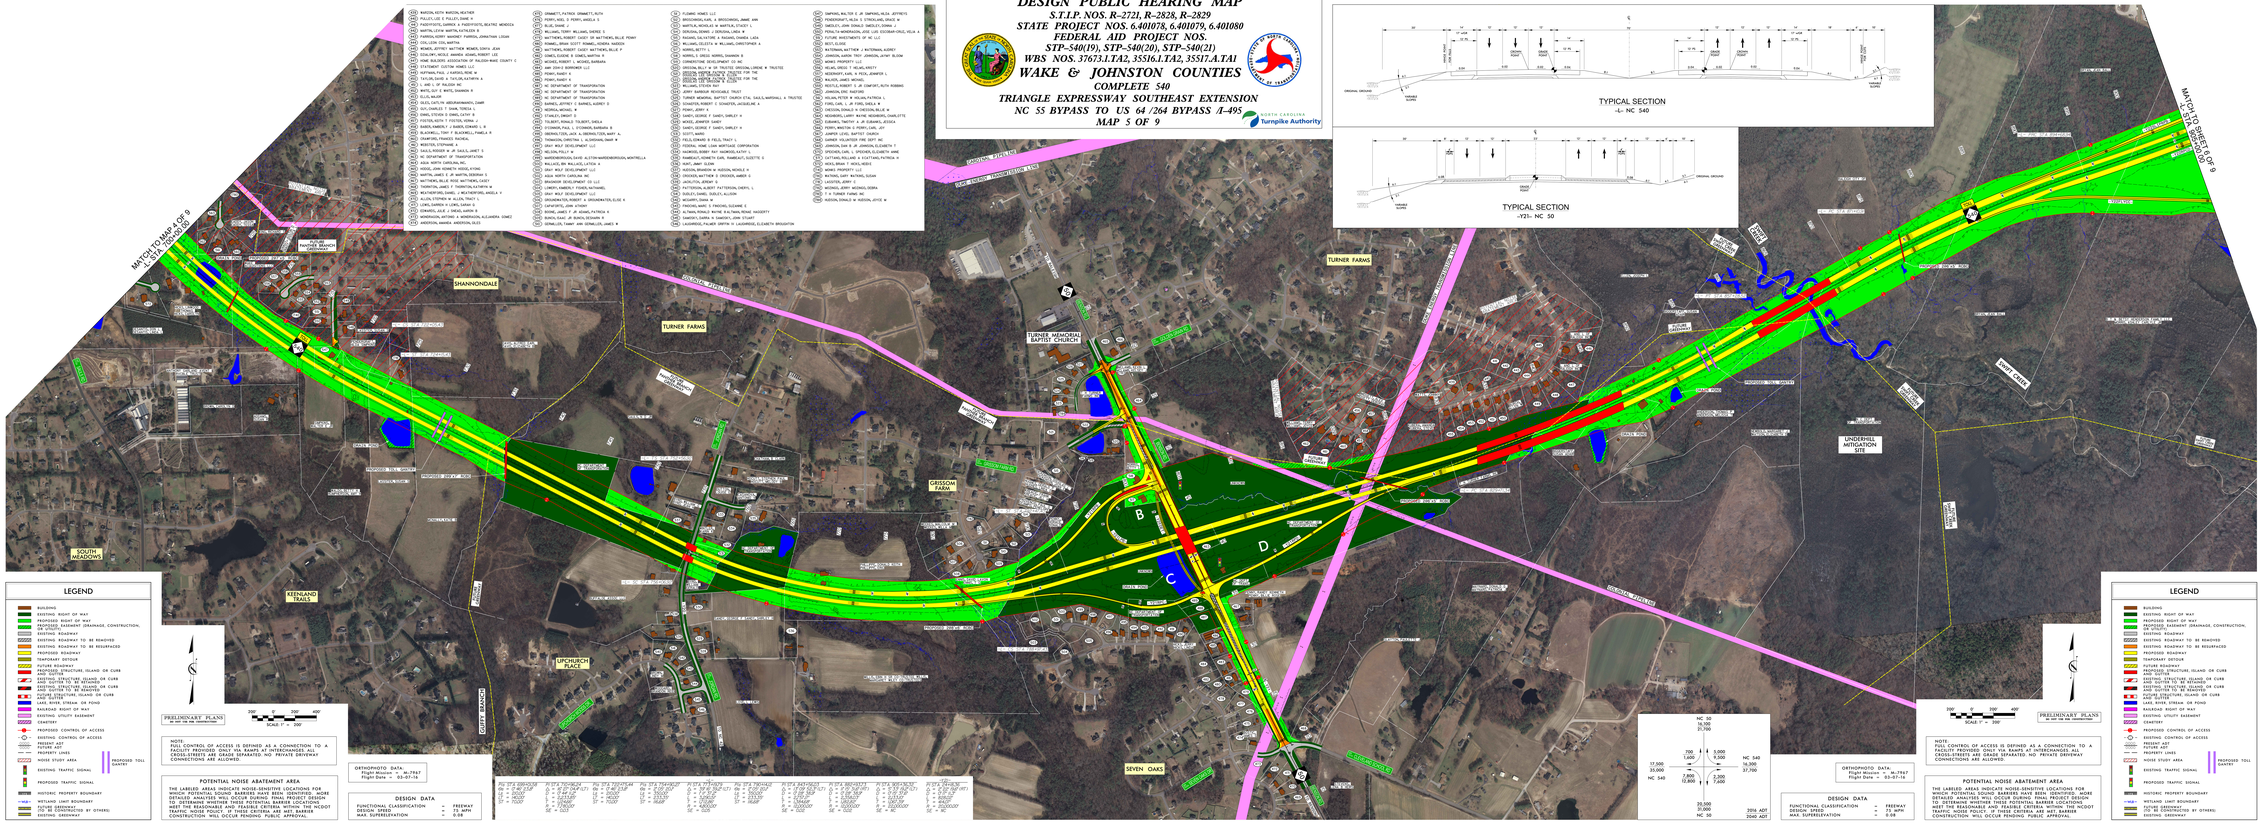

DESIGN PUBLIC HEARING MAP
S.T.I.P. NOS. R-2721, R-2828, R-2829
STATE PROJECT NOS. 6.401078, 6.401080
FEDERAL AID PROJECT NOS.
STP-540(19), STP-540(20), STP-540(21)
WBS NOS. 37673.1.TA2, 35S16.1.TA2, 35S17.A.TA1
WAKE & JOHNSTON COUNTIES
COMPLETE 540
TRIANGLE EXPRESSWAY SOUTHEAST EXTENSION
NC 55 BYPASS TO US 64 /264 BYPASS /I-495
MAP 5 OF 9