FUNCTIONAL CLASS. = INTERSTATE
DESIGN SPEED = 60 MPH
MAX. SUPERELEV. = 0.08 without Bridges
= 0.06 with Bridges

PRELIMINARY PLANS
DO NOT USE FOR CONSTRUCTION

INCOMPLETE PLANS
DO NOT USE FOR R/W ACQUISITION

CORRIDOR PUBLIC HEARING MAP

WBS 34165.1.2 (I-2513)
F.A. PROJECT NANHF 26-1(53)

BUNCOMBE COUNTY

I-26 CONNECTOR
I-40 TO US-19-23-70 NORTH OF ASHEVILLE

ROLL 2 OF 2
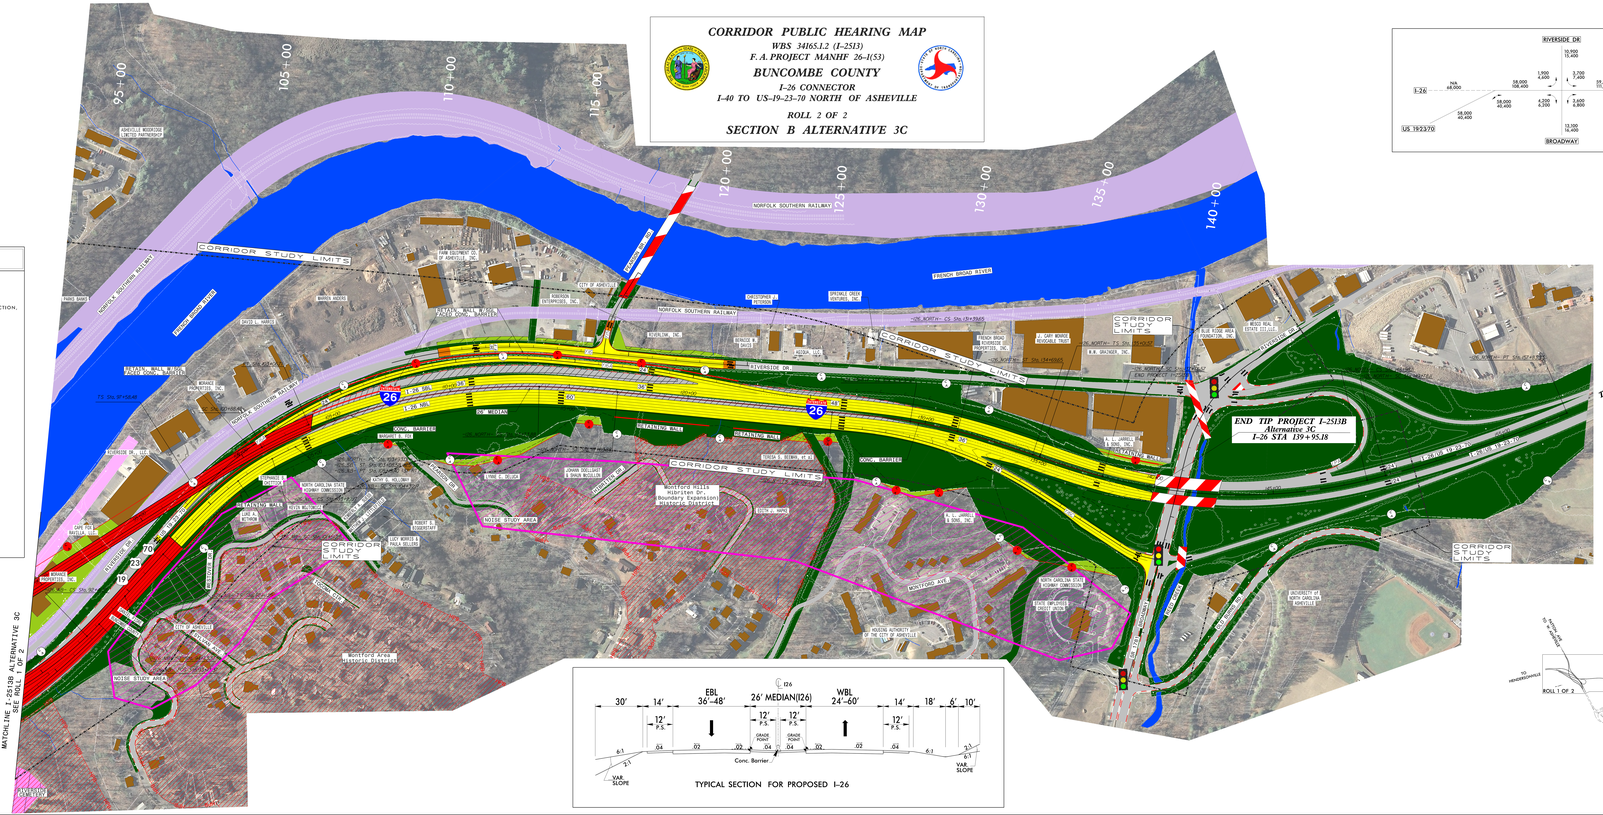
SECTION B ALTERNATIVE 3C