


STATE OF NORTH CAROLINA
The foregoing certificate of Cardyn P. Starling, a Notary Public,
is certified to be correct. This plat was presented for registration and recorded in 93 10:45
Plat Book 34 Page 261 This 15 day of July, 1993 at A.
Phillis McCall By Rhonda H. Penny
Register of Deeds Deputy, Register of Deeds

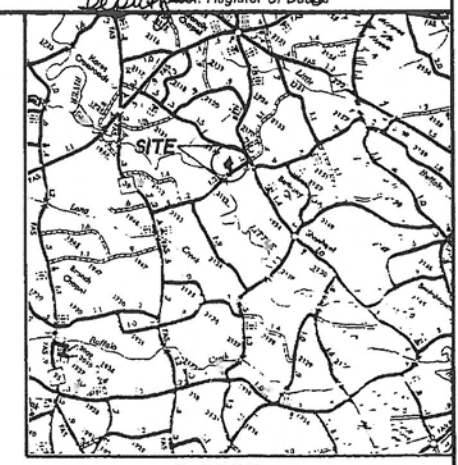


VICINITY MAP


MAGNETIC NORTH FROM
D.B. 895, Pg. 166

7-14-93 James W. Sullivan

CERTIFICATE OF APPROVAL FOR RECORDING:
I hereby certify that the subdivision plat shown herein has been
found to comply with the subdivision regulations for Johnston County,
North Carolina, and that this plat (subdivision of land into two lots or
less) has been approved by the Johnston County Planner for
recording in the Office of the Register of Deeds of Johnston County.
7-13-93 [Signature]
DATE JOHNSTON COUNTY PLANNER

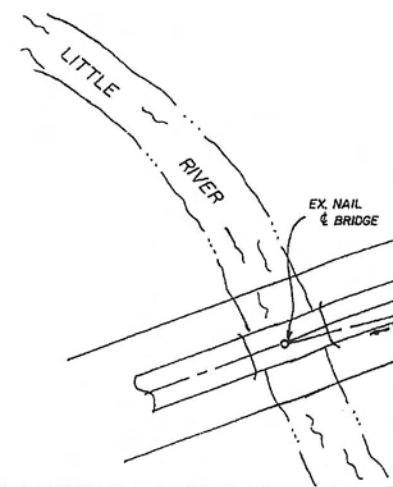

EX. NAIL
& BRIDGE

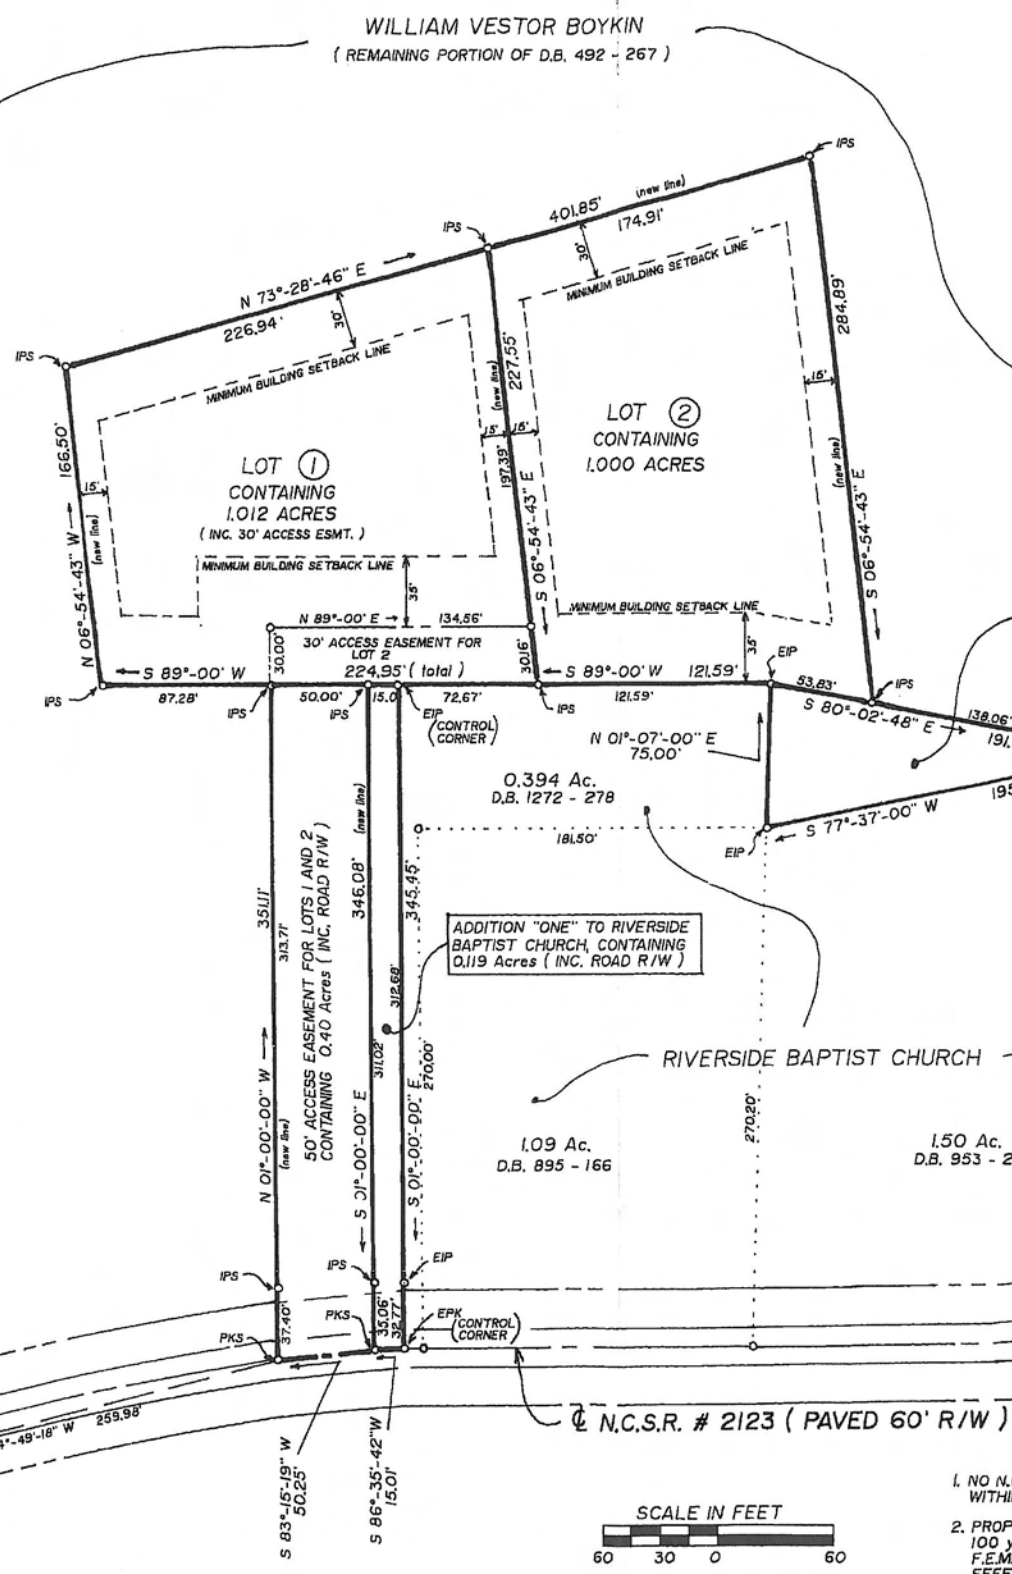


ADDITION "TWO" TO RIVERSIDE
BAPTIST CHURCH CONTAINING
0.163 Acres.

ADDITION "ONE" TO RIVERSIDE
BAPTIST CHURCH, CONTAINING
0.119 Acres (INC. ROAD R/W)

NOTE
ADDITIONS "ONE" and "TWO" TO THE RIVERSIDE
BAPTIST CHURCH HAVE NOT BEEN REVIEWED BY
JOHNSTON COUNTY PLANNING OR ENVIRONMENTAL
HEALTH AND ARE NOT APPROVED AS BUILDING LOTS.

LOT OWNED BY OTHERS

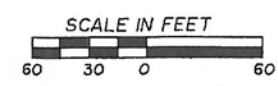

- NOT
1. NO N.C.G.S. HIGHWAY
WITHIN 2000 FEET
2. PROPERTY DOES NOT LIE WITHIN THE
100 yr. FLOOD PLAIN AS SHOWN ON
F.E.M.A. FLOOD MAP # 370138-0050
EFFECTIVE DATE, Sept. 30, 1983

I, DENNIS R. BLACKMON, R.L.S. No. 1374
CERTIFY THAT THIS PLAT CREATES A
SUBDIVISION OF LAND WITHIN AN AREA OF
JOHNSTON COUNTY THAT HAS AN ORDINANCE
THAT REGULATES PARCELS OF LAND.
[Signature]
Dennis R. Blackmon, Reg. Land Surveyor No. 1374


NORTH CAROLINA JOHNSTON COUNTY
I, Dennis R. Blackmon being duly sworn, do hereby certify that
this map or plat is true in all respects to the best of my
knowledge and belief and was prepared from an actual field
survey made by me or under my supervision; that the error of
closure as calculated by latitudes and departures is 1:2500
; that the boundaries not surveyed are shown as
broken lines plotted from deed references shown above; that this
map was prepared in accordance with G.S. 47-30 as amended.
Witness my hand and seal this 13th day of July, 1993
[Signature]
Registered Land Surveyor L-1374



NORTH CAROLINA JOHNSTON COUNTY
I, CARDYN P. STARLING, a notary
public of the County and State aforesaid, certify that
Dennis R. Blackmon, a Registered Land Surveyor,
personally appeared before me this day and
acknowledged the execution of the foregoing instrument.
Witness my hand and official stamp or seal, this 13th
day of July, 1993
[Signature]
Seal of JOHNSTON COUNTY Notary Public
My commission expires 11-27-93

DENNIS R. BLACKMON, R.L.S.
SURVEYING PLANNING MAPPING
736 SELMA ROAD P.O. BOX 1401
SMITHFIELD, N.C. 27577 PHONE: 919-934-3490
FAX: 919-934-1624

TAX MAP # 2639		SURVEY FOR	
REVISIONS		WILLIAM VESTOR BOYKIN	
		ONEALS TOWNSHIP JOHNSTON COUNTY	
		NORTH CAROLINA	
DATE: 7-8-93		SCALE: 1" = 60'	DRAWING NUMBER: 93-93
DRAWN BY: J. ACORD		CHECKED BY: DRB	

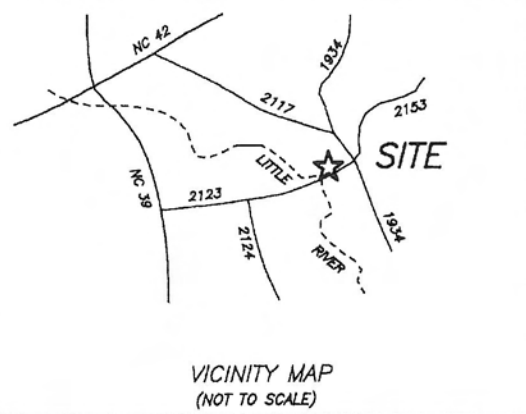

LEGEND:

- LINES SURVEYED
- - - LINES NOT SURVEYED
- EIP EXISTING IRON PIPE
- ECM EXISTING CONCRETE MONUMENT
- EPK EXISTING P K NAIL
- ELS EXISTING LIGHTWOOD STAKE
- NIP NEW IRON PIPE SET
- PKS P K NAIL SET
- RRS RAILROAD SPIKE
- PP ELECTRIC POWER POLE
- R/W RIGHT OF WAY
- D.B. DEED BOOK
- P.B. PLAT BOOK

I, DENNIS RAY BLACKMON, REGISTERED LAND SURVEYOR NO. 1374, CERTIFY THAT THIS PLAT WAS DRAWN UNDER MY SUPERVISION FROM AN ACTUAL SURVEY MADE UNDER MY SUPERVISION (DEED DESCRIPTION RECORDED IN BOOK 492, PAGE 267, ETC.) (OTHER): THAT THE BOUNDARIES NOT SURVEYED ARE CLEARLY INDICATED AS DRAWN FROM INFORMATION FOUND IN BOOK 895, PAGE 166; THAT THE RATIO OF PRECISION AS CALCULATED IS 1: 7500+; THAT THIS PLAT WAS PREPARED IN ACCORDANCE WITH G.S. 47-30 AS AMENDED. I ALSO CERTIFY TO ONE OF THE FOLLOWING AS INDICATED:

- () A. THAT THE SURVEY CREATES A SUBDIVISION OF LAND WITHIN THE AREA OF A COUNTY OR MUNICIPALITY THAT HAS AN ORDINANCE THAT REGULATES PARCELS OF LAND.
- () B. THAT THE SURVEY IS LOCATED IN SUCH A PORTION OF A COUNTY OR MUNICIPALITY THAT IS UNREGULATED AS TO AN ORDINANCE THAT REGULATES PARCELS OF LAND.
- () C. ANY ONE OF THE FOLLOWING:
 - () 1. THAT THE SURVEY IS OF AN EXISTING PARCEL OR PARCELS OF LAND AND DOES NOT CREATE A NEW STREET OR CHANGE AN EXISTING STREET.
 - () 2. THAT THE SURVEY IS OF AN EXISTING BUILDING OR OTHER STRUCTURE, OR NATURAL FEATURE, SUCH AS A WATERCOURSE.
 - () 3. THAT THE SURVEY IS A CONTROL SURVEY.
- (X) D. THAT THE SURVEY IS OF ANOTHER CATEGORY, SUCH AS THE RECOMBINATION OF EXISTING PARCELS, OR A COURT-ORDERED SURVEY, OR OTHER EXCEPTION TO THE DEFINITION OF SUBDIVISION.
- () E. THAT THE INFORMATION AVAILABLE TO THE SURVEYOR IS SUCH THAT THE SURVEYOR IS UNABLE TO MAKE A DETERMINATION TO THE BEST OF THE SURVEYOR'S PROFESSIONAL ABILITY AS TO THE PROVISIONS CONTAINED IN "A" THROUGH "D" ABOVE.

WITNESS MY ORIGINAL SIGNATURE, REGISTRATION NUMBER AND SEAL, THIS 30th DAY OF July, A.D., 1998

Dennis Ray Blackmon
REGISTERED LAND SURVEYOR
1374
REGISTRATION NUMBER



REVIEW OFFICER'S CERTIFICATE

Ray B. Hatcher, REVIEW OFFICER OF *Johnston* COUNTY, CERTIFY THAT THE MAP OR PLAT TO WHICH THIS CERTIFICATION IS AFFIXED MEETS ALL STATUTORY REQUIREMENTS FOR RECORDING.

DATE *7-31-98* REVIEW OFFICER *Ray B. Hatcher*

STATE OF NORTH CAROLINA, *Johnston* COUNTY
FILED FOR REGISTRATION AT *1:00* P.M. THIS *July 31*, 1998
IN THE OFFICE OF THE REGISTER OF DEEDS.

RECORDED IN PLAT BOOK *52*, PAGE *345*

REGISTER OF DEEDS *Phyllis N. Wael*


(BY) DEPUTY REGISTER OF DEEDS *Clayton A. Sexton*

CERTIFICATE OF OWNERSHIP AND DEDICATION

I (WE) HEREBY CERTIFY THAT I AM (WE ARE) THE OWNER(S) OF THE PROPERTY SHOWN AND DESCRIBED HEREON. WHICH IS LOCATED IN THE SUBDIVISION JURISDICTION OF
AND THAT I (WE) HEREBY ADOPT THIS SUBDIVISION PLAN WITH MY (OUR) FREE CONSENT, ESTABLISH MINIMUM BUILDING SETBACK LINES, AND DEDICATE ALL STREETS, PARKS, ALLEYS, AND OTHER SITES AND EASEMENTS TO PUBLIC OR PRIVATE USE AS NOTED.

DATE *7-30-98*

OWNER(S) *W V Boykin*

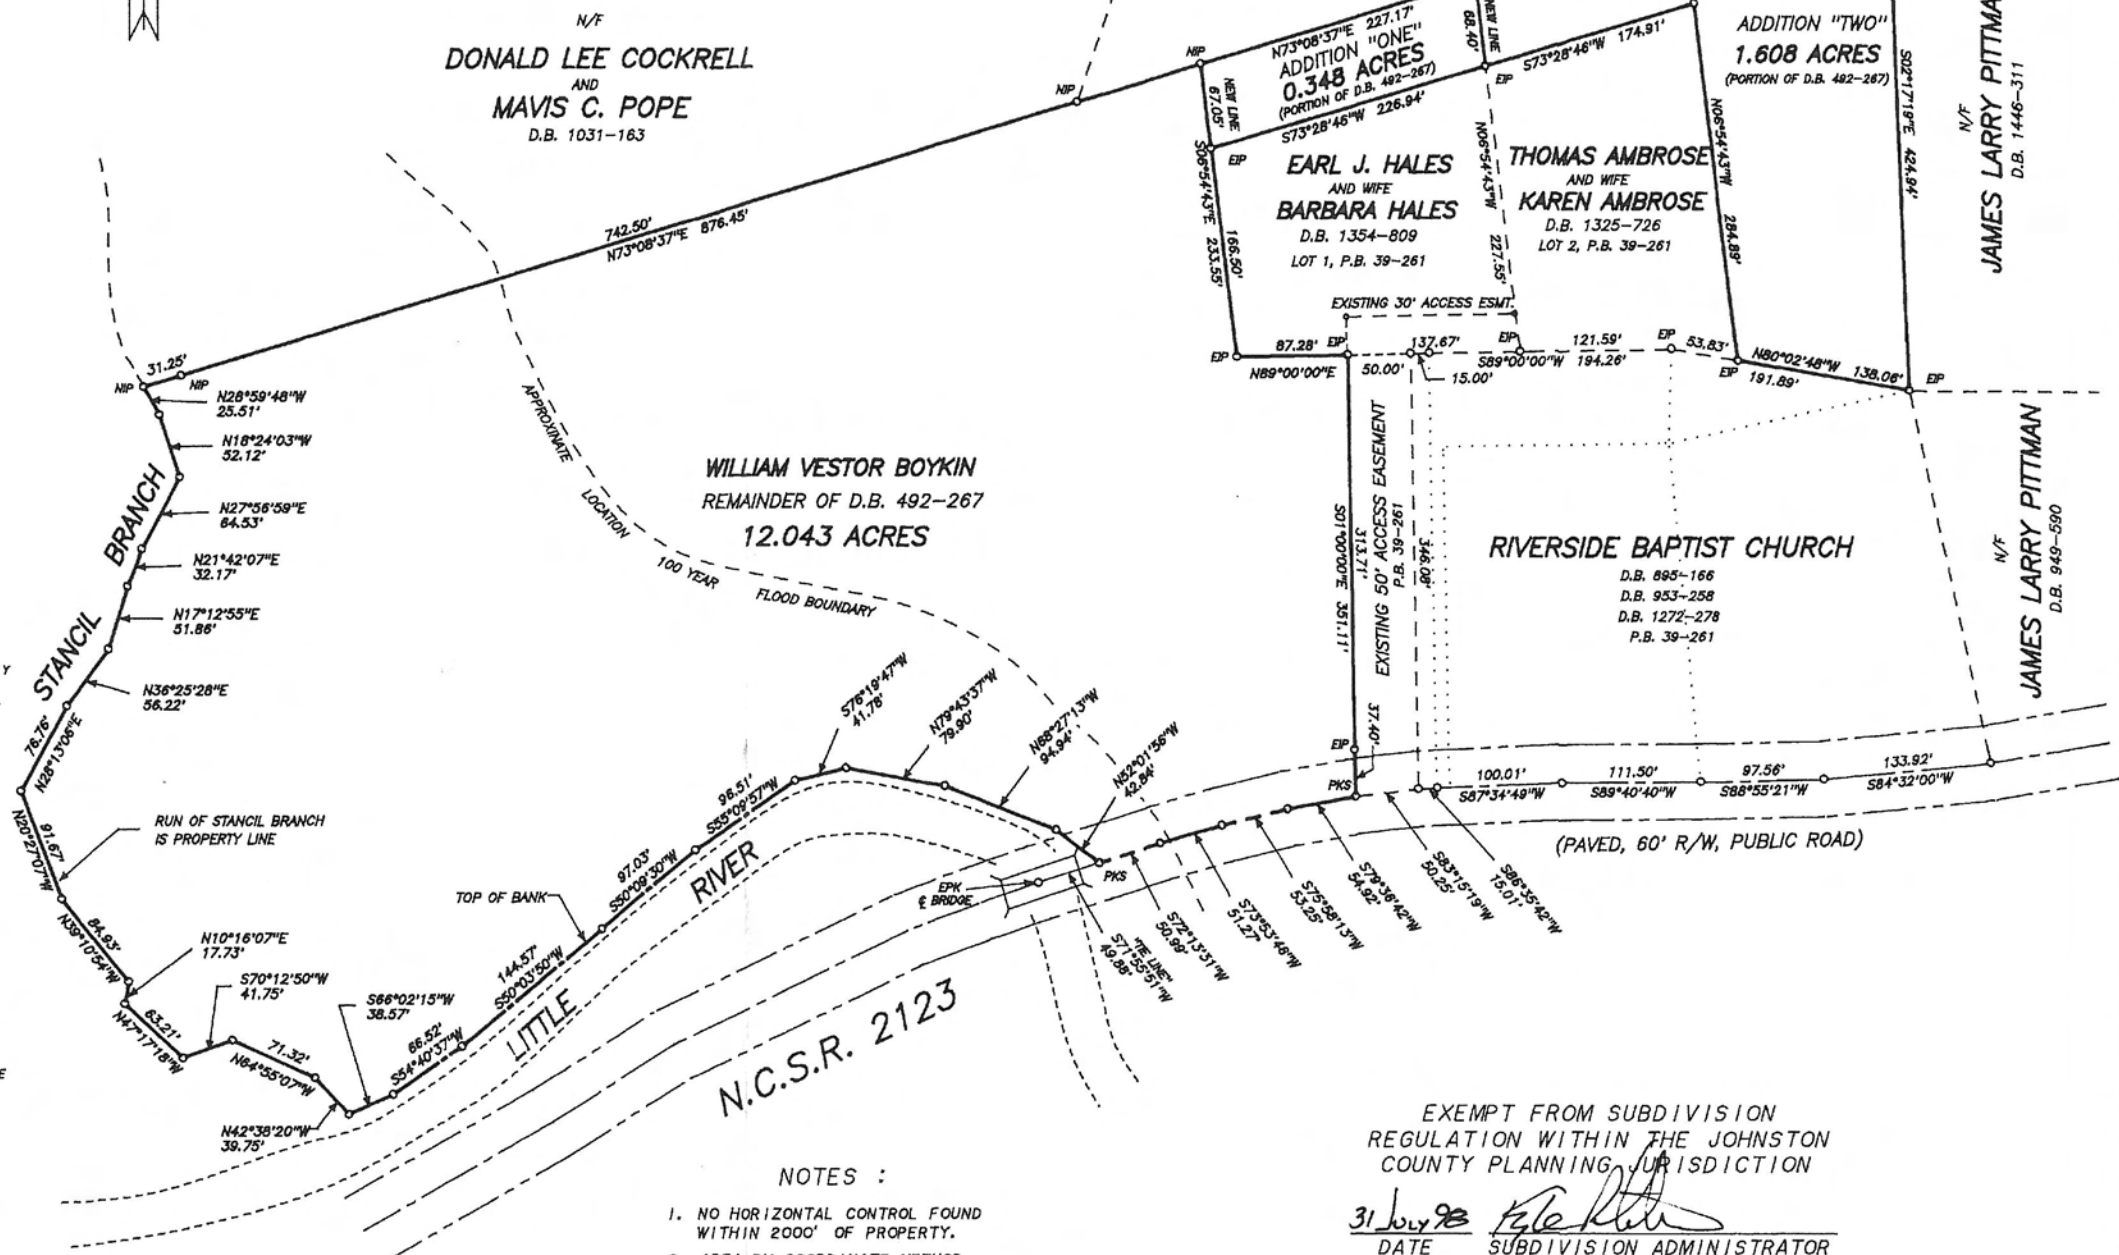

NOTES :

1. NO HORIZONTAL CONTROL FOUND WITHIN 2000' OF PROPERTY.
2. AREA BY COORDINATE METHOD.
3. 100 YEAR FLOOD BOUNDARY SCALED FROM F.E.M.A. MAP PANEL # 370138-0050.
4. ADDITION ONE TO BE CONVEYED TO EARL J. HALES. ADDITION TWO TO BE CONVEYED TO THOMAS J. AMBROSE.
5. PARCELS HAVE NOT BEEN INSPECTED OR APPROVED BY JOHNSTON COUNTY ENVIRONMENTAL HEALTH OR JOHNSTON COUNTY PLANNING DEPARTMENT AS BUILDING LOTS.

EXEMPT FROM SUBDIVISION REGULATION WITHIN THE JOHNSTON COUNTY PLANNING JURISDICTION

DATE *31 July 98* SUBDIVISION ADMINISTRATOR *[Signature]*

SURVEY FOR
WILLIAM VESTOR BOYKIN

ONEALS TOWNSHIP JOHNSTON COUNTY

NORTH CAROLINA

DATE: 7-27-98 SCALE: 1"= 100'

DRAWN BY: JGA CHECKED BY: DRB


TAX MAP # 2639

DENNIS RAY BLACKMON, RLS

Land Surveying - Land Development Consultant - Mapping

1023c WEST MARKET STREET - P. O. BOX 1401

SMITHFIELD, NC 27577 PHONE: 919-934-3490

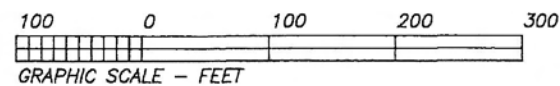

STATE OF NORTH CAROLINA, JOHNSTON COUNTY

I, JIMMY C. BARBOUR, CERTIFY THAT THIS PLAT WAS DRAWN UNDER MY SUPERVISION FROM AN ACTUAL SURVEY MADE UNDER MY SUPERVISION UNLESS OTHERWISE NOTED; REFERENCE DESCRIPTIONS RECORDED IN BOOK 226-25 PAGE 25

AS DRAWN FROM INFORMATION THAT THE BOUNDARIES NOT SURVEYED ARE CLEARLY INDICATED ON DISSEMINATED RECORDS FOUND IN EXISTING RECORDS. IT IS NOTED THAT THE RATIO OF DISSEMINATED RECORDS TO THIS PLAT IS 1 TO 1 AND THAT THE PLAT WAS DRAWN IN ACCORDANCE WITH GS 47-30 AS AMENDED. WITNESS MY ORIGINAL SIGNATURE.

JIMMY C. BARBOUR
AD. 2003 _____ DAY OF _____ MO. 2003

JIMMY C. BARBOUR, PROFESSIONAL LAND SURVEYOR, NC No. L-20853

50' RIPARIAN BUFFER BEGINS AT TOP OF
BANK OF LITTLE RIVER

NOW OR FORMERLY
C. D. BUNN
DB 1978, PG 756

NOW OR FORMERLY
CHRIS BROWN
DB 1556, PG 261
PB 48, PG 187

NOW OR FORMERLY
ARLEN BROWN
DB 1474, PG 564
PB 45, PG 353

**AMOS-
PITTMAN**
SEE PB 27, PG 205

NOW OR FORMERLY
JOHNNIE BROWN
SEE PG 27, PG 205

NO HORIZONTAL GROUND CONTROL
FOUND WITHIN 2,000 FEET.
AREA BY COORDINATE COMPUTATION

GRAPHIC SCALE

JIMMY C. BARBOUR
PROFESSIONAL
LAND SURVEYOR

213 S. SECOND STREET
P. O. BOX 28
SMITHFIELD, N.C. 27577

919 989-6642 919-989-3013
919 989-6643 FAX




CC	CONTROL CORNER (CMS UNLESS OTHERWISE NOTED)	NS
DASHED LINES	LINES NOT SURVEYED	PKS
MBSL	MINIMUM BUILDING SETBACK LINE	RRSS
EIP	EXISTING IRON PIPE FOUND	N/F
EIS	EXISTING IRON STAKE FOUND	PP
ECM	EXISTING CONCRETE MONUMENT FOUND	OHLPL OR E
ENL	EXISTING NAIL FOUND	N&C
EPK	EXISTING PARKER-KALON NAIL FOUND	PSC
ERRS	EXISTING RAILROAD SPIKE FOUND	NPS
EIA	EXISTING IRON AXLE FOUND	BASED UPON
IPS	IRON PIPE SET	SURVEYED P
ISS	IRON STAKE SET	A FEMA/FIR
CMS	CONCRETE MONUMENT SET	COMMUNITY

NS NAIL SET
PKS PARKER-KALON NAIL SET
RRSS RAILROAD SPIKE SET
N/F NOW OR FORMERLY
PP POWER POLE
QHPL OR E OVERHEAD POWER LINE
N&C NAIL AND CAP
PSC PAINTED SPOT ON CONCRETE
NPS NO POINT SET


BASED UPON GRAPHIC DETERMINATION, A PORTION OF THE
SURVEYED PROPERTY INDICATED ON THIS PLAT DOES LIE IN
A FEMA/FIRM SPECIAL FLOOD HAZARD AREA.

COMMUNITY PANEL No. 37101C01400 dated 10/20/2000

PLAT NORTH (PB 59, PG 456)

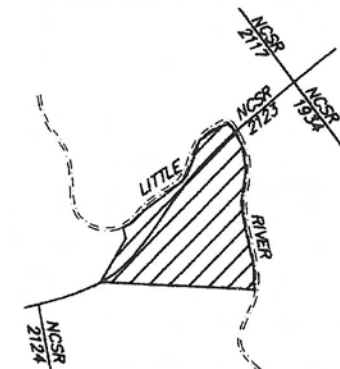

VICINITY MAP - NO SCALE

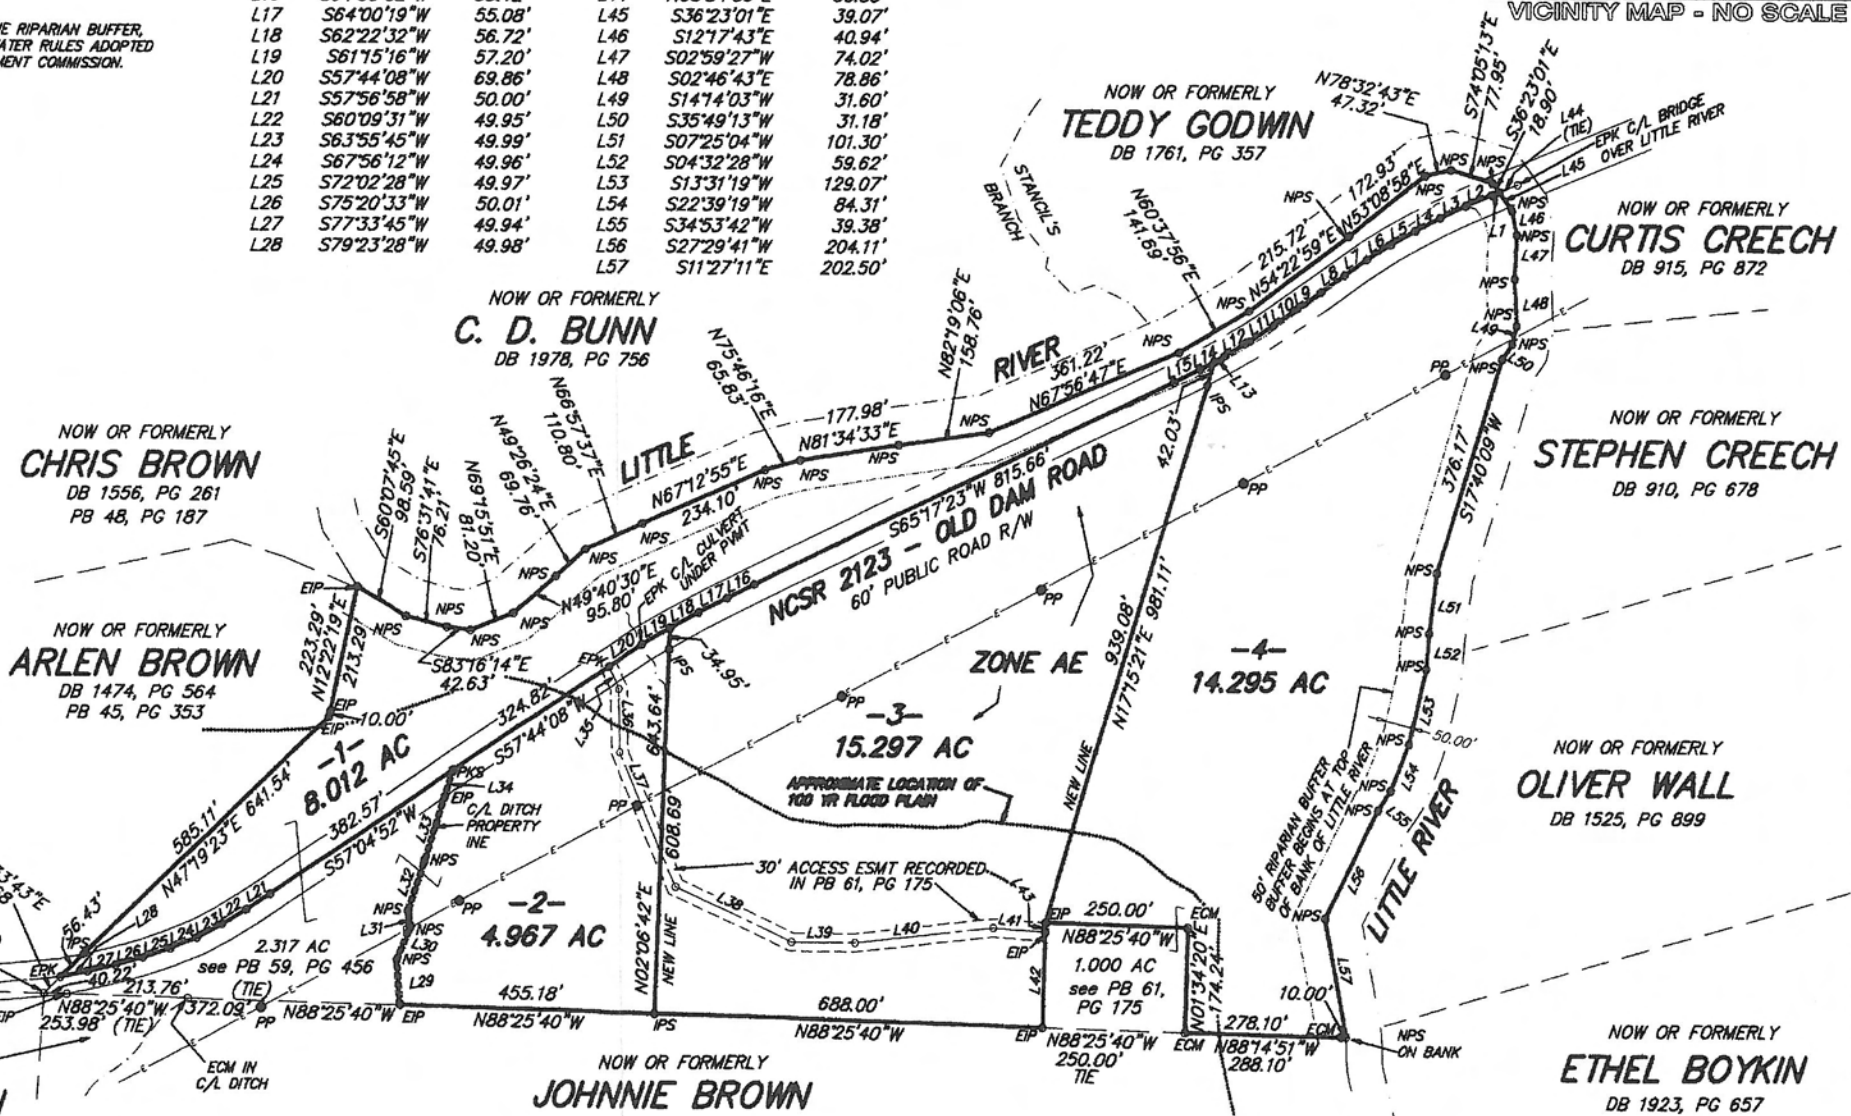

RECOMBINATION / HEIRS MAP FOR

HILDA PACE CREECH

OWNER <i>N/F HILDA PACE CREECH</i>		
TOWNSHIP <i>O'NEALS</i>	COUNTY <i>JOHNSTON</i>	STATE <i>NC</i>
SURVEYED BY <i>S WEAVER</i>		DRAWN BY <i>C MOORE</i>
DATE <i>02-18-2003</i>	SCALE <i>1"=200'</i>	DRAWING NO. <i>02-017B</i>

© COPYRIGHT JIMMY C. BARBOUR, PROFESSIONAL LAND SURVEYOR - UNAUTHORIZED COPIES PROHIBITED BY LAW

STATE OF NORTH CAROLINA, JOHNSTON COUNTY

I, JIMMY C. BARBOUR, CERTIFY THAT THIS PLAT WAS DRAWN UNDER MY SUPERVISION FROM AN ACTUAL SURVEY MADE UNDER MY SUPERVISION UNLESS OTHERWISE NOTED; REFERENCE TO RECORDS IS MADE IN BOOK 2117, PAGE 1934, THAT THE BOUNDARIES NOT SURVEYED ARE CLEARLY INDICATED AS DRAWN FROM INFORMATION FOUND IN EXISTING RECORDS AS NOTED; THAT THE RATIO OF PRECISION AS CALCULATED IS 1:10,000+; AND THAT THIS PLAT WAS PREPARED IN ACCORDANCE WITH GS 47-30 AS AMENDED; WITNESS MY ORIGINAL SIGNATURE, LICENSE NUMBER AND SEAL THIS 12th DAY OF DECEMBER, 2003.

JIMMY C. BARBOUR, PROFESSIONAL LAND SURVEYOR, NC No. L-2855

REVIEW OFFICER'S CERTIFICATE

STATE OF NORTH CAROLINA, COUNTY OF JOHNSTON

I, _____, REVIEW OFFICER OF JOHNSTON COUNTY, CERTIFY THAT THE MAP OR PLAT TO WHICH THIS CERTIFICATION IS AFFIXED MEETS ALL STATUTORY REQUIREMENTS FOR RECORDING.

DATE

REVIEW OFFICER

STATE OF NORTH CAROLINA, COUNTY OF JOHNSTON

FILED FOR REGISTRATION AT 1:42 P.M.

DECEMBER 23, 2003, IN THE

REGISTER OF DEEDS OFFICE.

RECORDED IN BOOK 63, PAGE 325

CRAIG OLIVE, REGISTER OF DEEDS, BY CLAY W. HATTING, Notary Public

SURVEYOR'S STATEMENT TO WHOM IT MAY CONCERN:

THIS PLAT IS A CORRECT REPRESENTATION OF THE LAND SURVEYED; HOWEVER A NORTH CAROLINA LICENSED ATTORNEY SHOULD BE CONSULTED CONCERNING CORRECT OWNERSHIP, WIDTH AND LOCATION OF EASEMENTS, ANY CEMETERIES OR FAMILY BURIAL GROUNDS NOT SHOWN ON RECORDED MAPS OR DEEDS MADE AVAILABLE TO THIS SURVEYOR BY THE RECENT OWNERS AT THE TIME OF THIS SURVEY AND OTHER TITLE QUESTIONS REVEALED BY TITLE EXAMINATION. NO RESPONSIBILITY OF ANY NATURE IS ASSUMED BY THIS SURVEYOR FOR ANY CONDITIONS WHICH MAY PRESENTLY EXIST BUT ARE UNKNOWN, SUCH AS: CEMETERIES, FAMILY BURIAL GROUNDS, TOXIC OR HAZARDOUS WASTE MATERIAL, WETLANDS, AND OR FLOOD AREAS, ETC.

NOTES

REFERENCE: DB 2574, PG 858-862

PARCEL ID NO. - 11003199X



I, JIMMY C. BARBOUR, PROFESSIONAL LAND SURVEYOR No. L-2855, CERTIFY THAT THIS PLAT IS OF A SURVEY OF AN EXISTING PARCEL OR PARCELS OF LAND, AND DOES NOT CREATE A NEW STREET OR CHANGE AN EXISTING STREET.

Jimmy C. Barbour
JIMMY C. BARBOUR, PROFESSIONAL LAND SURVEYOR No. L-2855

CC CONTROL CORNER (CMS UNLESS OTHERWISE NOTED)
DASHED LINES LINES NOT SURVEYED
MBSL MINIMUM BUILDING SETBACK LINE
EIP EXISTING IRON PIPE FOUND
EIS EXISTING IRON STAKE FOUND
ECM EXISTING CONCRETE MONUMENT FOUND
ENL EXISTING NAIL FOUND
EPK EXISTING PARKER-KALON NAIL FOUND
ERRS EXISTING RAILROAD SPIKE FOUND
EIA EXISTING IRON AXLE FOUND
IPS IRON PIPE SET
ISS IRON STAKE SET
CMS CONCRETE MONUMENT SET

NS PKS
RRSS
N/F
PP
OHPL OR E
N&C
PSC
NPS
BASED UPON GRAPHIC DETERMINATION, A PORTION OF THE SURVEYED PROPERTY INDICATED ON THIS PLAT DOES LIE IN A FEMA/FIRM SPECIAL FLOOD HAZARD AREA COMMUNITY PANEL No. 37101C0140D dated 10/20/00.

NAIL SET
PARKER-KALON NAIL SET
RAILROAD SPIKE SET
NOW OR FORMERLY
POWER POLE
OVERHEAD POWER LINE
NAIL AND CAP
PAINTED SPOT ON CONCRETE
NO POINT SET



JIMMY C. BARBOUR
PROFESSIONAL
LAND SURVEYOR
213 S. SECOND STREET
P. O. BOX 28
SMITHFIELD, N.C. 27567
919 989-6642 919-989-3013
919 989-6643 FAX



SURVEY FOR

WORLEY YATES CREECH, JR.

OWNER N/F WORLEY YATES CREECH, JR.

TOWNSHIP BEULAH COUNTY JOHNSTON STATE NC

SURVEYED BY S WEAVER DRAWN BY C MOORE

DATE SURVEYED 12-11-2003 SCALE 1"=100' DRAWING NO. 03-380

