


④ 0.90

7.07 ACRES BY DMD COMPUTATIONS

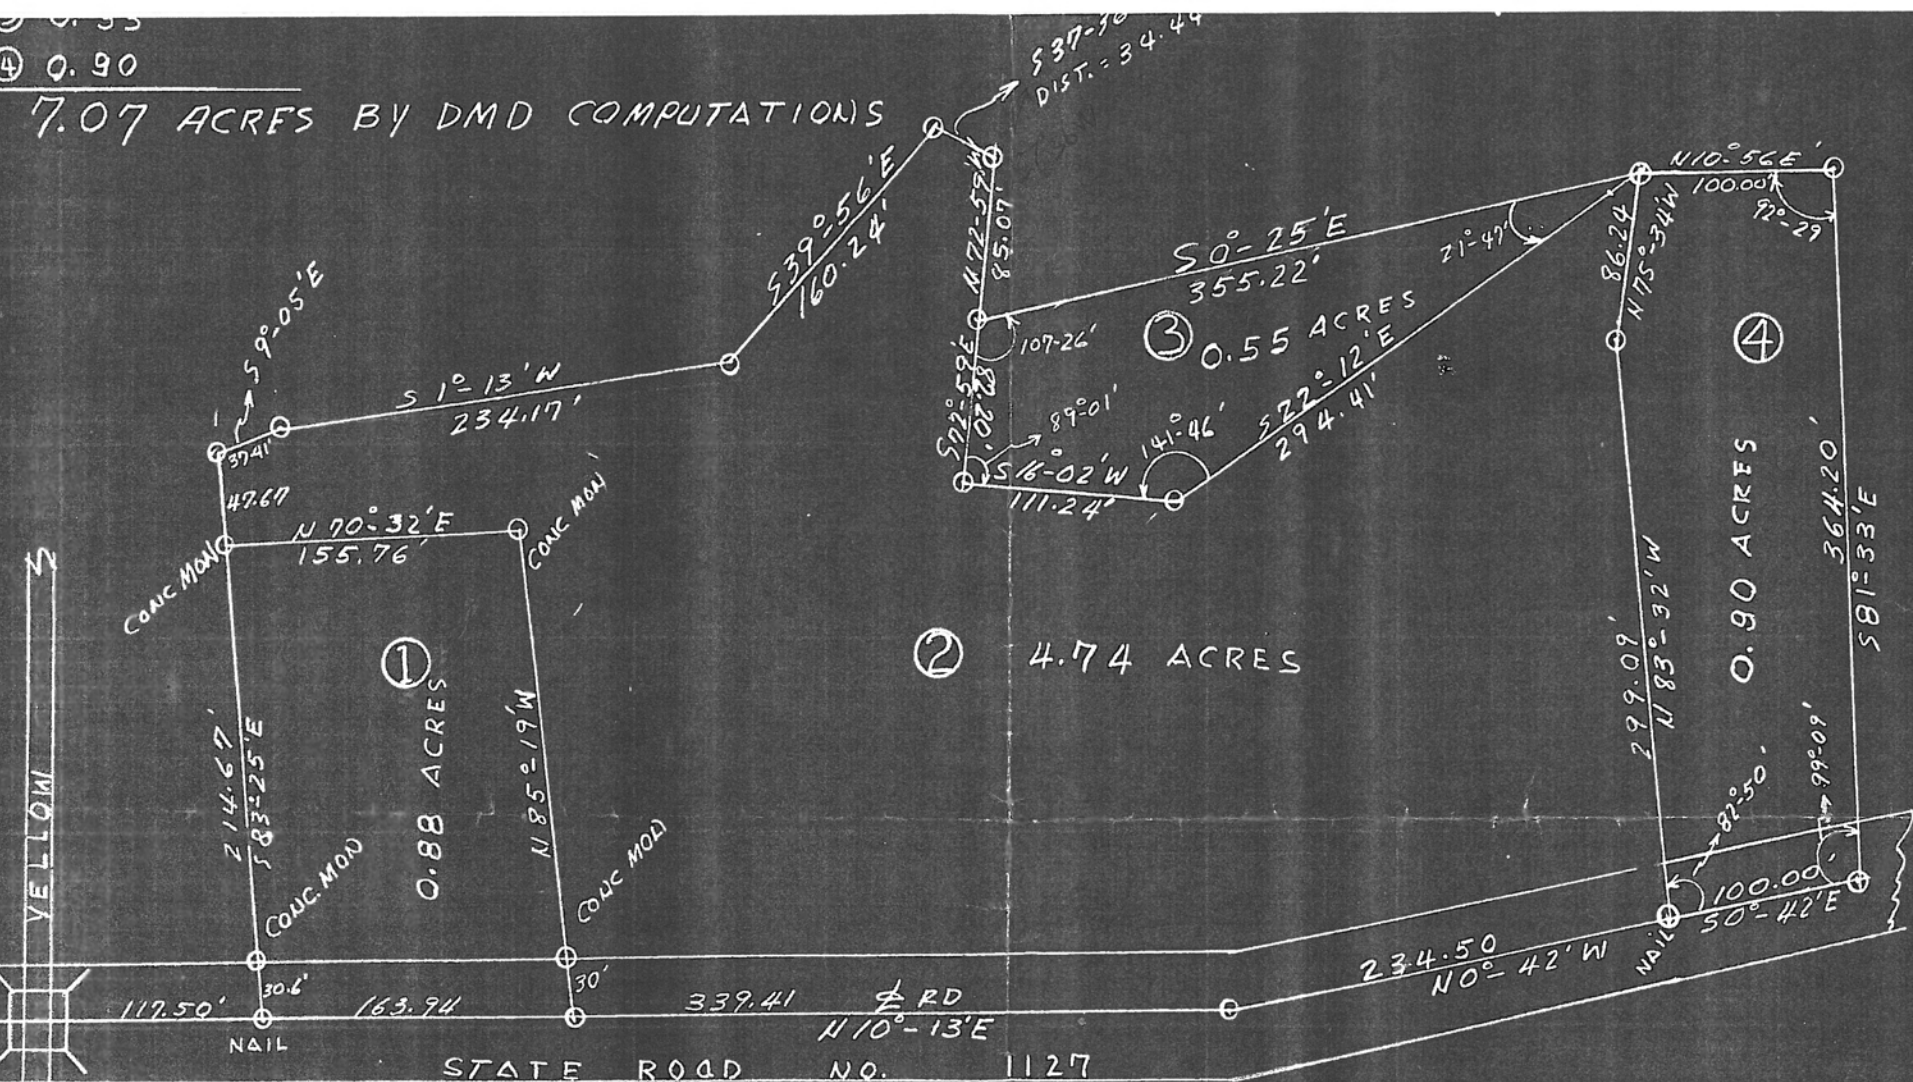

← TO U.S. HIGHWAY 13

SCALE 1"=100'

BROGDEN TOWNSHIP
PROPERTY OF
JOHN S. CARR JR.
WAYNE COUNTY
NORTH CAROLINA

Plot Cabinet L Slide 74-C


I, BOBBY REX KORNEGAY, CERTIFY THAT THIS MAP WAS DRAWN UNDER MY SUPERVISION FROM AN ACTUAL SURVEY MADE UNDER MY SUPERVISION, THAT THE BOUNDARIES ARE AS INDICATED IN THE LEGEND, THAT THE LAND IS AS LISTED OF THE FOLLOWING RECORDED INFORMATION: DEED BOOK PAGE DEED BOOK PAGE THAT THE ERROR OF CLOSURE IS AS INDICATED IN THE LEGEND, THAT THIS MAP WAS PREPARED IN ACCORDANCE WITH G.S. 47-30 AS AMENDED, WITNESS MY HAND AND SEAL THIS 14TH DAY OF DECEMBER, 2001.

PROFESSIONAL LAND SURVEYOR NO. L-944
GOLDSBORO, NORTH CAROLINA
300 EAST WALNUT STREET
TELEPHONE NO. 919-735-5886

NORTH CAROLINA WAYNE COUNTY

I, A NOTARY PUBLIC OF THE COUNTY AND STATE AFORESAID, CERTIFY THAT BOBBY REX KORNEGAY A PROFESSIONAL LAND SURVEYOR, PERSONALLY APPEARED BEFORE ME THIS DAY AND ACKNOWLEDGED THE EXECUTION OF THE FOREGOING INSTRUMENT. WITNESS MY HAND AND OFFICIAL SEAL OR SEAL THIS 14TH DAY OF DECEMBER, 2001.

NOTARY PUBLIC
MY COMMISSION EXPIRES DATE

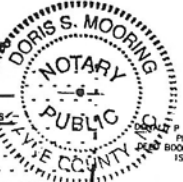

LINE	BEARING	DISTANCE	LINE	BEARING	DISTANCE
L1	S 67°15'18" W	36.28'	L20	S 85°02'53" W	24.81'
L2	S 71°14'44" W	69.39'	L21	S 31°35'47" W	80.22'
L3	S 58°38'37" W	47.57'	L22	N 81°16'42" W	52.35'
L4	S 85°57'58" W	66.67'	L23	N 81°16'10" W	74.36'
L5	N 70°27'51" W	68.84'	L24	S 52°00'42" W	84.09'
L6	S 38°30'01" W	48.22'	L25	N 32°56'40" W	49.71'
L7	S 68°00'29" W	38.57'	L26	S 64°57'55" W	70.21'
L8	S 76°48'27" W	57.56'	L27	S 10°52'03" E	25.28'
L9	S 74°05'47" W	75.62'	L28	N 71°34'26" W	46.80'
L10	S 88°12'23" W	88.29'	L29	N 36°04'46" W	51.15'
L11	S 74°52'09" W	53.14'	L30	N 24°50'15" W	66.97'
L12	S 80°14'56" W	70.18'	L31	S 81°17'58" W	186.25'
L13	N 72°37'09" W	31.45'	L32	S 84°54'06" W	70.71'
L14	S 67°20'01" W	51.95'	L33	S 45°52'13" W	78.88'
L15	S 25°58'41" W	72.06'	L34	N 86°57'51" W	88.45'
L16	S 71°40'21" W	89.27'	L35	S 84°14'18" W	139.66'
L17	N 41°01'31" W	22.72'	L36	S 49°25'43" W	62.84'
L18	S 81°56'27" W	40.03'	L37	S 79°14'23" W	180.75'
L19	N 73°09'24" W	37.02'	L38	S 67°15'18" W	15.04'

SURVEY FOR E. L. HERRING ESTATE BROGDEN TOWNSHIP WAYNE COUNTY, N.C.

DECEMBER 14, 2001

REFERENCE:
DEED BOOK 225 PAGE 531
DEED BOOK 582 PAGE 401 - 1ST TRACT
DEED BOOK 582 PAGE 401 - 2ND TRACT
DEED BOOK 295 PAGE 71
DEED BOOK 355 PAGE 150


TRACT NO. 4
2 000 ACRES± INCLUDING ROAD RIGHT-OF-WAY
- 0.163 ACRES± ROAD RIGHT-OF-WAY
1.837 ACRES± EXCLUDING ROAD RIGHT-OF-WAY

AREA TRACT NO. 5
4 143 ACRES± INCLUDING ROAD RIGHT-OF-WAY
- 0.174 ACRES± ROAD RIGHT-OF-WAY
3 969 ACRES± EXCLUDING ROAD RIGHT-OF-WAY


NOTE:
FOR FLOOD HAZARD DATA REFER
TO FLOOD INSURANCE RATE MAP
WAYNE COUNTY NORTH CAROLINA
COMMUNITY PANEL NUMBER 370254
0095 C EFFECTIVE DATE SEPTEMBER
30, 1983.

FLOOD ZONE = A3

APPROXIMATE AREA WITHIN THE
100 YEAR FLOOD HAZARD LIMITS

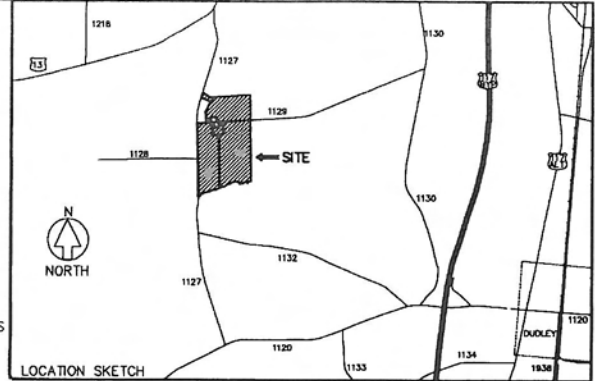

NOTE
LOT NO. 4 HAS BEEN EVALUATED BY THE
WAYNE COUNTY HEALTH DEPARTMENT DUE
TO EXISTING DWELLING AND SEPTIC TANK
LOCATED WITHIN LOT.

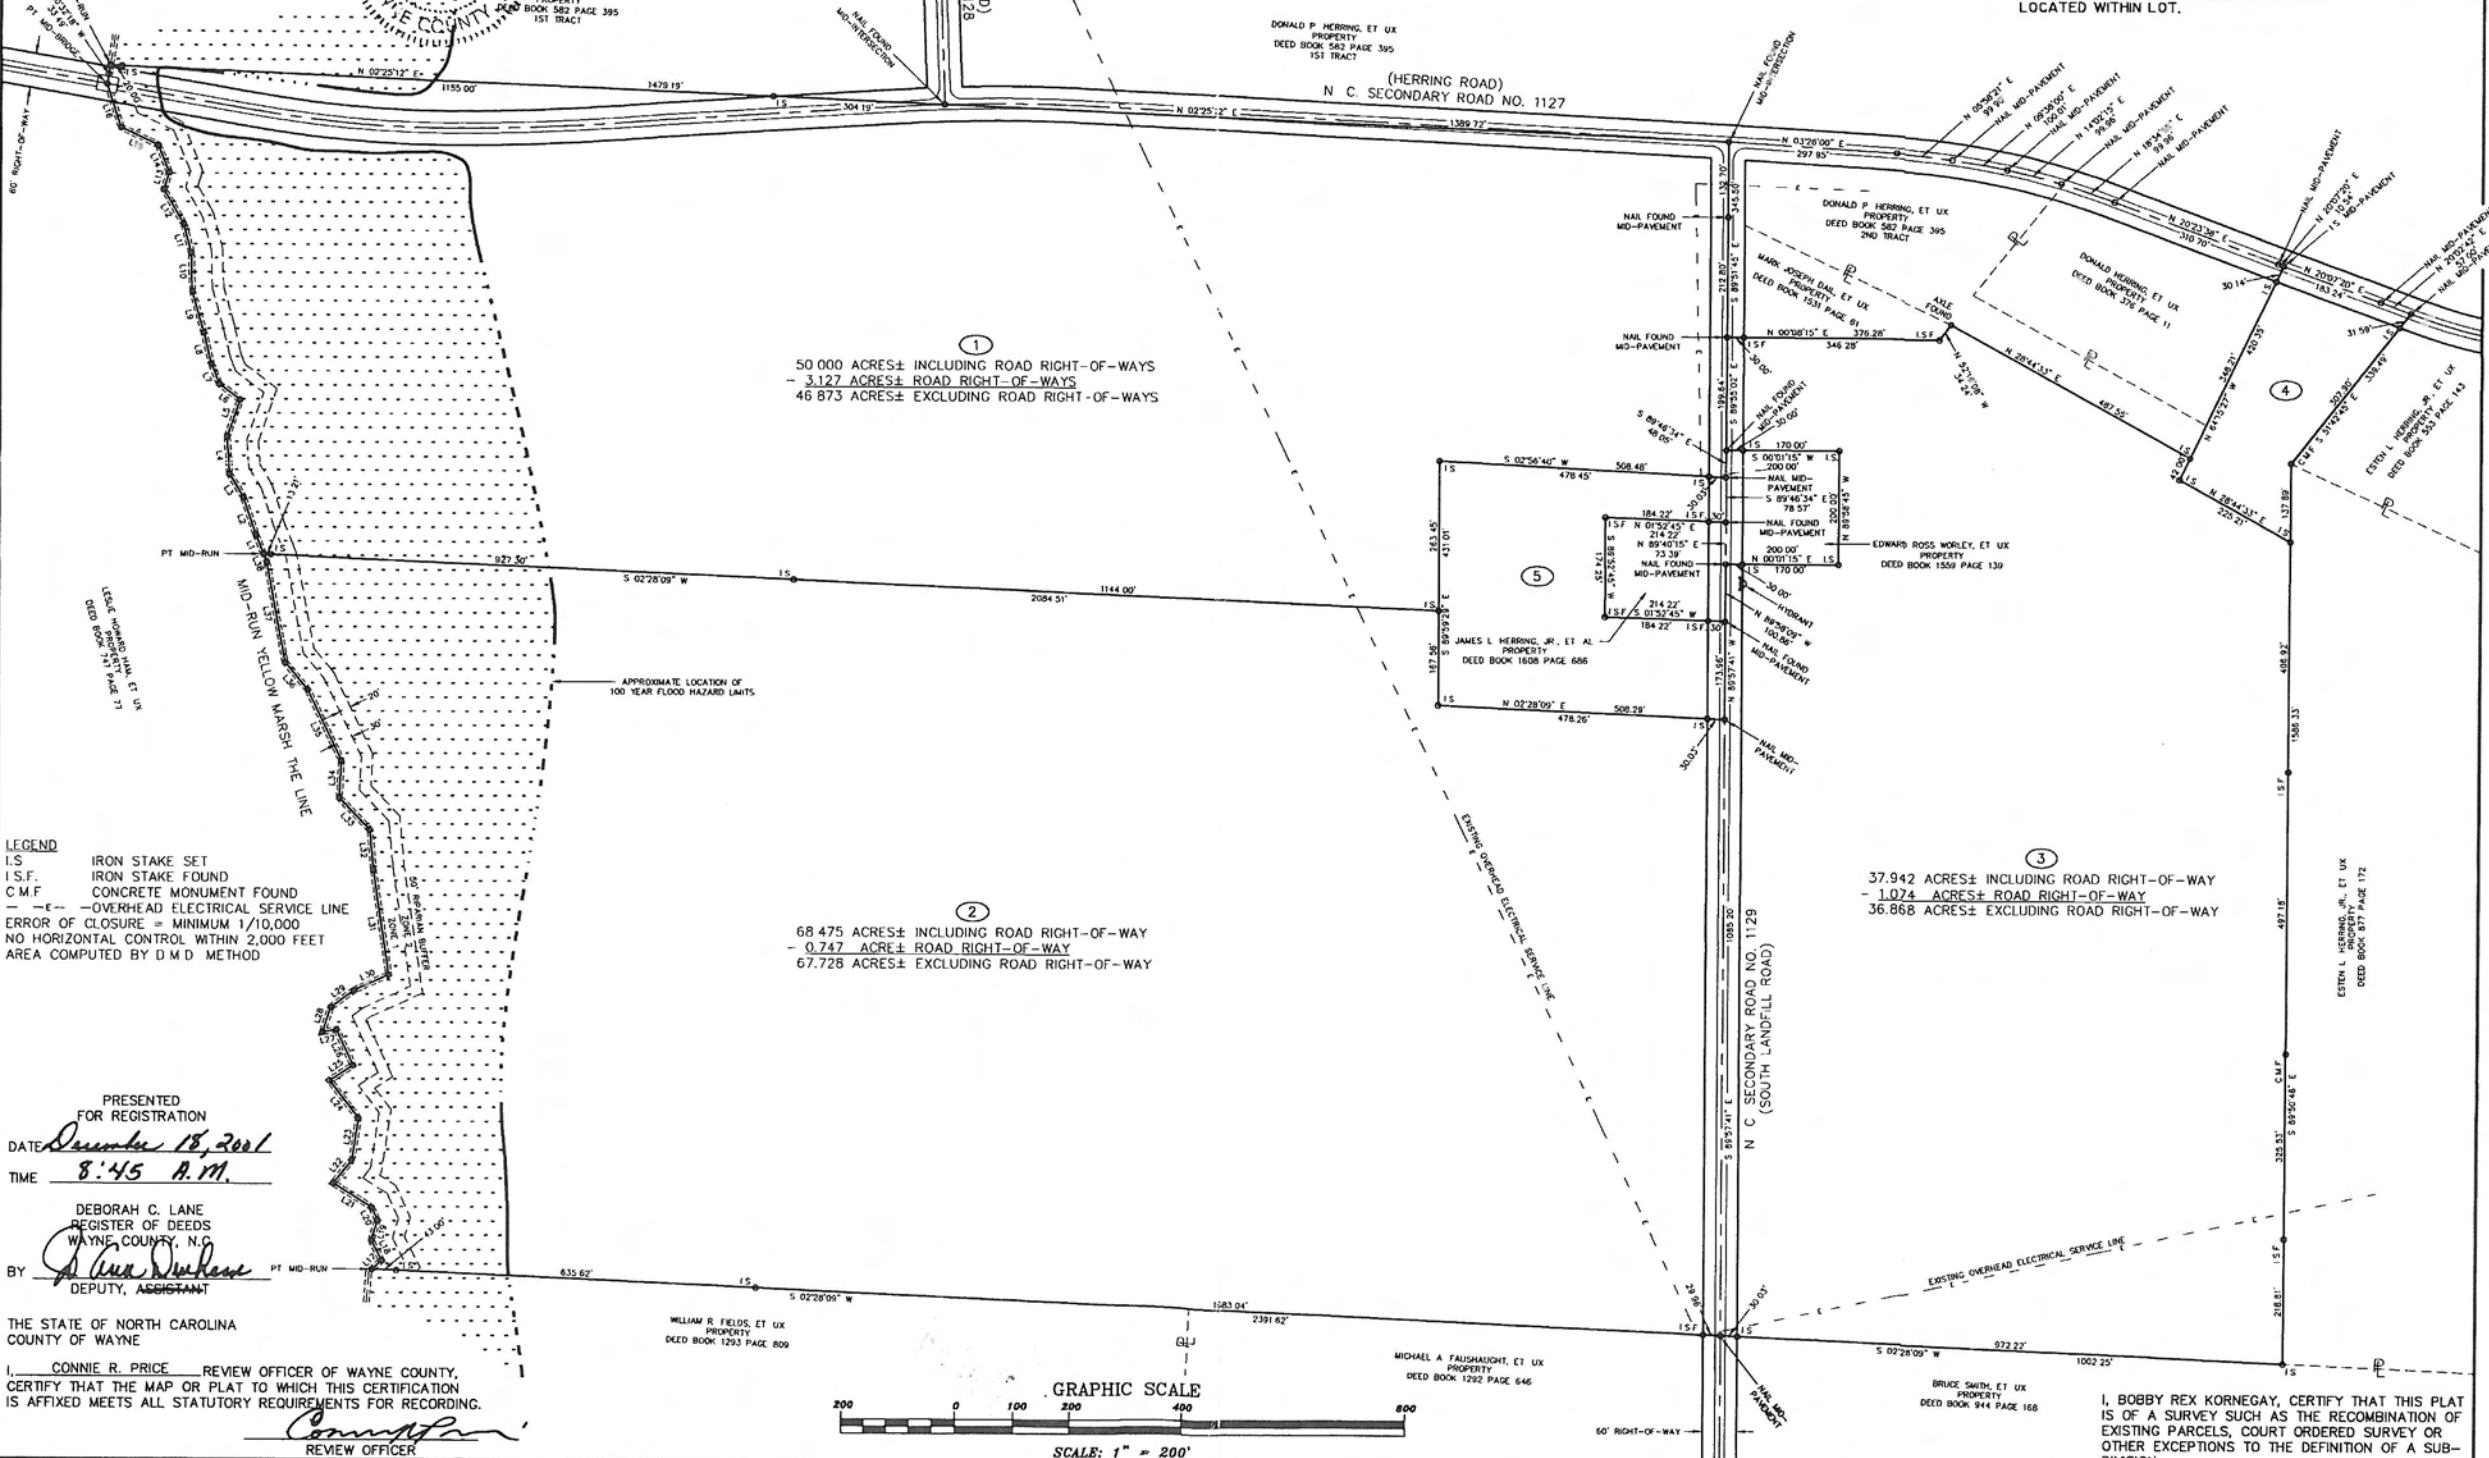


LEGEND
I.S. IRON STAKE SET
I.S.F. IRON STAKE FOUND
C.M.F. CONCRETE MONUMENT FOUND
- - - OVERHEAD ELECTRICAL SERVICE LINE
ERROR OF CLOSURE = MINIMUM 1/10,000
NO HORIZONTAL CONTROL WITHIN 2,000 FEET
AREA COMPUTED BY D.M.D. METHOD

PRESENTED
FOR REGISTRATION
DATE December 18, 2001
TIME 8:45 A.M.


DEBORAH C. LANE
REGISTER OF DEEDS
WAYNE COUNTY, N.C.
BY [Signature]
DEPUTY, ASSISTANT

THE STATE OF NORTH CAROLINA
COUNTY OF WAYNE

I, CONNIE R. PRICE REVIEW OFFICER OF WAYNE COUNTY,
CERTIFY THAT THE MAP OR PLAT TO WHICH THIS CERTIFICATION
IS AFFIXED MEETS ALL STATUTORY REQUIREMENTS FOR RECORDING.
[Signature]
REVIEW OFFICER

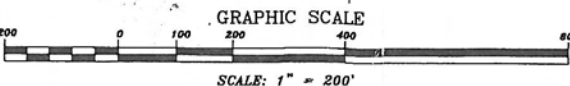

REVISIONS 150' 0 300' SCALE STATE: NORTH CAROLINA TOWNSHIP: BROGDEN COUNTY: WAYNE TAX MAP: PARCEL: DATE: 4-26-04 SURVEYED BY: WSM DRAWN BY: MEL CHECKED & CLOSURE BY: WSM 04 - 42 - B		PROPERTY OF BLANCHE J. NORRIS W. STANTON MASSENGILL, P.L.S. 7193 STRICKLAND'S CROSSROADS ROAD FOUR OAKS, N.C. 27524 919-894-2584
---	--	--

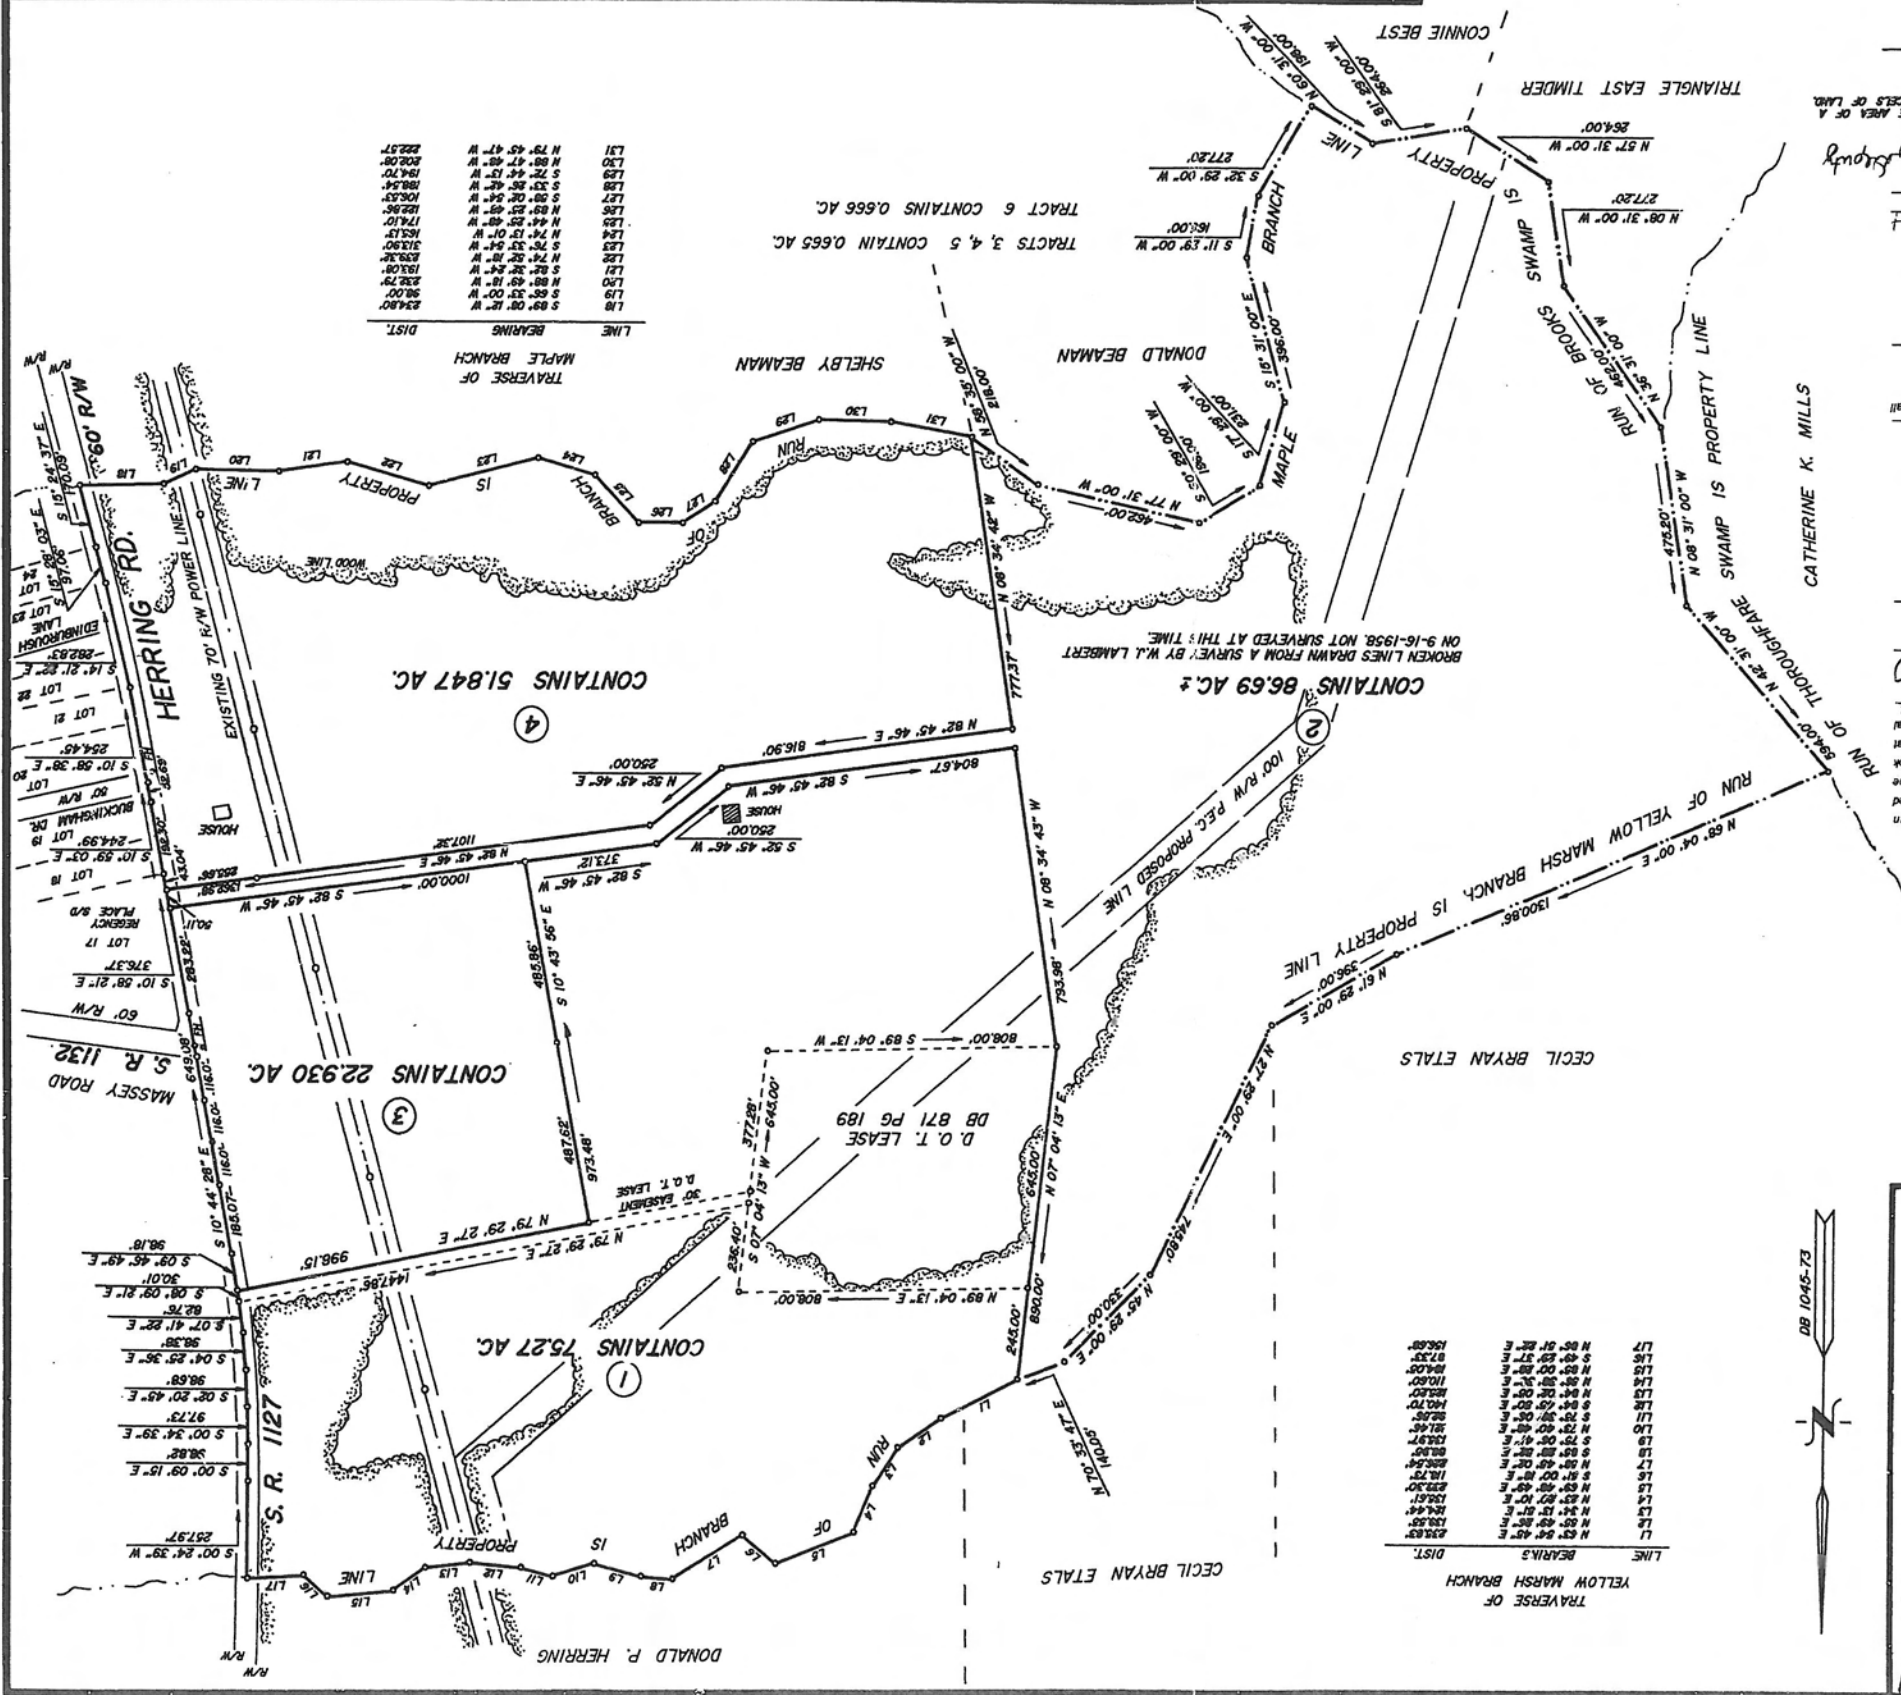

LEGEND

- Lines Surveyed
- Lines Not Surveyed
- Existing from Pipe (Control Corners)
- Existing from State (Control Corners)
- Existing Concrete Monument (Control Corners)
- New from State
- P K Nail
- New from Pipe
- Right of Way
- Dead Book
- Concrete Monument
- Existing Lighthouse Stake

VICINITY MAP

NOTARIAL CERTIFICATE

I, **W. STANTON MASSENGILL**, a duly qualified and licensed Professional Land Surveyor in the State of North Carolina, do hereby certify that this map was drawn under my supervision from an actual survey made under my supervision (deed description recorded in book 378, page 378, etc.) (other): that the boundaries not surveyed are clearly indicated as drawn from information found in book 378, page 378, etc.) (other): that the ratio of reduction is 1:10000, that this plat was prepared in accordance with G.S. 47-30 as amended. Witness my original signature, registration number and seal this 25 day of April, A.D. 2004.

REGISTERED PROFESSIONAL LAND SURVEYOR
W. STANTON MASSENGILL
 L-2472
 NORTH CAROLINA
 SEAL
 L-2472
 NORTH CAROLINA
 REGISTERED PROFESSIONAL LAND SURVEYOR

NOTARIAL CERTIFICATE

I, **W. STANTON MASSENGILL**, a duly qualified and licensed Professional Land Surveyor in the State of North Carolina, do hereby certify that this map was drawn under my supervision from an actual survey made under my supervision (deed description recorded in book 378, page 378, etc.) (other): that the boundaries not surveyed are clearly indicated as drawn from information found in book 378, page 378, etc.) (other): that the ratio of reduction is 1:10000, that this plat was prepared in accordance with G.S. 47-30 as amended. Witness my original signature, registration number and seal this 25 day of April, A.D. 2004.

REGISTERED PROFESSIONAL LAND SURVEYOR
W. STANTON MASSENGILL
 L-2472
 NORTH CAROLINA
 SEAL
 L-2472
 NORTH CAROLINA
 REGISTERED PROFESSIONAL LAND SURVEYOR