

PPROJECT: 50338 BOOM MACH 17
CONCEPT SIGNATURE PLAN SET
MARCH 25, 2022
SHEET: COVER SHEET/SIGNATURE SHEET

Approval of these plans for conceptual design only (not construction purposes) constitutes acceptance the plan meets the purpose defined in HB 334 Section 11.20(2). The concept represents access points, conceptual location of service roads, and typical roadway cross section. Final design development will establish construction details such as, but not limited to, Right of Way limits, curve radius, turn lane lengths and locations, drainage details and bridge details.

North Carolina Department of Transportation:

Approved: _____ Date: _____

Name: _____

Title: _____

Piedmont Triad International Airport:

Approved: _____ Date: _____

Name: _____

Title: _____


PRELIMINARY PLANS
DO NOT USE FOR CONSTRUCTION
INCOMPLETE PLANS
DO NOT USE FOR R/W ACQUISITION

PRELIMINARY PLANS
DO NOT USE FOR CONSTRUCTION
INCOMPLETE PLANS
DO NOT USE FOR R/W ACQUISITION


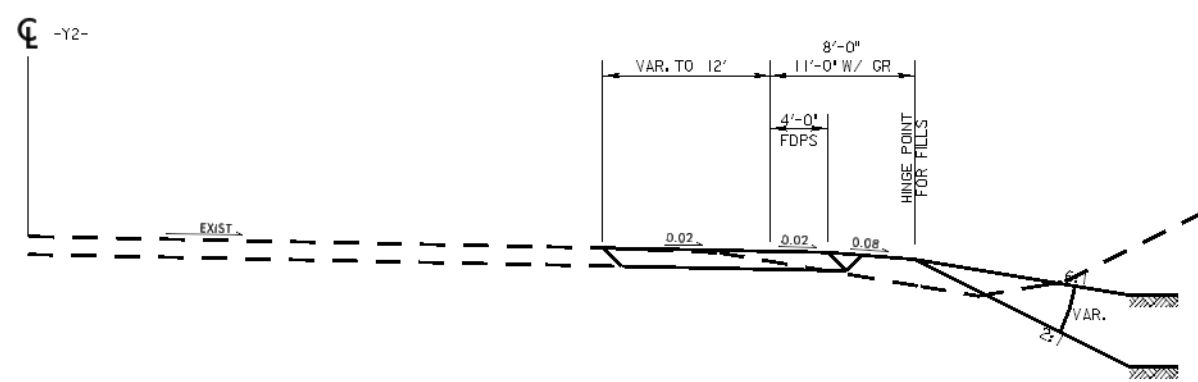


TYPICAL SECTION 2

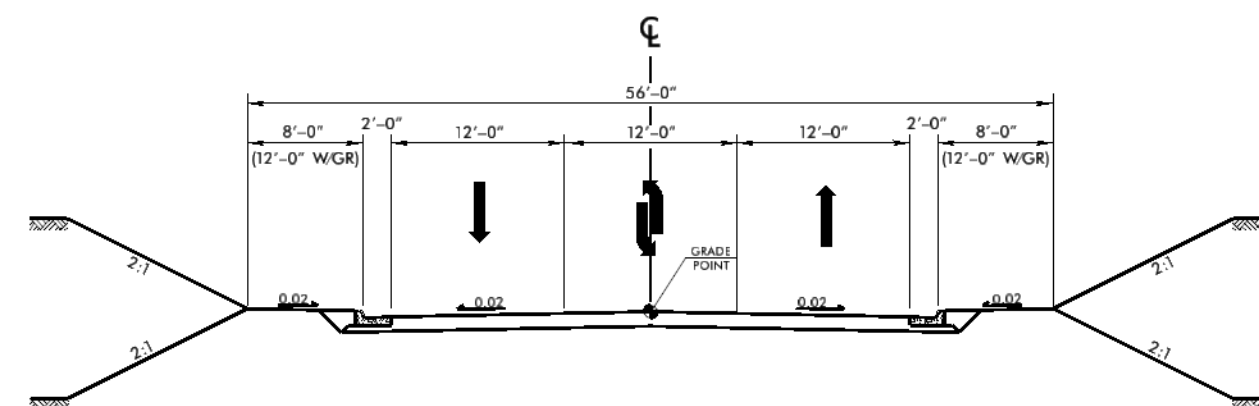


TYPICAL SECTION 1

PROJECT: 50338 BOOM MACH 17
CONCEPT SIGNATURE PLAN SET
MARCH 25, 2022
SHEET: 1

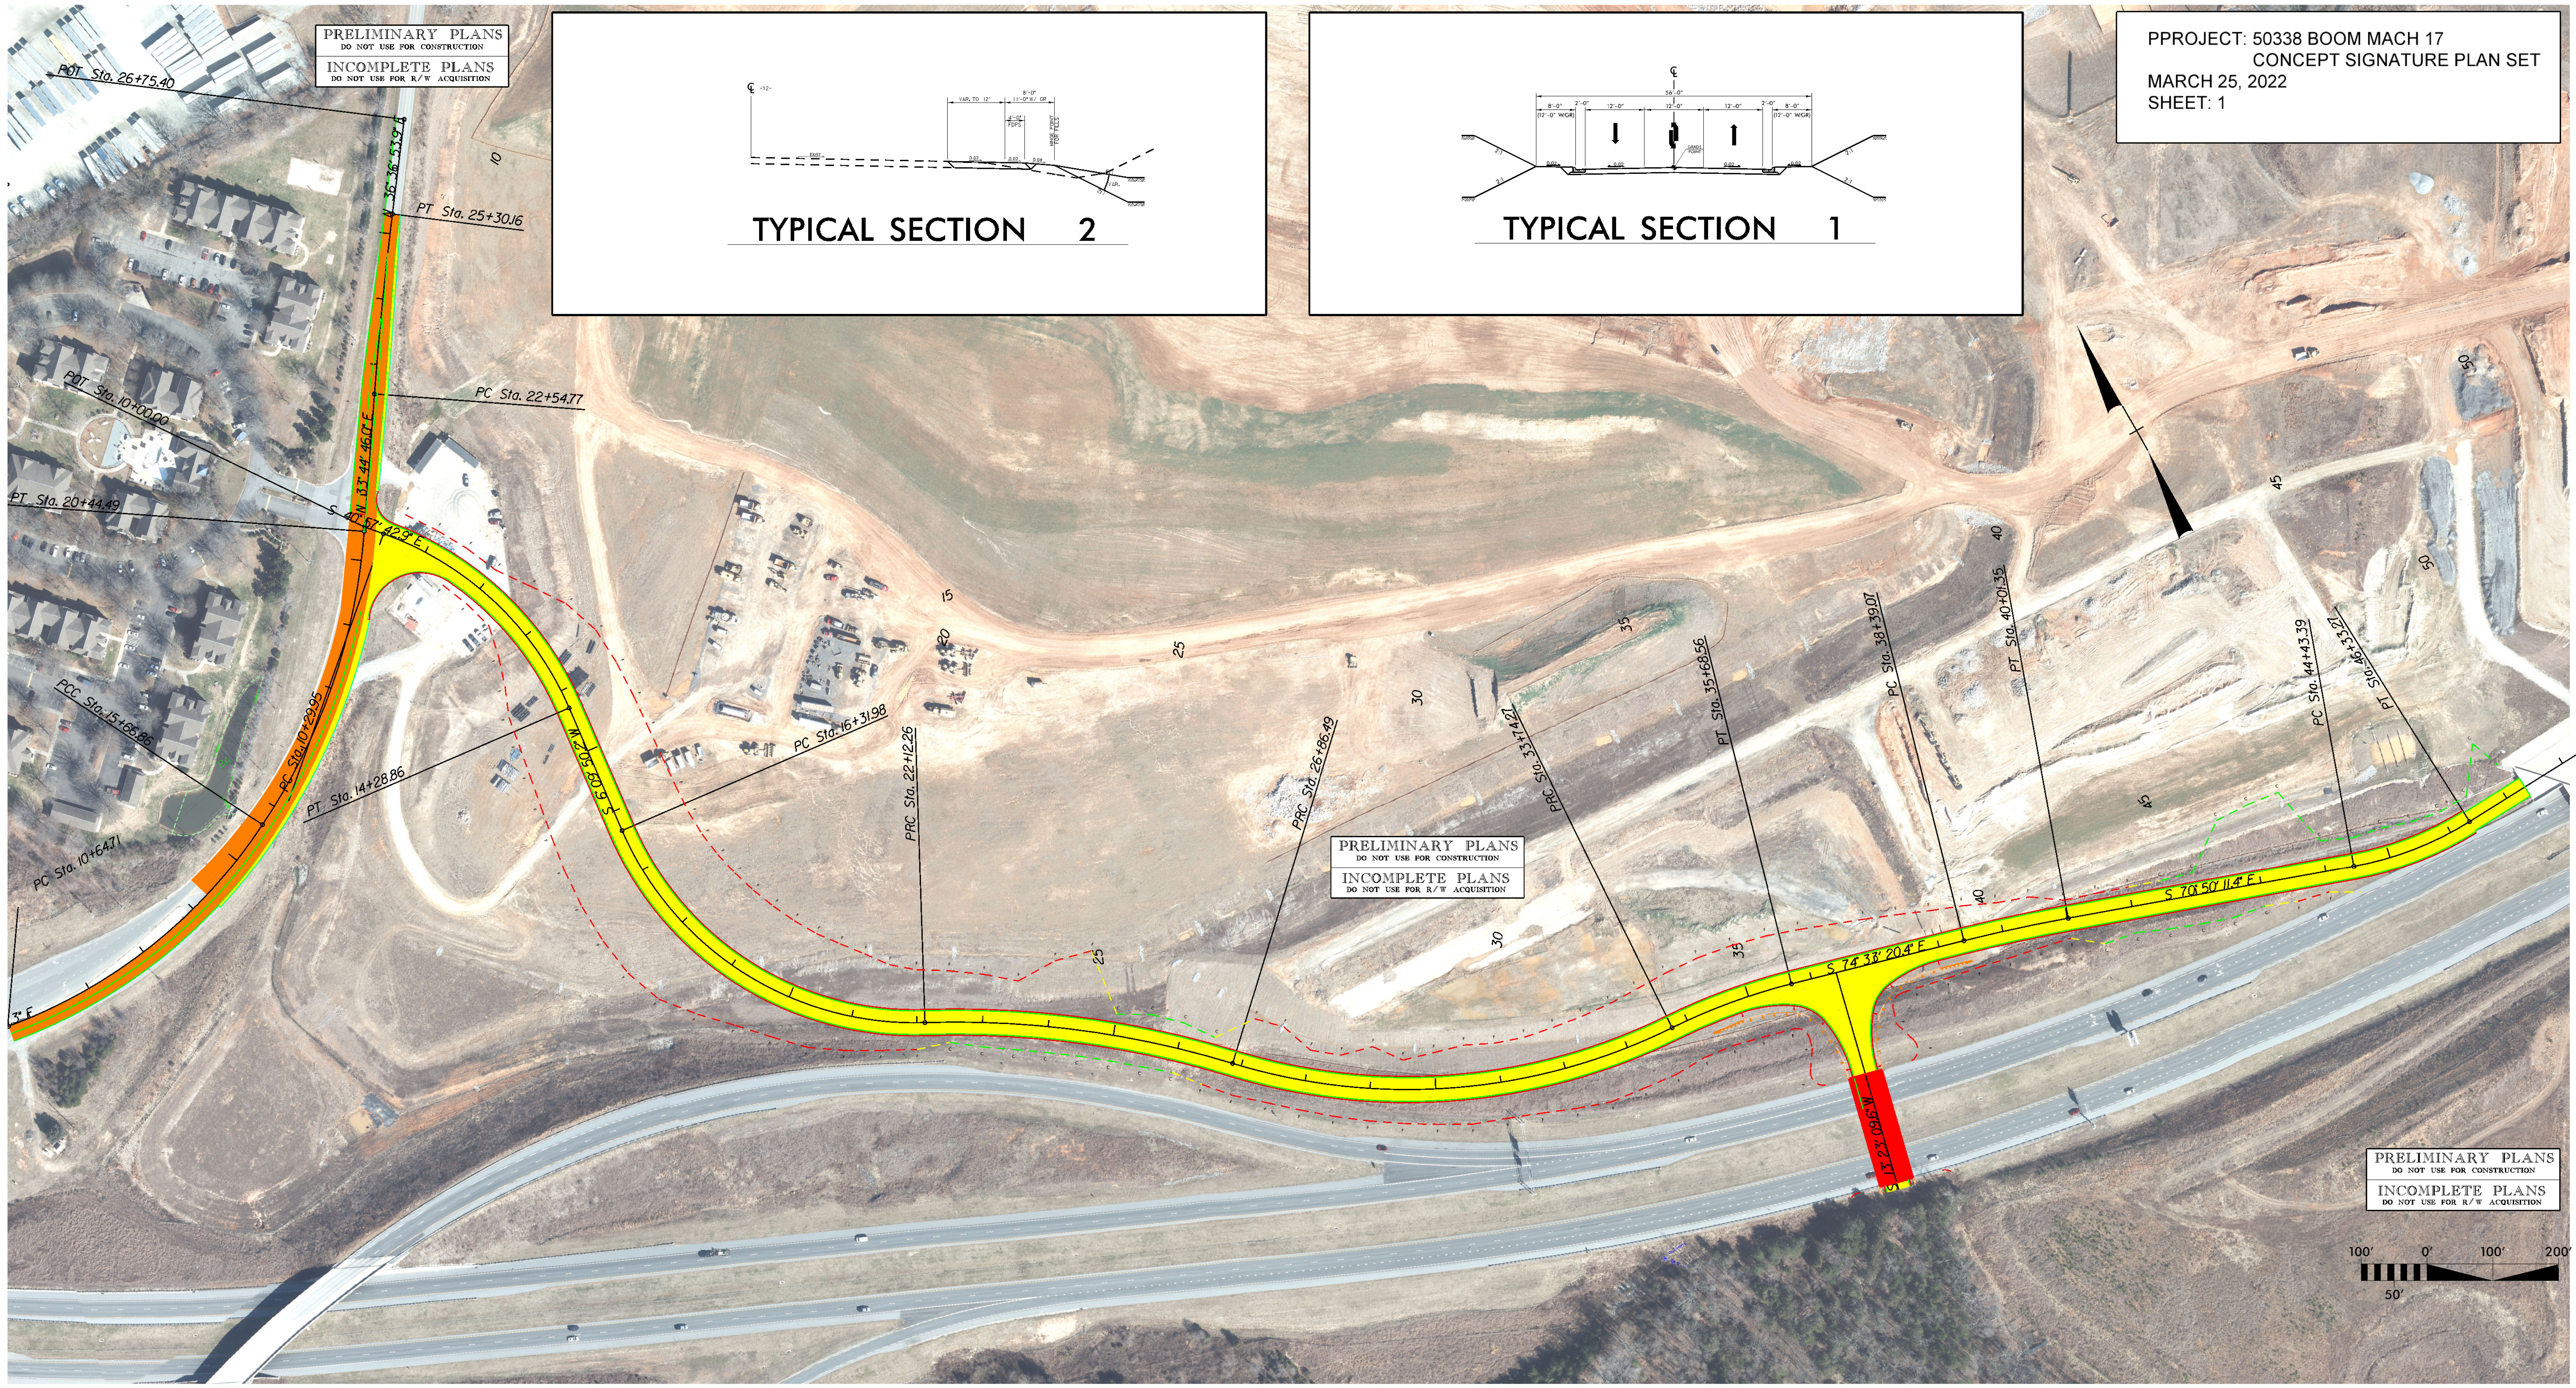


PRELIMINARY PLANS
DO NOT USE FOR CONSTRUCTION
INCOMPLETE PLANS
DO NOT USE FOR R/W ACQUISITION

PRELIMINARY PLANS
DO NOT USE FOR CONSTRUCTION
INCOMPLETE PLANS
DO NOT USE FOR R/W ACQUISITION

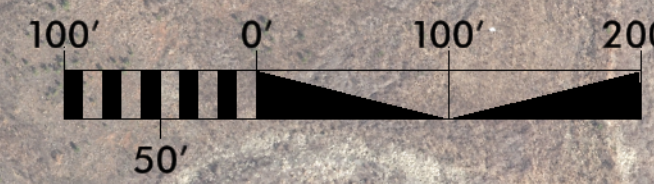


PRELIMINARY PLANS
DO NOT USE FOR CONSTRUCTION
INCOMPLETE PLANS
DO NOT USE FOR R/W ACQUISITION

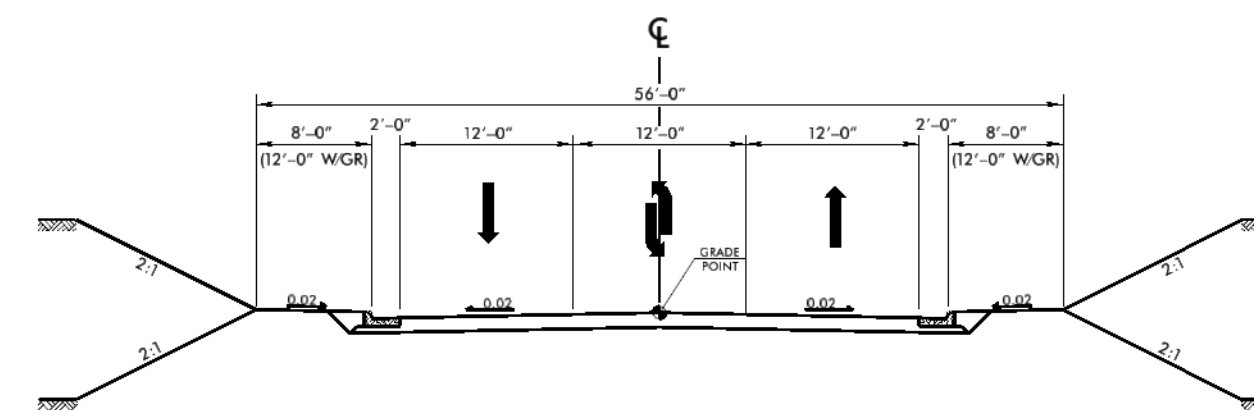


TYPICAL SECTION 1

PPROJECT: 50338 BOOM MACH 17
CONCEPT SIGNATURE PLAN SET
MARCH 25, 2022
SHEET: 2

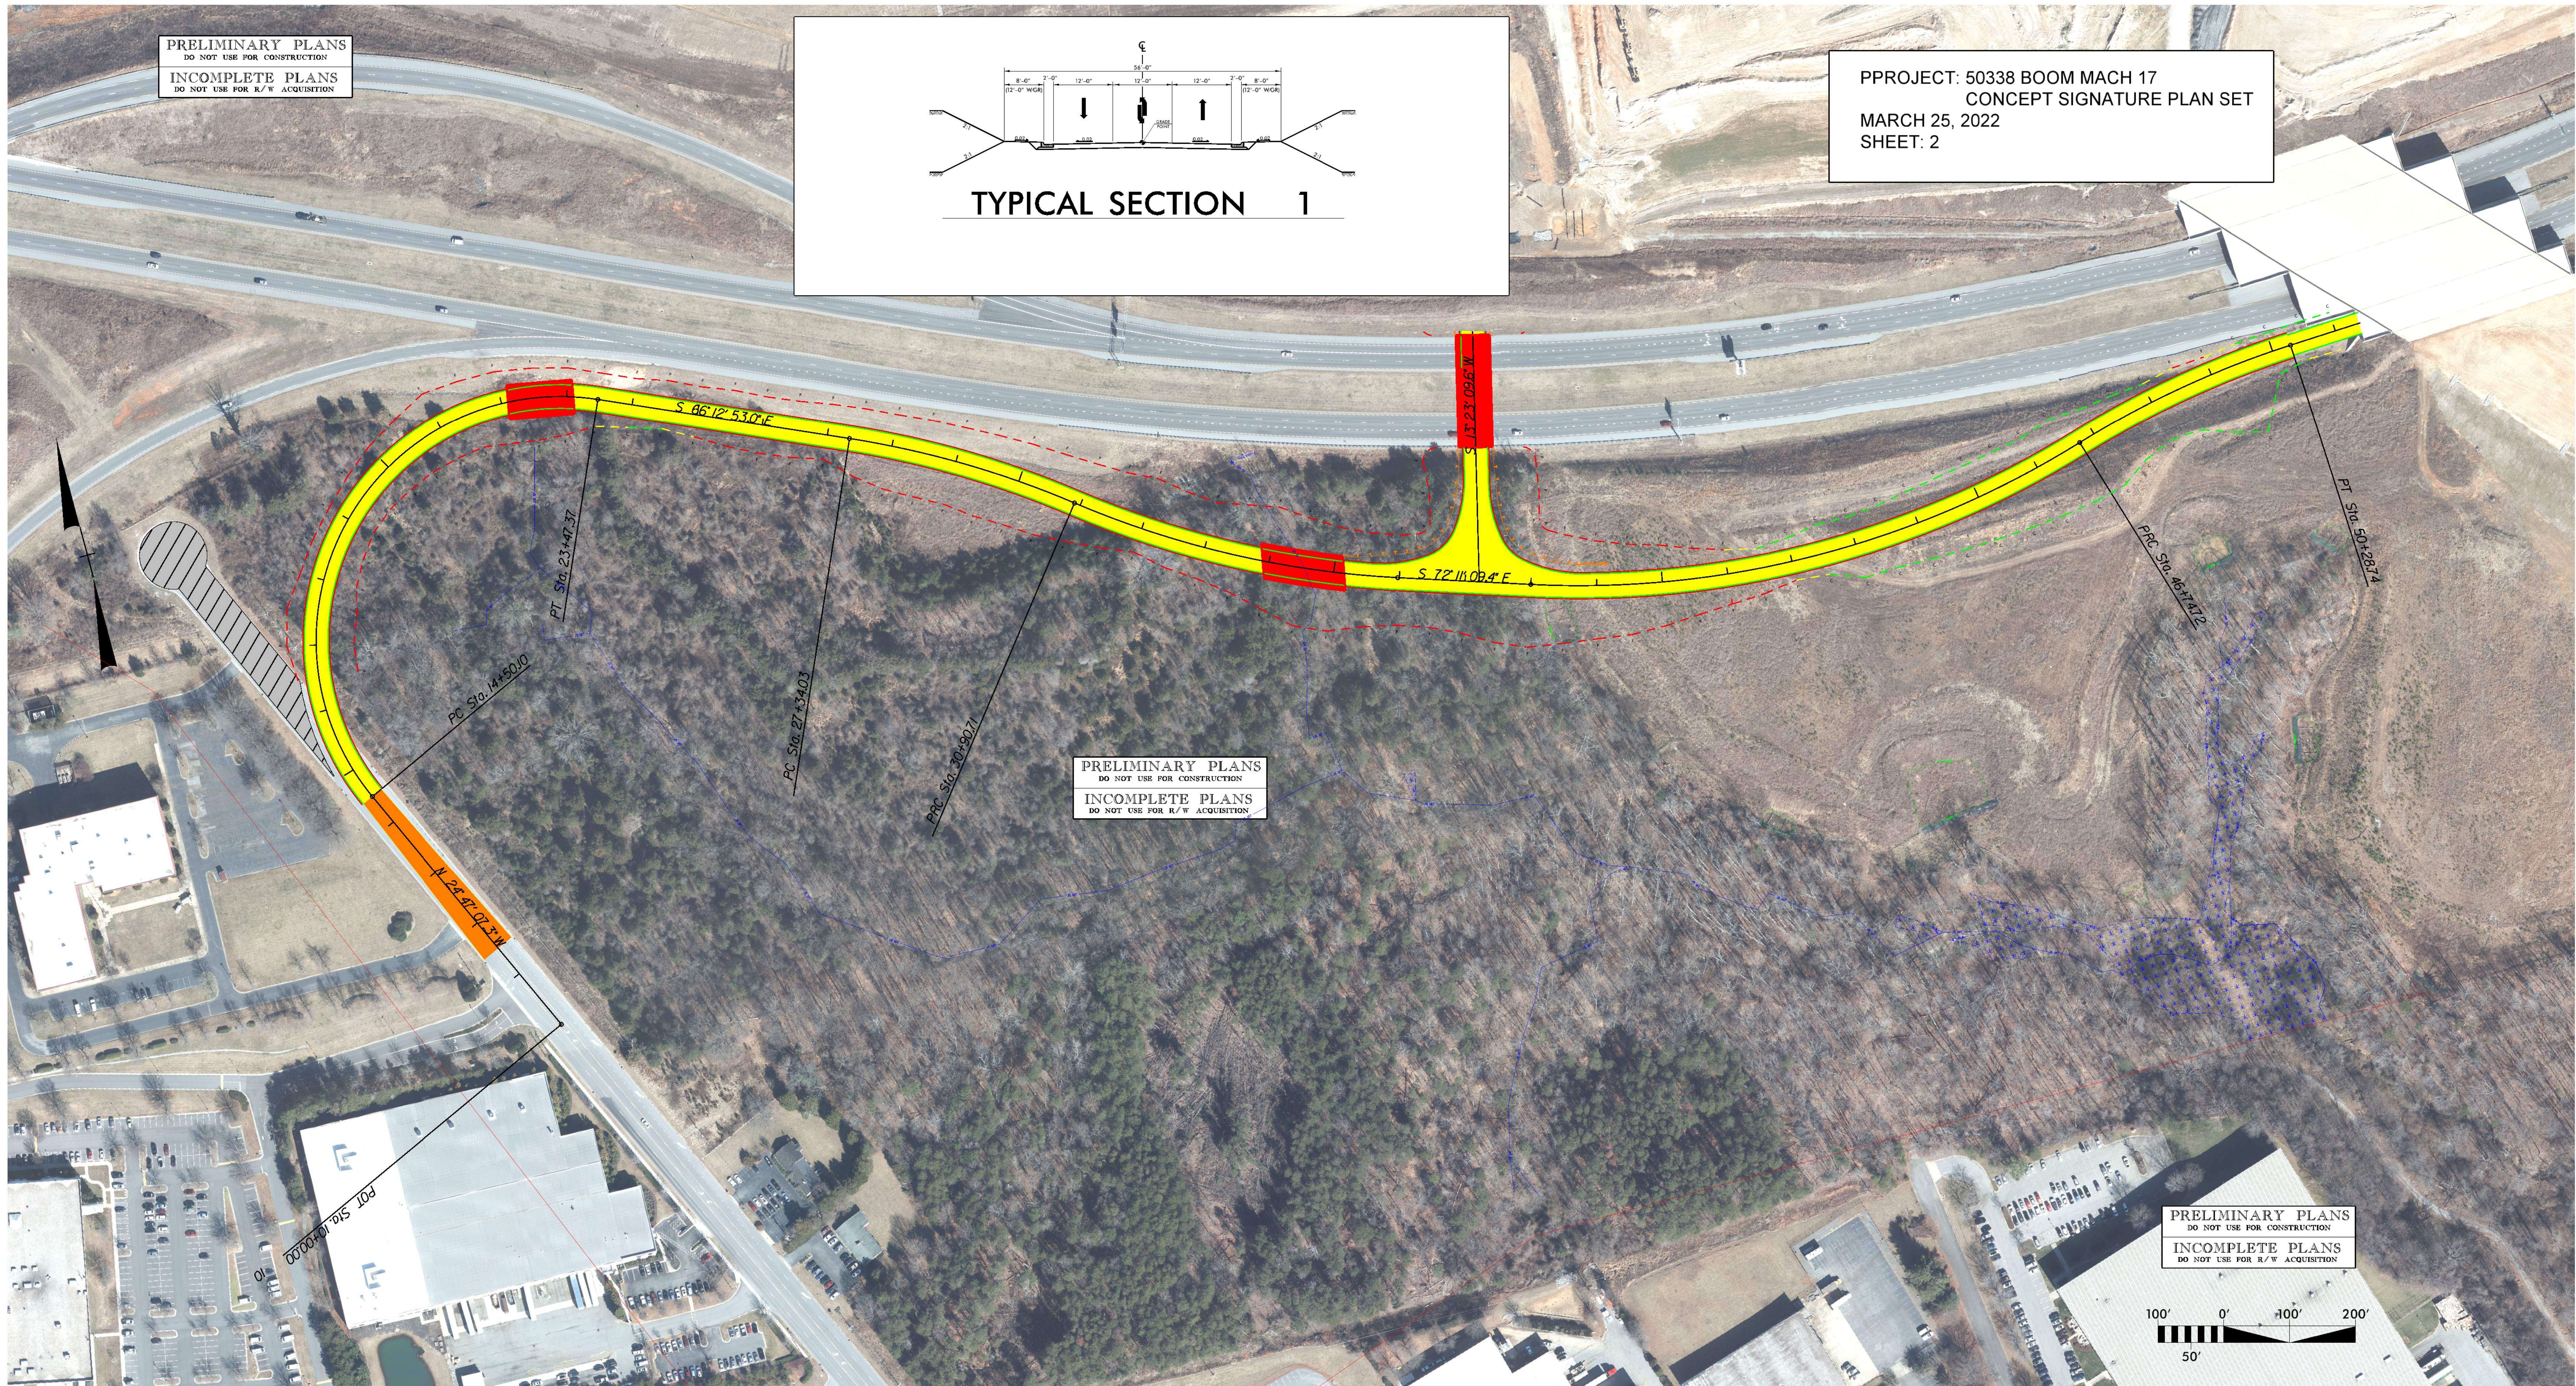


PRELIMINARY PLANS
DO NOT USE FOR CONSTRUCTION
INCOMPLETE PLANS
DO NOT USE FOR R/W ACQUISITION

PRELIMINARY PLANS
DO NOT USE FOR CONSTRUCTION
INCOMPLETE PLANS
DO NOT USE FOR R/W ACQUISITION

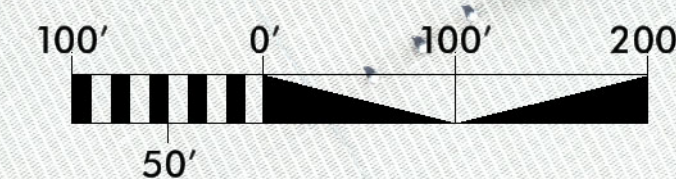


PRELIMINARY PLANS
DO NOT USE FOR CONSTRUCTION
INCOMPLETE PLANS
DO NOT USE FOR R/W ACQUISITION

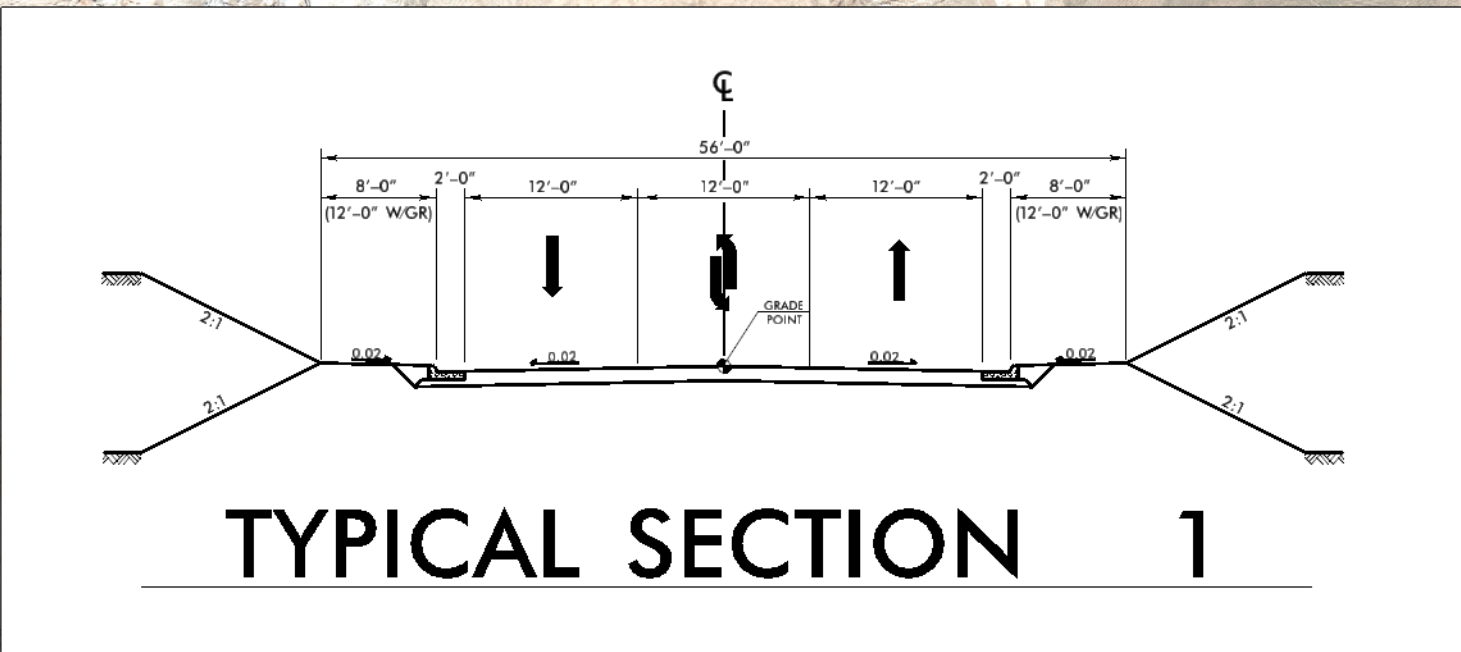

PROJECT: 50338 BOOM MACH 17
CONCEPT SIGNATURE PLAN SET
MARCH 25, 2022
SHEET: 3

PRELIMINARY PLANS
DO NOT USE FOR CONSTRUCTION
INCOMPLETE PLANS
DO NOT USE FOR R/W ACQUISITION

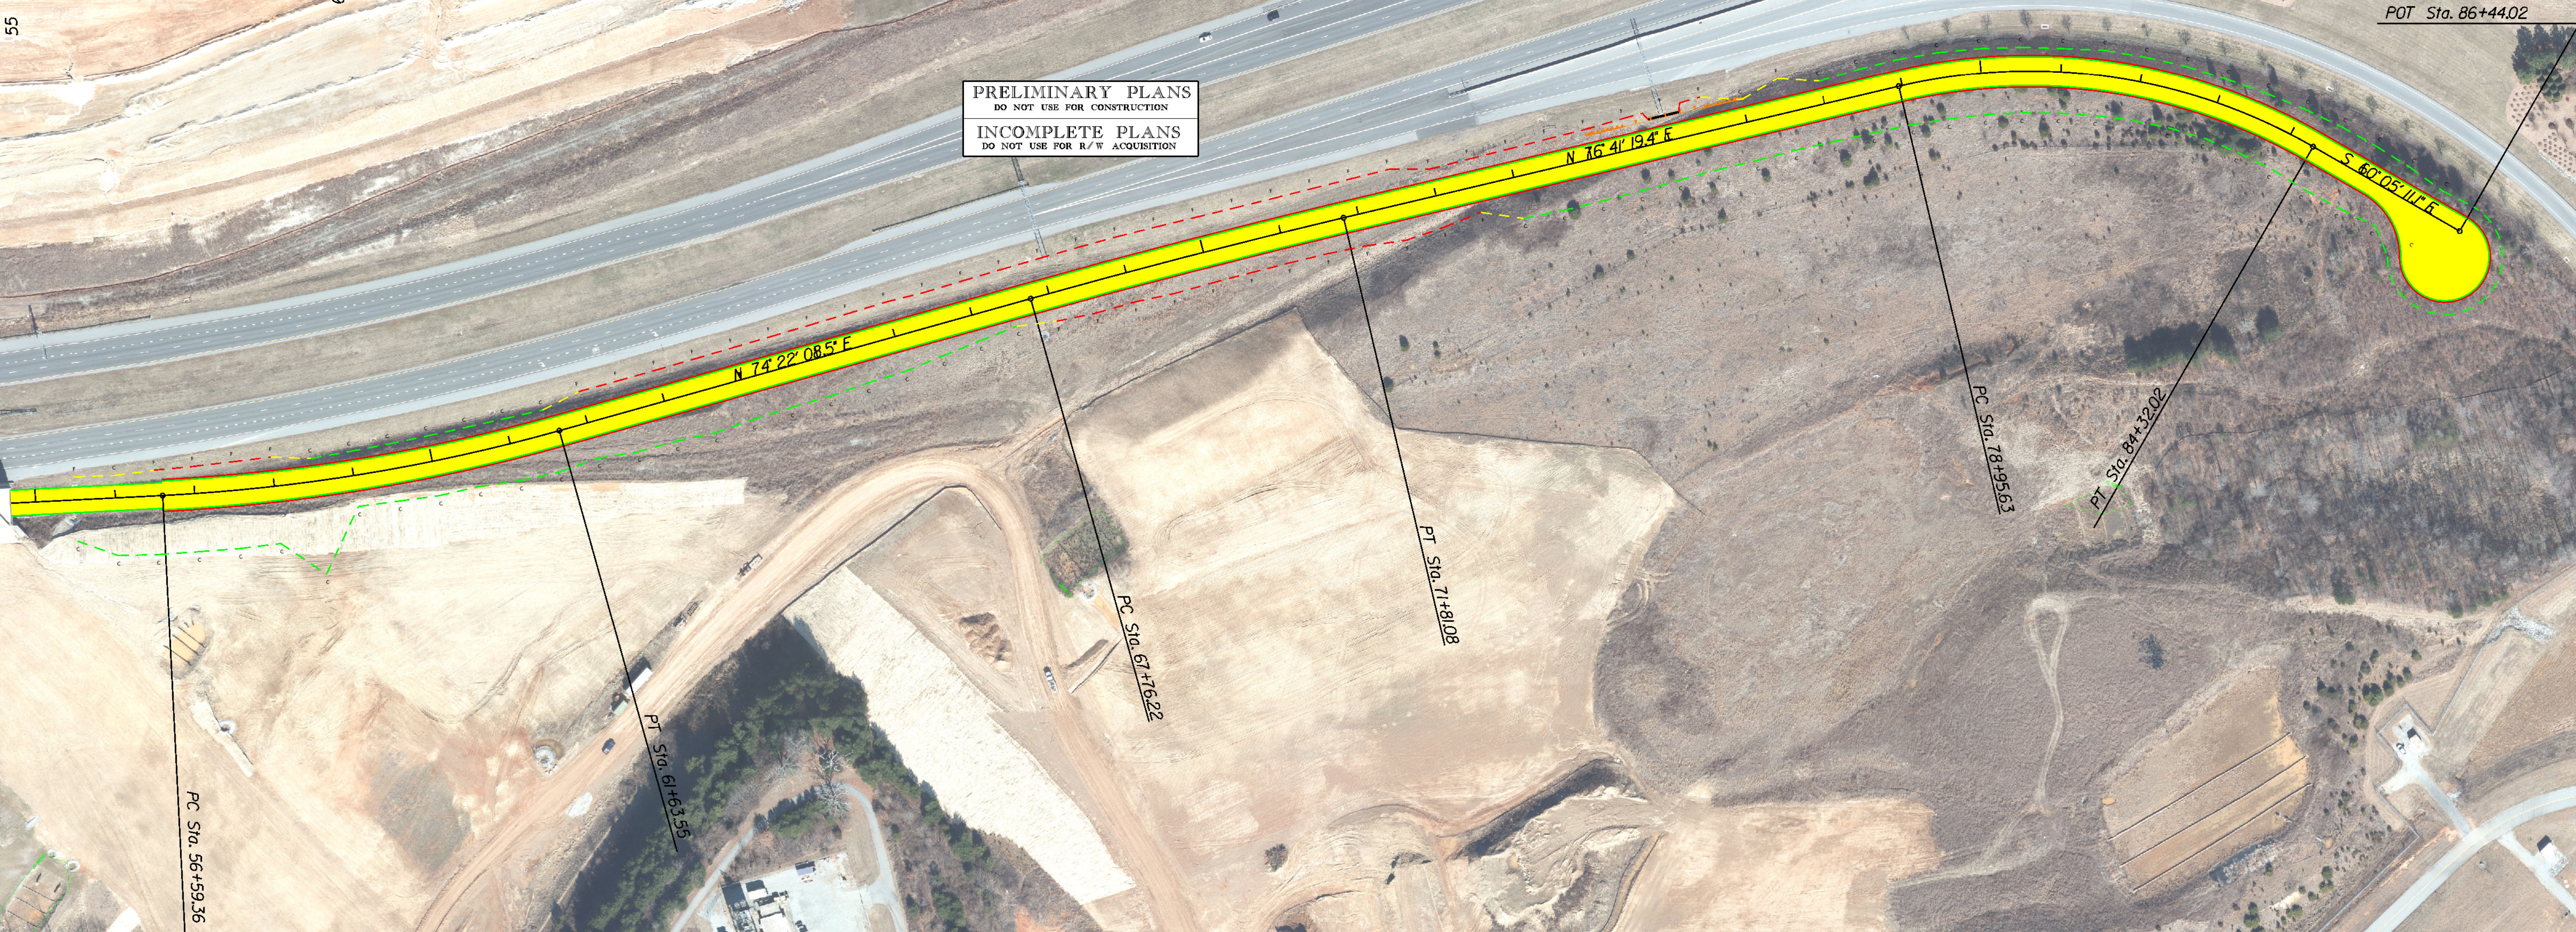

PRELIMINARY PLANS
DO NOT USE FOR CONSTRUCTION
INCOMPLETE PLANS
DO NOT USE FOR R/W ACQUISITION

