DESIGN PUBLIC MEETING MAP

PROPOSED INTERCHANGE OF I-485 AT SR 3464 (WEDDINGTON RD)

PROJECT 43609.1.1 (TIP NO. I-5507)

PROJECT 39078.1.1 (TIP NO. U-4714AB)
IMPROVE INTERCHANGE OF I-485 AT SR 3089 (EAST JOHN ST-OLD MONROE RD)

MECKLENBURG COUNTY

ROLL 4 OF 11

July 2018

DESIGN DATA		
Functional Class.	=	INTERSTATE
Design Speed	=	75 mph
Max. Superelev.	=	0.08

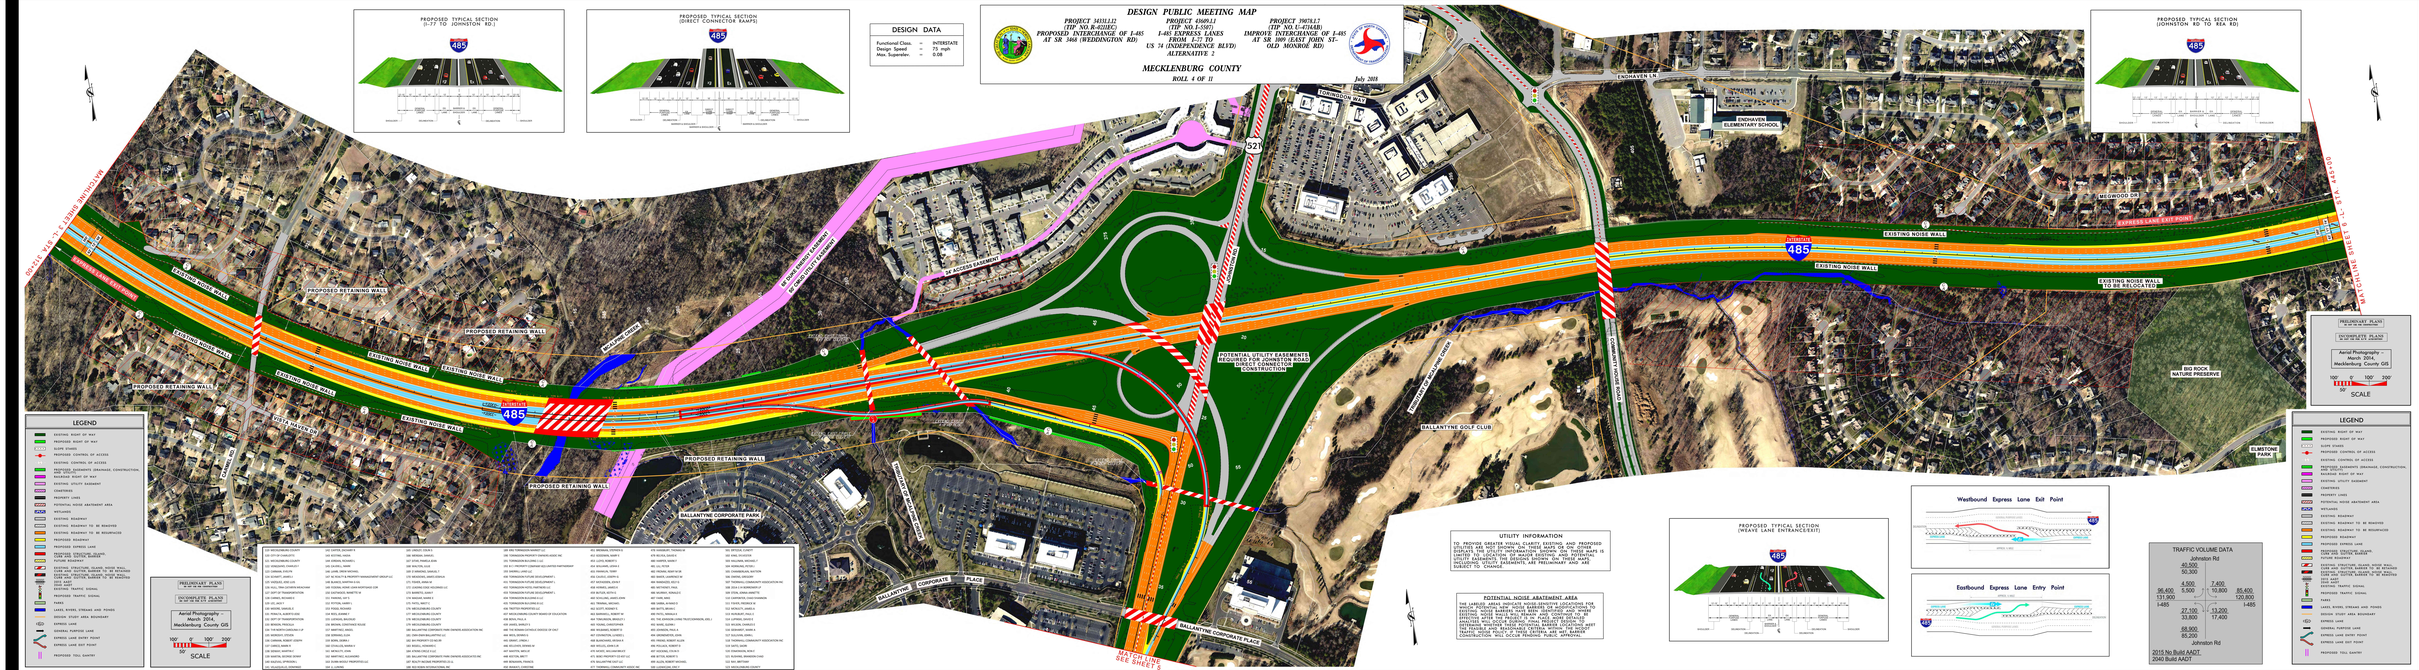
PROPOSED TYPICAL SECTION (I-77 TO JOHNSTON RD.)
PROPOSED TYPICAL SECTION (DIRECT CONNECTOR RAMPS)
PROPOSED TYPICAL SECTION (JOHNSTON RD TO REA RD)
PROPOSED TYPICAL SECTION (WEAVE LANE ENTRANCE/EXIT)
Westbound Express Lane Exit Point
Eastbound Express Lane Entry Point
JOHNSTON ROAD
ENOHAVEN LN
ENOHAVEN ELEMENTARY SCHOOL
MEADWOOD DR
EXPRESS LANE EXIT POINT
EXISTING NOISE WALL
EXISTING NOISE WALL TO BE RELOCATED
PROPOSED RETAINING WALL
EXISTING CONC WALL
EXISTING NOISE WALL
BALLANTYNE CORPORATE PARK
BALLANTYNE CORPORATE PLACE
BALLANTYNE GOLF CLUB
BIG ROCK NATURE PRESERVE
ELMSTONE PARK
POTENTIAL UTILITY EASEMENTS NEEDED FOR DIRECT CONNECTOR CONSTRUCTION
