PROJECT REFERENCE NO.	SHEET NO.
R-513C	2L

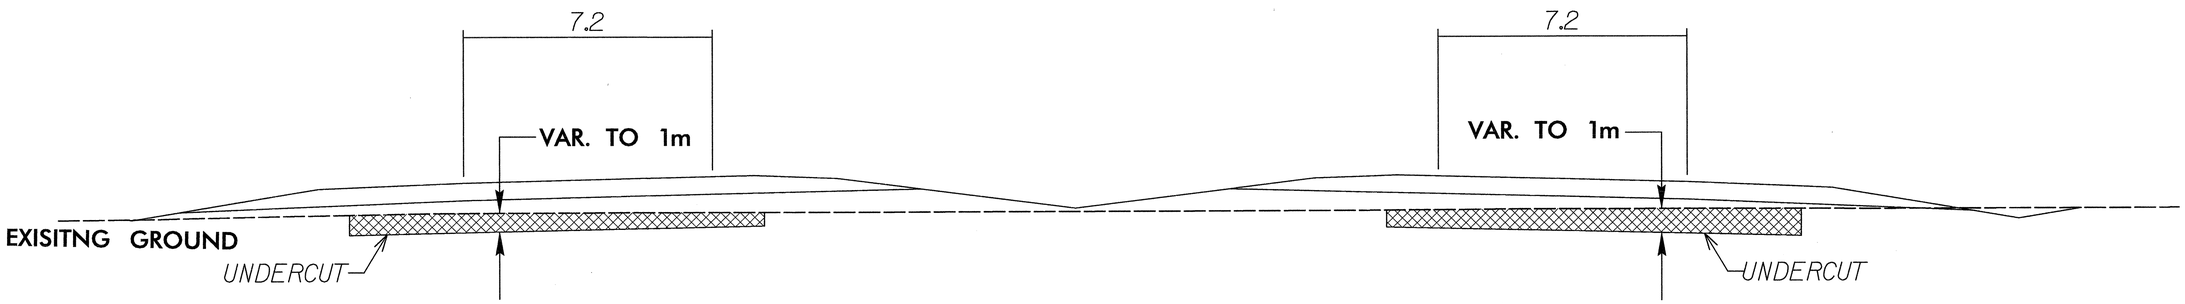

DETAIL OF UNDERCUT LIMITS ON -L-

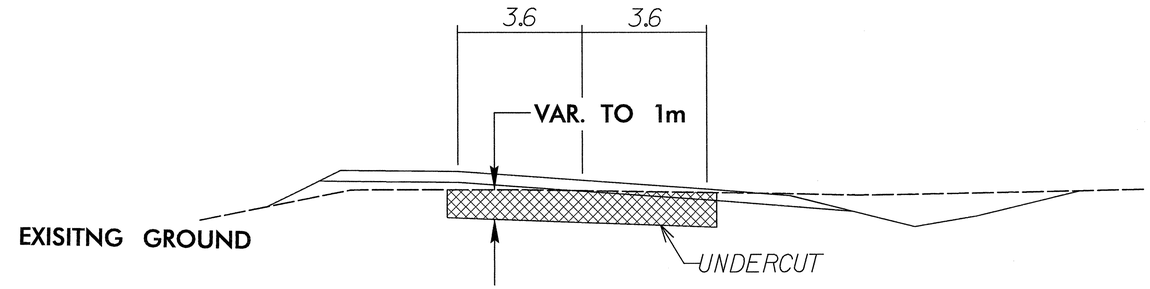

DETAIL OF UNDERCUT LIMITS ON -Y8-

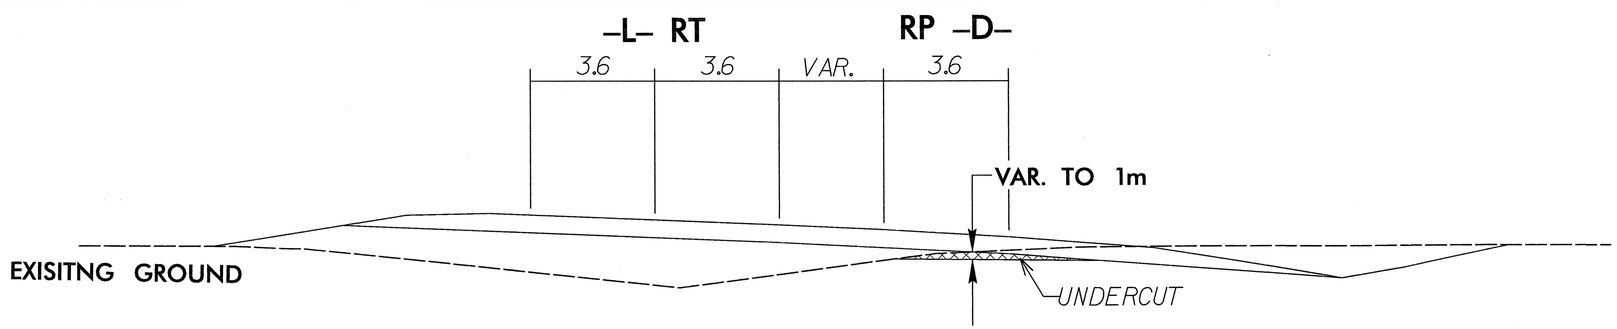

DETAIL OF UNDERCUT LIMITS ON RP D AT -Y3-