PROJECT REFERENCE NO.	SHEET NO.
R-513C	UC-3

METRIC

SCALE: 10 0 20

DESIGNED BY: CSG
DRAWN BY: CSG
CHECKED BY: MRB
APPROVED BY: RBW
REVISED:

NORTH CAROLINA DEPARTMENT OF TRANSPORTATION

DESIGN SERVICES UNIT
PHONE:(919)250-4128
FAX:(919)250-4119

NORTH CAROLINA PROFESSIONAL ENGINEER SEAL 10157 RONALD B. WILKINS

UTILITY CONSTRUCTION PLANS ONLY

UTILITY CONSTRUCTION

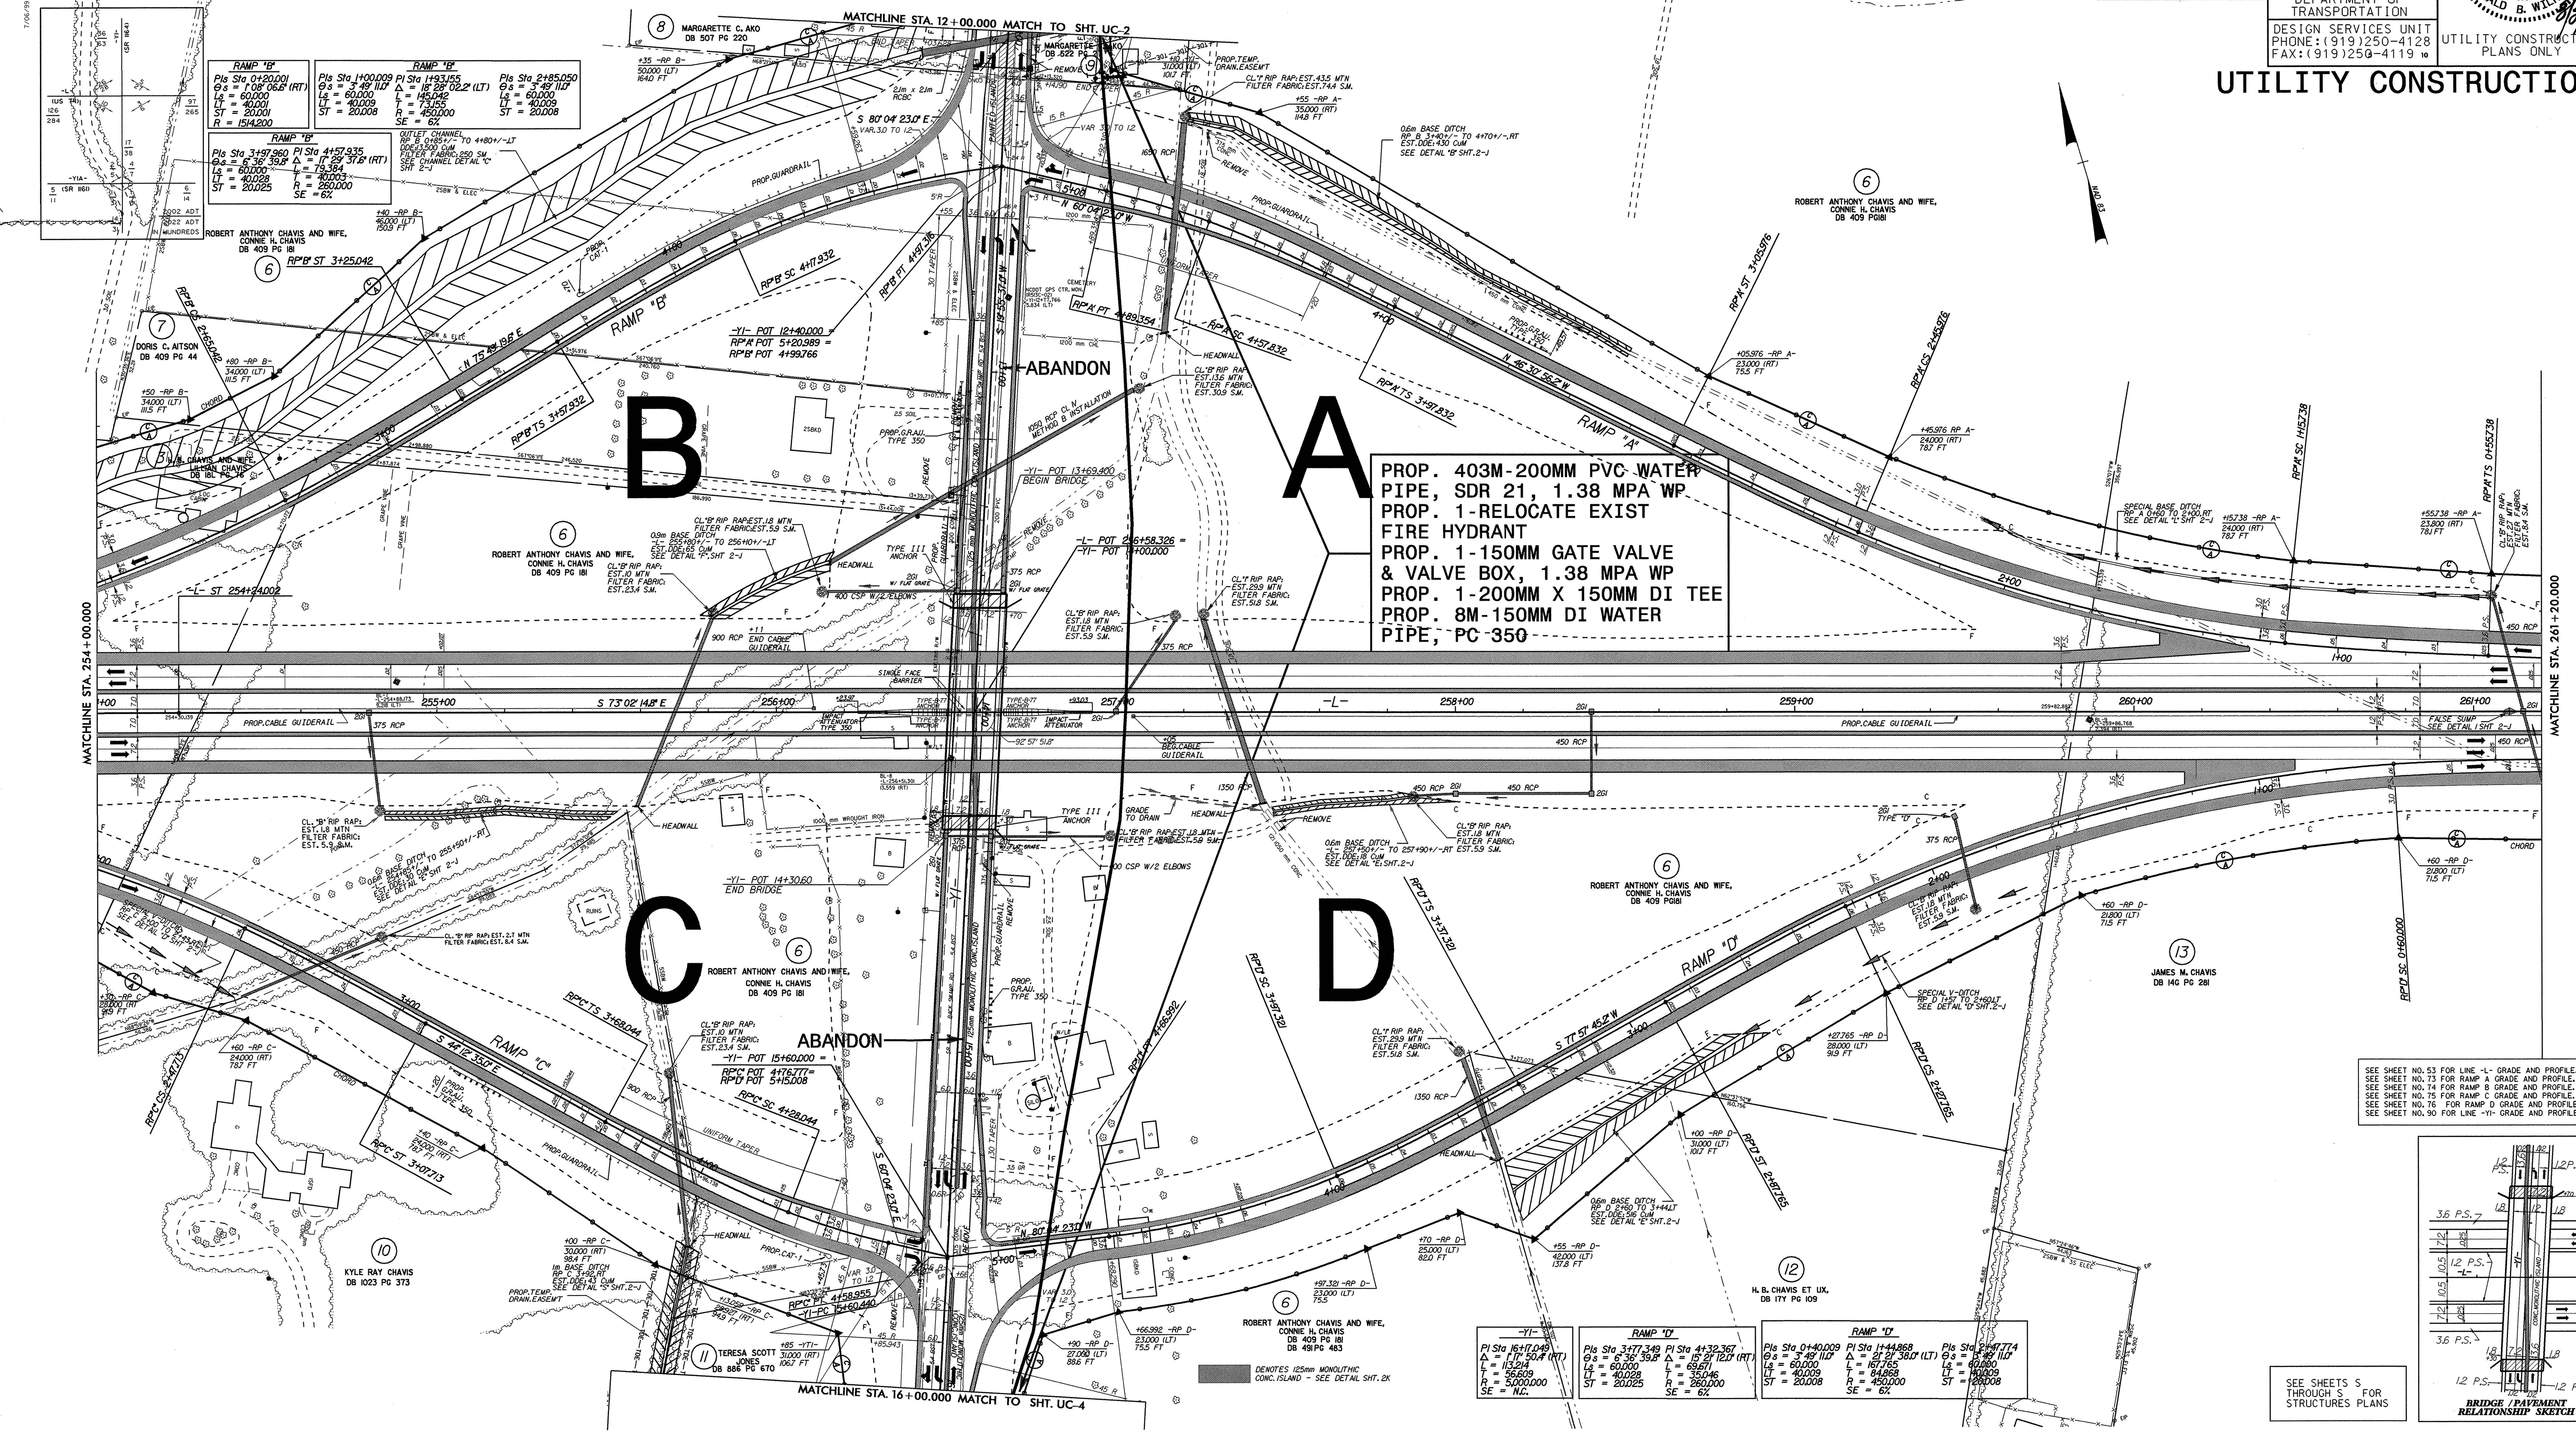

SEE SHEET NO. 53 FOR LINE -L- GRADE AND PROFILE.
SEE SHEET NO. 73 FOR RAMP A GRADE AND PROFILE.
SEE SHEET NO. 74 FOR RAMP B GRADE AND PROFILE.
SEE SHEET NO. 75 FOR RAMP C GRADE AND PROFILE.
SEE SHEET NO. 76 FOR RAMP D GRADE AND PROFILE.
SEE SHEET NO. 90 FOR LINE -YI- GRADE AND PROFILE.

SEE SHEETS S THROUGH S FOR STRUCTURES PLANS

25-FEB-2004 07:40
R:\Utilities\Rdy_Ut\Proj\UC3R513C06.PSH
sgodbold AT DS214555