METRIC

| PROJECT REFERENCE NO. | SHEET NO. |
|---|---|
| R-513C | 113 |

ROADWAY DESIGN ENGINEER — NORTH CAROLINA PROFESSIONAL ENGINEER SEAL 12300 CHARLES LEE FLOWE 7/14/04

HYDRAULICS ENGINEER — NORTH CAROLINA PROFESSIONAL ENGINEER SEAL 20754 WILLIAM T. STEPHENS, JR. 7/23/04

CONST.REV.

R /W REV.

TGS ENGINEERS
975 WALNUT STREET, SUITE 141
CARY, NC 27511
PH (919) 319-8850

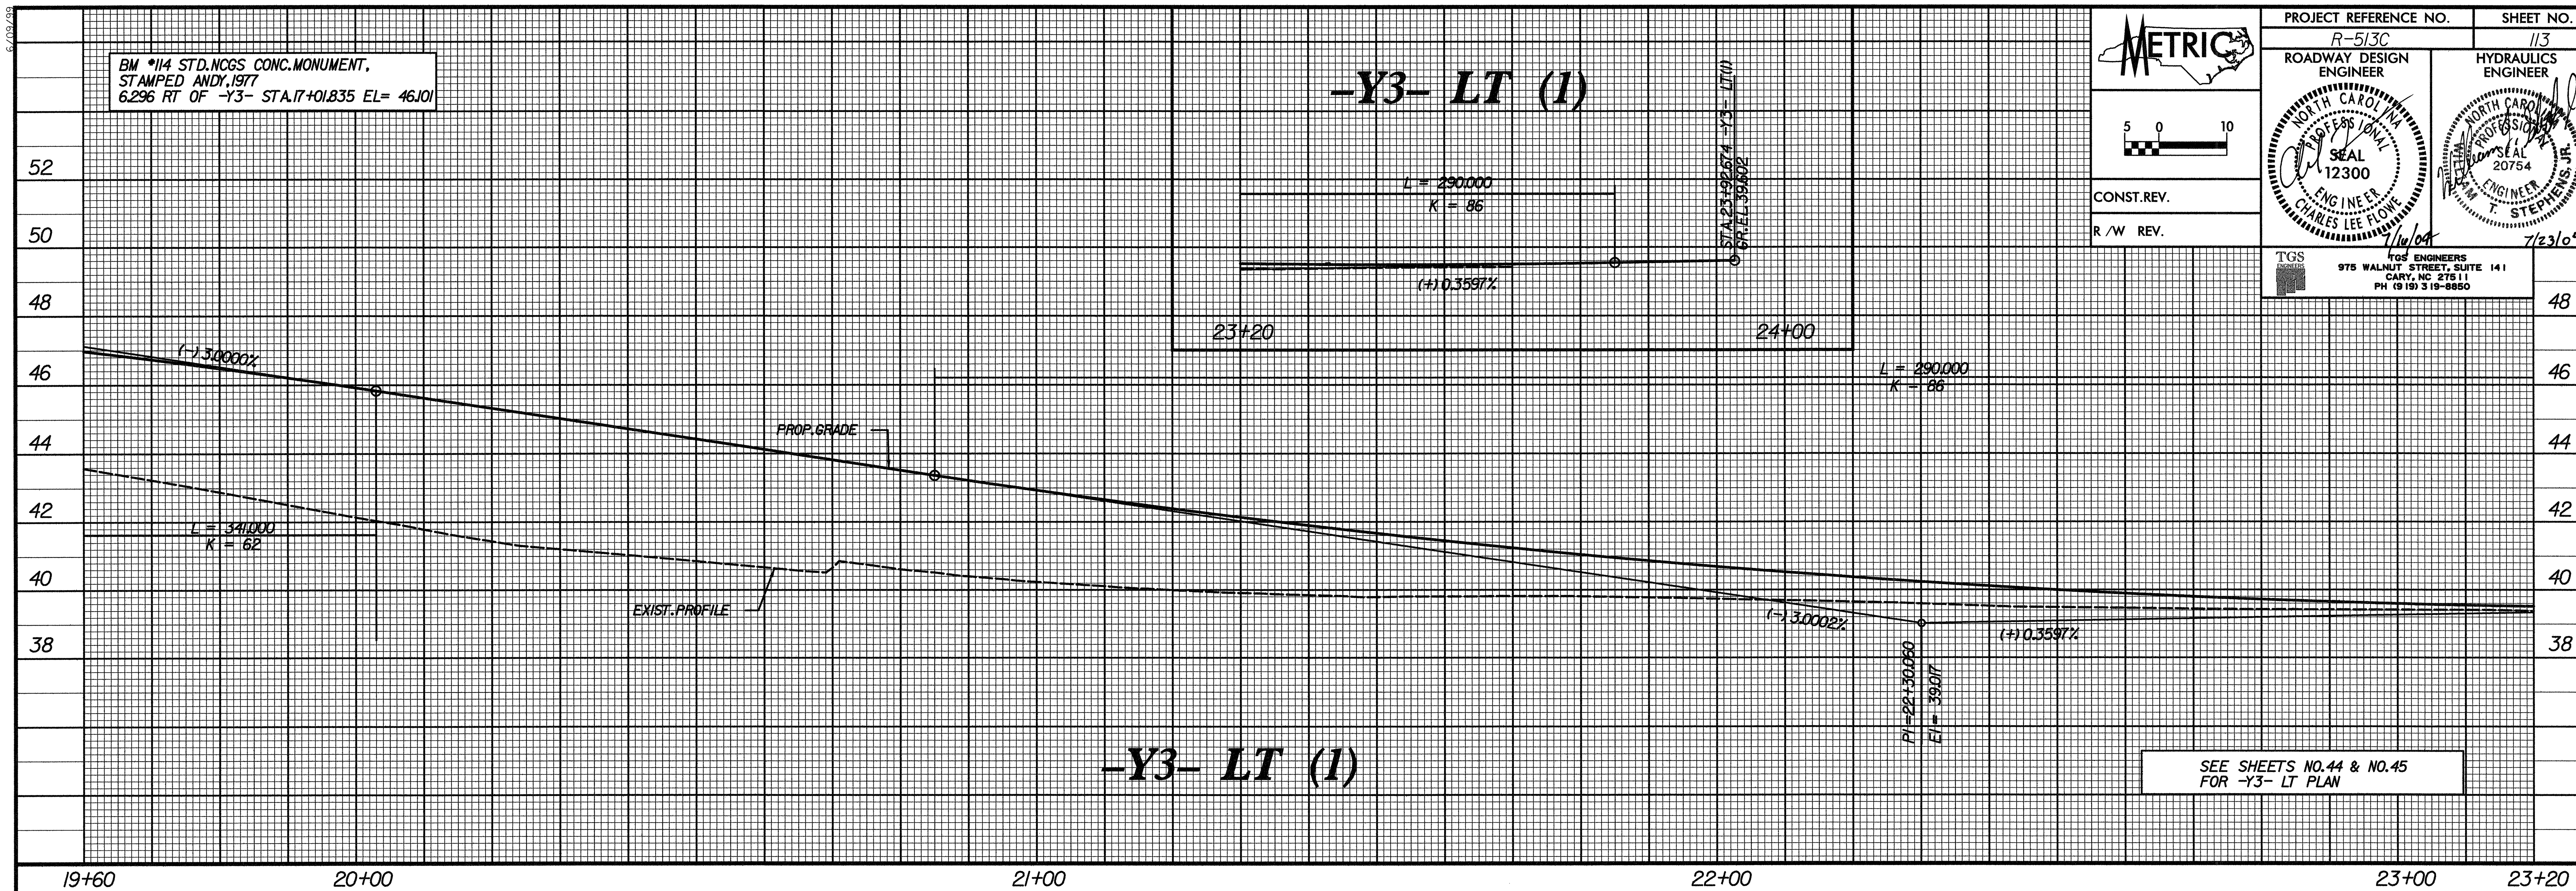


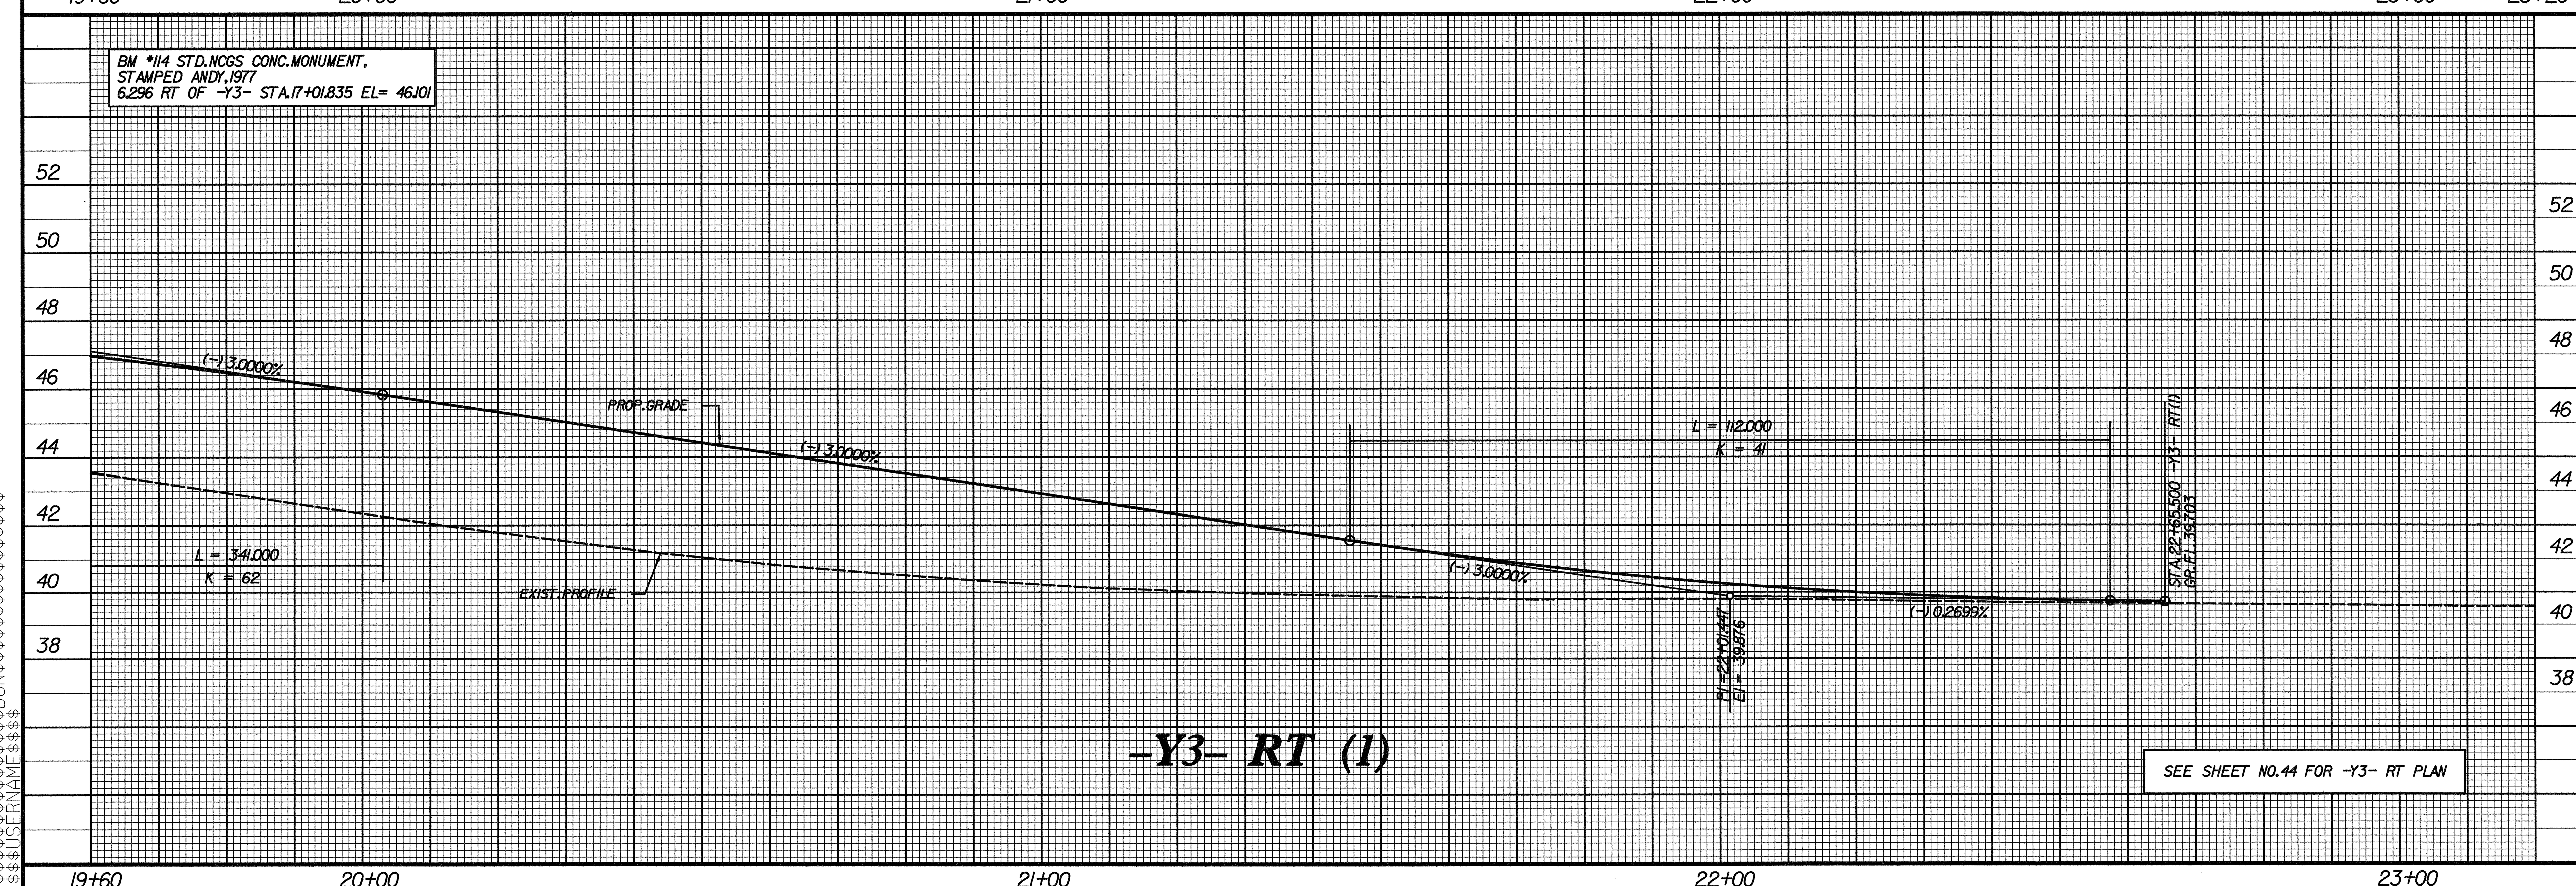


$$$$$$SYSTIME$$$$ $$$$$$DGN$$$$$$$$$$$$$$$$ $$$$$$USERNAME$$$$

\R513C\WORK\R513C-Y.PFL 07/14/04 08:56:11 AM