METRIC	PROJECT REFERENCE NO.	SHEET NO.
	U-2408	SIGN 31

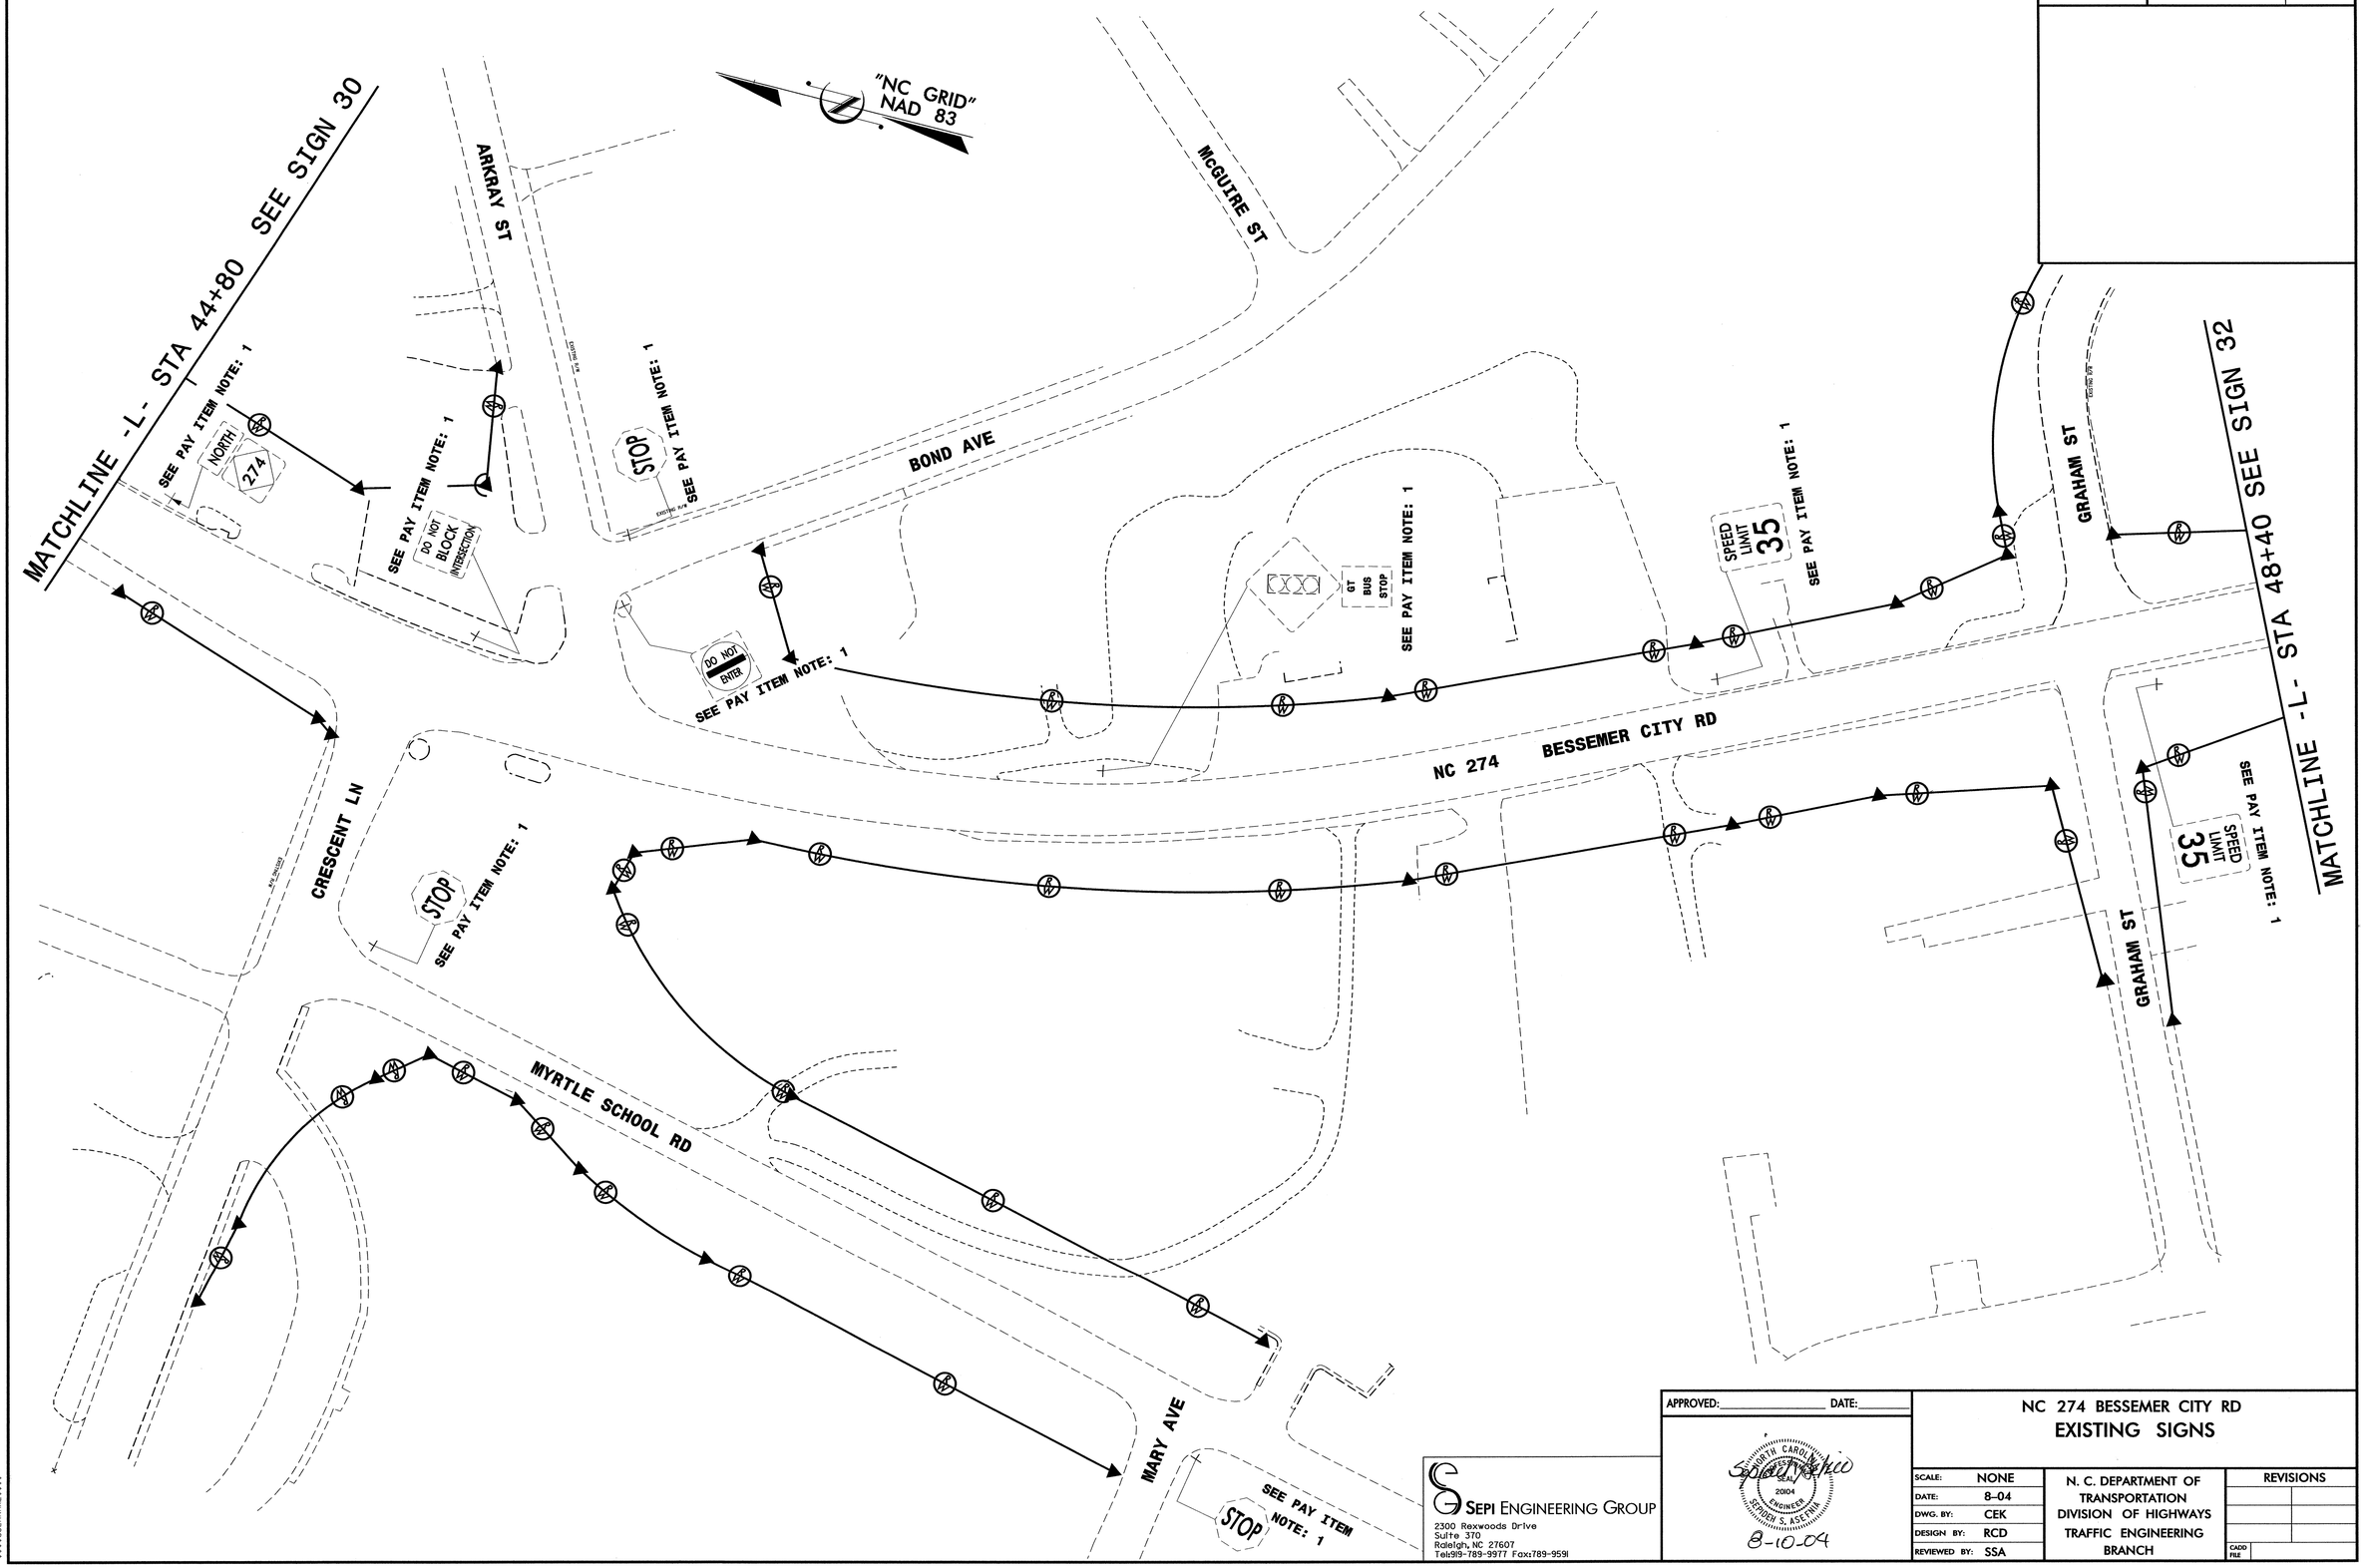

$$$$$$SYSTIME$$$$$
$$$$$$USERNAME$$$$$
$$$$$$