METRIC	PROJECT REFERENCE NO.	SHEET NO.
	U-2408	SIGN 10

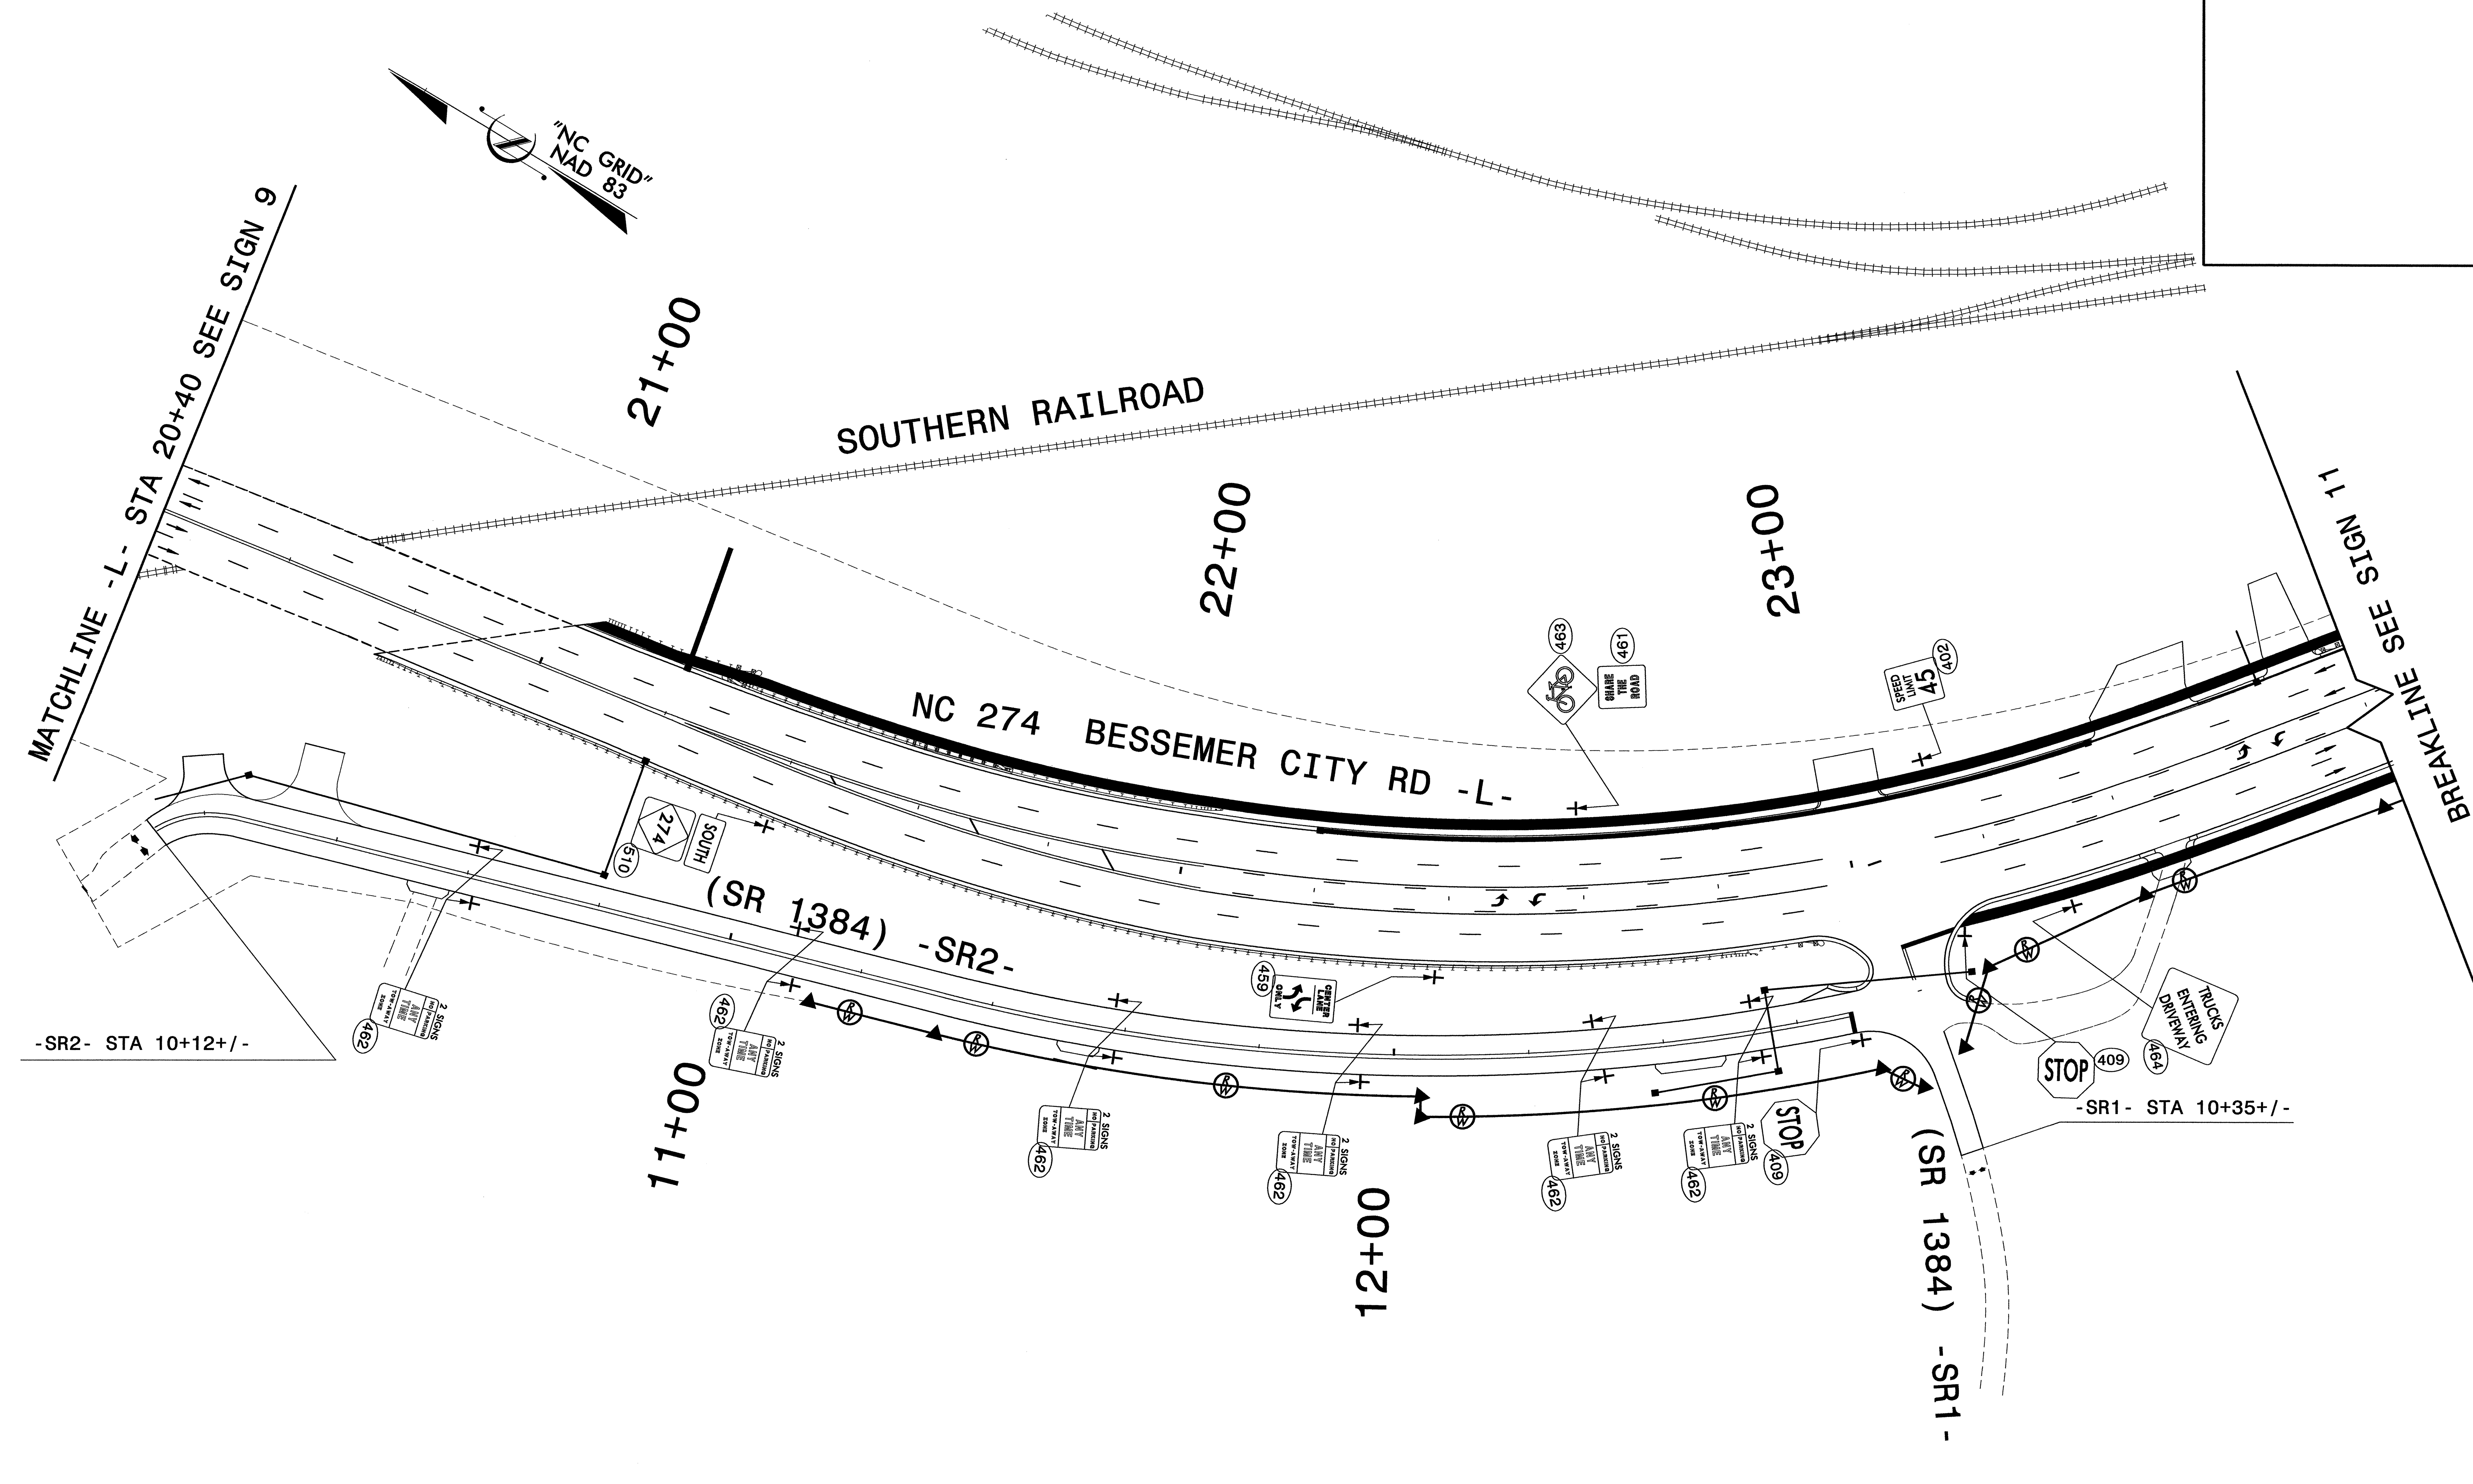

SEPI ENGINEERING GROUP
2300 Rexwoods Drive
Suite 370
Raleigh, NC 27607
Tel:919-789-9977 Fax:789-9591

APPROVED:________________ DATE:________

NORTH CAROLINA PROFESSIONAL ENGINEER SEAL 20104 SEPIDEH S. ASEFNIA

8-10-04

NC 274 BESSEMER CITY ROAD
PROPOSED SIGNS

			REVISIONS
SCALE:	NONE	N. C. DEPARTMENT OF TRANSPORTATION DIVISION OF HIGHWAYS TRAFFIC ENGINEERING BRANCH	
DATE:	8-04		
DWG. BY:	CEK		
DESIGN BY:	RCD		
REVIEWED BY:	SSA		CADD FILE

$$$$$SYSTIME$$$$$
$$$$$$$$$$$$$$DGN$$$$$$$$$$$$$$$$
$$$$USERNAME$$$$