METRIC

PROJECT REFERENCE NO.	SHEET NO.
U-2408	SIGN 7

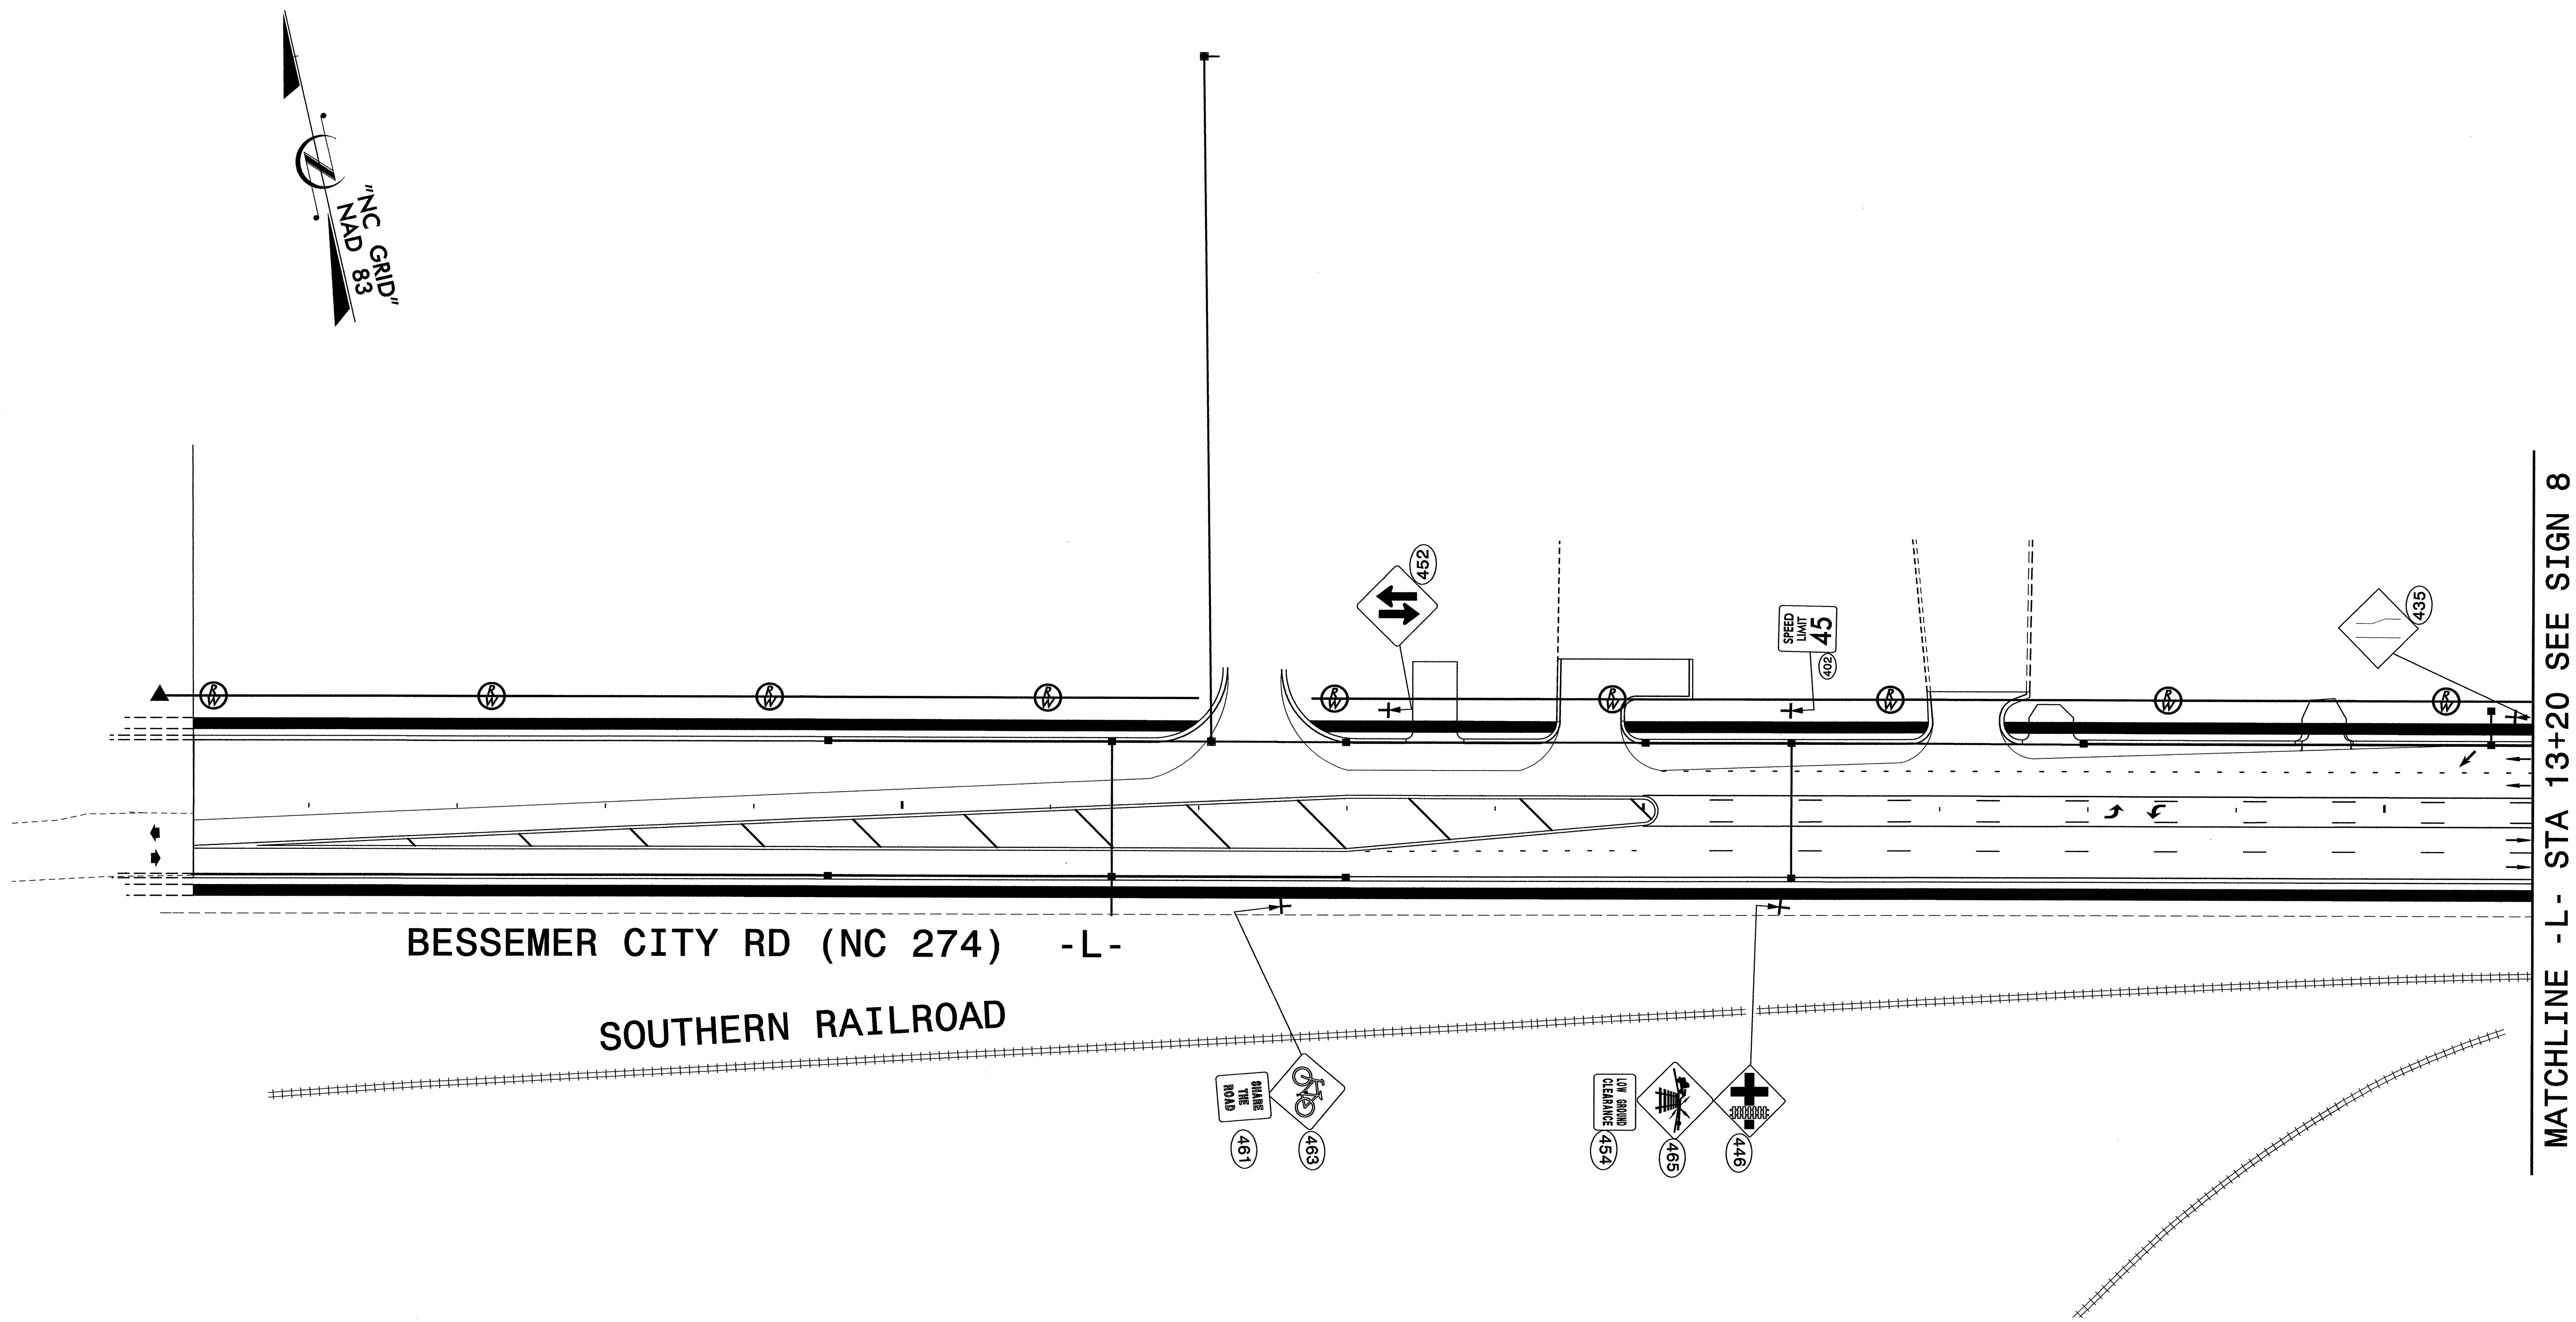

$$$$$SYSTIME$$$$$
$$$$$$$$$$$$$DGN$$$$$$$$$$$$$$$$$$$$
$$$$USERNAME$$$$

SEPI ENGINEERING GROUP
2300 Rexwoods Drive
Suite 370
Raleigh, NC 27607
Tel:919-789-9977 Fax:789-9591

APPROVED:_______________ DATE:________

NORTH CAROLINA PROFESSIONAL SEAL 20104 ENGINEER SEPIDEH S. ASEFNIA
8-10-04

NC 274 BESSEMER CITY ROAD
PROPOSED SIGNS

SCALE:	NONE	N. C. DEPARTMENT OF TRANSPORTATION DIVISION OF HIGHWAYS TRAFFIC ENGINEERING BRANCH	REVISIONS
DATE:	8-04		
DWG. BY:	CEK		
DESIGN BY:	RCD		
REVIEWED BY:	SSA		CADD FILE