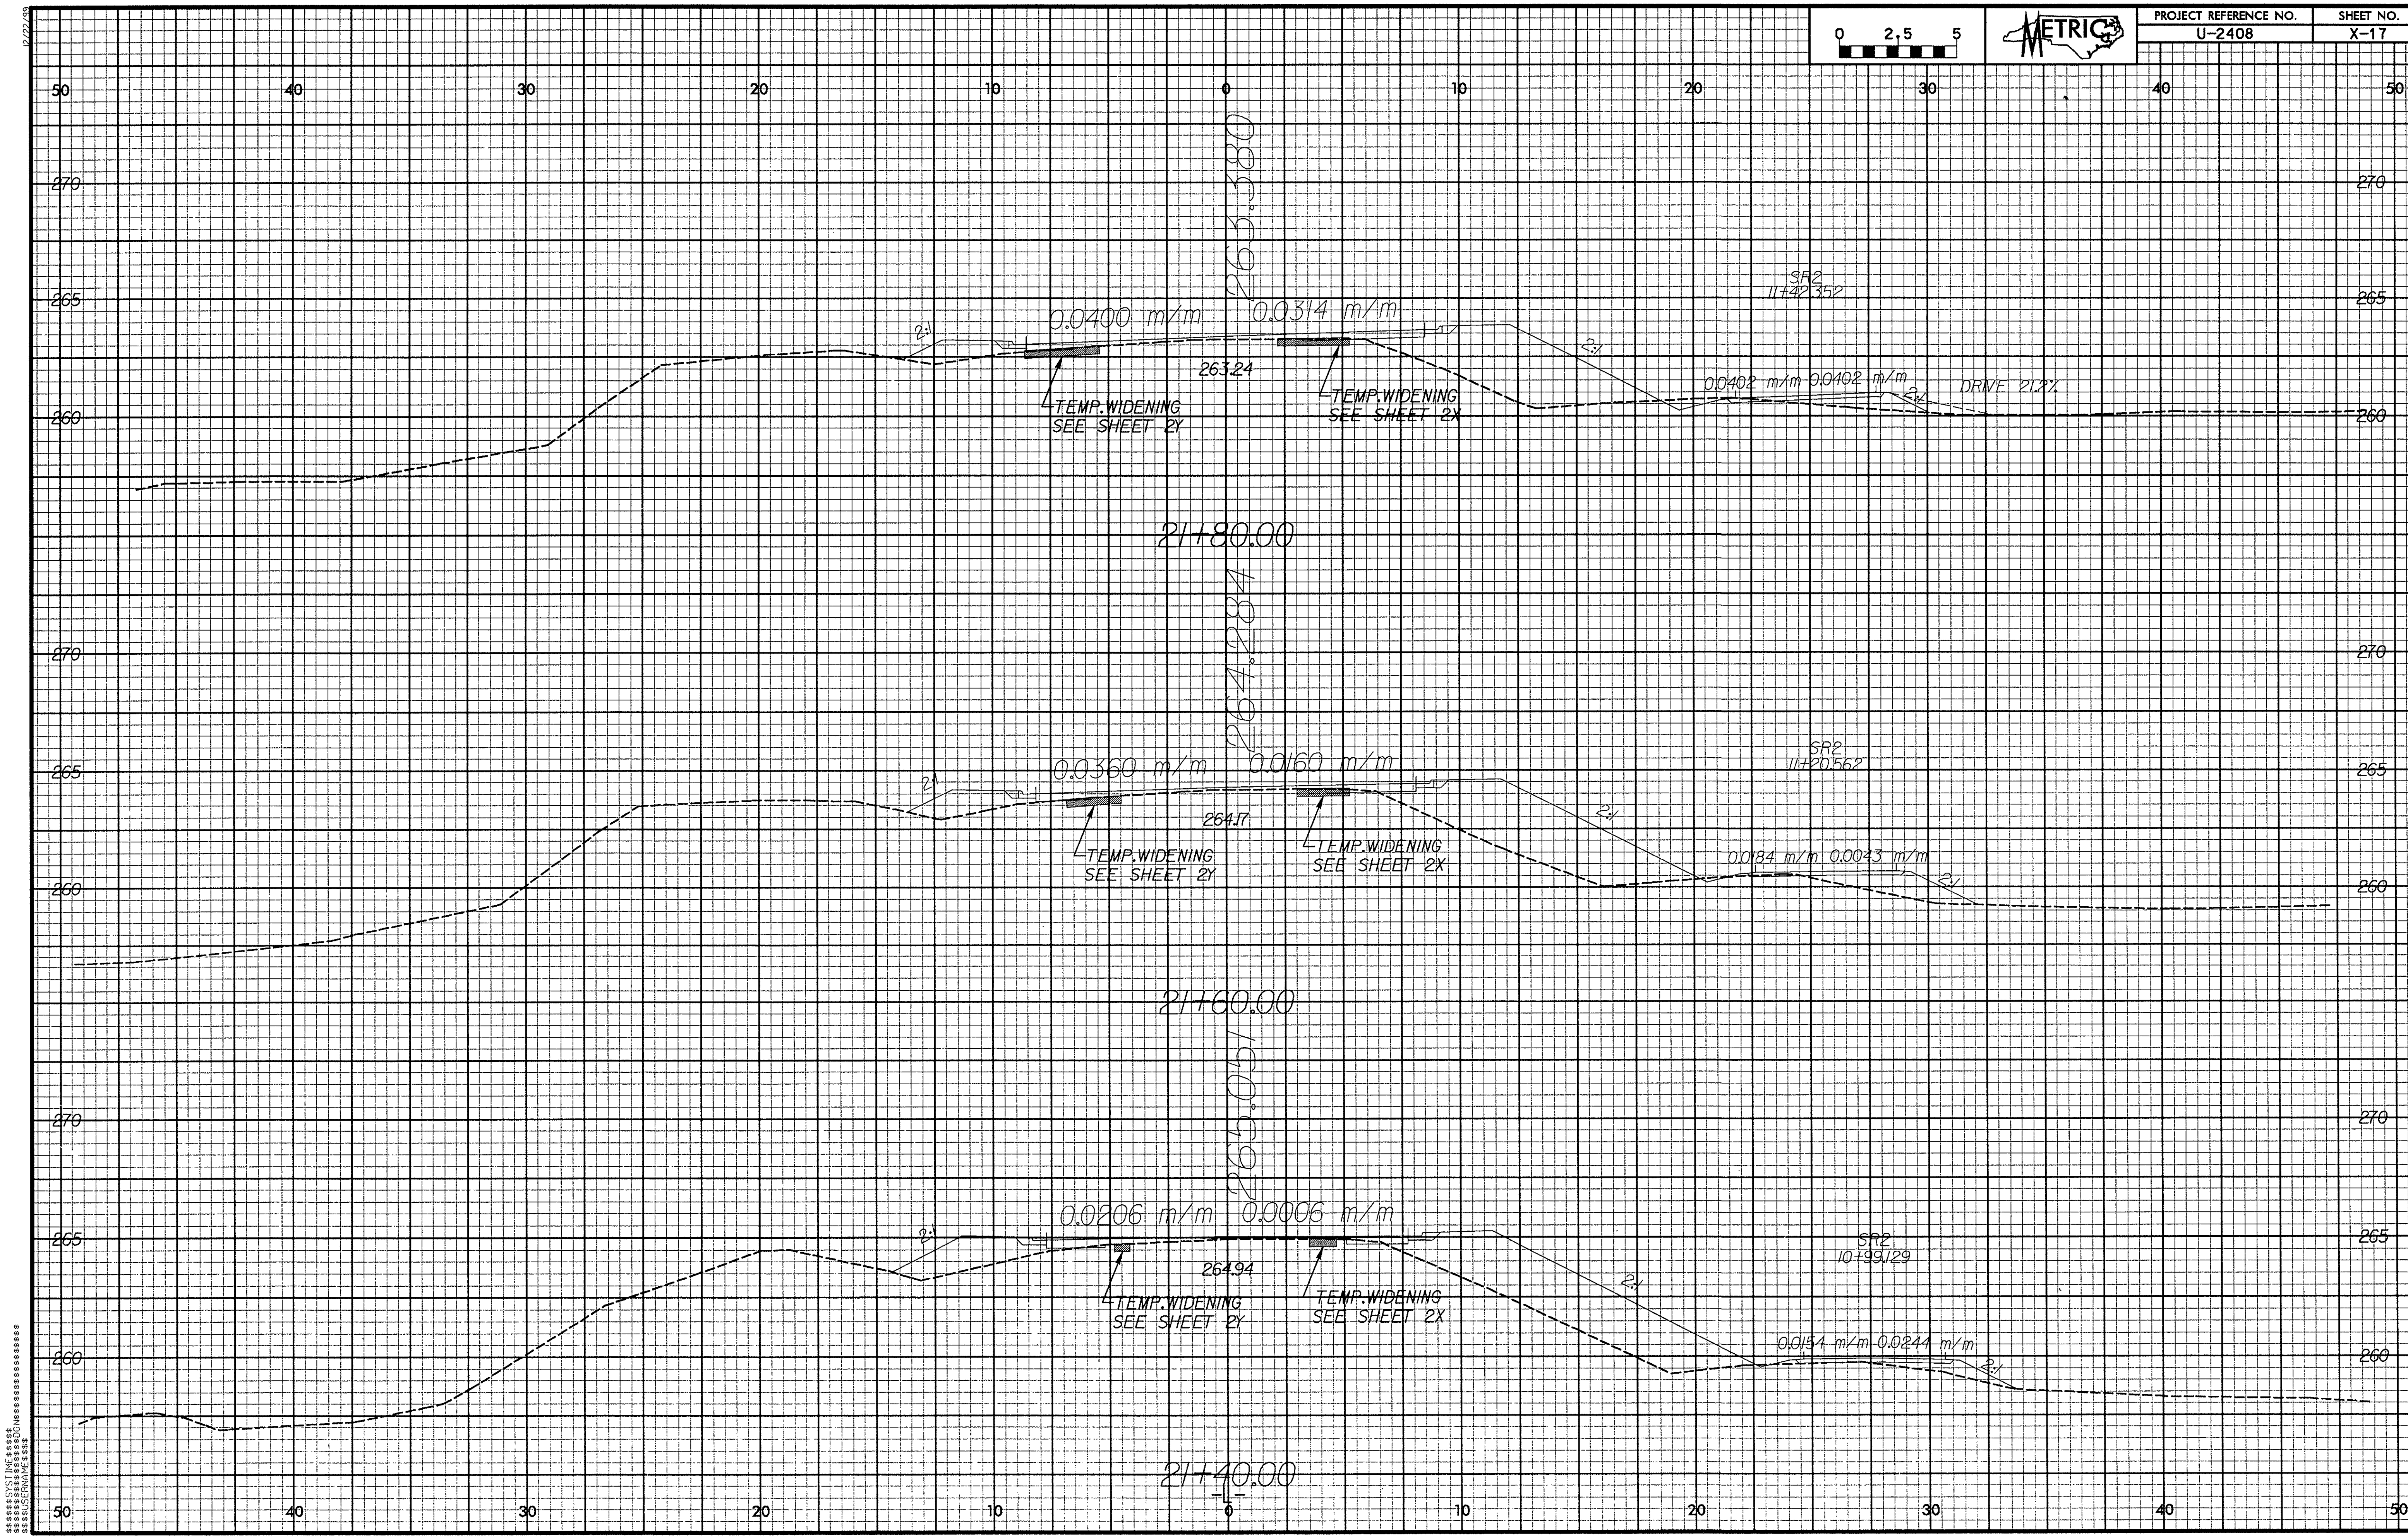PROJECT REFERENCE NO.	SHEET NO.
U-2408	X-17