WETHERILL ENGINEERING
4915 Waters Edge Dr. Suite 295
Raleigh, N.C. 27606
Bus: 919 851 8077
Fax: 919 851 8107
TRANSPORTATION PLANNING/DESIGN - BRIDGE/STRUCTURE DESIGN
CIVIL/SITE DESIGN - GIS/GPS - CONSTRUCTION OBSERVATION

6/2/99

CONTOUR GRADING DETAIL FOR INTERCHANGE

PROJECT REFERENCE NO.	SHEET NO.
R-2417BB	2-J
R/W SHEET NO.	
ROADWAY DESIGN ENGONEER	HYDRAULICS ENGONEER

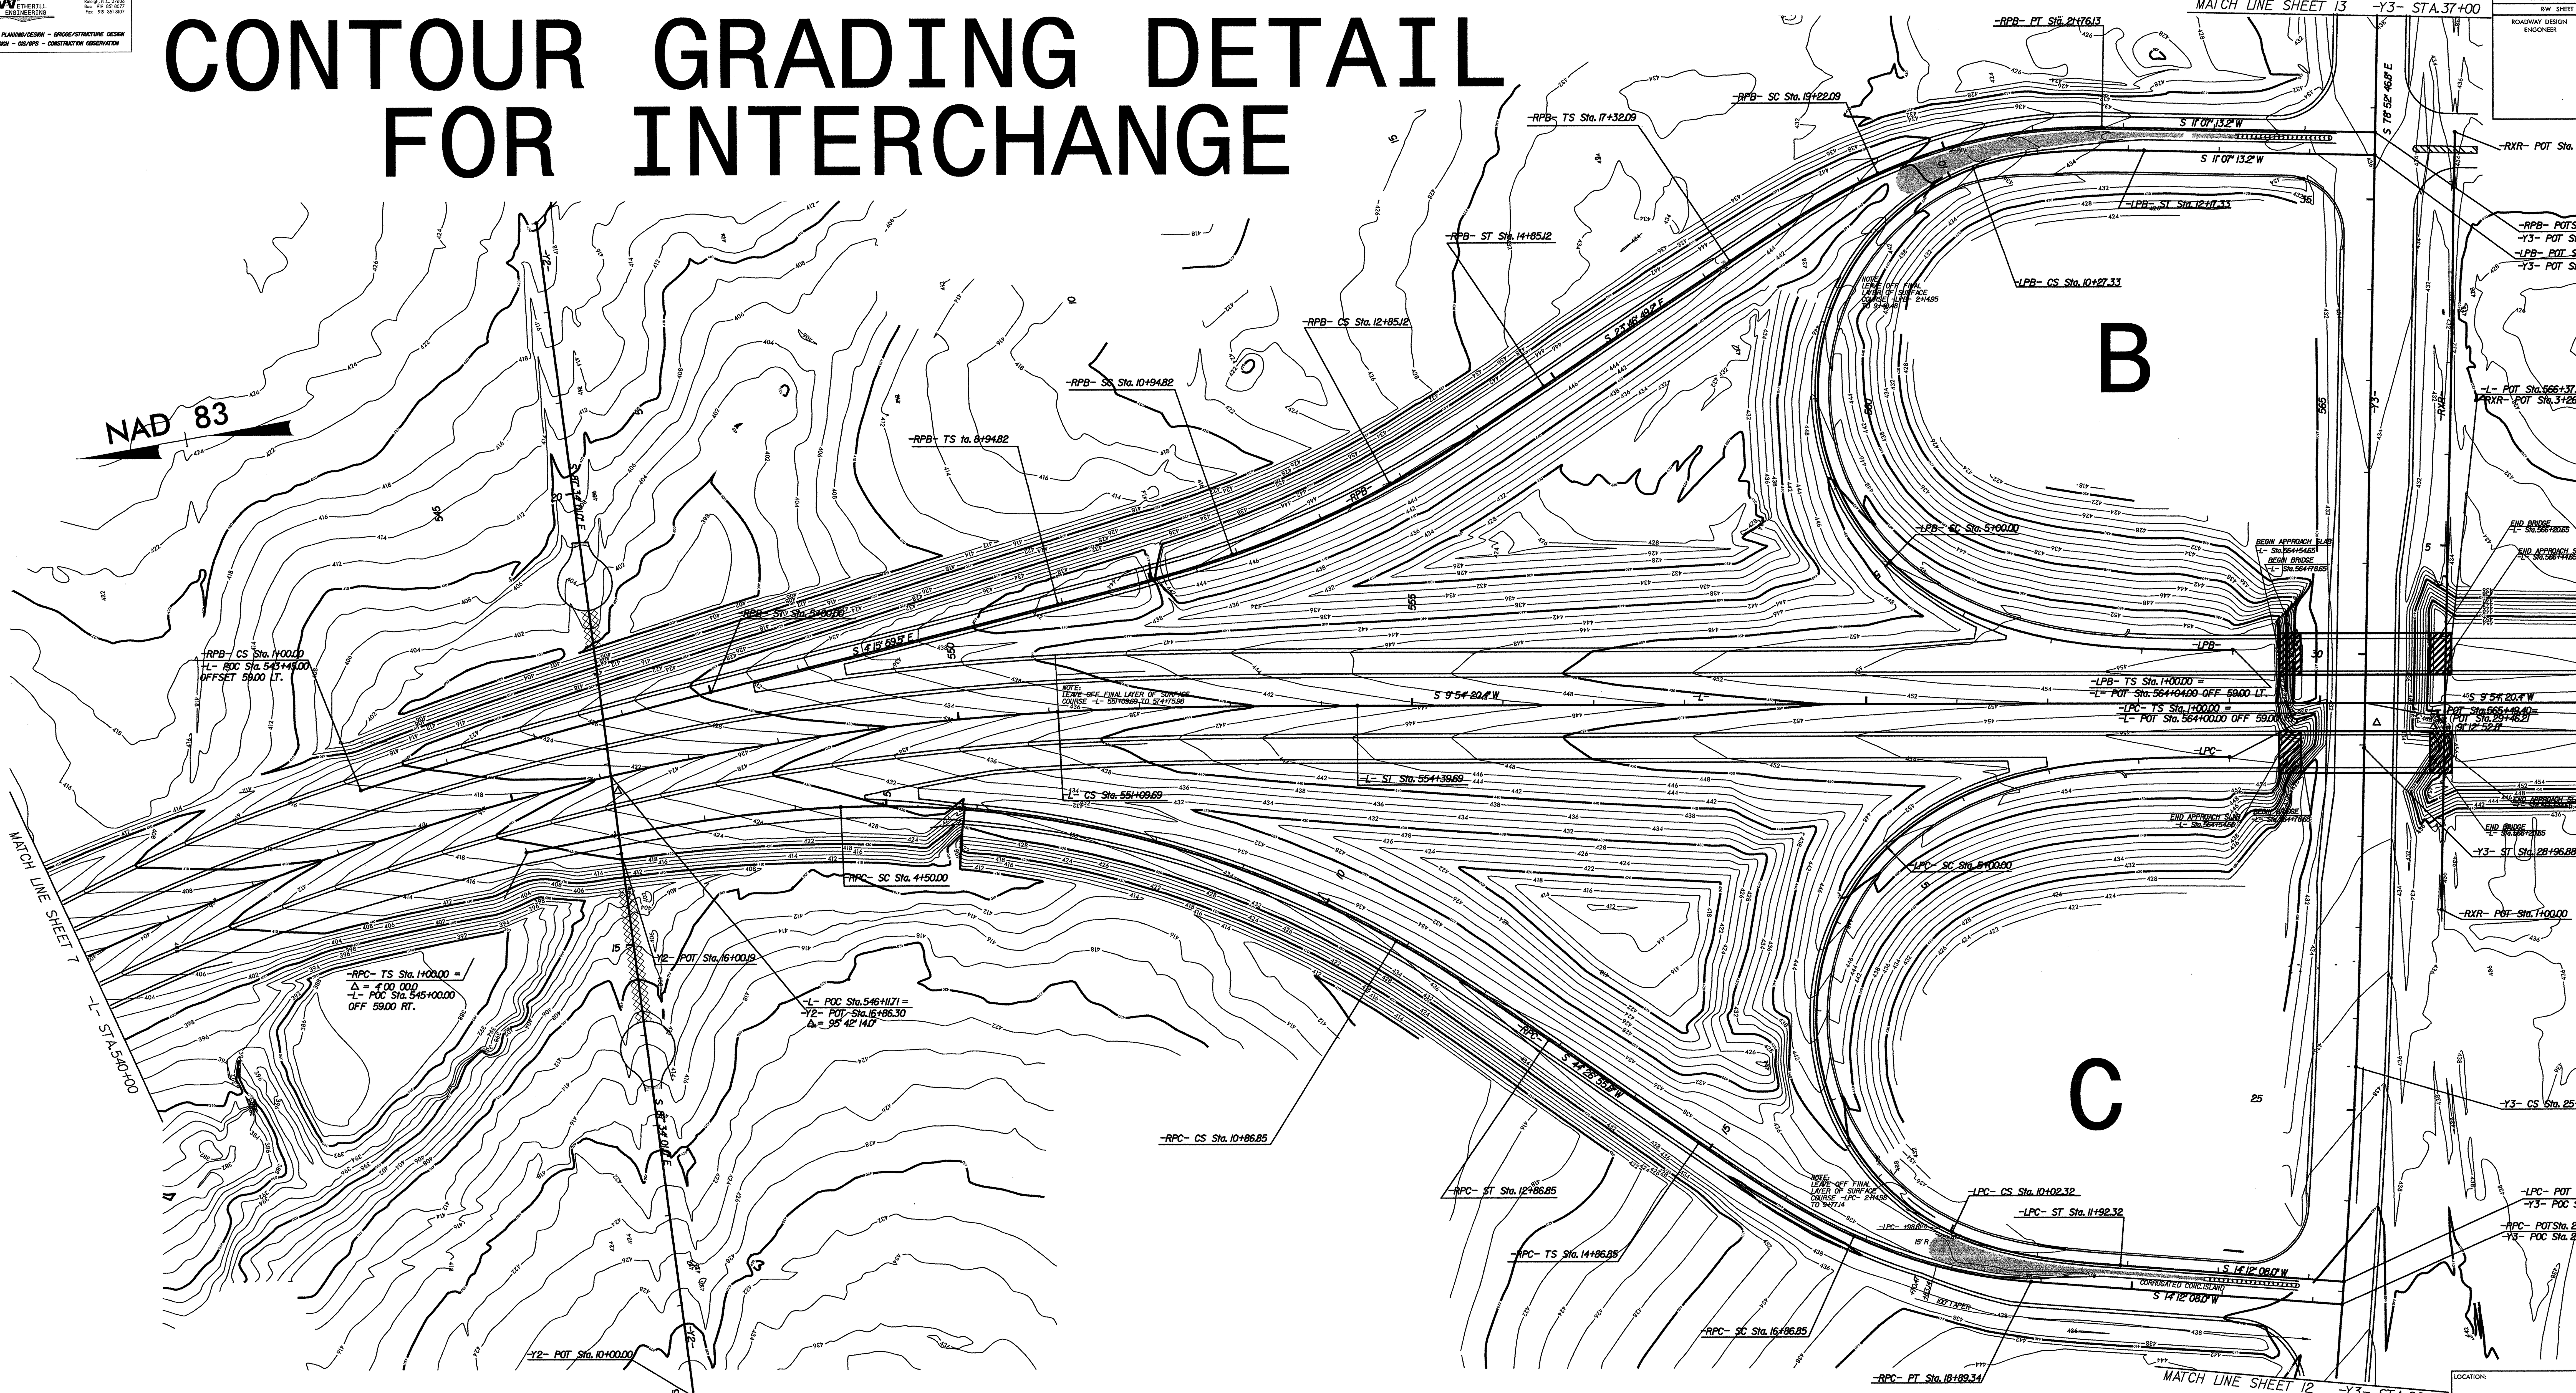

LOCATION:	
TIP NO.: R-2417BB	COUNTY: LEE
DESIGNED BY:	
CHECKED BY:	DATE:

07-JUN-2004 09:52
R:\R-2417bb\Roadway\Proj\r-2417bb_RDY_s2j.dgn
APridgen AT ERINx*2