8.1830501 R-2206B
LINCOLN COUNTY
NC 16 PROPOSED OVER
FORNEY CREEK & CSX R.R.
SHEET 13 OF 79
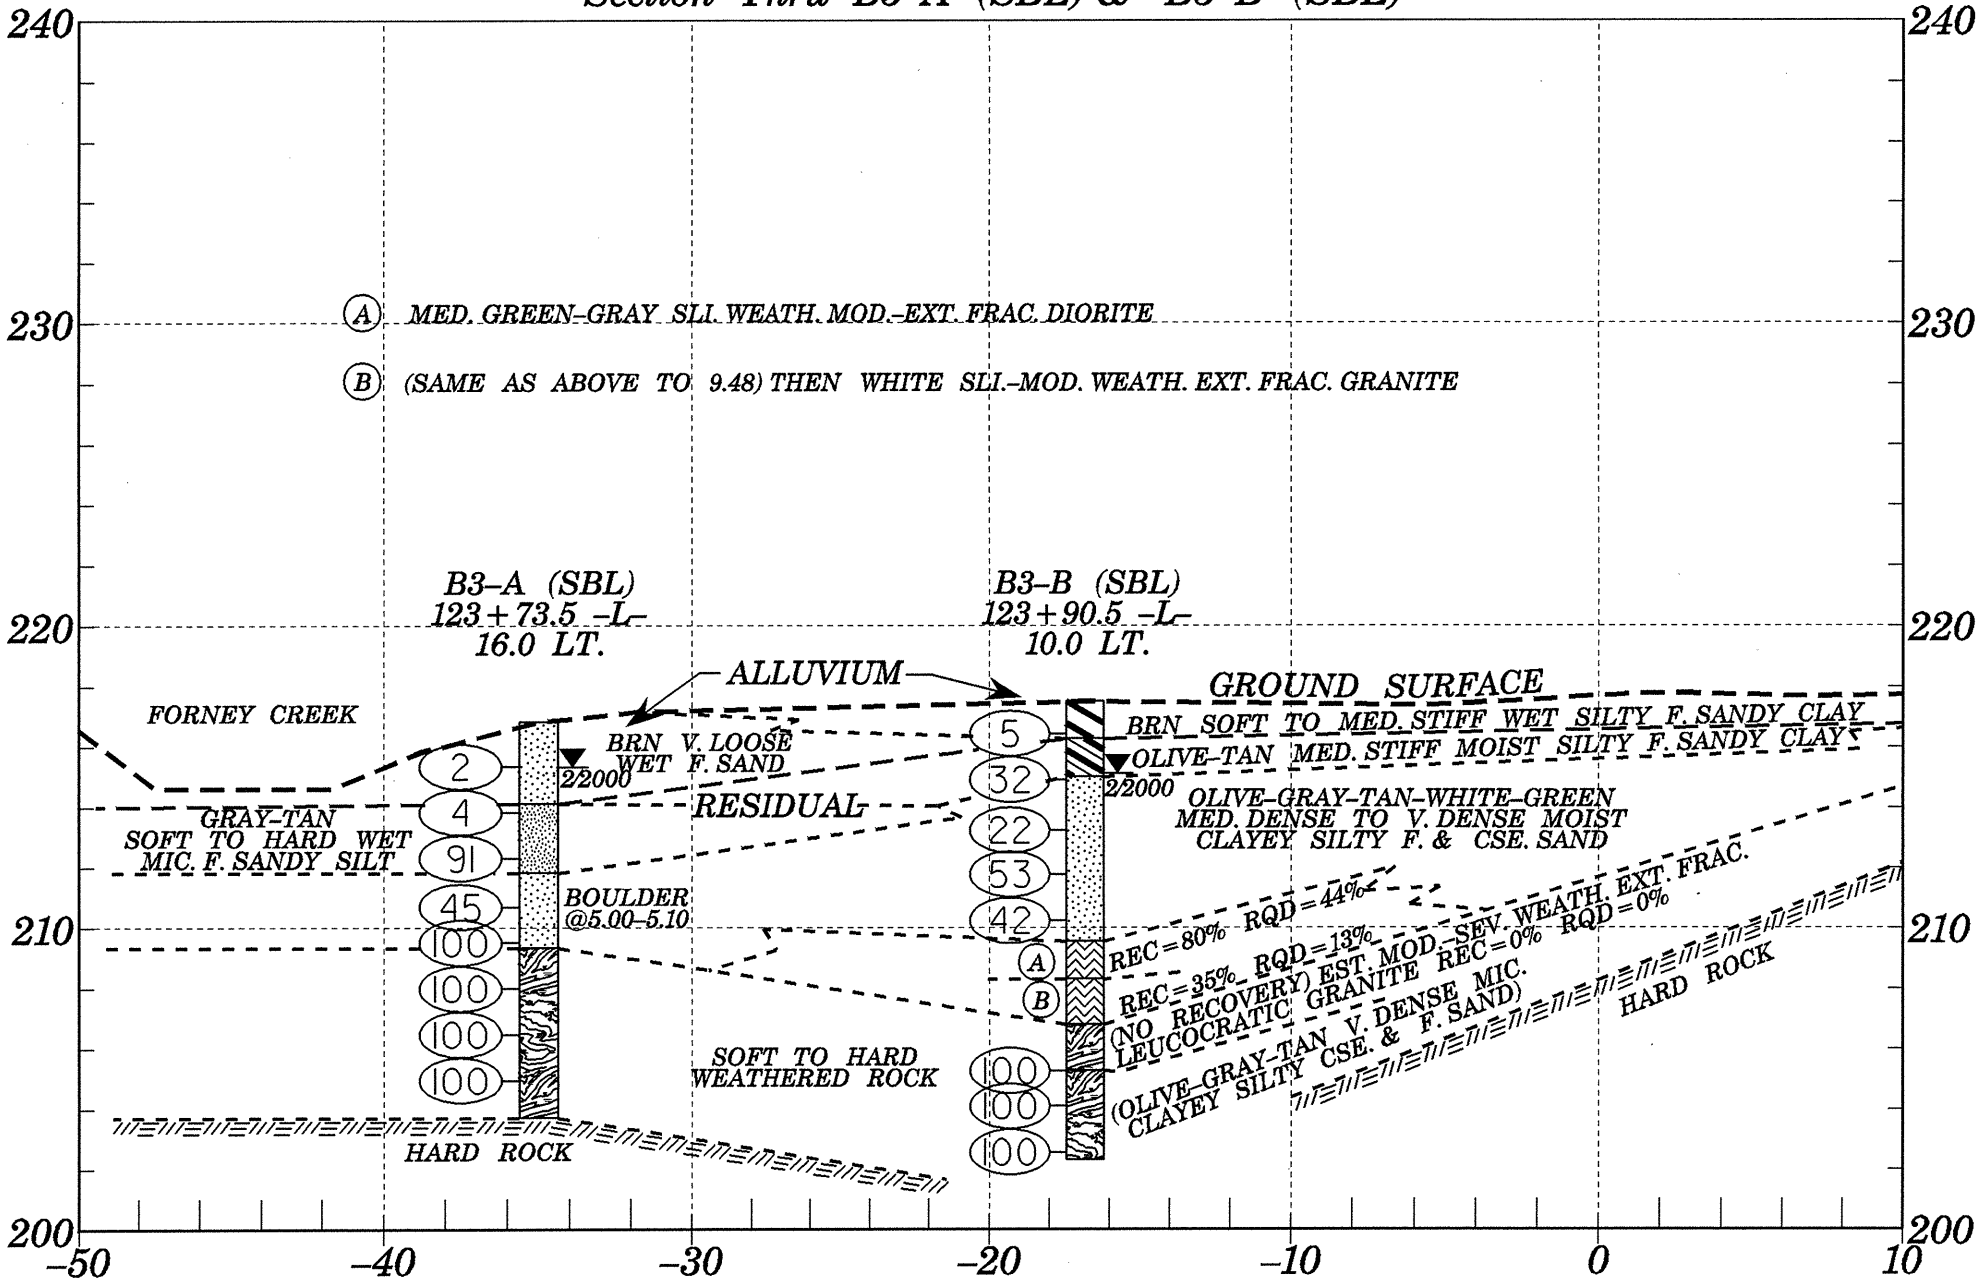
Section Thru B3-A (SBL) & B3-B (SBL)