8.1830501 R-2206B
LINCOLN COUNTY
NC 16 PROPOSED OVER
FORNEY CREEK & CSX R.R.
SHEET 12 OF 79
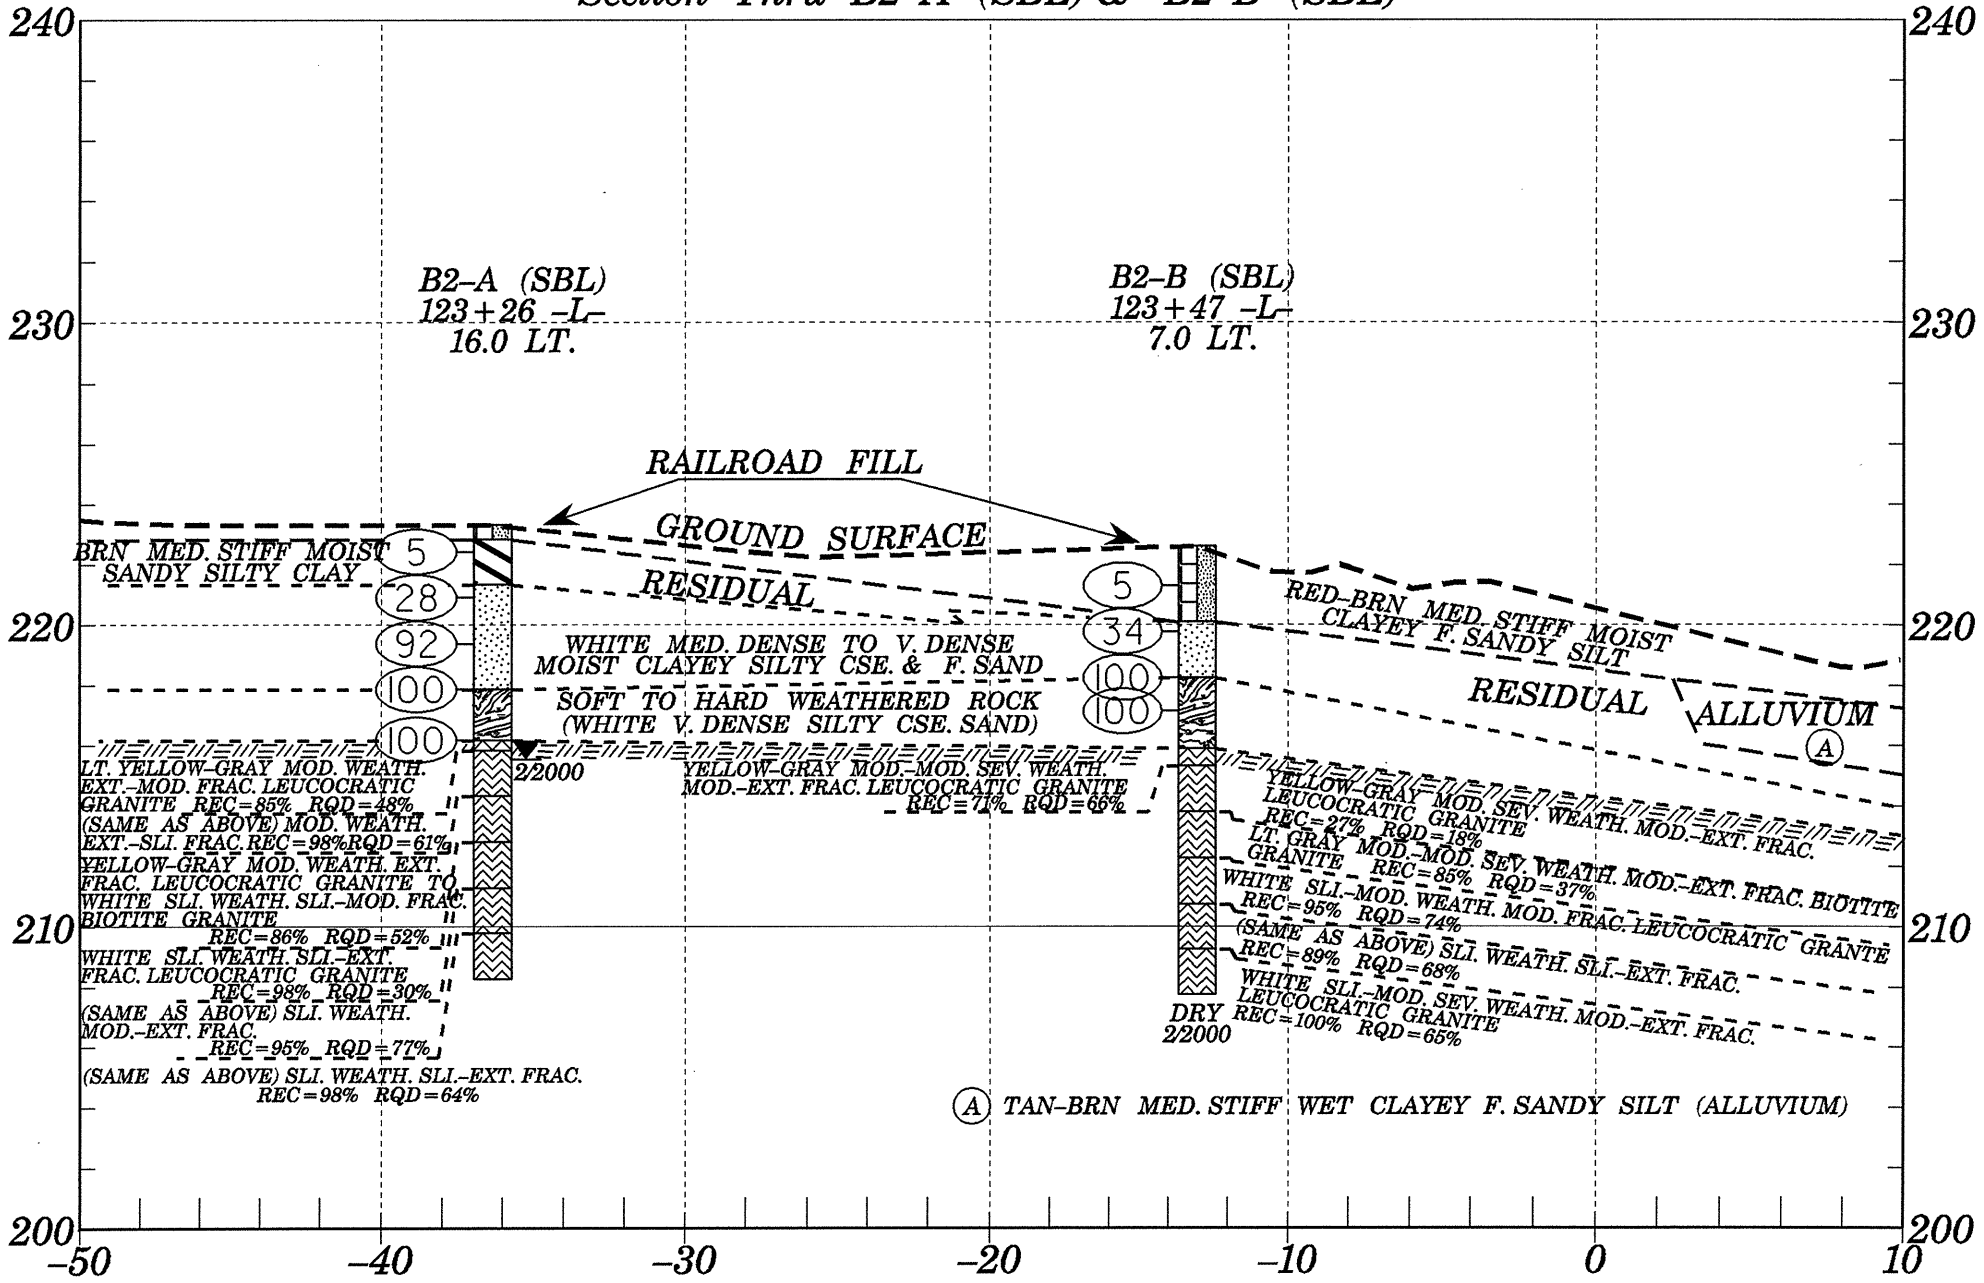
Section Thru B2-A (SBL) & B2-B (SBL)