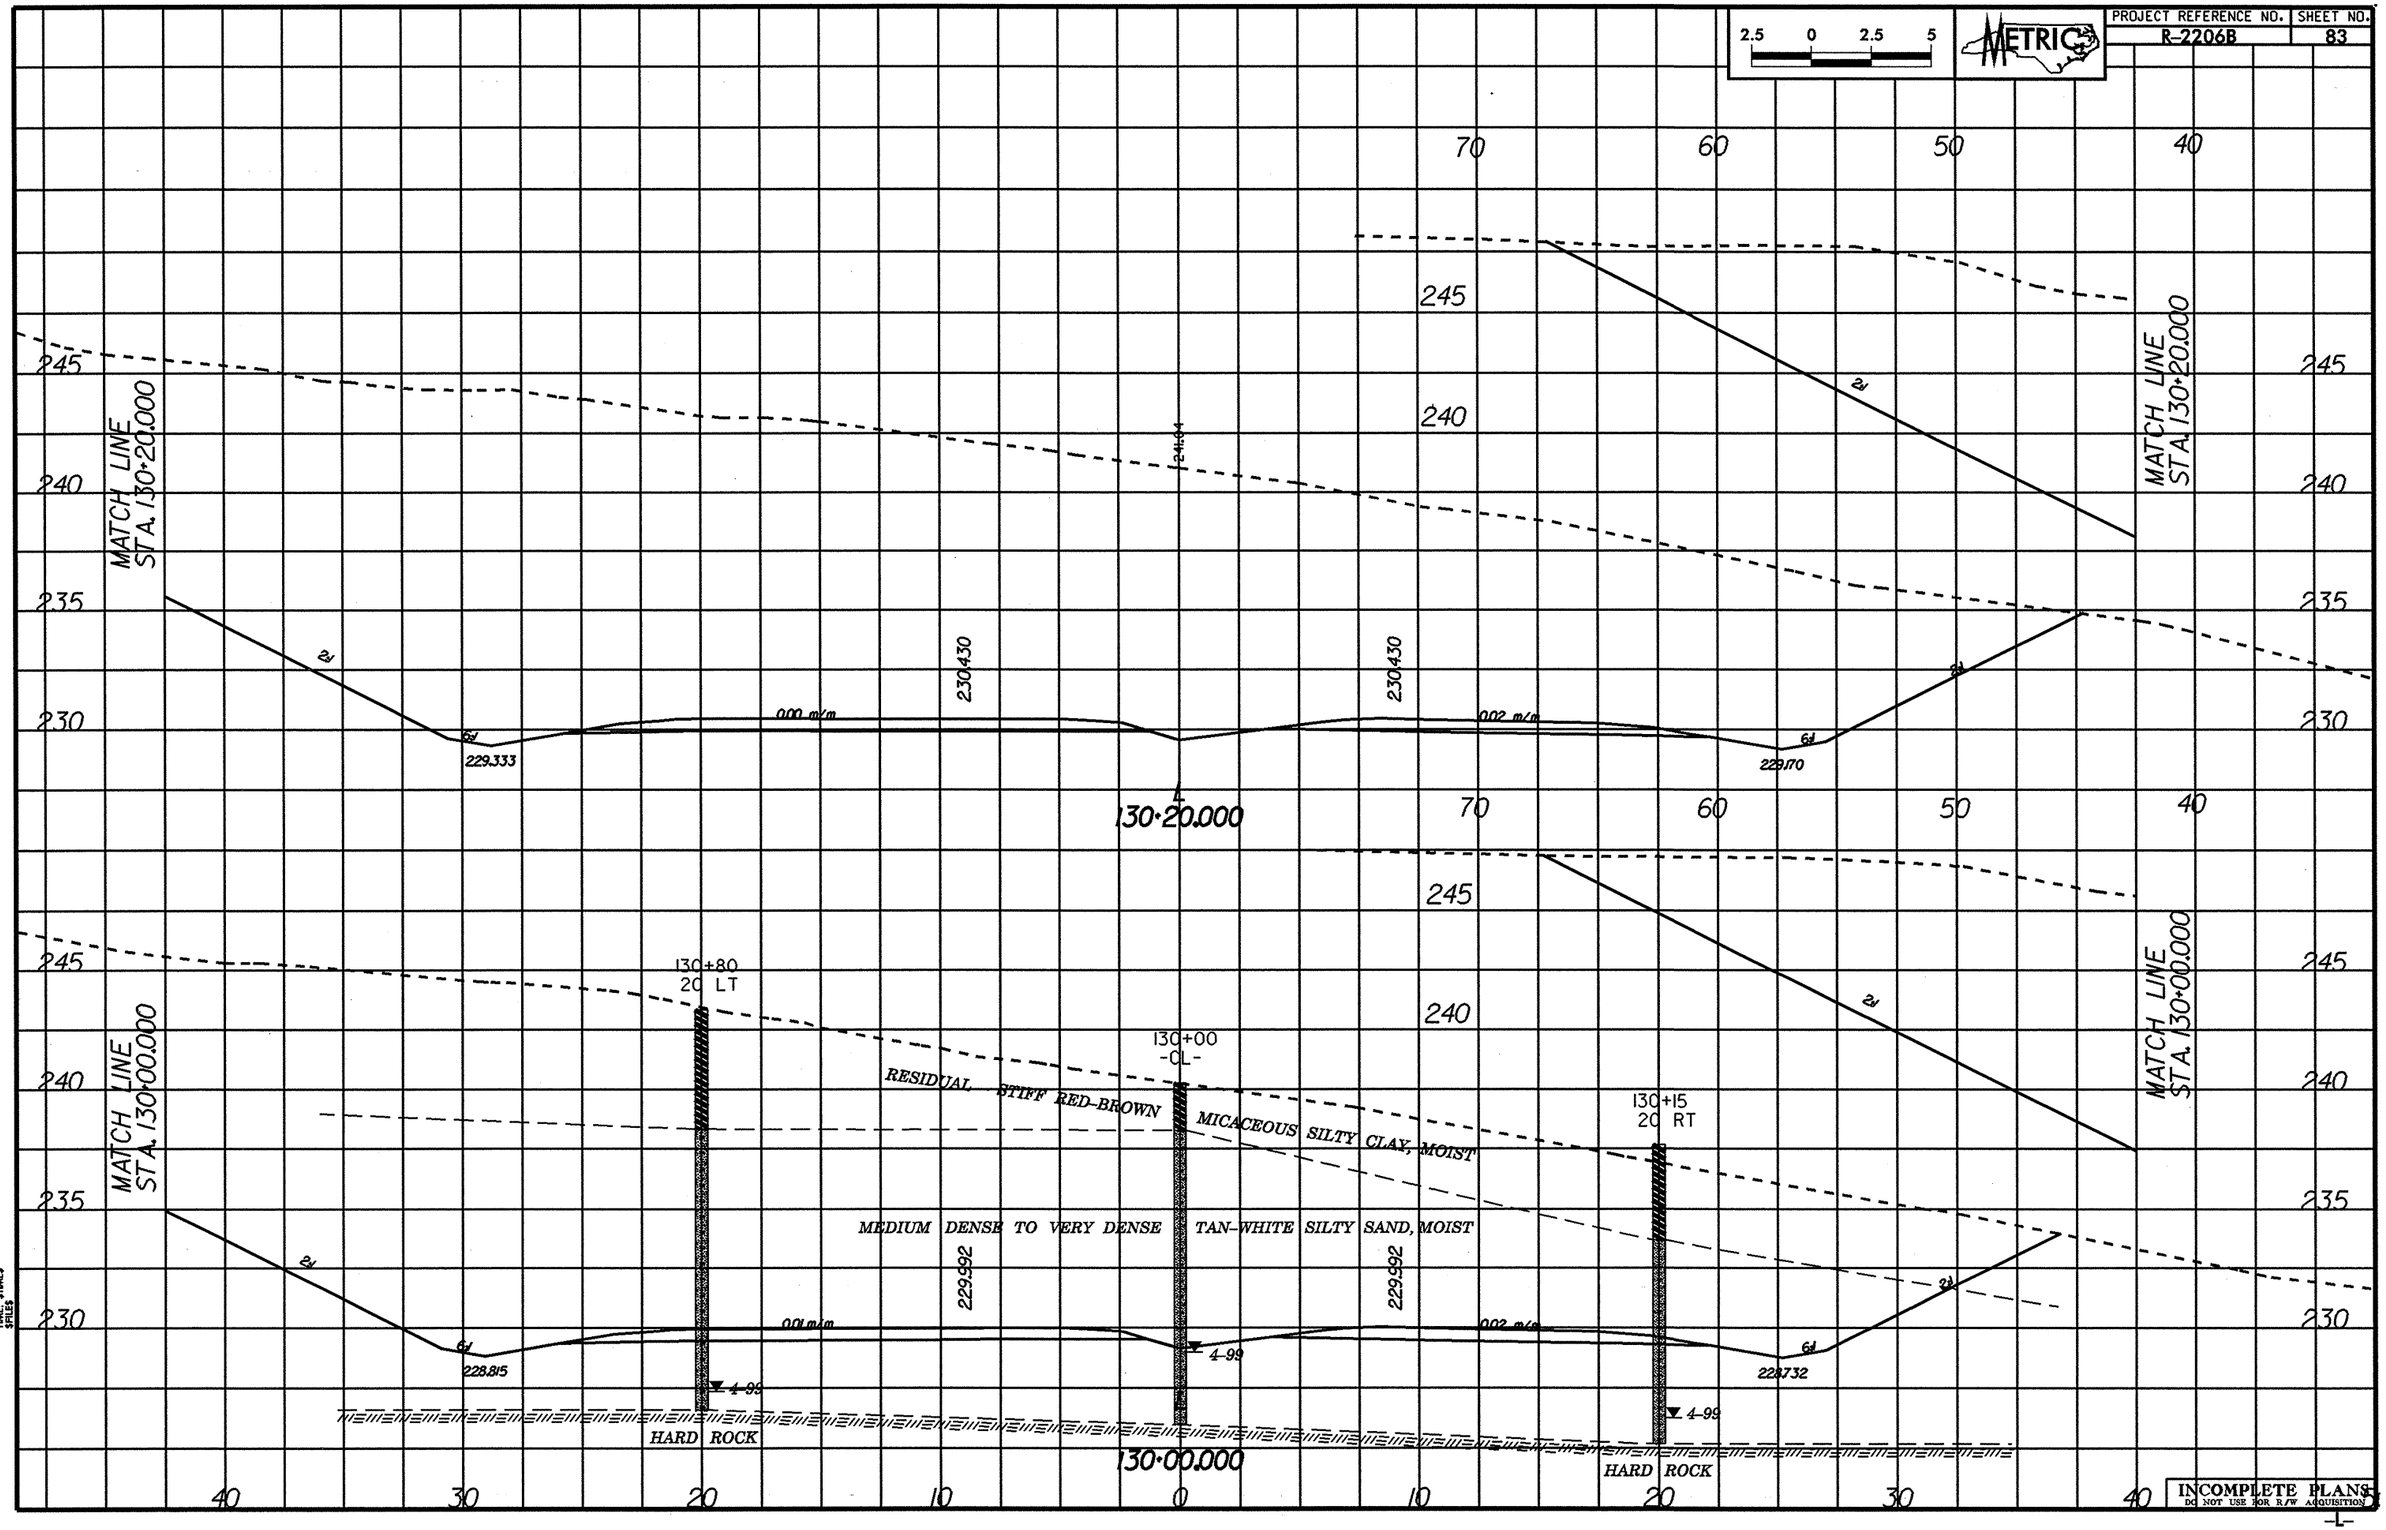

INCOMPLETE PLANS
DO NOT USE FOR R/W ACQUISITION

-L-