PROJECT REFERENCE NO.	SHEET NO.
R-0513A	25
R/W SHEET NO.	

METRIC

ROADWAY DESIGN ENGINEER	HYDRAULICS ENGINEER

5 0 10

CONST.REV.

R/W REV.

PRELIMINARY PLANS
DO NOT USE FOR CONSTRUCTION

INCOMPLETE PLANS
DO NOT USE FOR R/W ACQUISITION

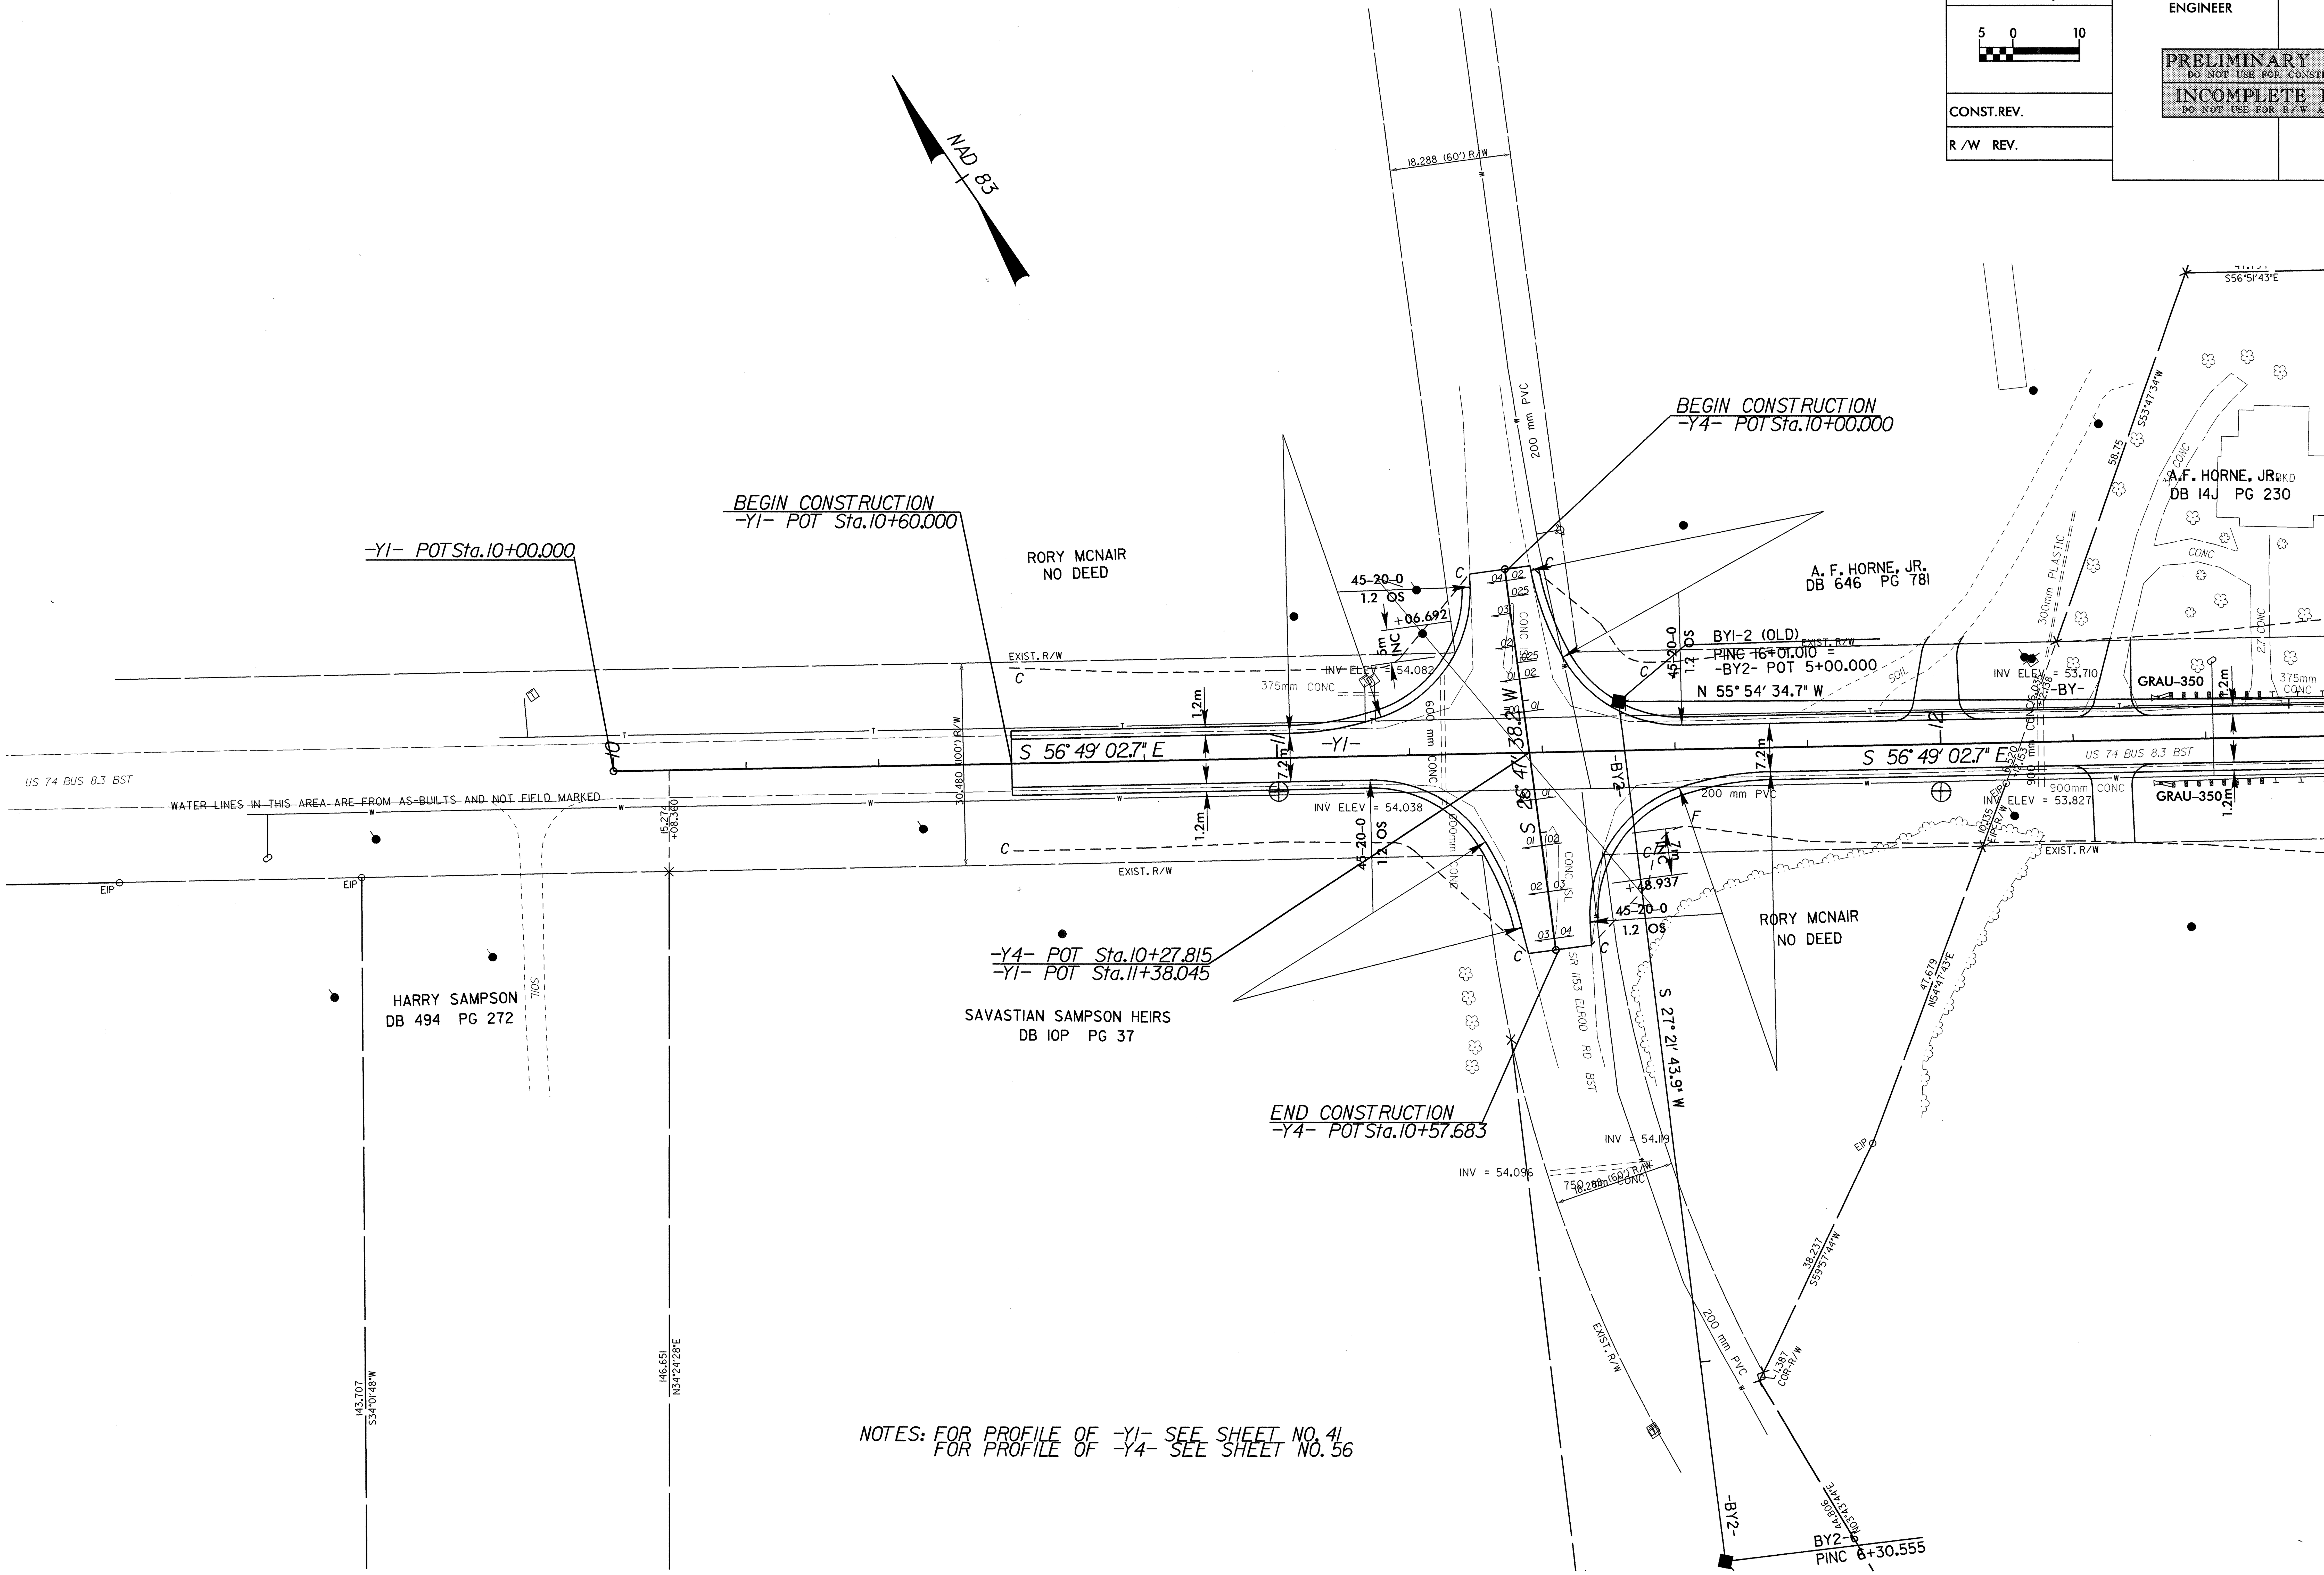

NOTES: FOR PROFILE OF -Y1- SEE SHEET NO. 41
FOR PROFILE OF -Y4- SEE SHEET NO. 56

8/17/99

09-NOV-2000 09:37
R:\R0513A\Proj\r0513as25.psh
aburney