# CROSS SECTION THROUGH END BENT TWO
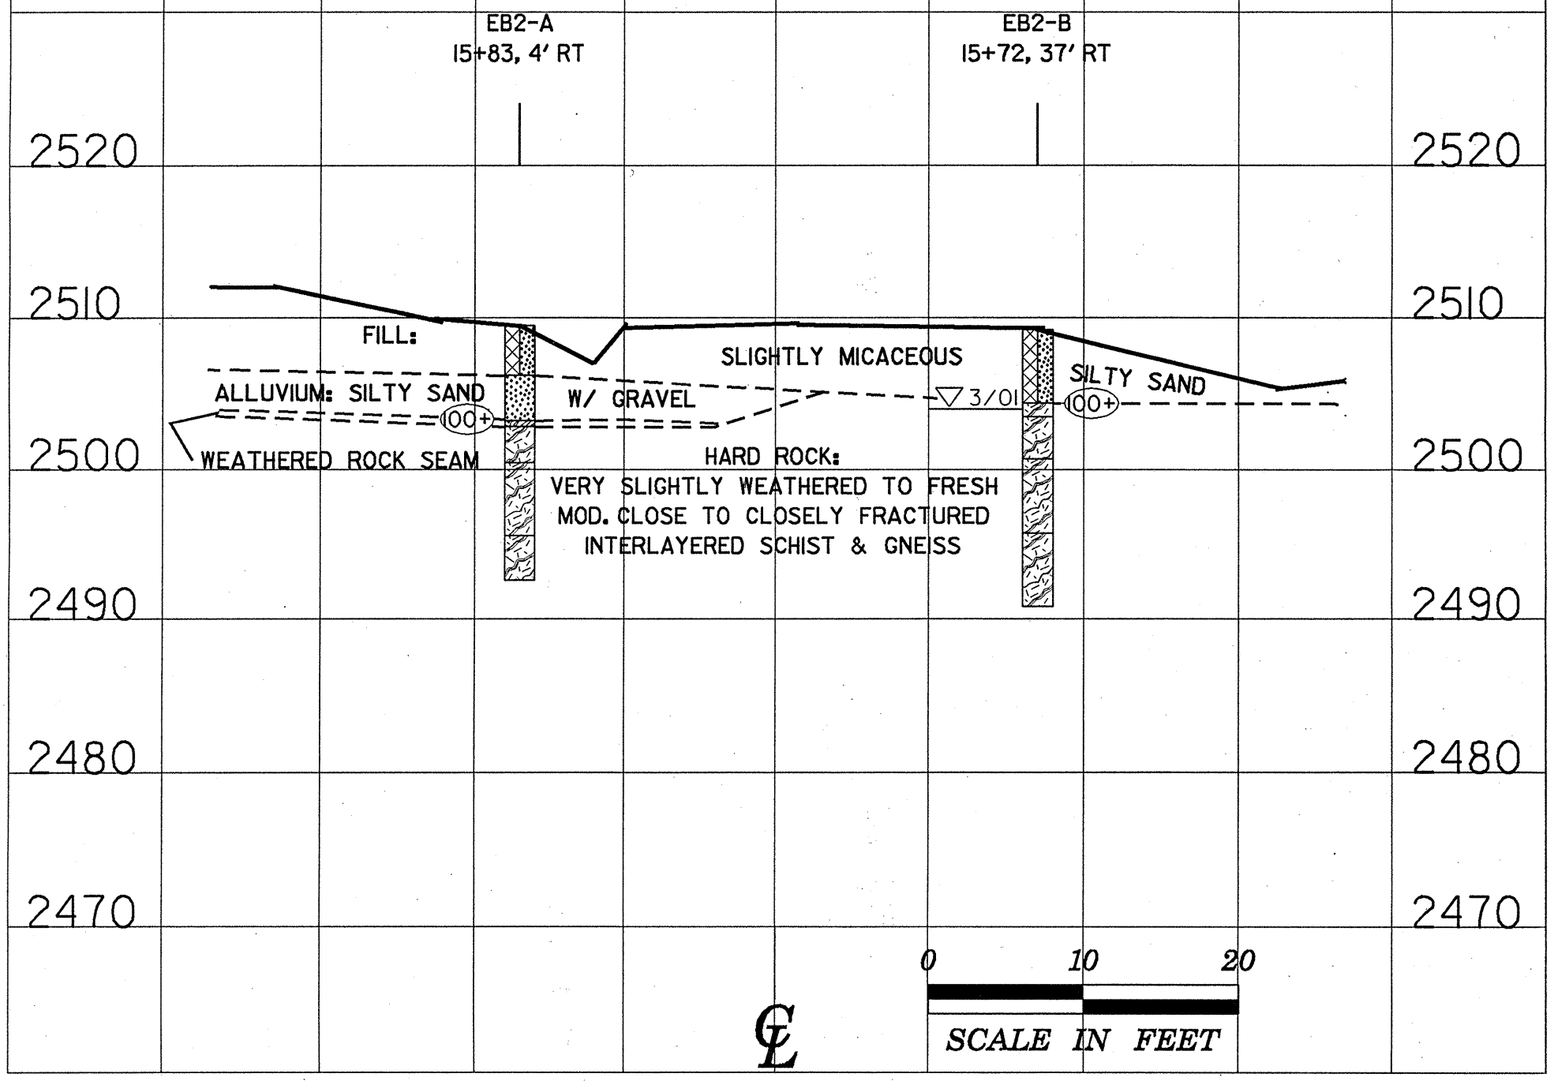
8.2700501
B-3403
ALLEGHANY CO.