# CROSS SECTION THROUGH BENT ONE

8.2700501
B-3403
ALLEGHANY CO.

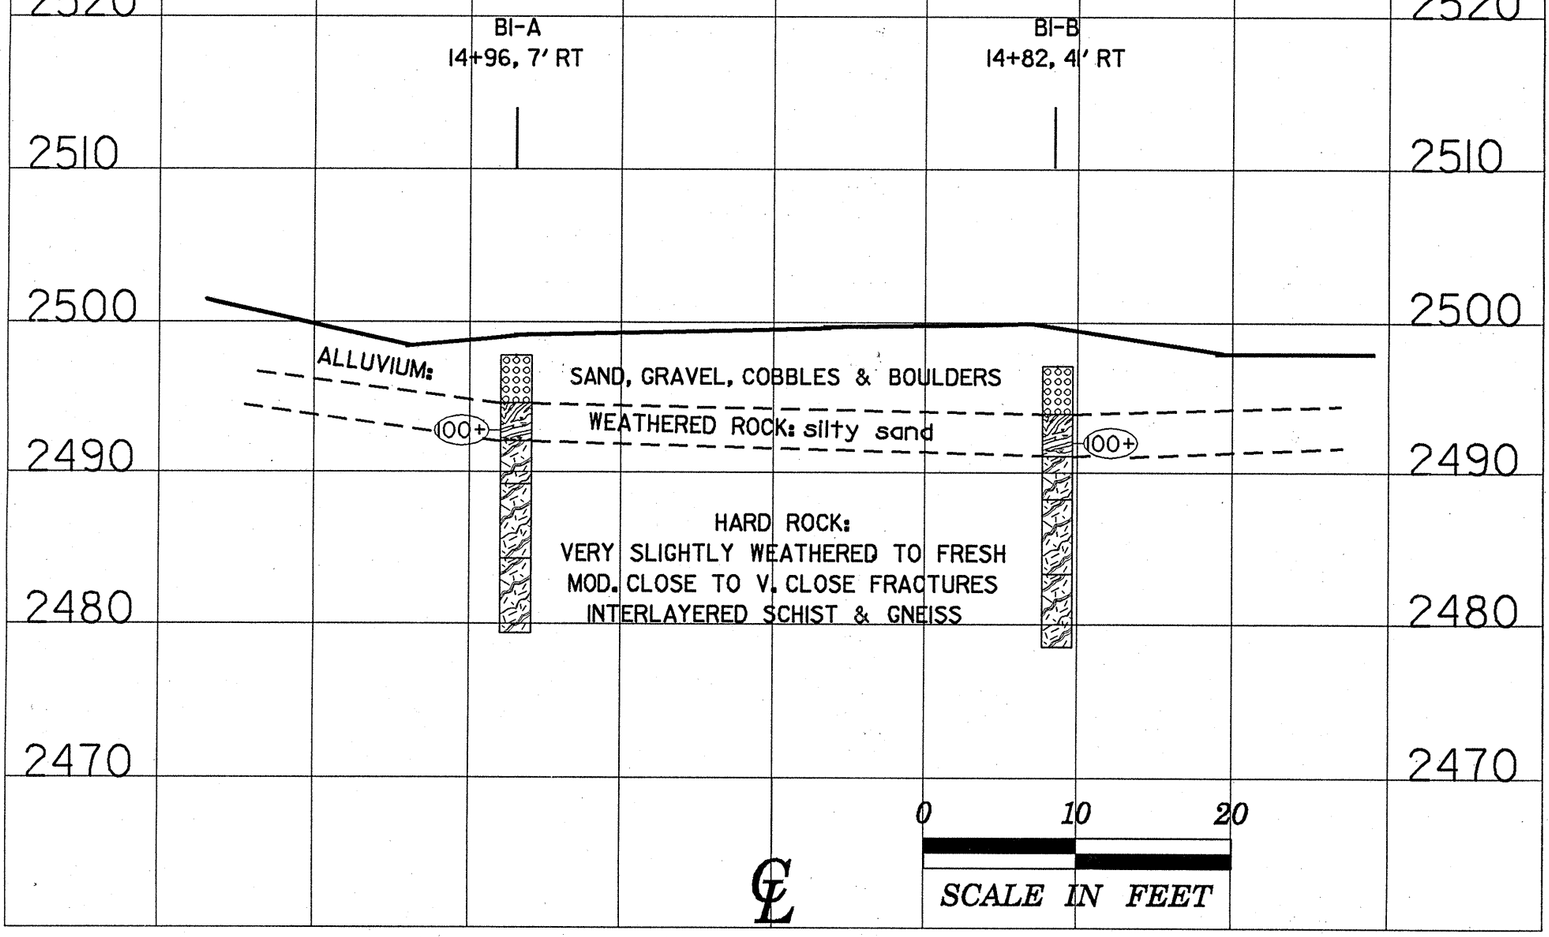


# CROSS SECTION THROUGH BENT TWO
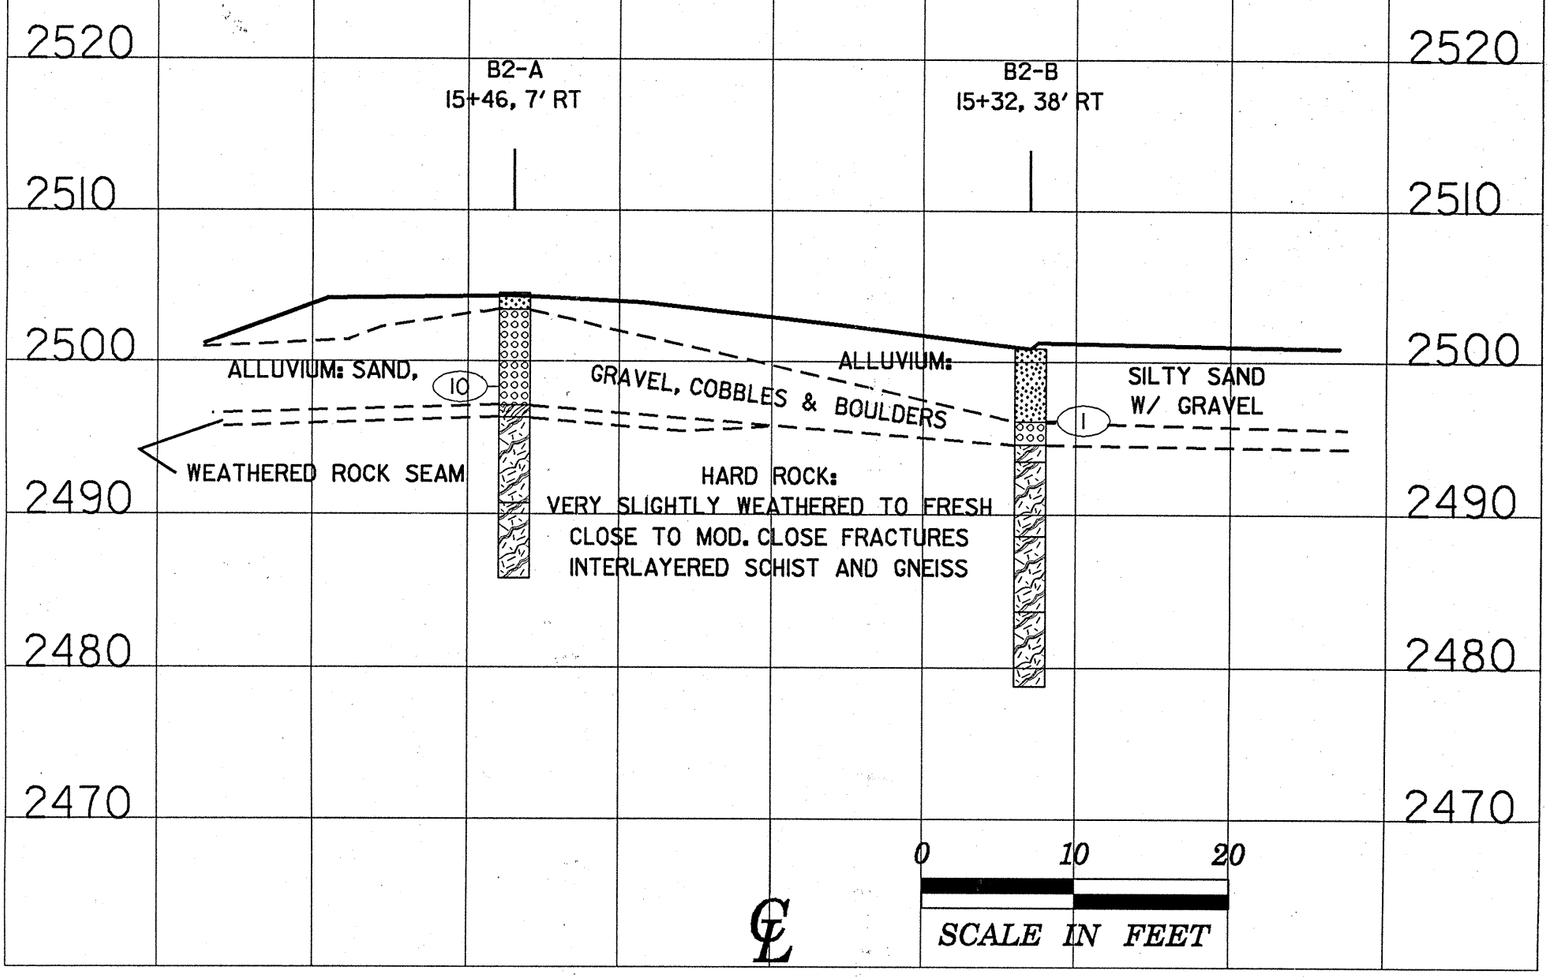
8.2700501
B-3403
ALLEGHANY CO.