PROFILE 38 FT. RIGHT OF -L-

8.2700501
B-3403
ALLEGHANY CO.

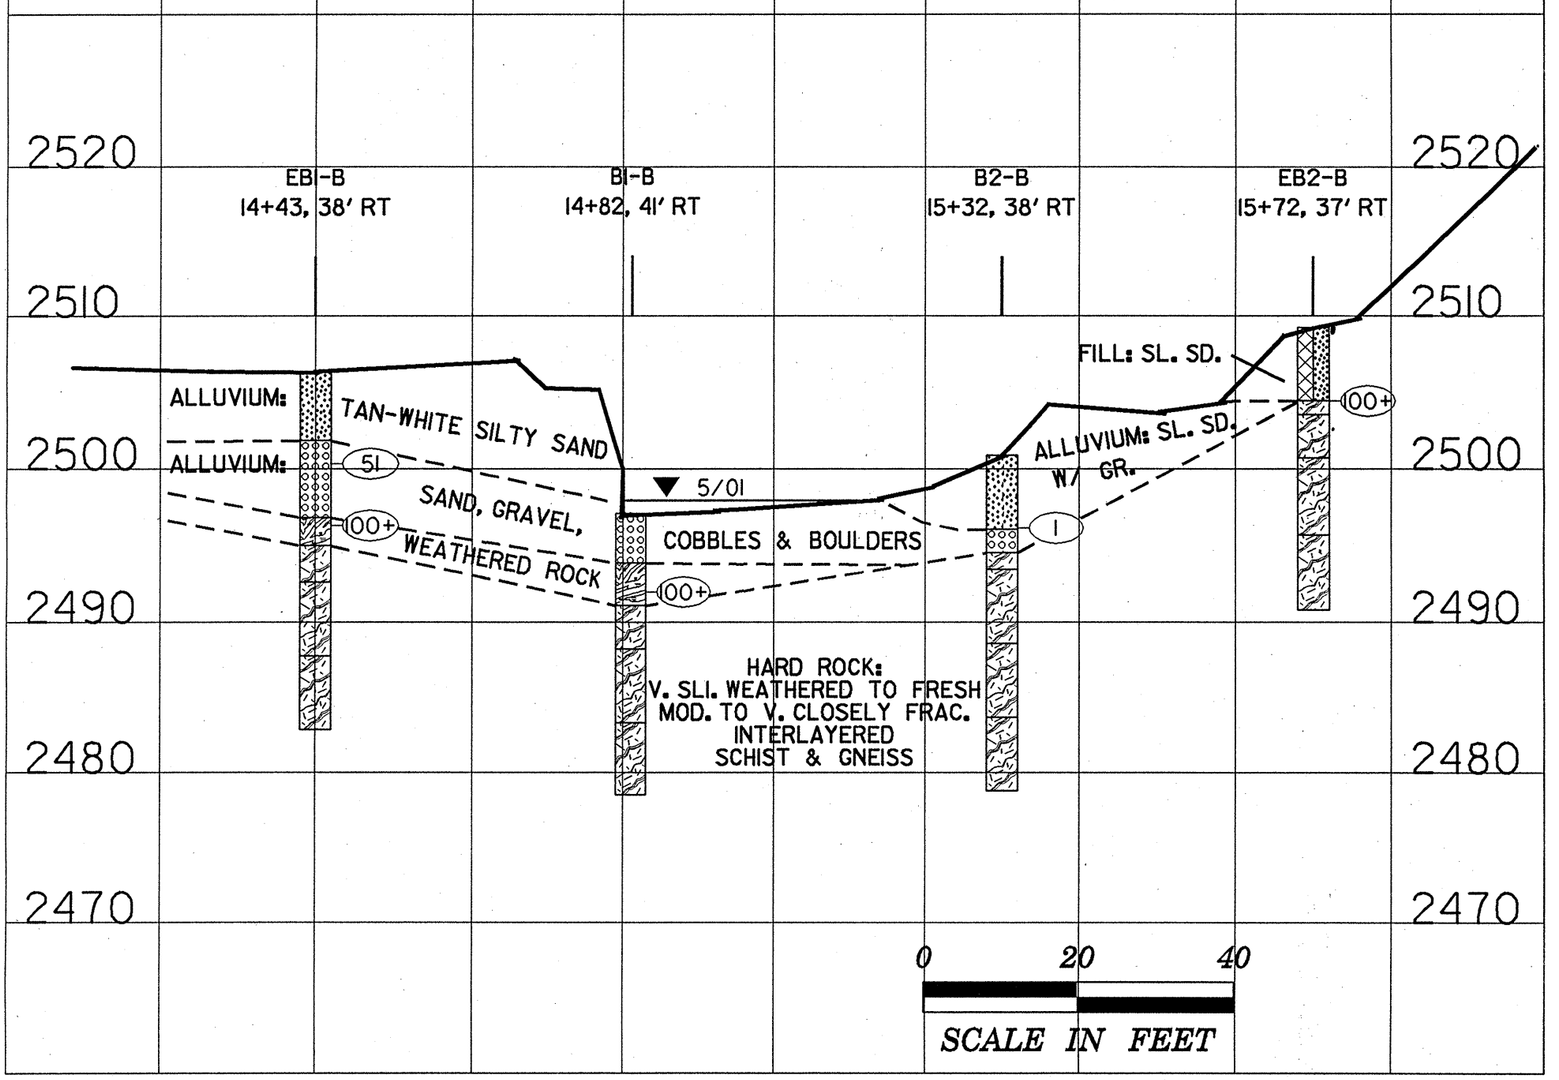

CROSS SECTION THROUGH END BENT ONE
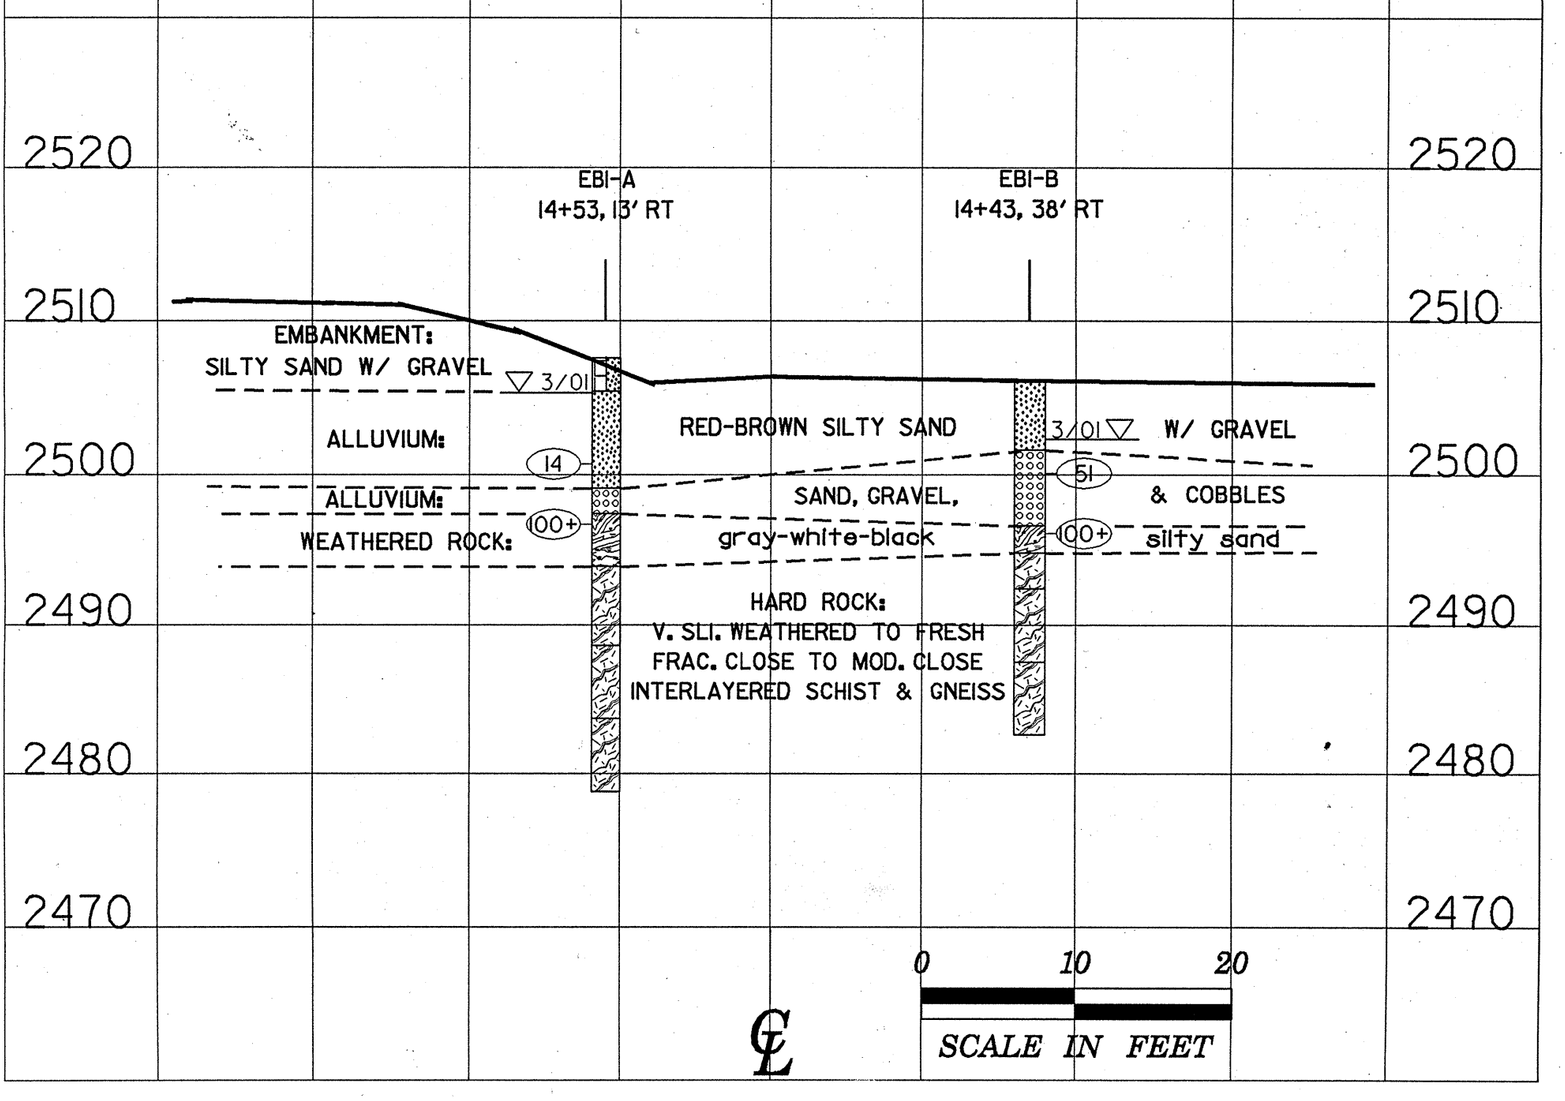
8.2700501
B-3403
ALLEGHANY CO.