042397

PROJECT REFERENCE NO.	SHEET NO.
R-2562C	UO-22

METRIC

5 0 10
SCALE

UTILITIES BY OTHERS

NOTE:
ALL PROPOSED UTILITY WORK SHOWN ON THIS SHEET WILL BE DONE BY OTHERS

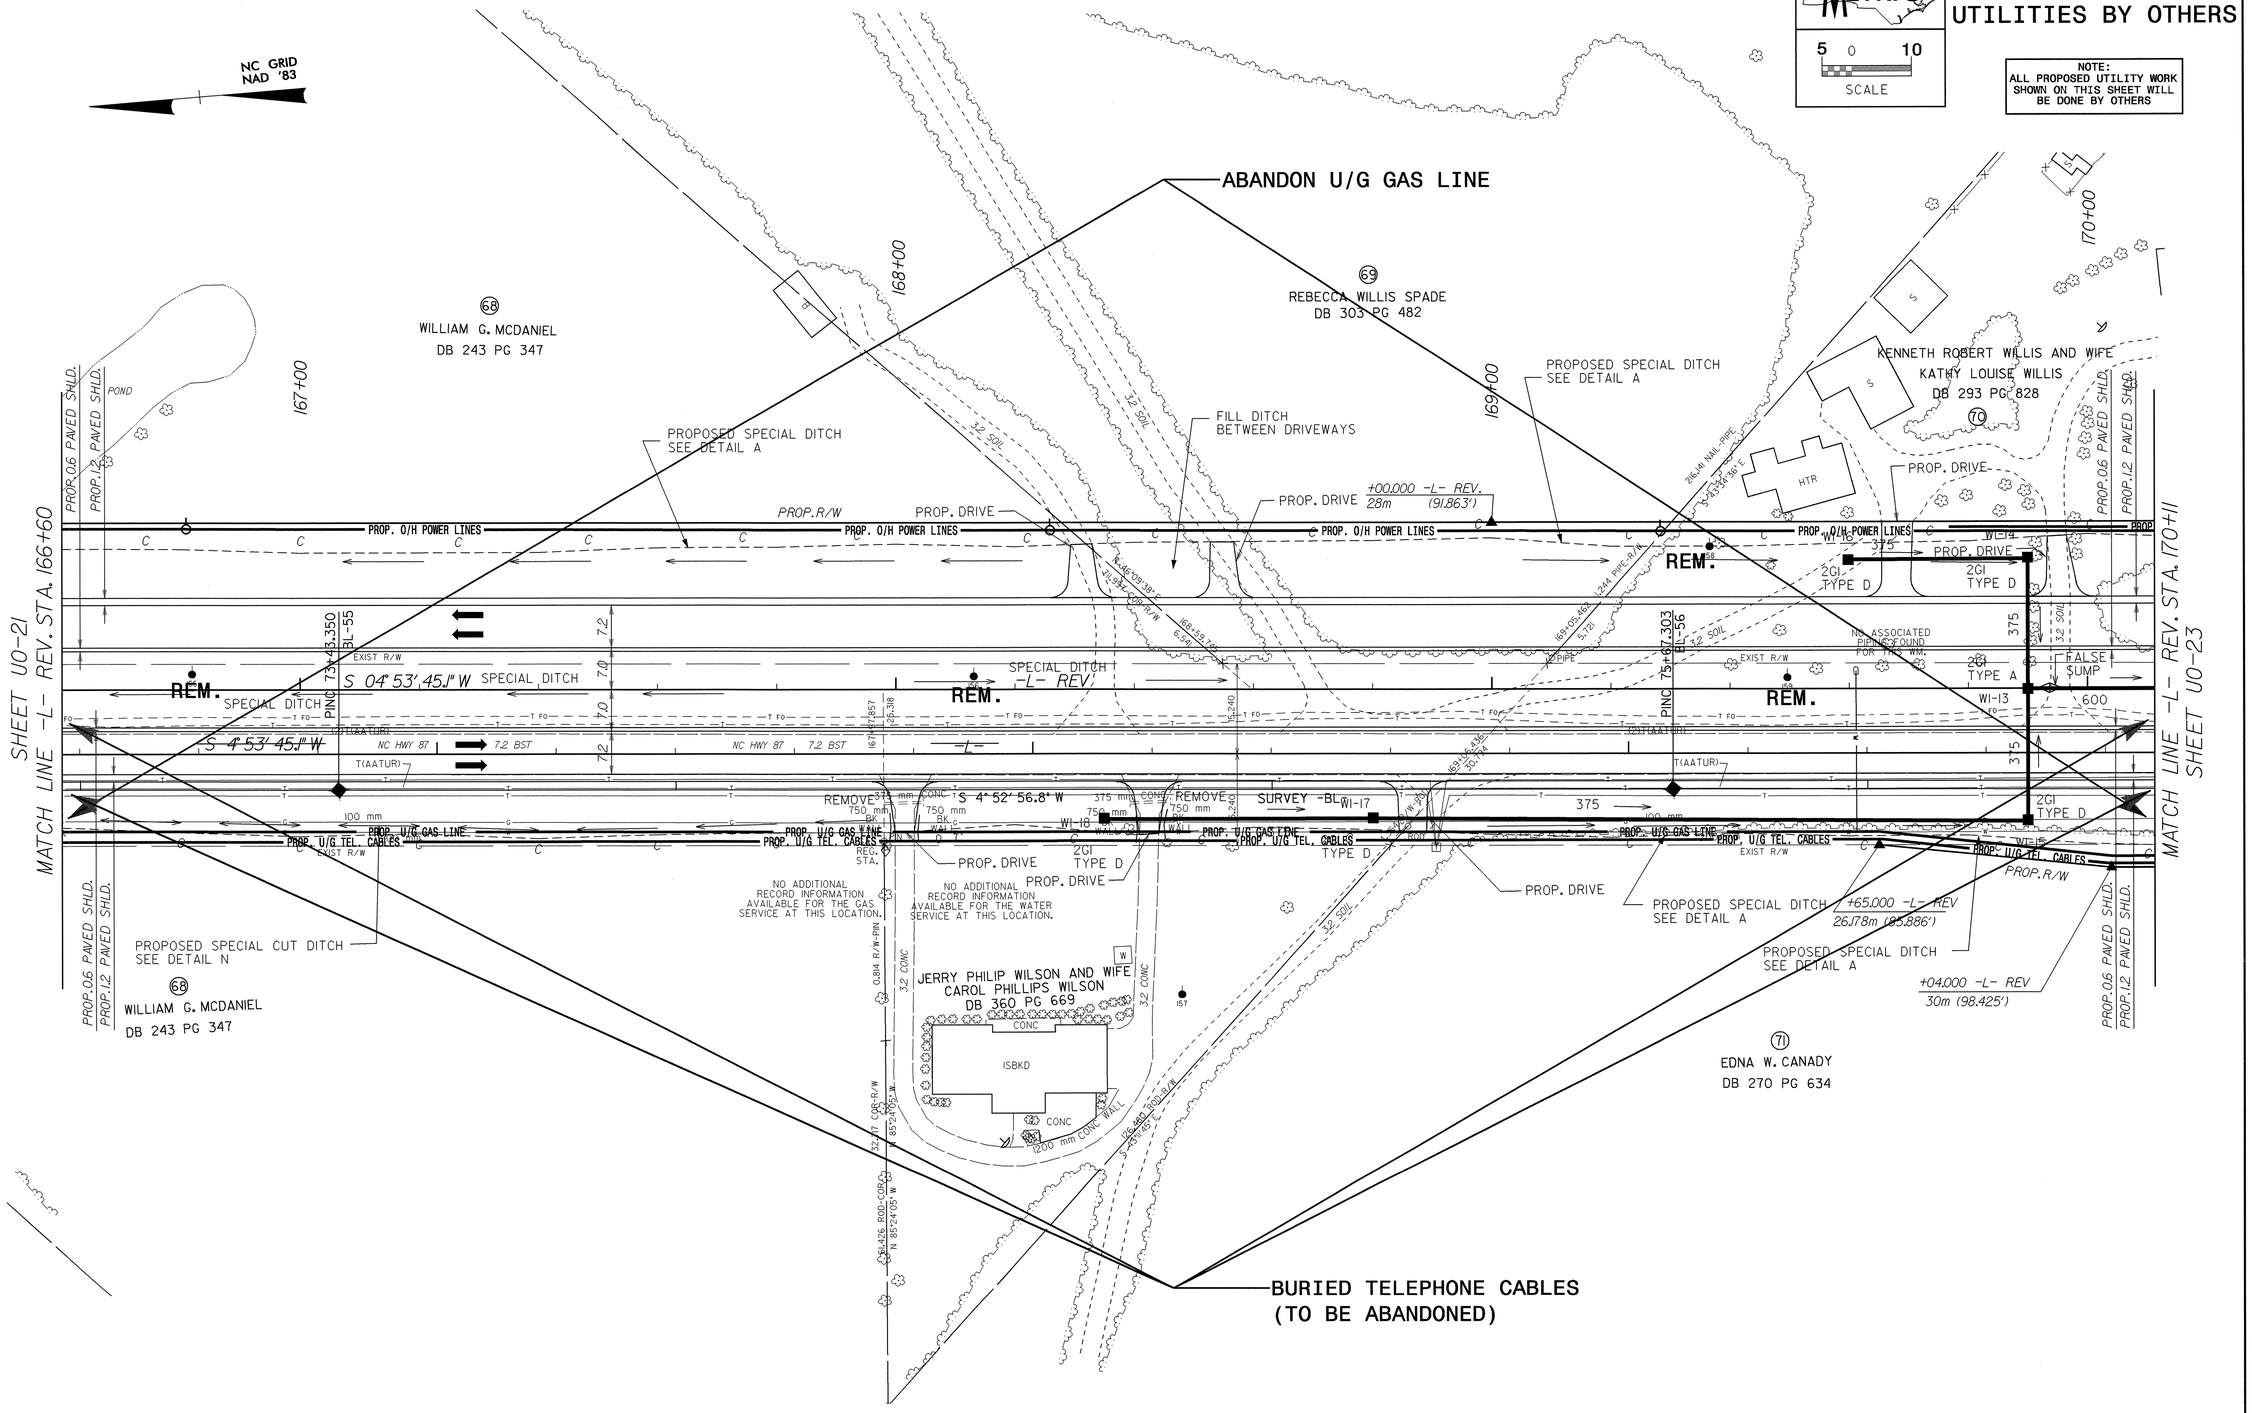

29-SEP-2004 16:19
R:\Uo_Plans\Roll\Pro\UO22.psh
sgoshorn 47 0524 4855

DS214555 Wednesday September 29 2004 UO22.m