METRIC	PROJECT REFERENCE NO. R-2562C	SHEET NO. UC-24
SCALE 5 0 10	DESIGNED BY: CSG	
	DRAWN BY: CSG	
	CHECKED BY:	
	APPROVED BY:	
	REVISED:	
	NORTH CAROLINA DEPARTMENT OF TRANSPORTATION	
	DESIGN SERVICES UNIT PHONE:(919)250-4128 FAX:(919)250-4119	UTILITY CONSTRUCTION PLANS ONLY

NORTH CAROLINA PROFESSIONAL SEAL 10157 ENGINEER RONALD B. WILKINS 10/11/04

UTILITY CONSTRUCTION

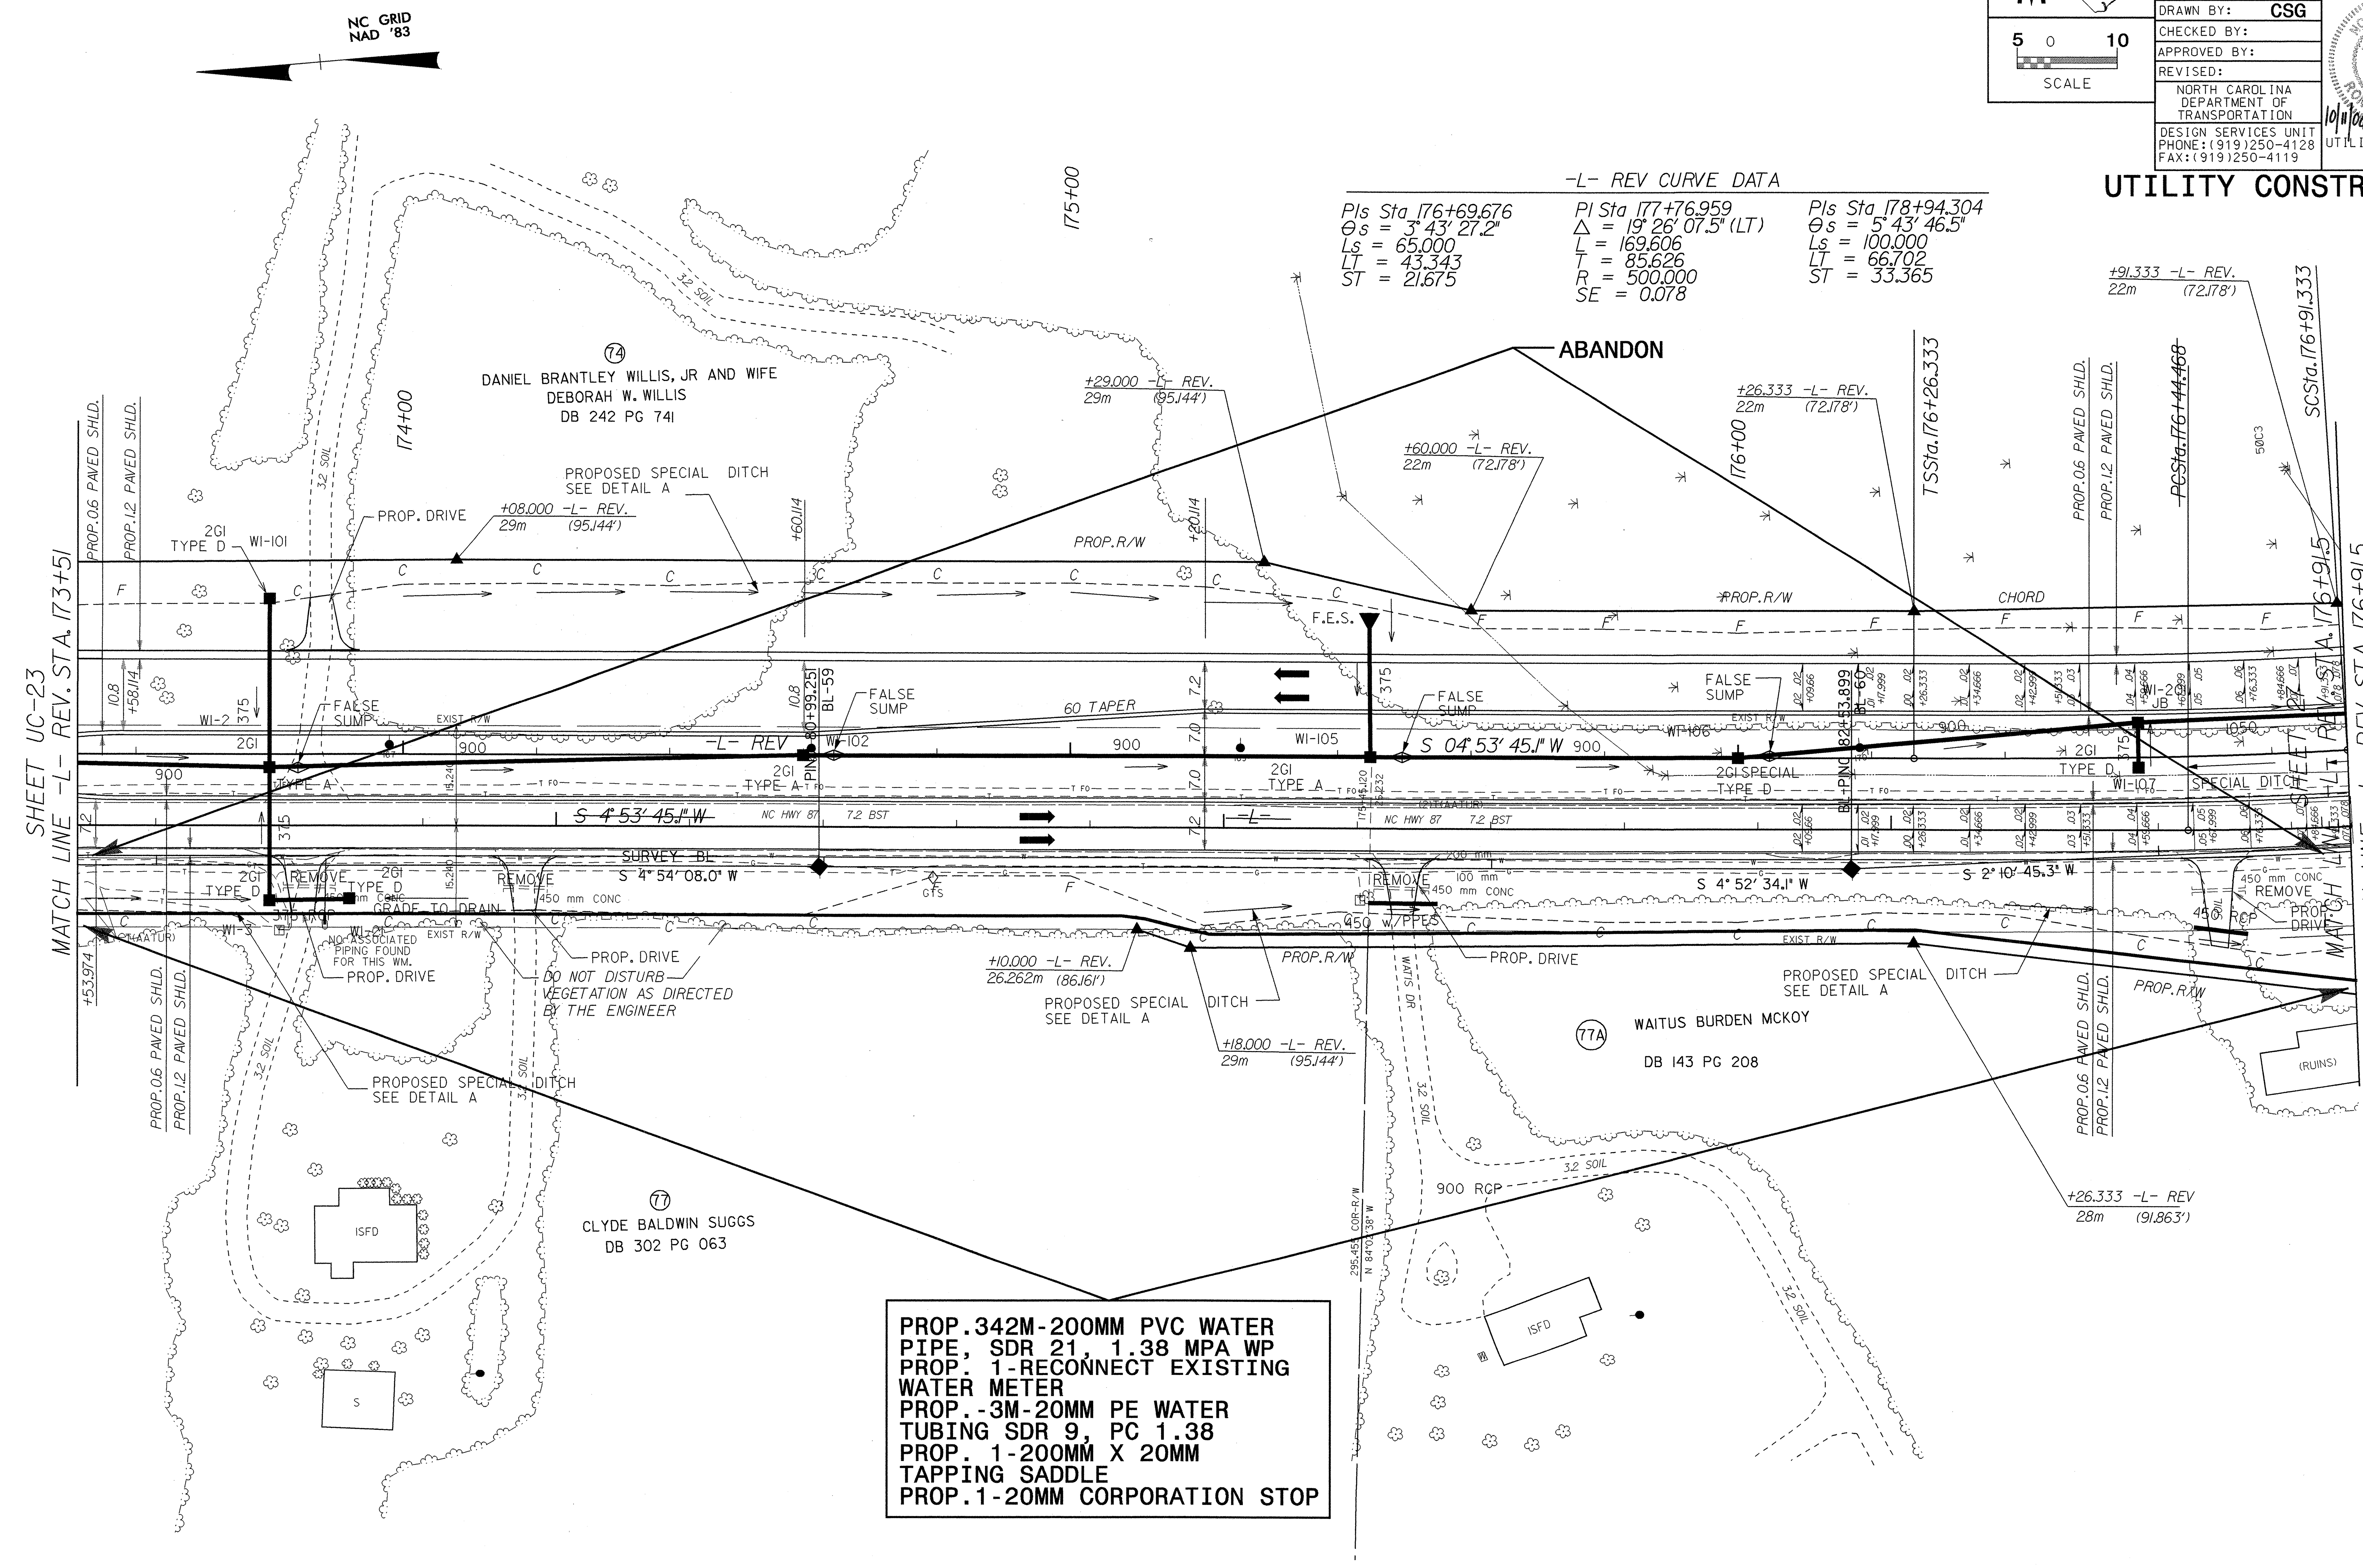

PROP.342M-200MM PVC WATER PIPE, SDR 21, 1.38 MPA WP
PROP. 1-RECONNECT EXISTING WATER METER
PROP.-3M-20MM PE WATER TUBING SDR 9, PC 1.38
PROP. 1-200MM X 20MM TAPPING SADDLE
PROP.1-20MM CORPORATION STOP

SEE SHEET 43 FOR -L- REV. PROFILE

11-OCT-2004 09:11
R:\Utilities\Rdy_Ut\Proj\UC24024.psh
sgodbold AT DS214555
042597