PROJECT REFERENCE NO.	SHEET NO.
R-2562C	UC-8

METRIC

5 0 10
SCALE

DESIGNED BY: CSG
DRAWN BY: CSG
CHECKED BY:
APPROVED BY:
REVISED:

NORTH CAROLINA
DEPARTMENT OF
TRANSPORTATION

DESIGN SERVICES UNIT
PHONE:(919)250-4128
FAX:(919)250-4119

NORTH CAROLINA PROFESSIONAL SEAL 10157 ENGINEER RONALD B. WILKINS
10/11/04
UTILITY CONSTRUCTION PLANS ONLY

UTILITY CONSTRUCTION

NC GRID NAD '83

-L- REV CURVE DATA

PIs Sta 116+09.785	PI Sta 117+45.214	PIs Sta 118+76.852
Θs = 3° 43′ 27.2″	Δ = 25° 38′ 17.2″ (LT)	Θs = 3° 43′ 27.2″
Ls = 65.000	L = 223.735	Ls = 65.000
LT = 43.343	T = 113.772	LT = 43.343
ST = 21.675	R = 500.000	ST = 21.675
	SE = 0.076	

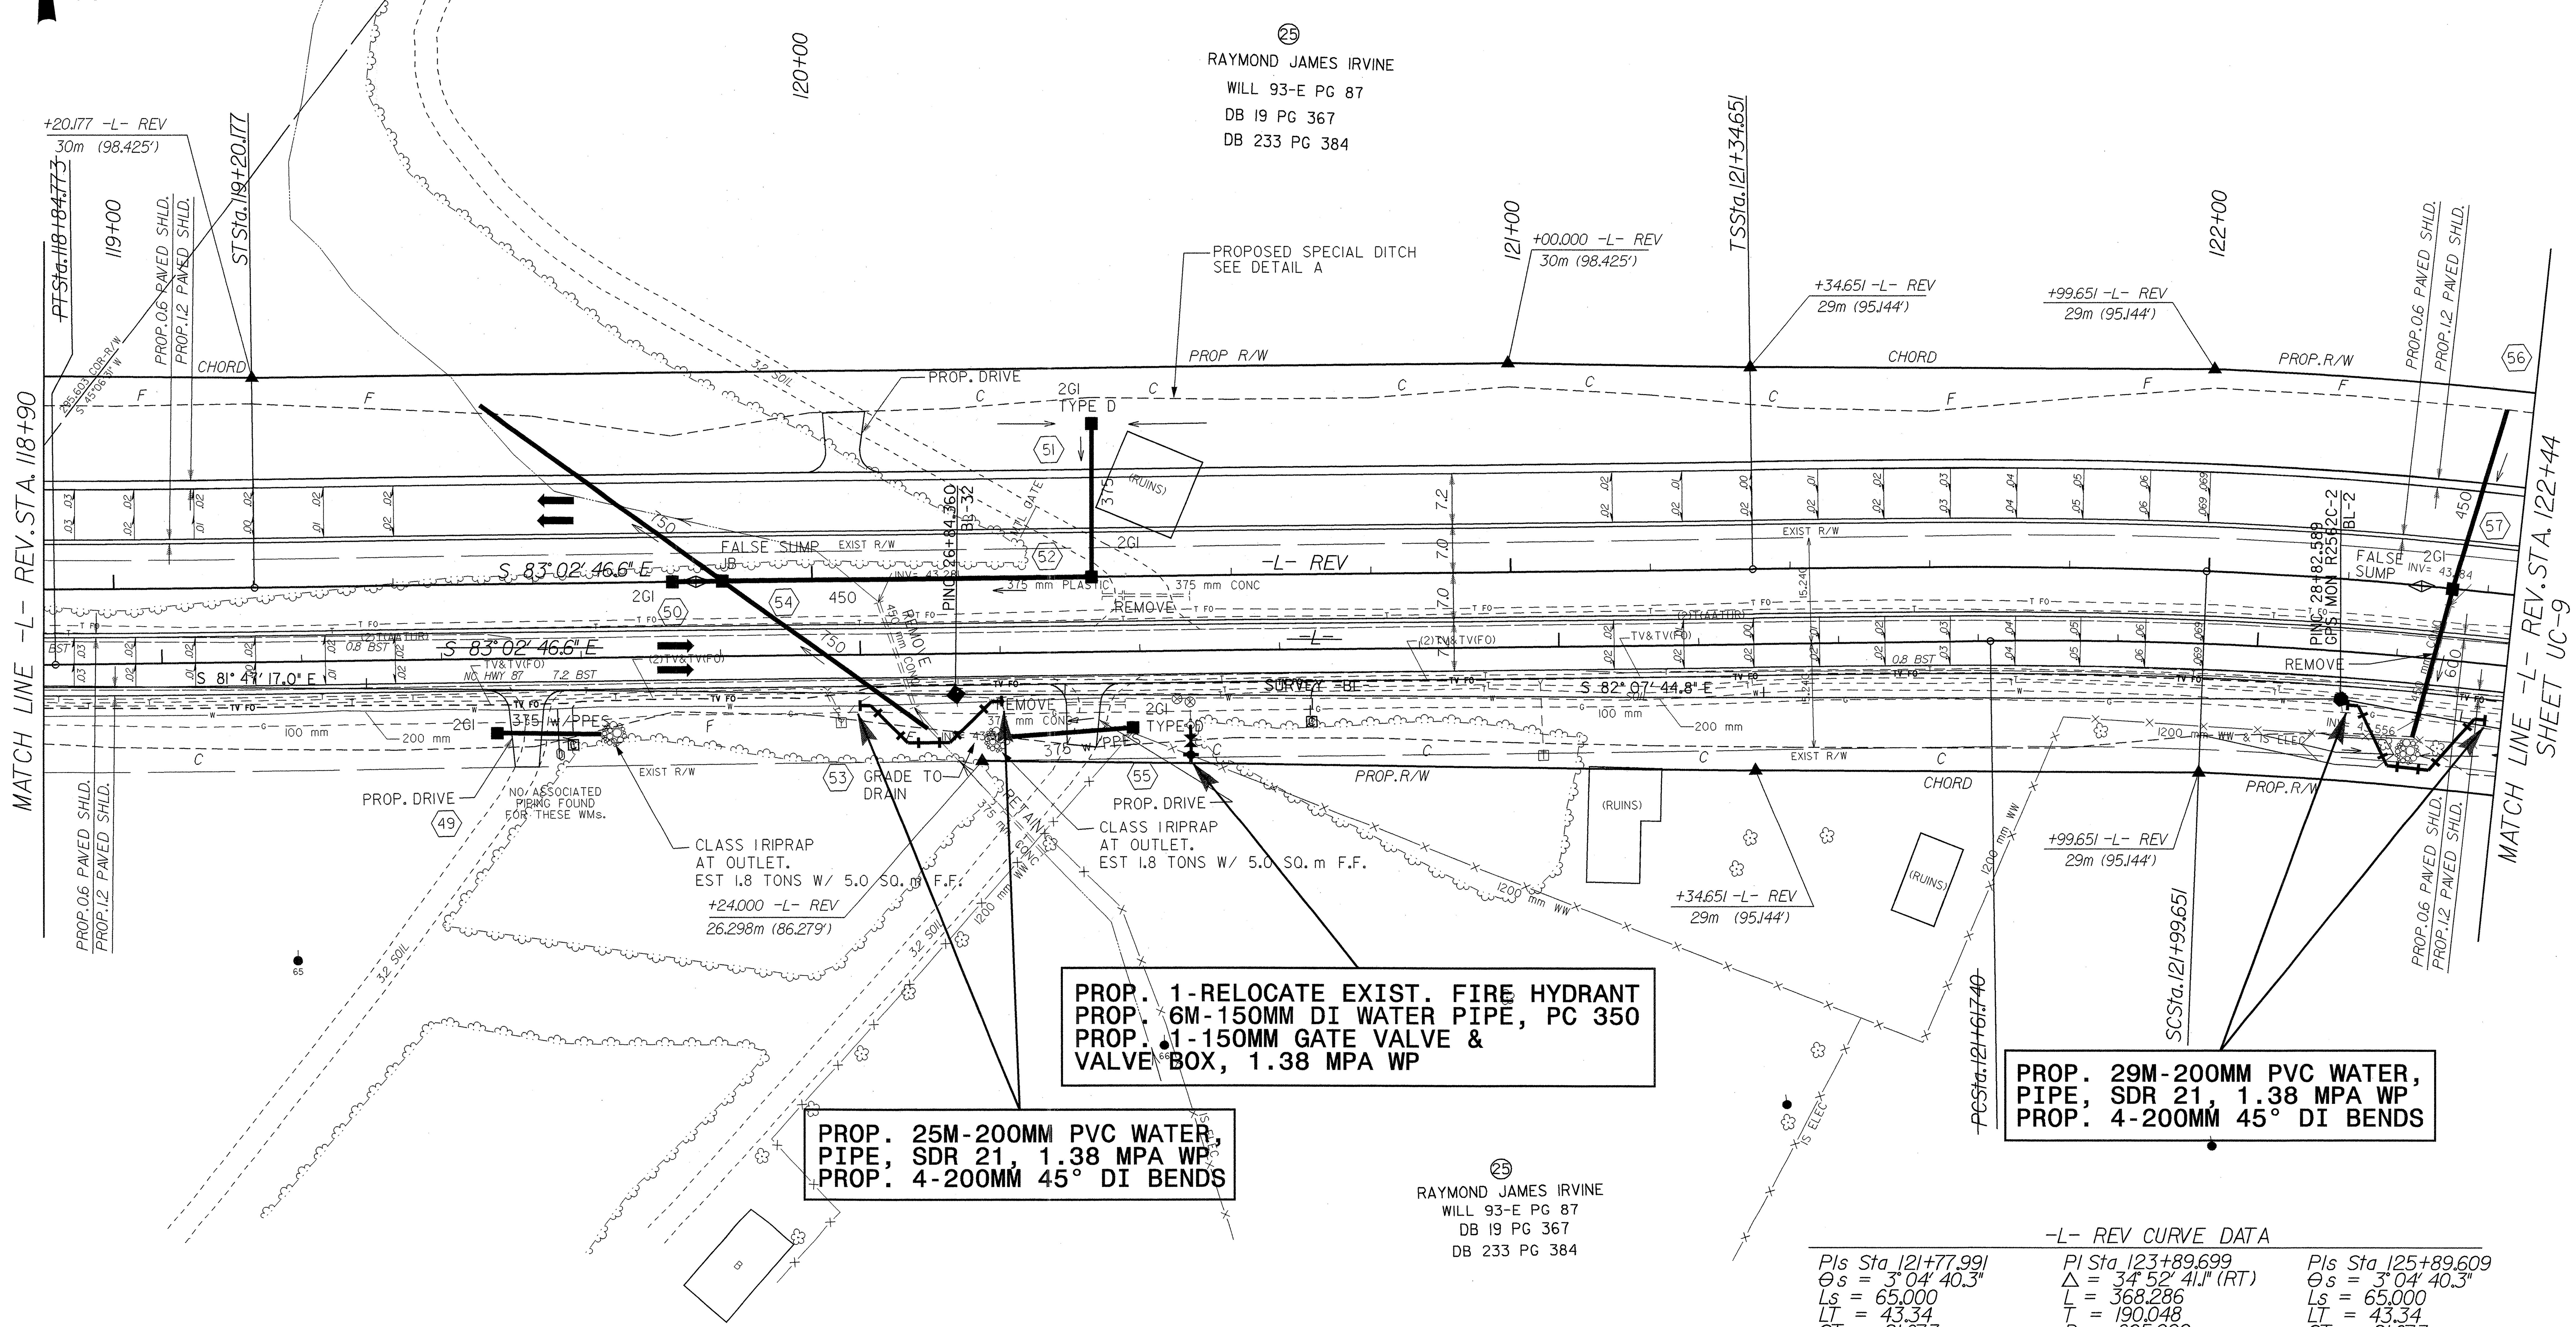

-L- REV CURVE DATA

PIs Sta 121+77.991	PI Sta 123+89.699	PIs Sta 125+89.609
Θs = 3° 04′ 40.3″	Δ = 34° 52′ 41.1″ (RT)	Θs = 3° 04′ 40.3″
Ls = 65.000	L = 368.286	Ls = 65.000
LT = 43.34	T = 190.048	LT = 43.34
ST = 21.673	R = 605.000	ST = 21.673
	SE = 0.069	

SEE SHEET 35 FOR -L- REV. PROFILE

11-OCT-2004 08:38
R:\Utilities\Rdy_Ut\Proj\UC8008.psh
sgodbold AT DS214555

042597