ARCADIS
G & M of North Carolina, Inc.
WWW.ARCADIS-US.COM
801 Corporate Center Drive, Suite 300
Raleigh, NC 27607-5073
Tel: 919/854-1282 Fax: 919/854-5448

METRIC

PROJECT REFERENCE NO.	SHEET NO.
R-2562 D	SIGN-10A

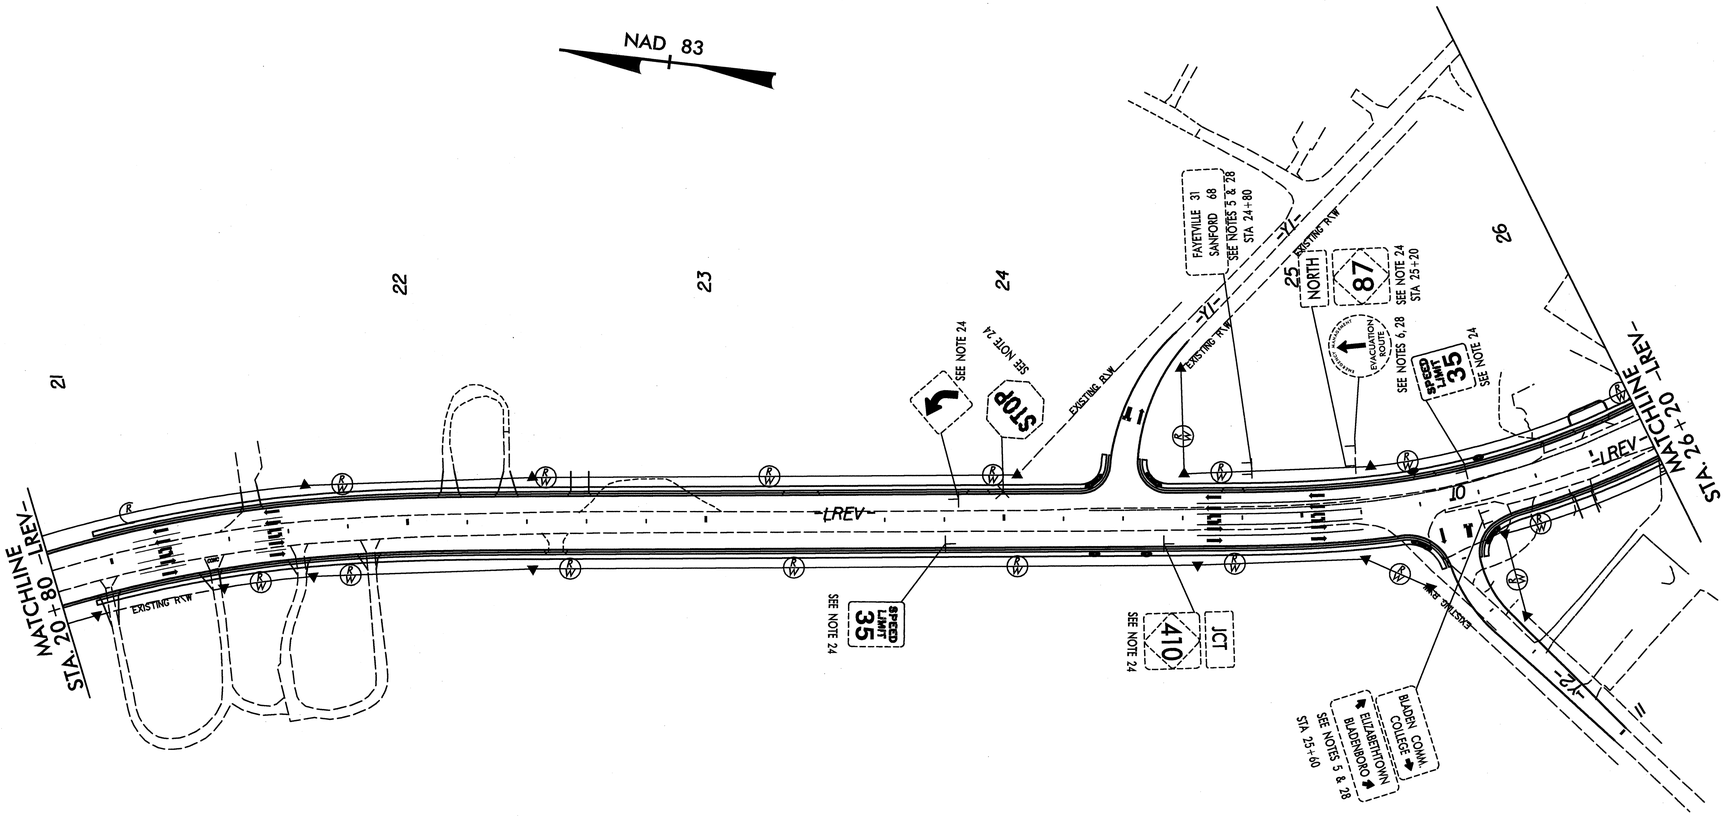

EXISTING SIGNS SHOWN

SEAL

NORTH CAROLINA PROFESSIONAL SEAL 21080 ENGINEER TYSON A. GRAVES
6-15-09

SEAL NOT VALID UNLESS SIGNED AND DATED

\$\$\$\$\$SYSTIME\$\$\$\$\$
\$\$\$\$\$USERNAME\$\$\$\$\$