TIP NO.	SHEET NO.
I-3600	SIGN-7

9/16/04

NORTH CAROLINA PROFESSIONAL SEAL 028387 ENGINEER AYMAN I. ALOUDWAH

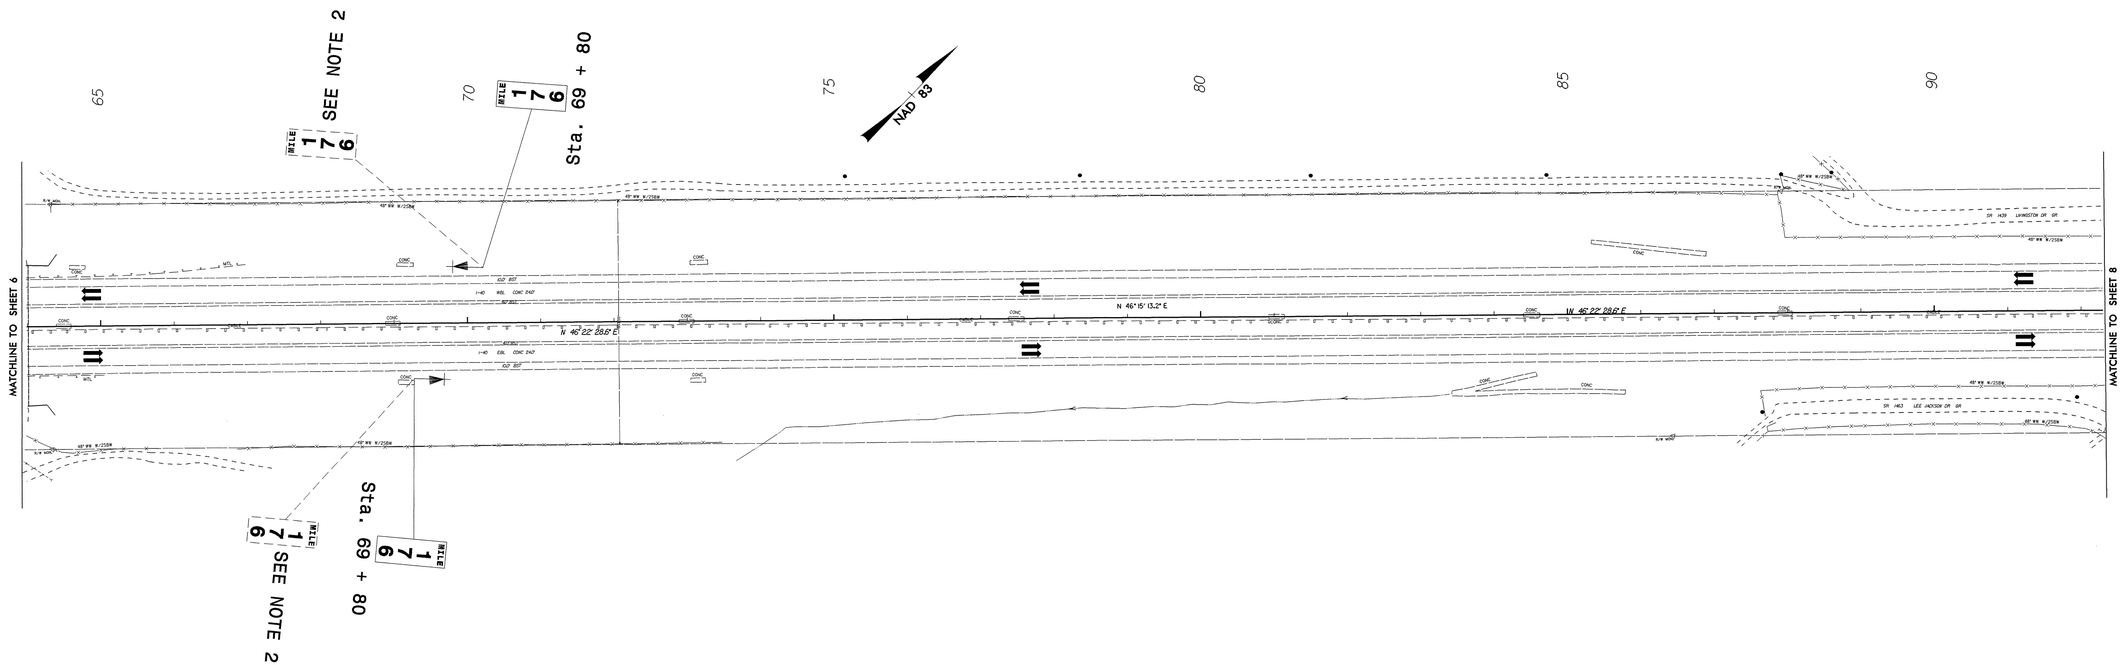

PROPOSED & EXISTING SIGNS
STA 65 + 00 TO 92 + 00
I-40