BRIDGE NO. 328 ON SR-1001 OVER FRENCH BROAD RIVER
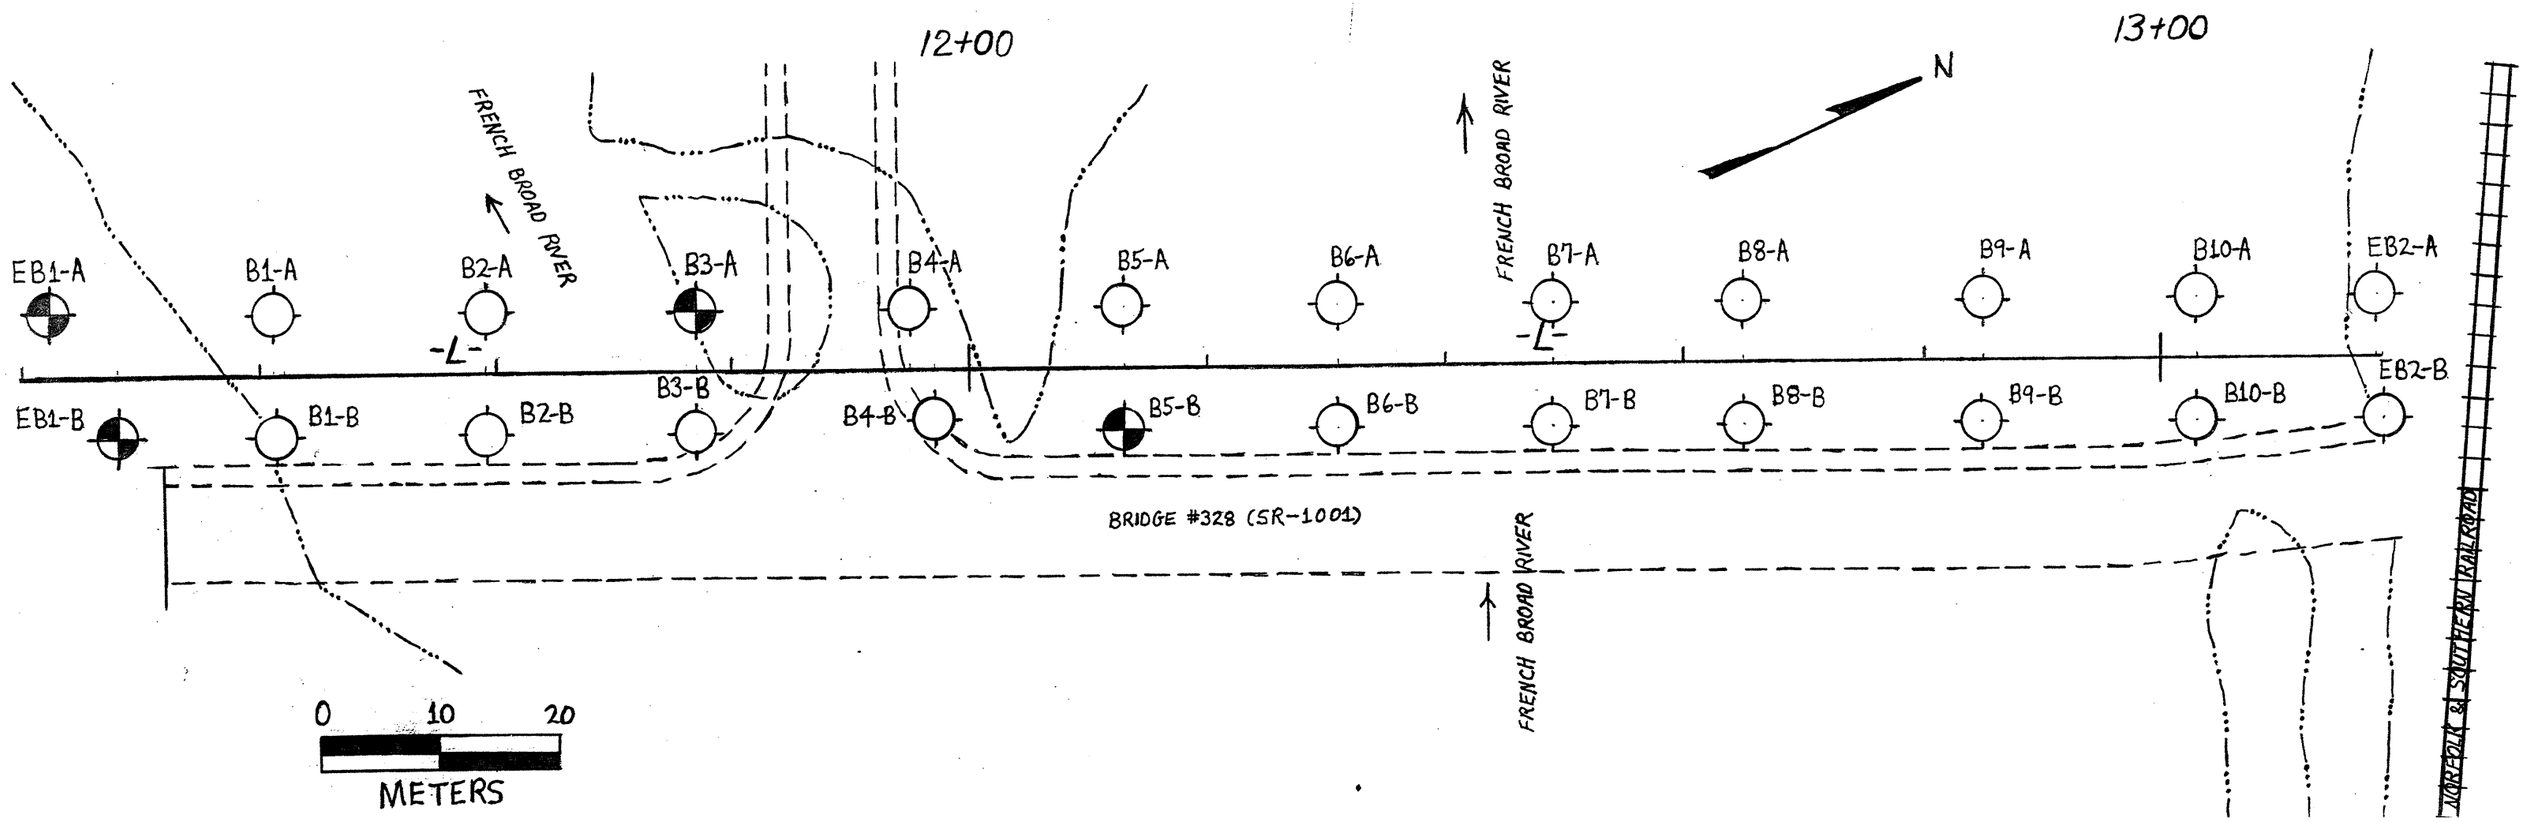
8.2860401
B-2583
MADISON CO.