PROJECT REFERENCE NO.	SHEET NO.
B-3685	UO-2

UTILITIES BY OTHERS

NOTE:
ALL PROPOSED UTILITY WORK SHOWN ON THIS SHEET WILL BE DONE BY OTHERS

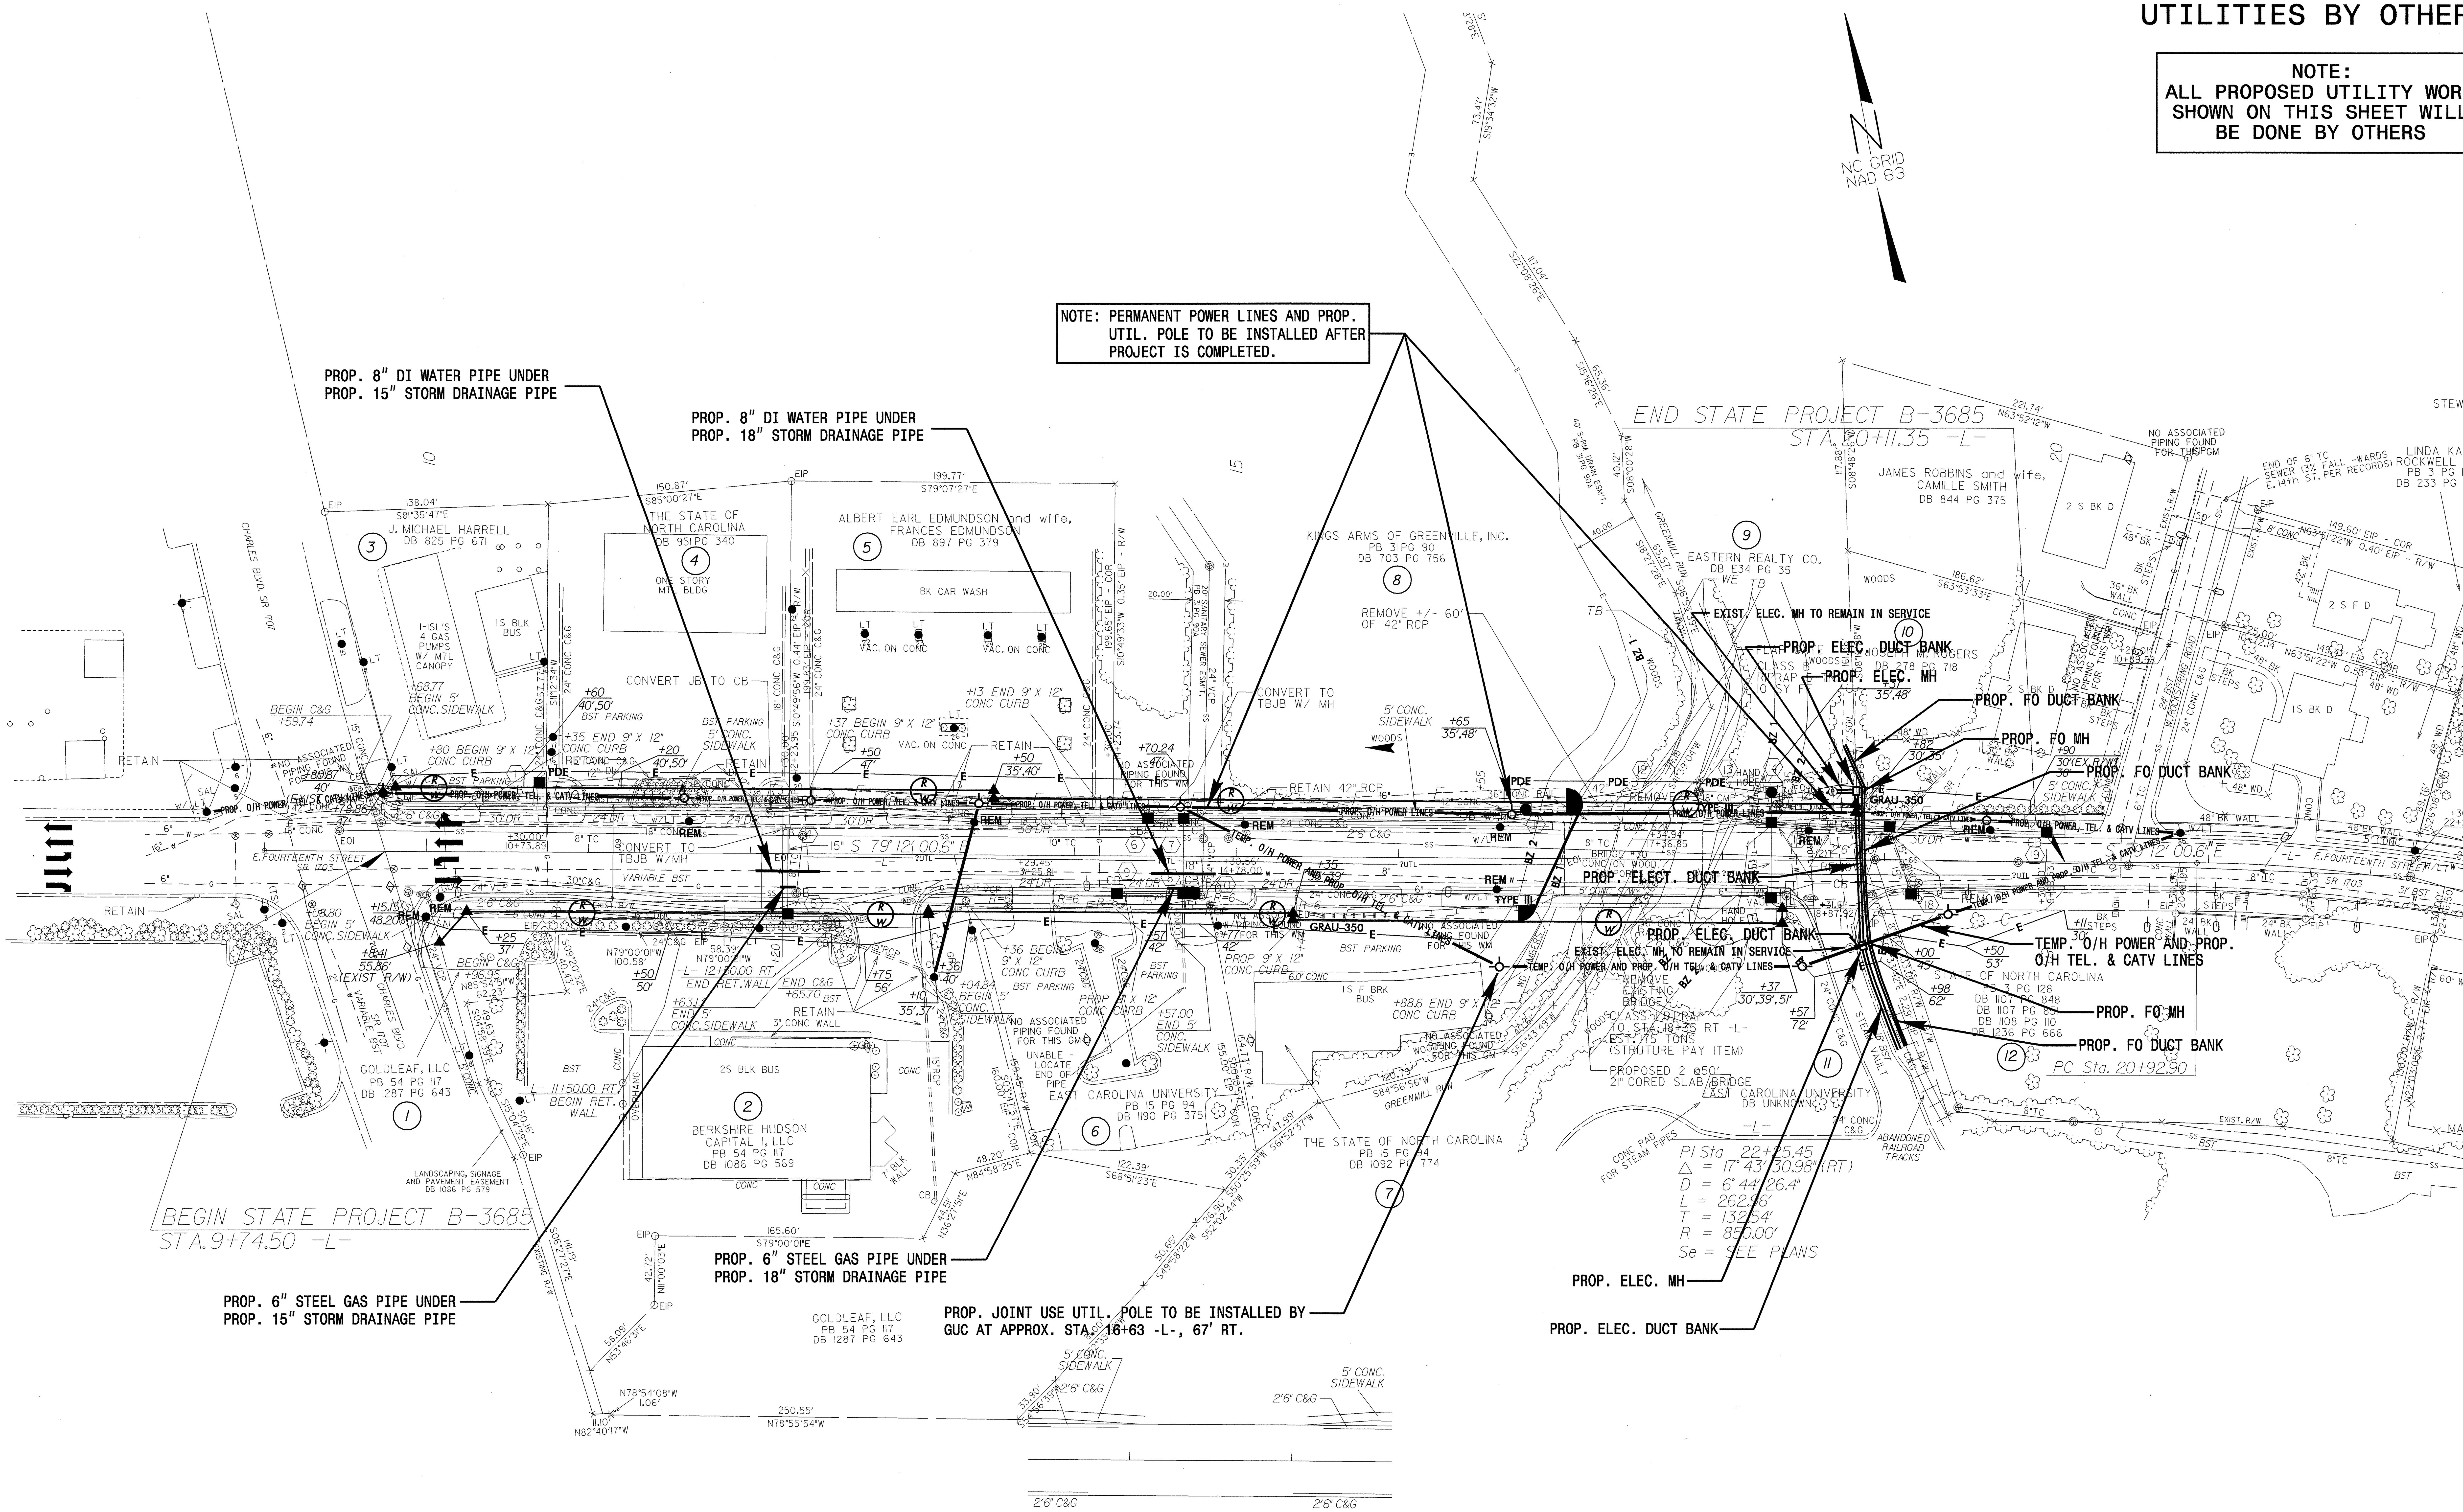

02-AUG-2004 15:23
N:\Utilities\Rdy_Ut\Proj\b3685s4_U02_ut_psh.dgn
dougjoyner AT DS214553

8/17/99