TIP NO.	SHEET NO.
R-2911D	SIGN-18

9/22/04
NORTH CAROLINA PROFESSIONAL SEAL 028387 ENGINEER ANWAR J. ALQUDWAH

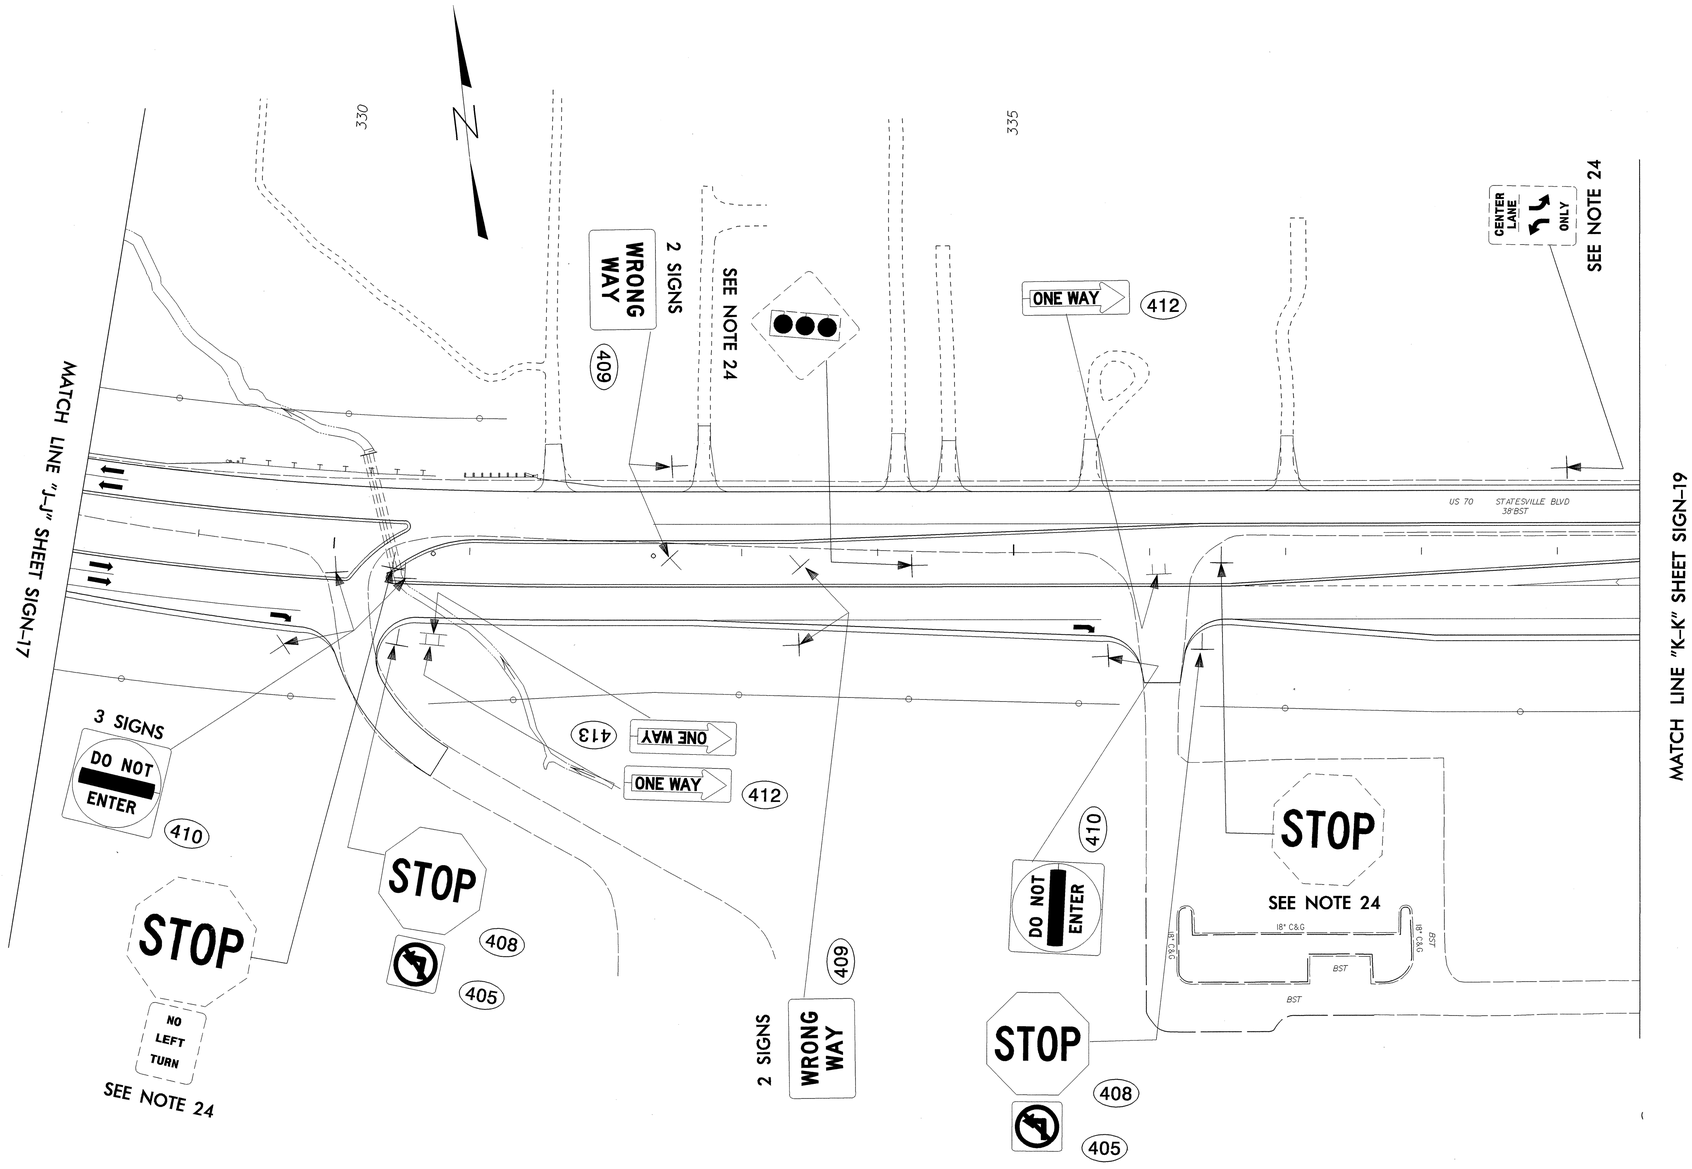

SIGNS FURNISHED BY STATE

EXISTING AND PROPOSED SIGNS
ROWAN COUNTY US 70

TESM192213 Tuesday September 21 2004 R2911DSign18.m