TIP NO.	SHEET NO.
R-2911D	SIGN-13

9/22/04

NORTH CAROLINA PROFESSIONAL SEAL 028387 ENGINEER AYMAN I. ALOUDWAH

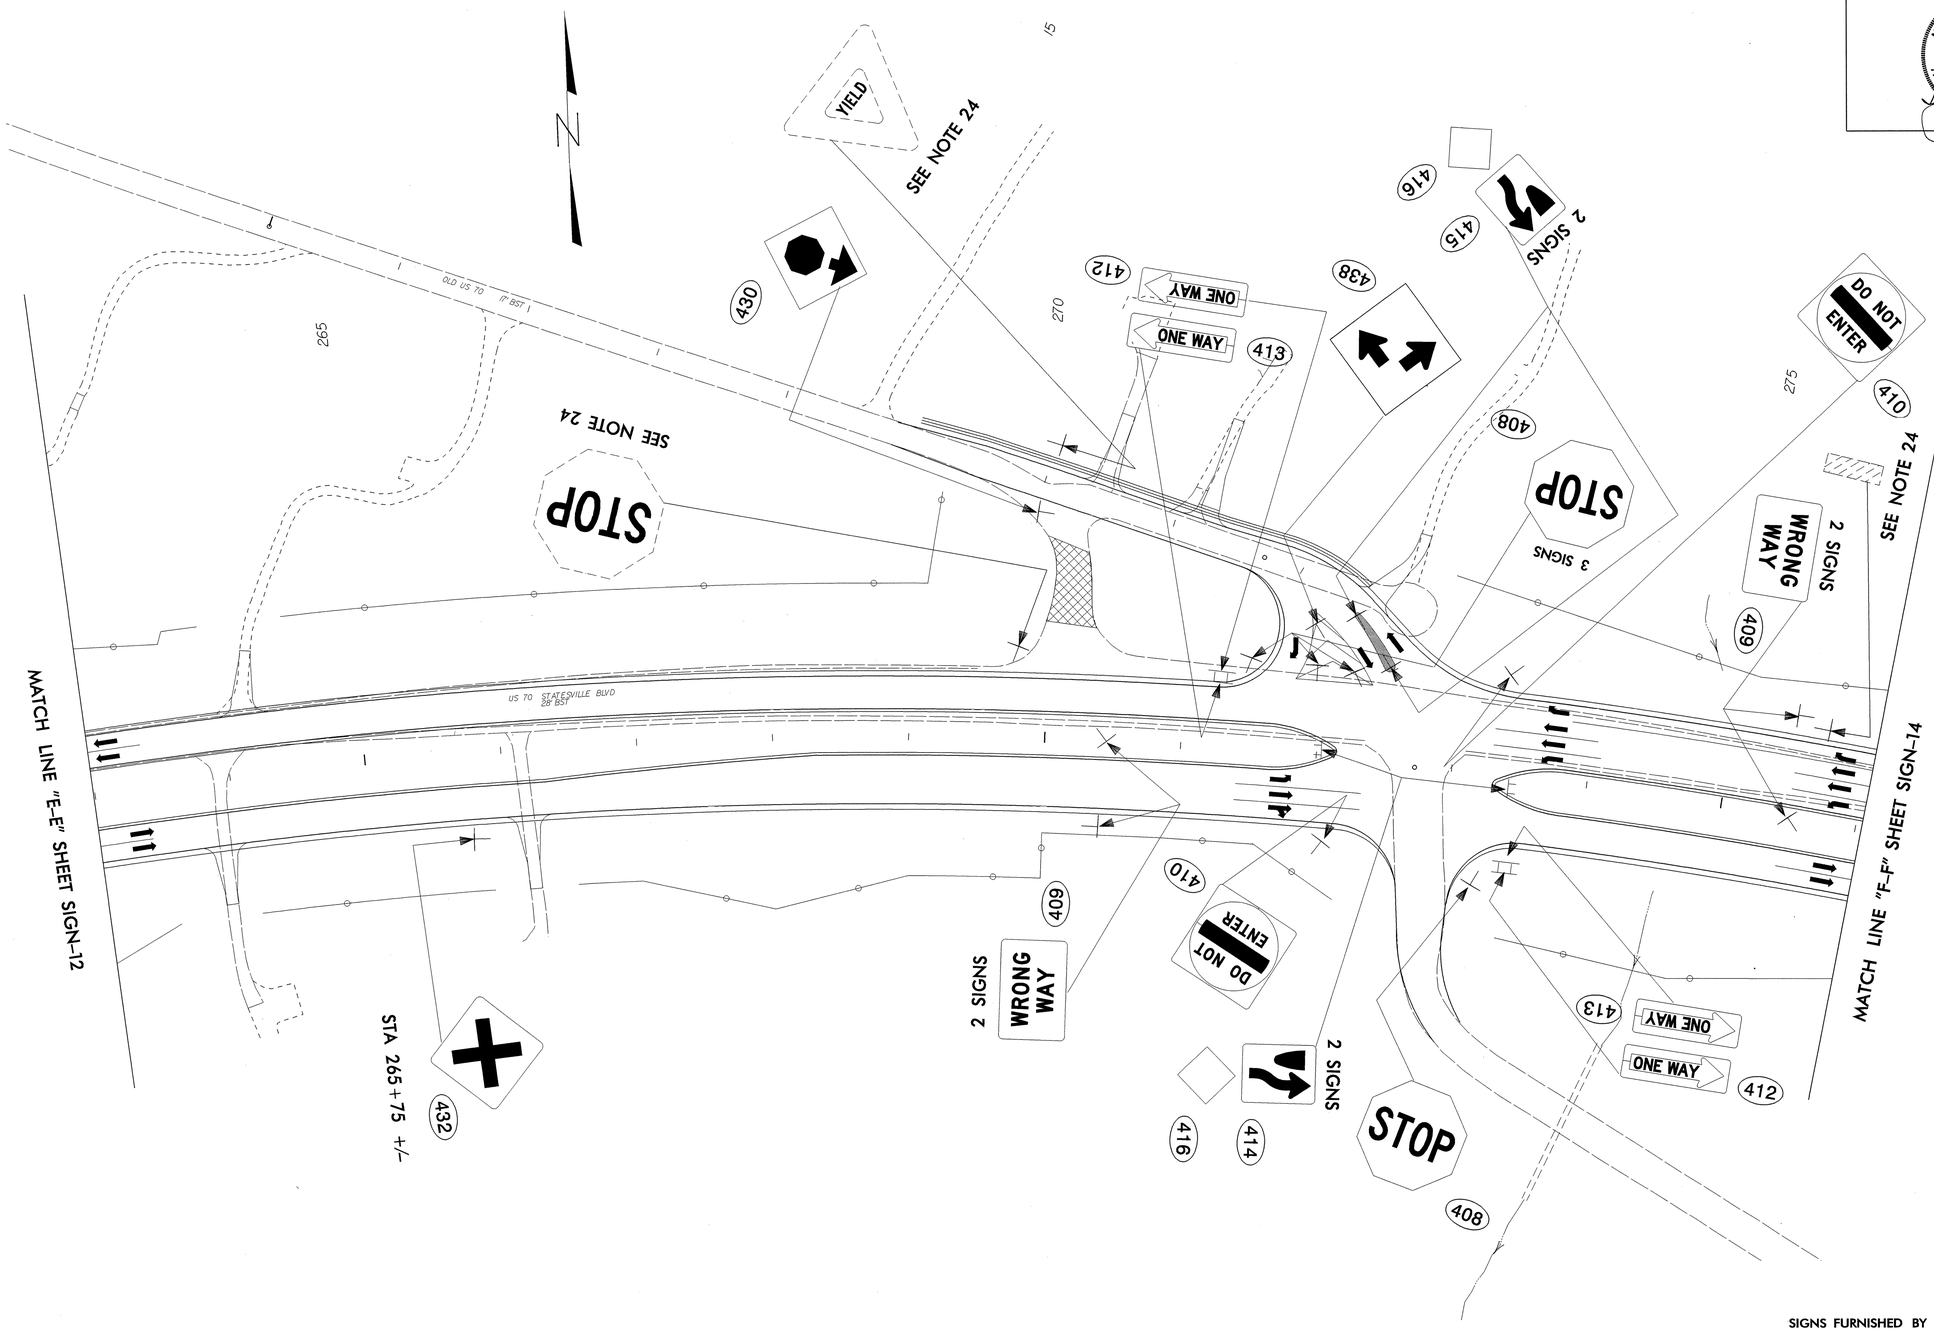

SIGNS FURNISHED BY STATE

EXISTING AND PROPOSED SIGNS

ROWAN COUNTY US 70