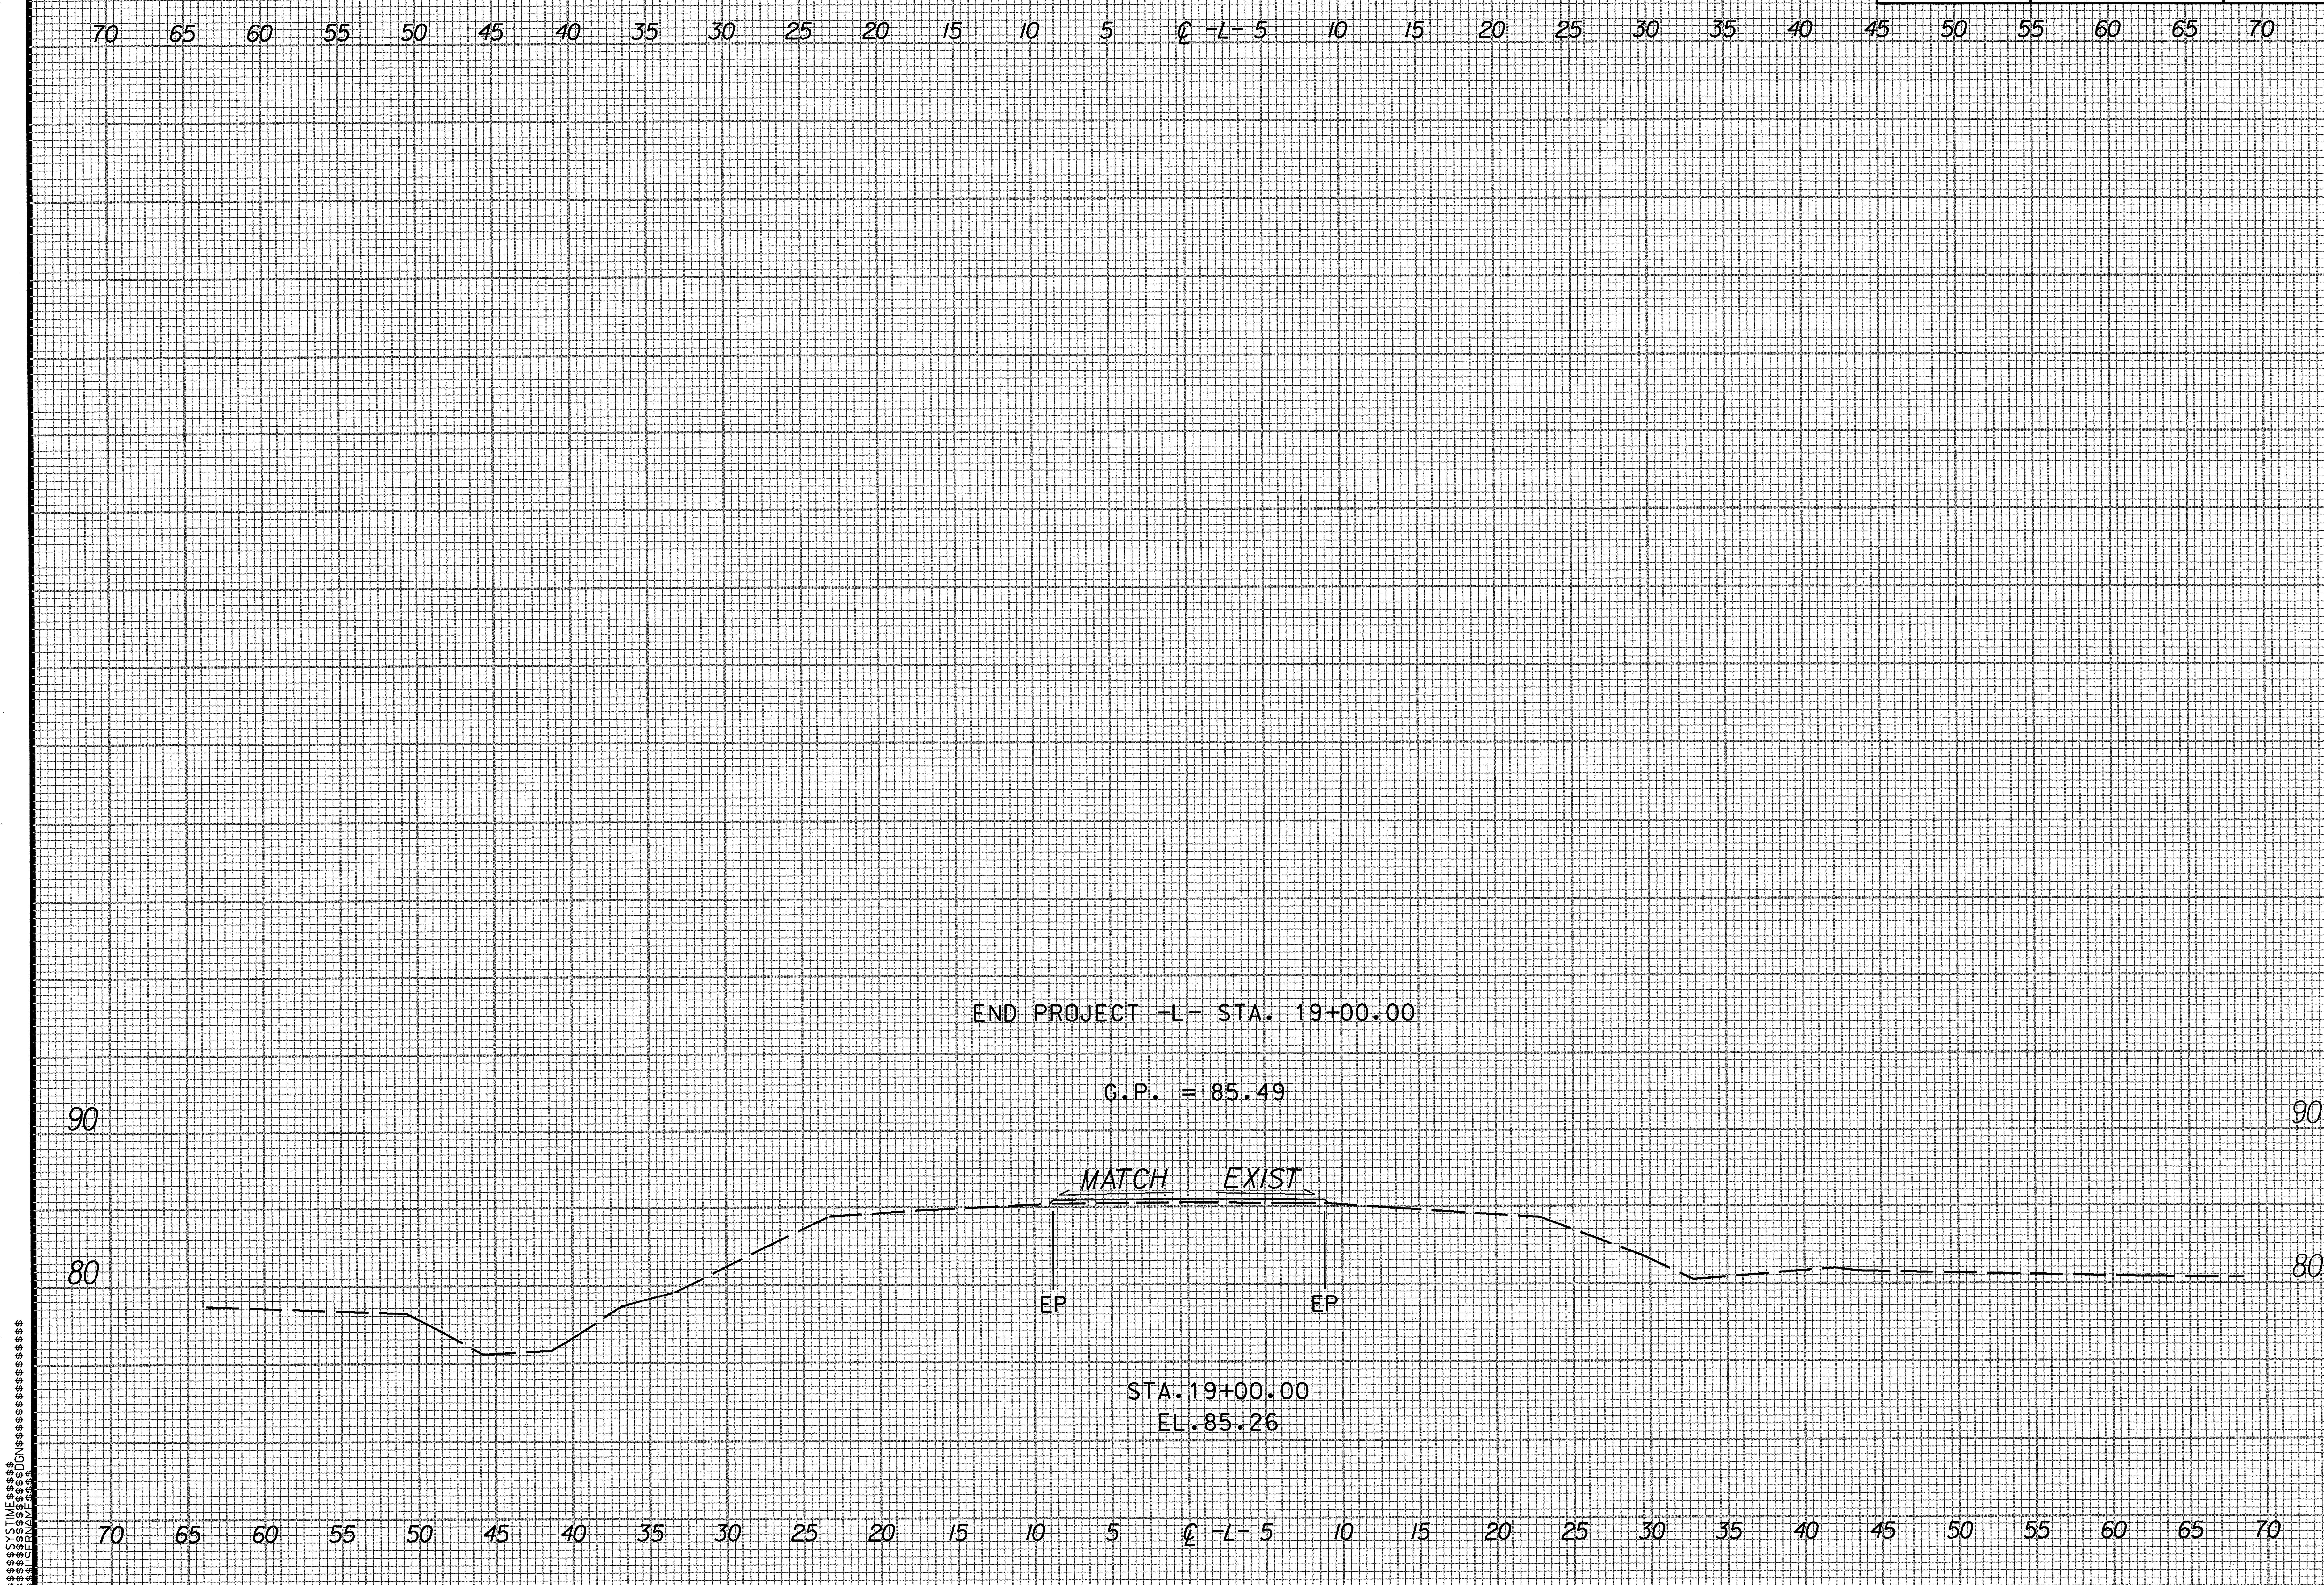PROJECT REFERENCE NO.	SHEET NO.
B-4270	X-8