METRIC	PROJECT REFERENCE NO.	SHEET NO.
	U-2734	Sig. 11 8

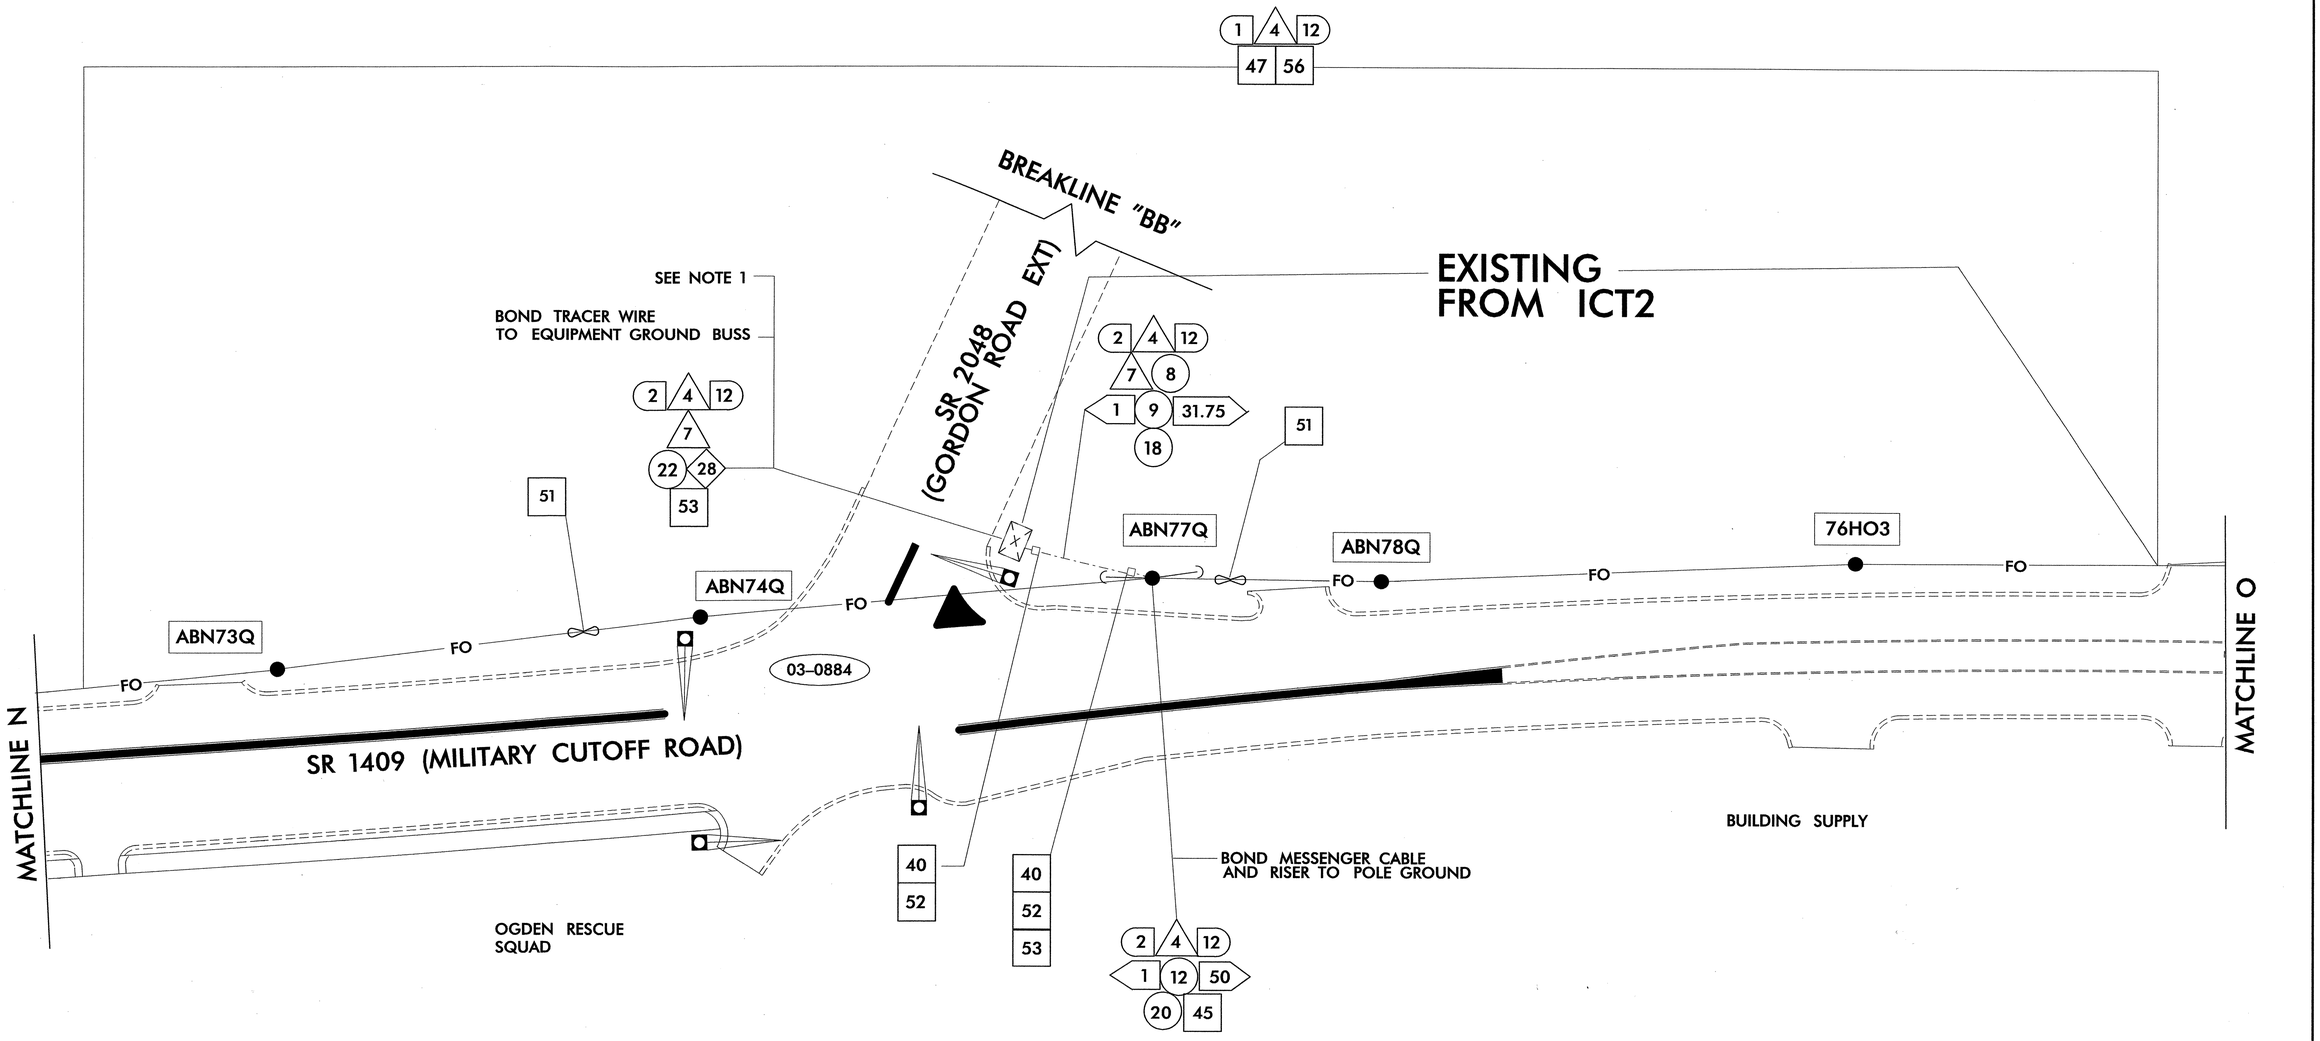

ALL NCDOT ATTACHMENT POINTS ARE 305mm (12") BELOW CATV ON FRONT SIDE OF POLE UNLESS OTHERWISE NOTED

NOTE 1:
REMOVE PHONE DROP WHEN FINAL CLOSED LOOP SYSTEM IS INSTALLED AND ACTIVATED

SEAL CONDUIT ENDS WITH MECHANICAL SEALING DEVICES AT ALL JUNCTION BOX / SIGNAL CABINET ENTRANCES

SEPI ENGINEERING GROUP
2300 Rexwoods Drive
Suite 370
Raleigh, NC 27607
Tel:919-789-9977 Fax:789-9591

Prepared for:
Traffic Engineering and Safety Systems Branch
NORTH CAROLINA DEPARTMENT OF TRANSPORTATION
Signals and Geometrics Section
122 N. McDowell St., Raleigh, NC 27603

SCALE
0
NONE

COMMUNICATION CABLE AND CONDUIT ROUTING PLANS

Division 3 — New Hanover County — Wilmington

PLAN DATE:	Aug. 2003	REVIEWED BY:	L. M. Eddins
PREPARED BY:	J. P. CARLON	REVIEWED BY:	S. S. Asefnia

REVISIONS	INIT.	DATE

SEAL
NORTH CAROLINA PROFESSIONAL 20104 ENGINEER SEIFEMICHAEL S. ASEFNIA

SIGNATURE 1/15/04 DATE

CADD FILE NAME: U-2734UMR.dgn

$$$$$$SYSTIME$$$$$$
$$$$$$