METRIC

PROJECT REFERENCE NO.	SHEET NO.
R-2610A	SIGN-23

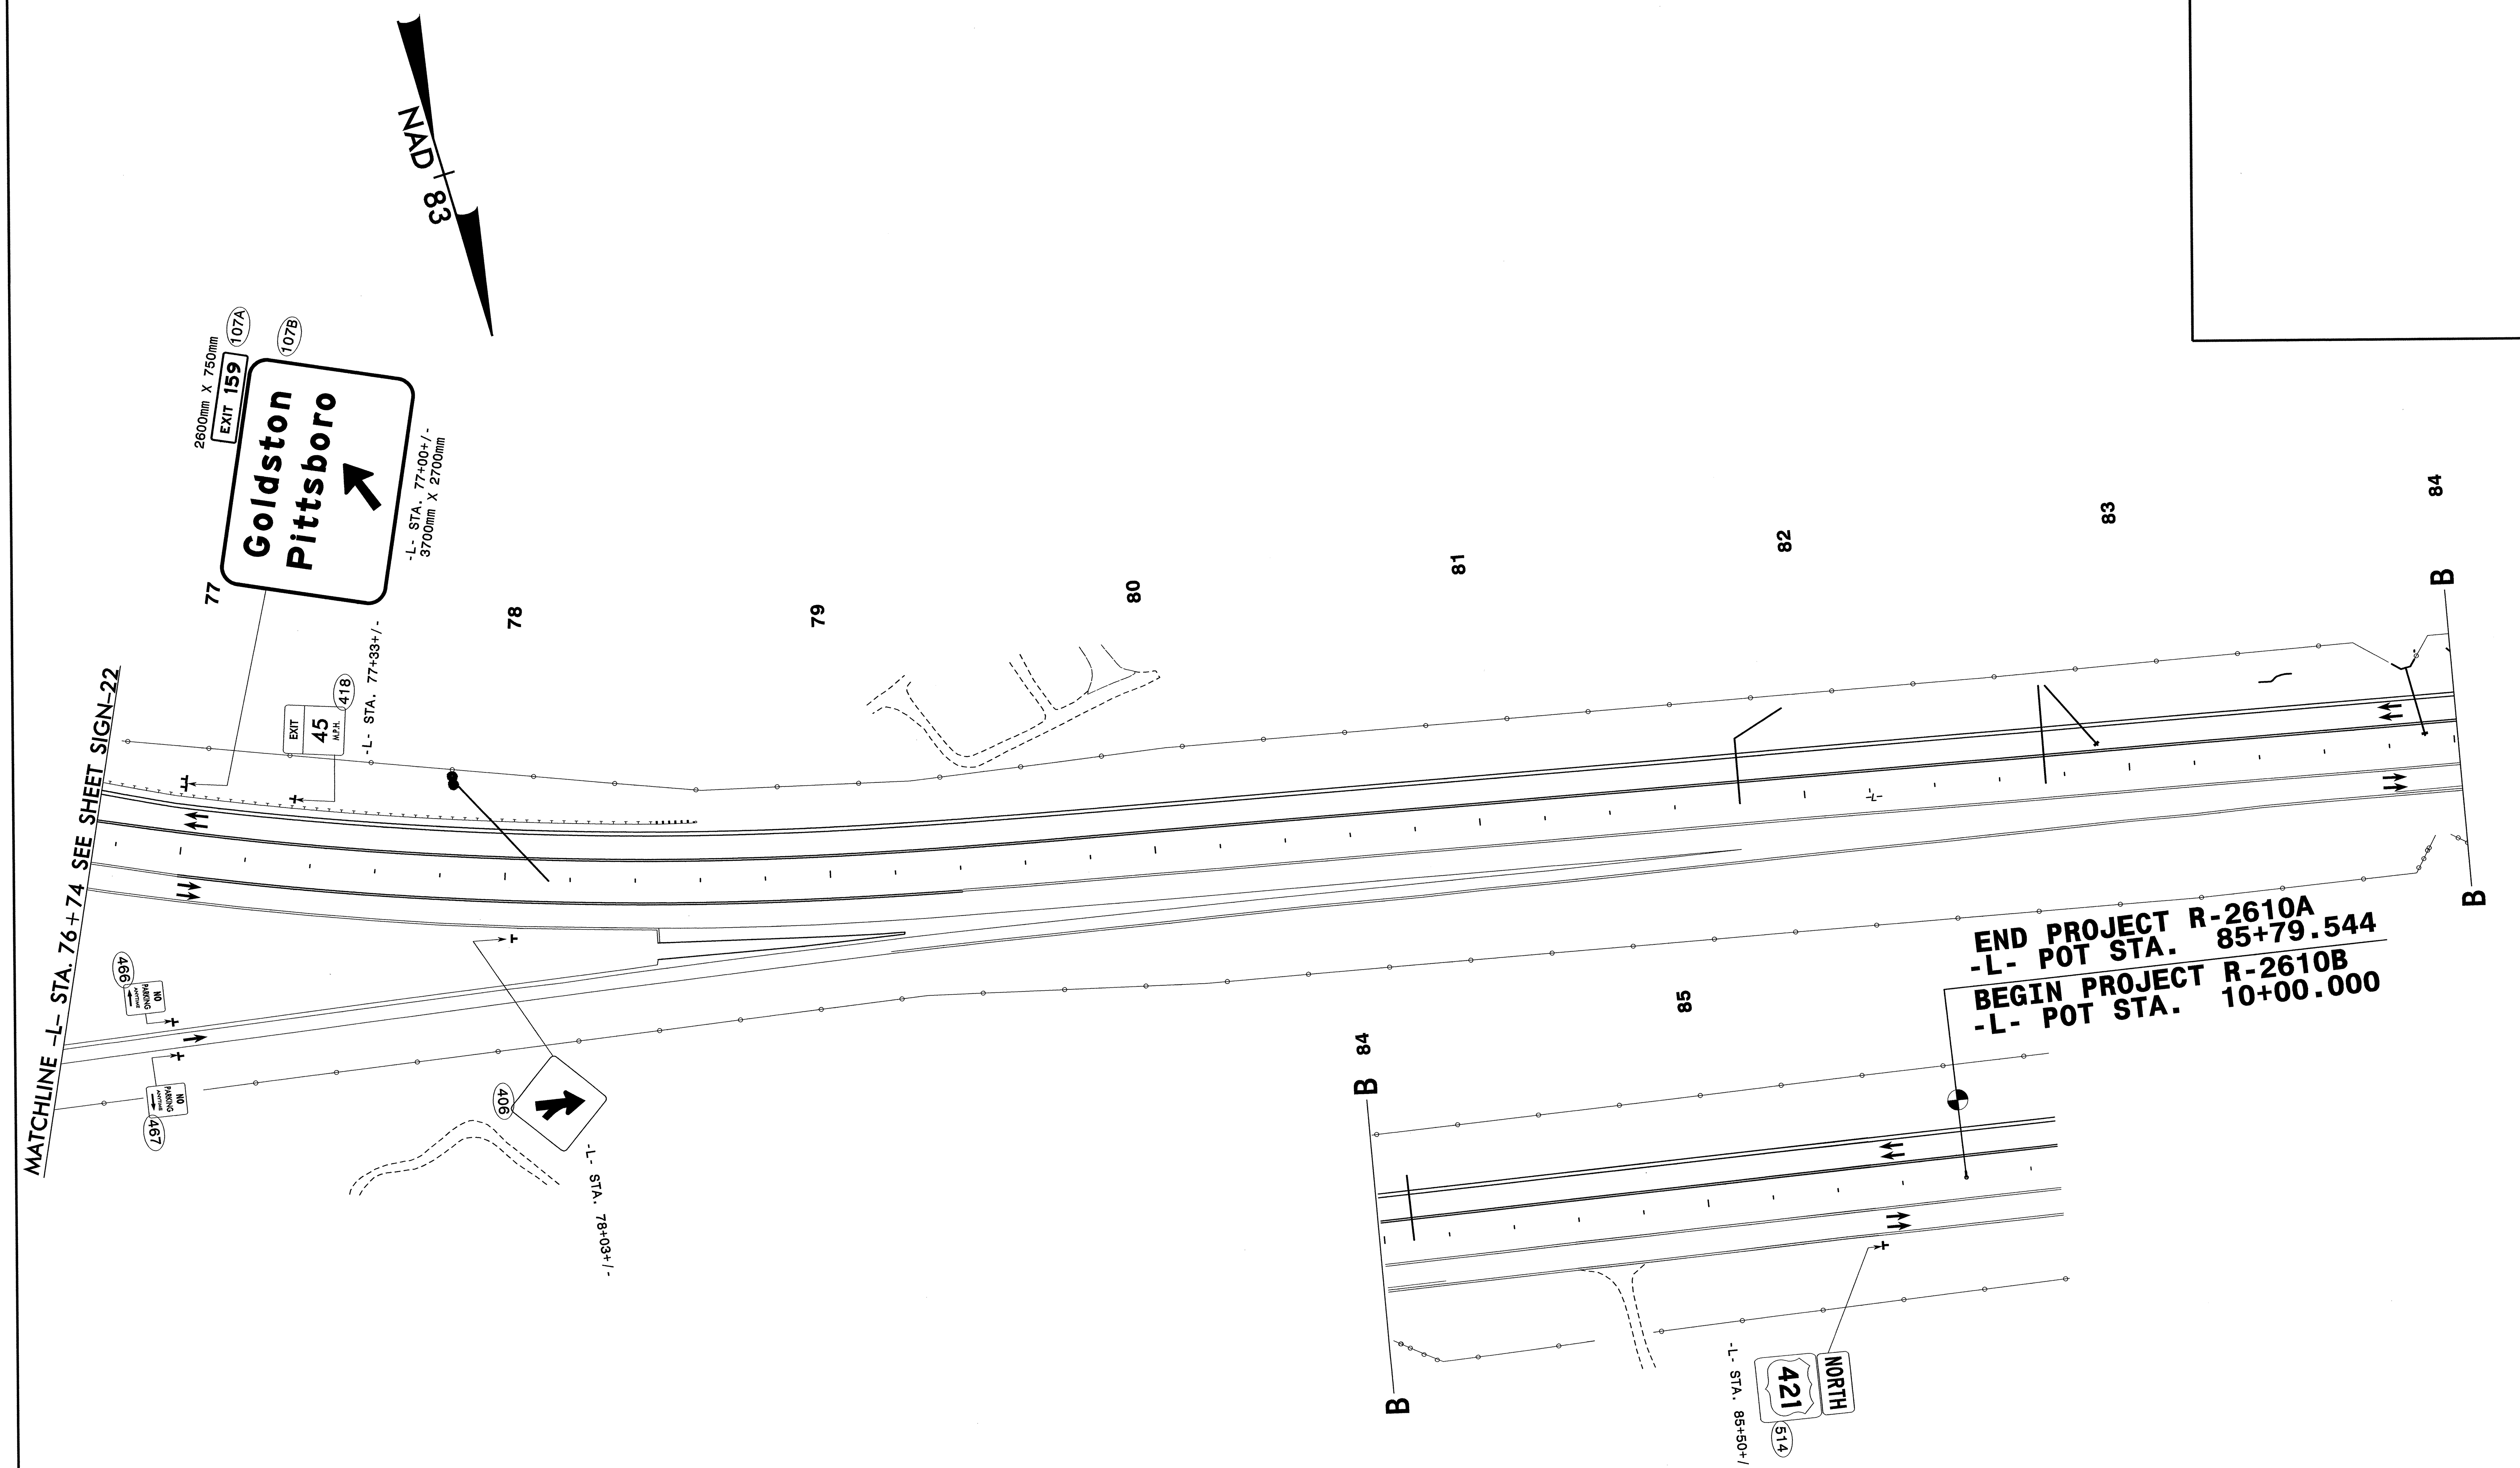

SEPI ENGINEERING GROUP
2300 Rexwoods Drive
Suite 370
Raleigh, NC 27607
Tel:919-789-9977 Fax:789-9591

APPROVED:__________ DATE:________

NORTH CAROLINA PROFESSIONAL SEAL 20104 ENGINEER SEPIDEH S. ASEFNIA

10.10.03

US 421
PROPOSED SIGNS
STA. 76+74+/- TO END OF PROJECT

SCALE:	NONE
DATE:	10/03
DWG. BY:	RCD
DESIGN BY:	RCD
REVIEWED BY:	SSA

N. C. DEPARTMENT OF TRANSPORTATION
DIVISION OF HIGHWAYS
TRAFFIC ENGINEERING BRANCH

REVISIONS

CADD FILE

$$$$$$SYSTIME$$$$$
$$$$$$$$$$$$$$$DGN$$$$$$$$$$$$$$$$$$
$$$$USERNAME$$$$