METRIC	PROJECT REFERENCE NO.	SHEET NO.
	R-2610A	SIGN-11

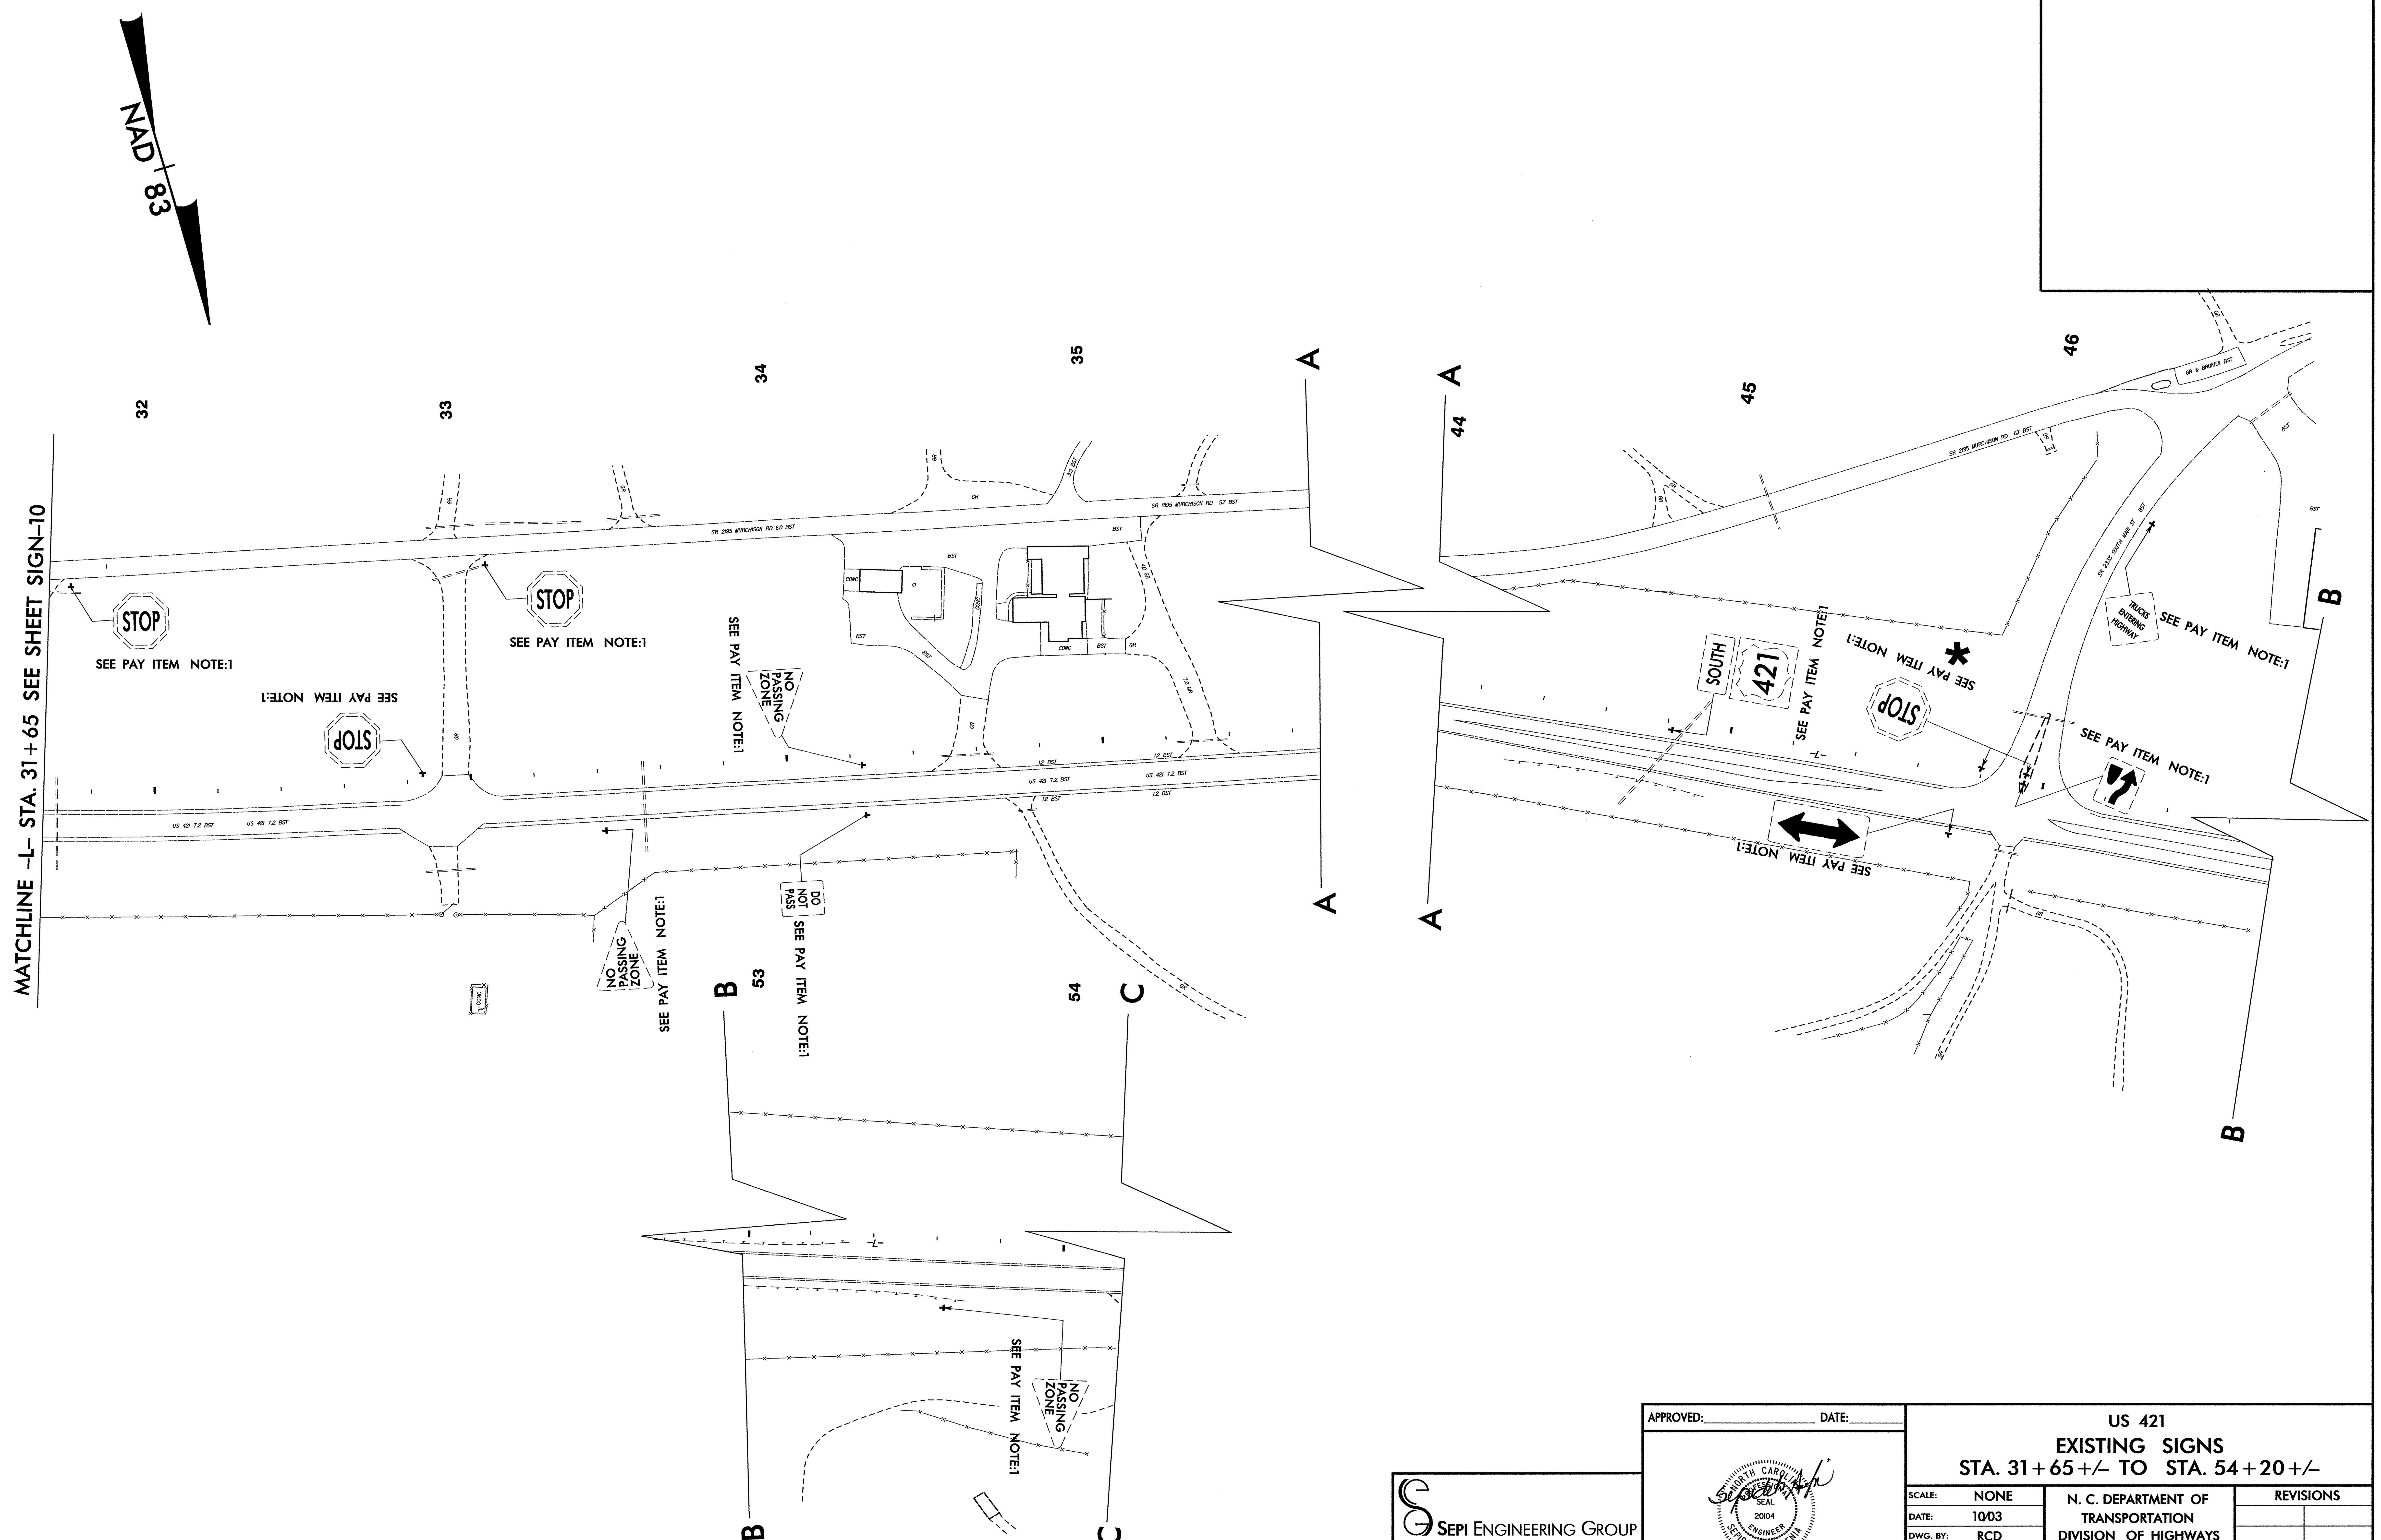

SEPI ENGINEERING GROUP
2300 Rexwoods Drive
Suite 370
Raleigh, NC 27607
Tel:919-789-9977 Fax:789-9591

APPROVED:________________ DATE:________

NORTH CAROLINA PROFESSIONAL SEAL 20104 ENGINEER SEPIDEH S. ASEFNIA

10.10.03

US 421
EXISTING SIGNS
STA. 31+65+/- TO STA. 54+20+/-

			REVISIONS
SCALE:	NONE	N. C. DEPARTMENT OF TRANSPORTATION DIVISION OF HIGHWAYS TRAFFIC ENGINEERING BRANCH	
DATE:	10/03		
DWG. BY:	RCD		
DESIGN BY:	RCD		
REVIEWED BY:			CADD FILE

$$$$$SYSTIME$$$$$
$$$$$$$$$$$$$$$$DGN$$$$$$$$$$$$$$$$$
$$$$USERNAME$$$$