METRIC	PROJECT REFERENCE NO.	SHEET NO.
	R-2610B	SIGN-21

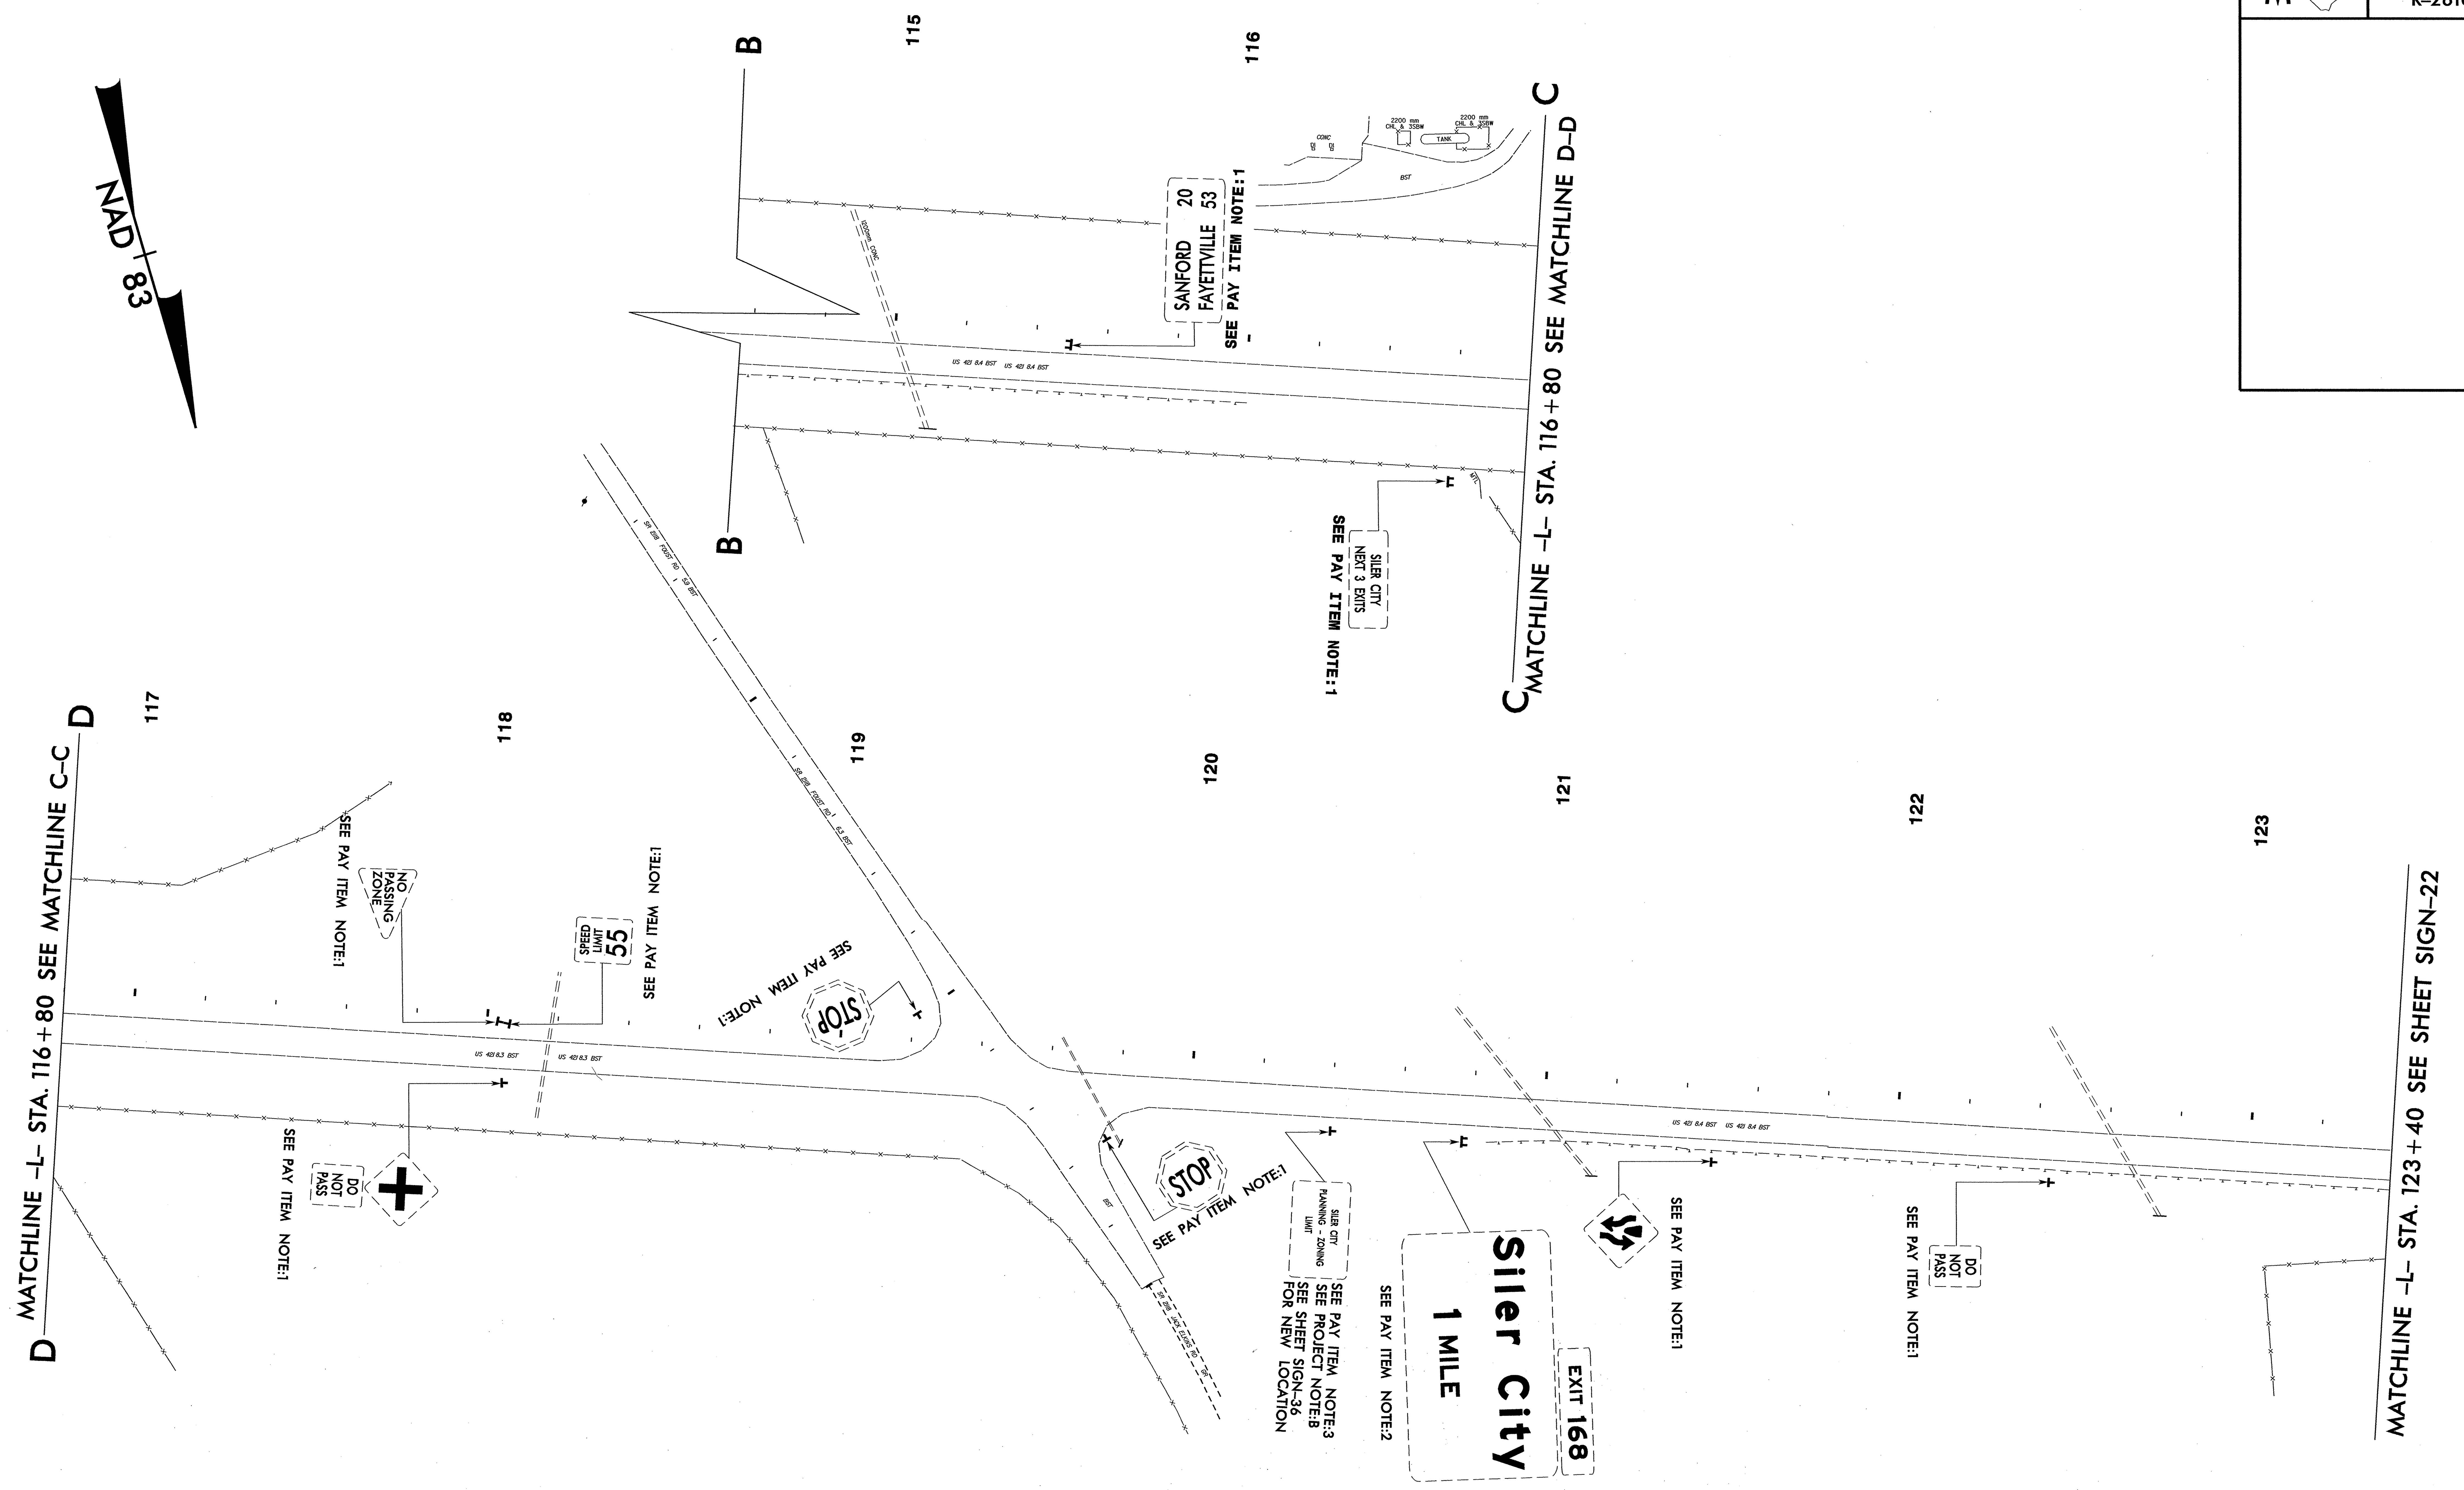

SEPI ENGINEERING GROUP
2300 Rexwoods Drive
Suite 370
Raleigh, NC 27607
Tel:919-789-9977 Fax:789-9591

APPROVED:______________ DATE:________

NORTH CAROLINA PROFESSIONAL ENGINEER 20104 SEPIDEH S. ASEFNIA
10.17.03

US 421
EXISTING SIGNS
STA. 114+60+/- TO STA. 123+40+/-

SCALE:	NONE
DATE:	10/03
DWG. BY:	RCD
DESIGN BY:	RCD
REVIEWED BY:	SSA

N. C. DEPARTMENT OF TRANSPORTATION
DIVISION OF HIGHWAYS
TRAFFIC ENGINEERING BRANCH

REVISIONS

CADD FILE

$$$$SYSTIME$$$$ $$$$$$$$$$DGN$$$$$$$$$$$$$$$$ $$$$USERNAME$$$$