METRIC	PROJECT REFERENCE NO.	SHEET NO.
	R-2610B	SIGN-17

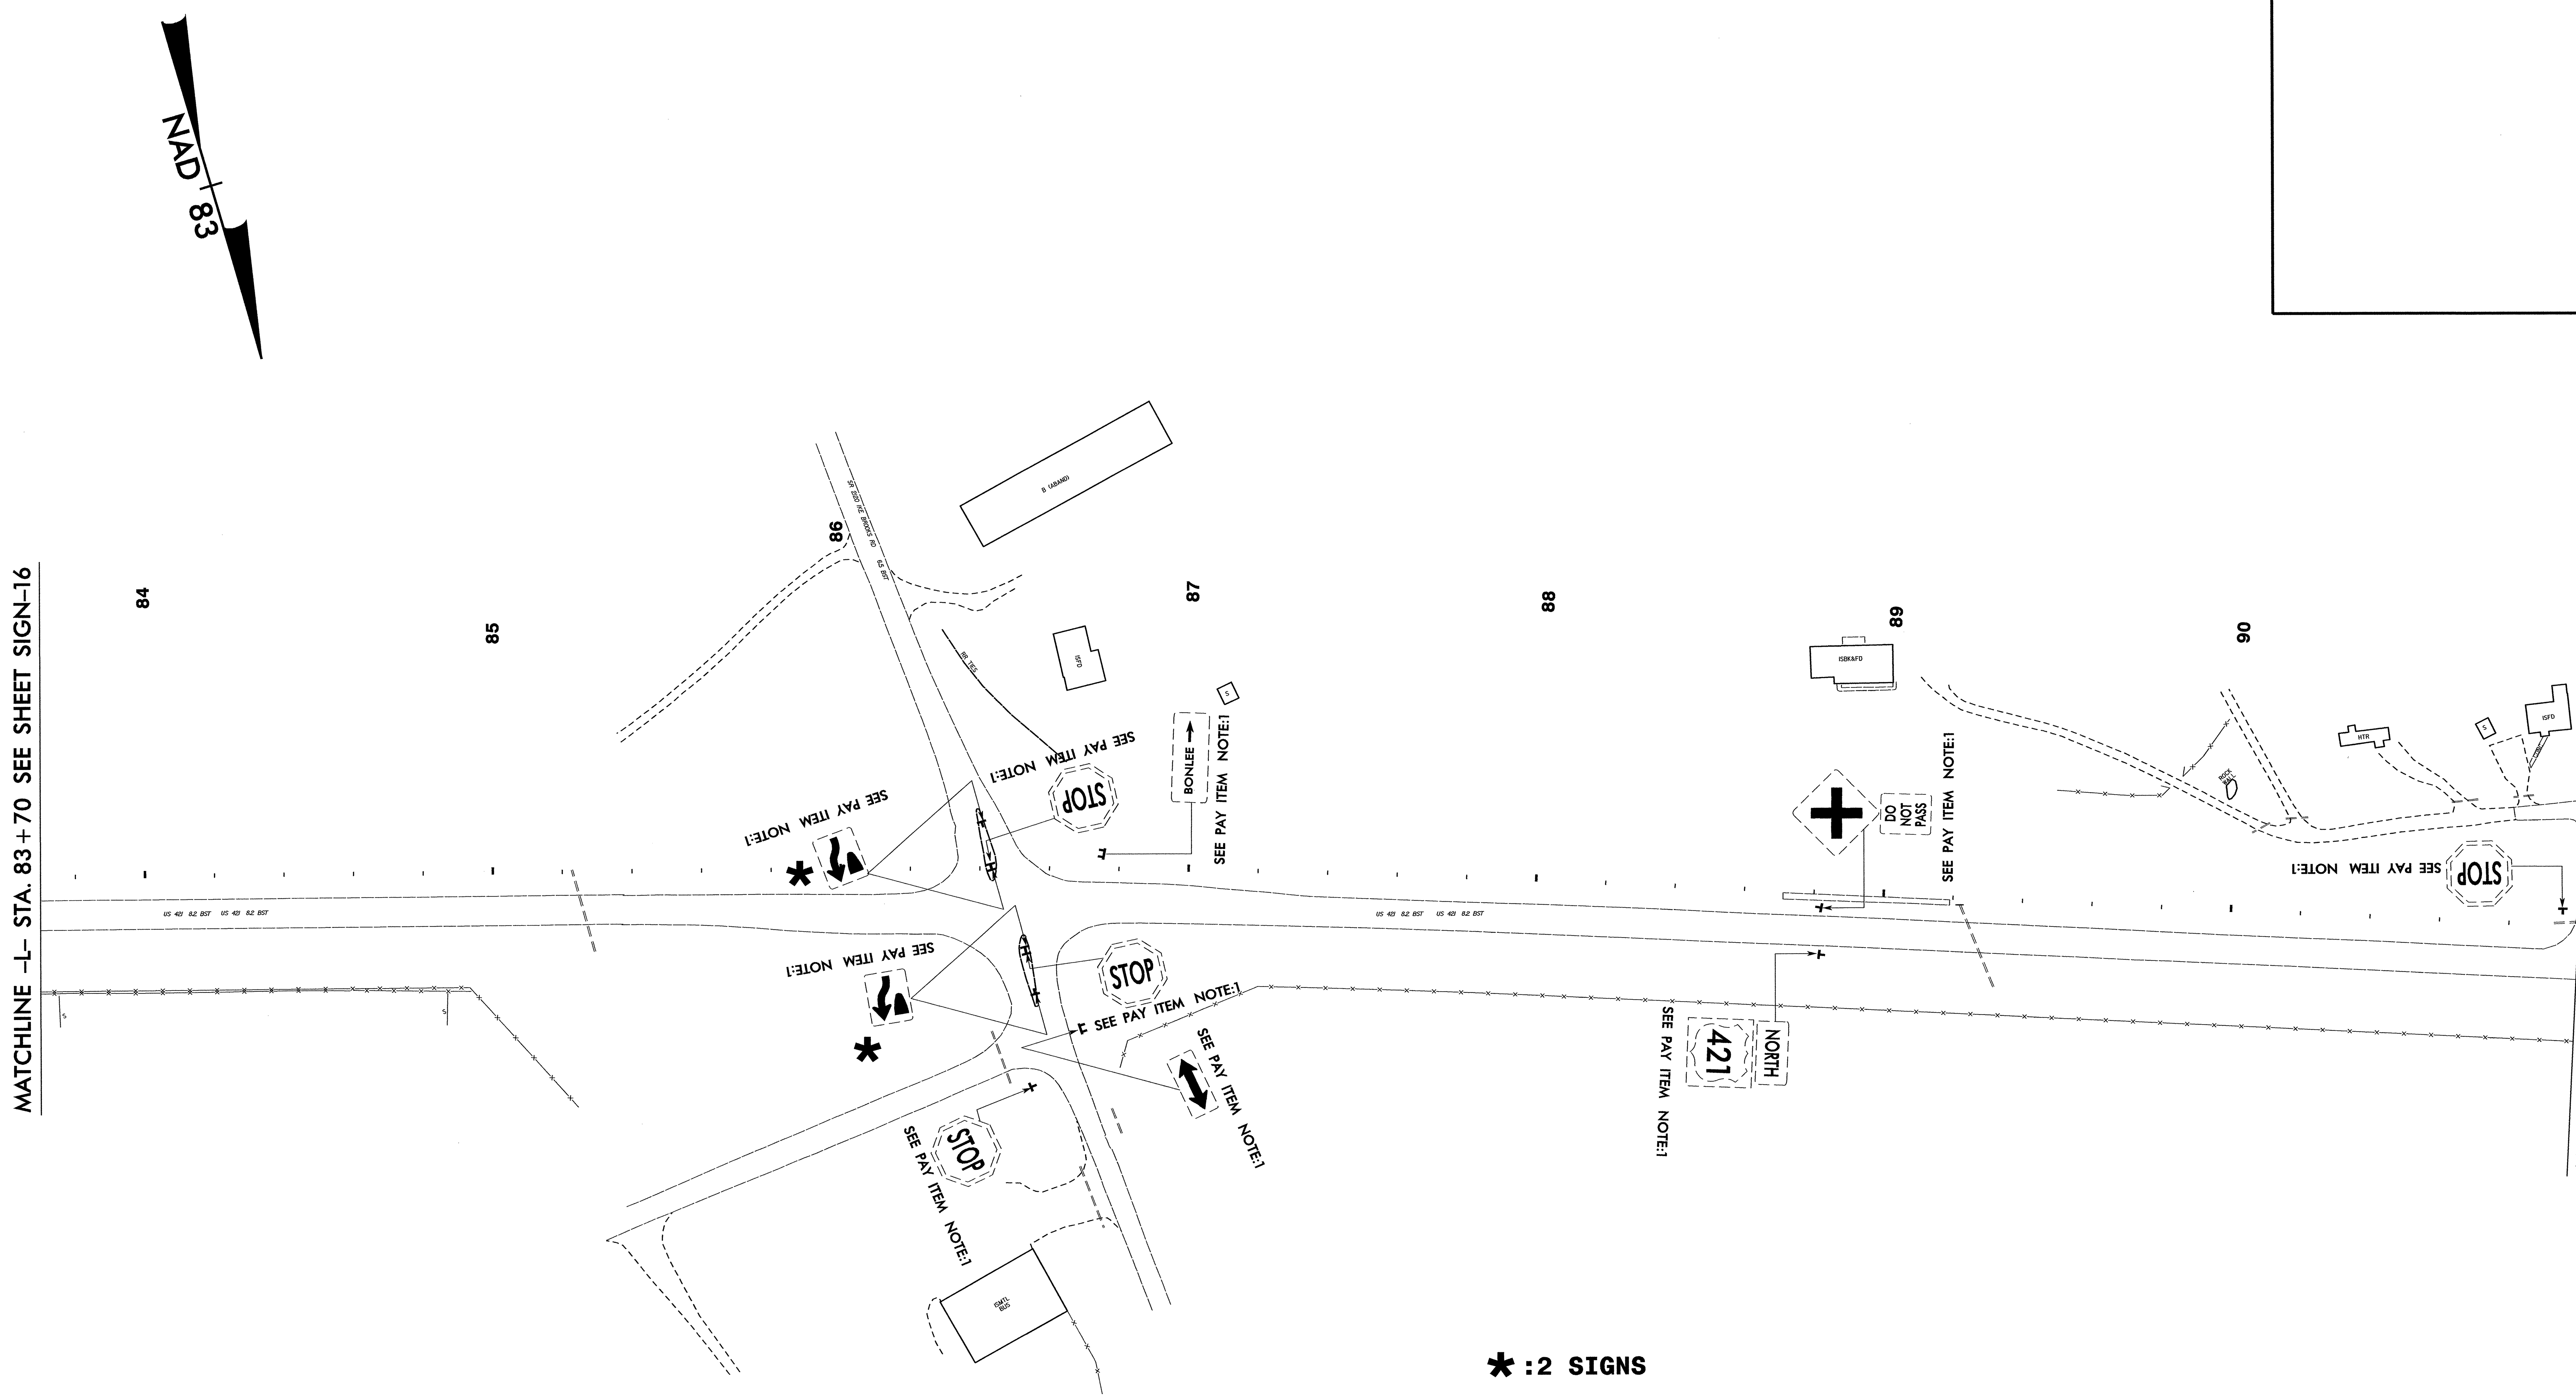

*:2 SIGNS

APPROVED:______	DATE:______

SEPI ENGINEERING GROUP
2300 Rexwoods Drive
Suite 370
Raleigh, NC 27607
Tel:919-789-9977 Fax:789-9591

NORTH CAROLINA PROFESSIONAL SEAL 20104 ENGINEER SEPIDEH S. ASEFNIA
10.10.03

US 421
EXISTING SIGNS
STA. 83+70+/- TO STA. 91+00+/-

SCALE:	NONE	N. C. DEPARTMENT OF TRANSPORTATION DIVISION OF HIGHWAYS TRAFFIC ENGINEERING BRANCH
DATE:	10/03	
DWG. BY:	RCD	
DESIGN BY:	RCD	
REVIEWED BY:	SSA	

REVISIONS	
CADD FILE	

$$$$SYSTIME$$$$
$$$$$$$$$$$$$$DGN$$$$$$$$$$$$$$$$
$$$USERNAME$$$$