TIP NO.	SHEET NO.
U-0620	SIGN-14

11-03-03
NORTH CAROLINA PROFESSIONAL SEAL 028387 ENGINEER HAMAN T. LLOYD

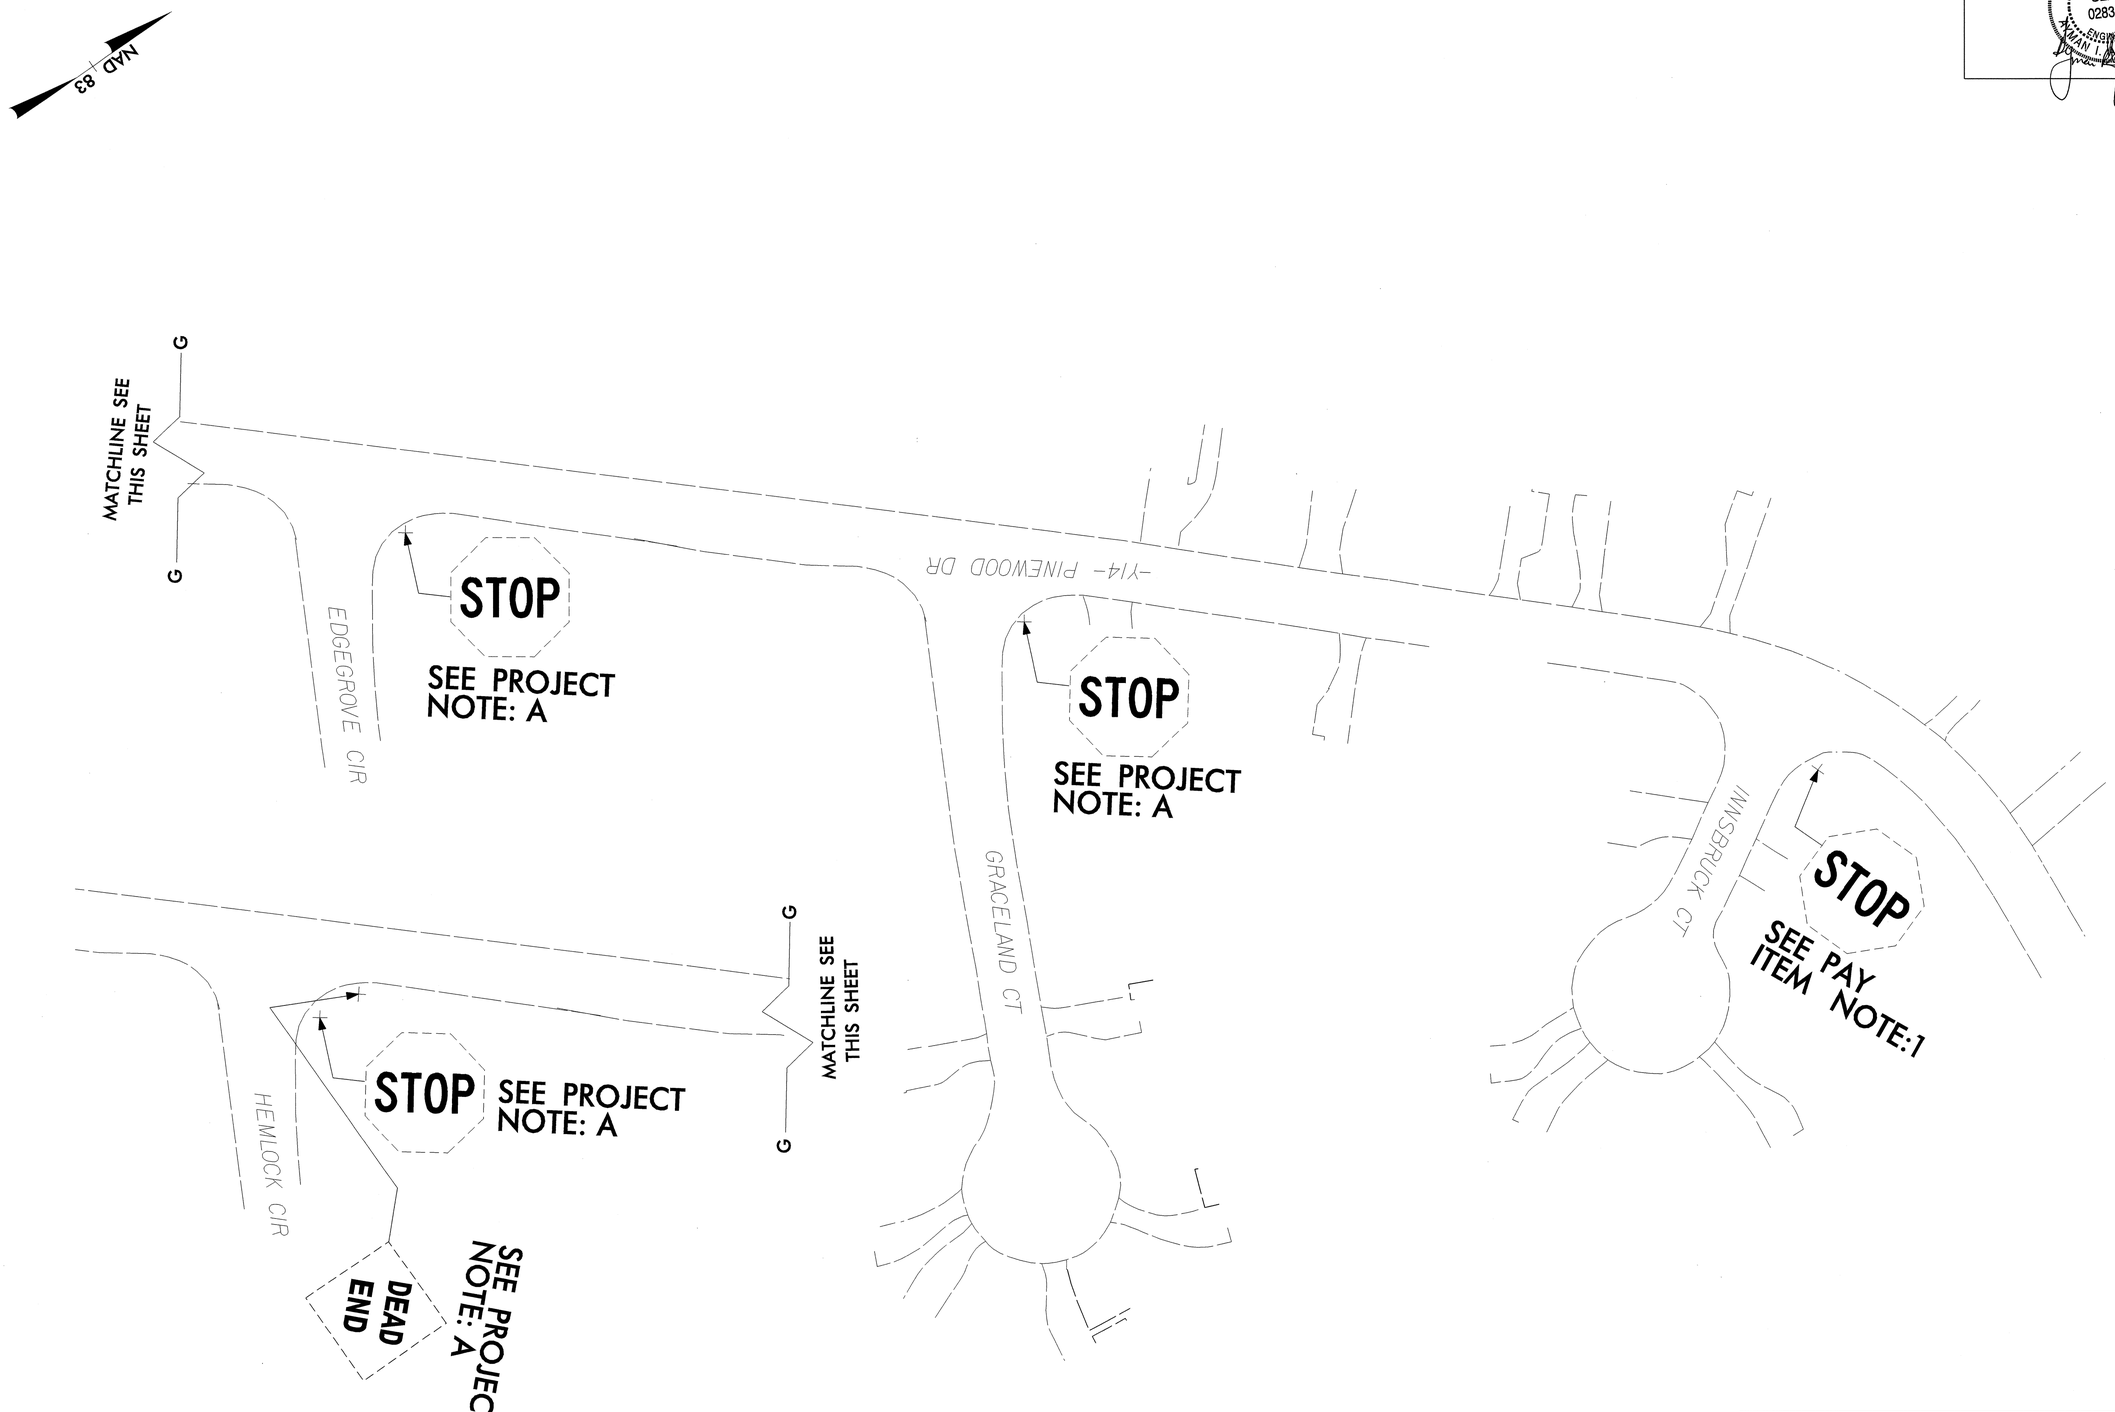

EXISTING SIGNS
PINEWOOD DR
HOPE MILLS BYPASS