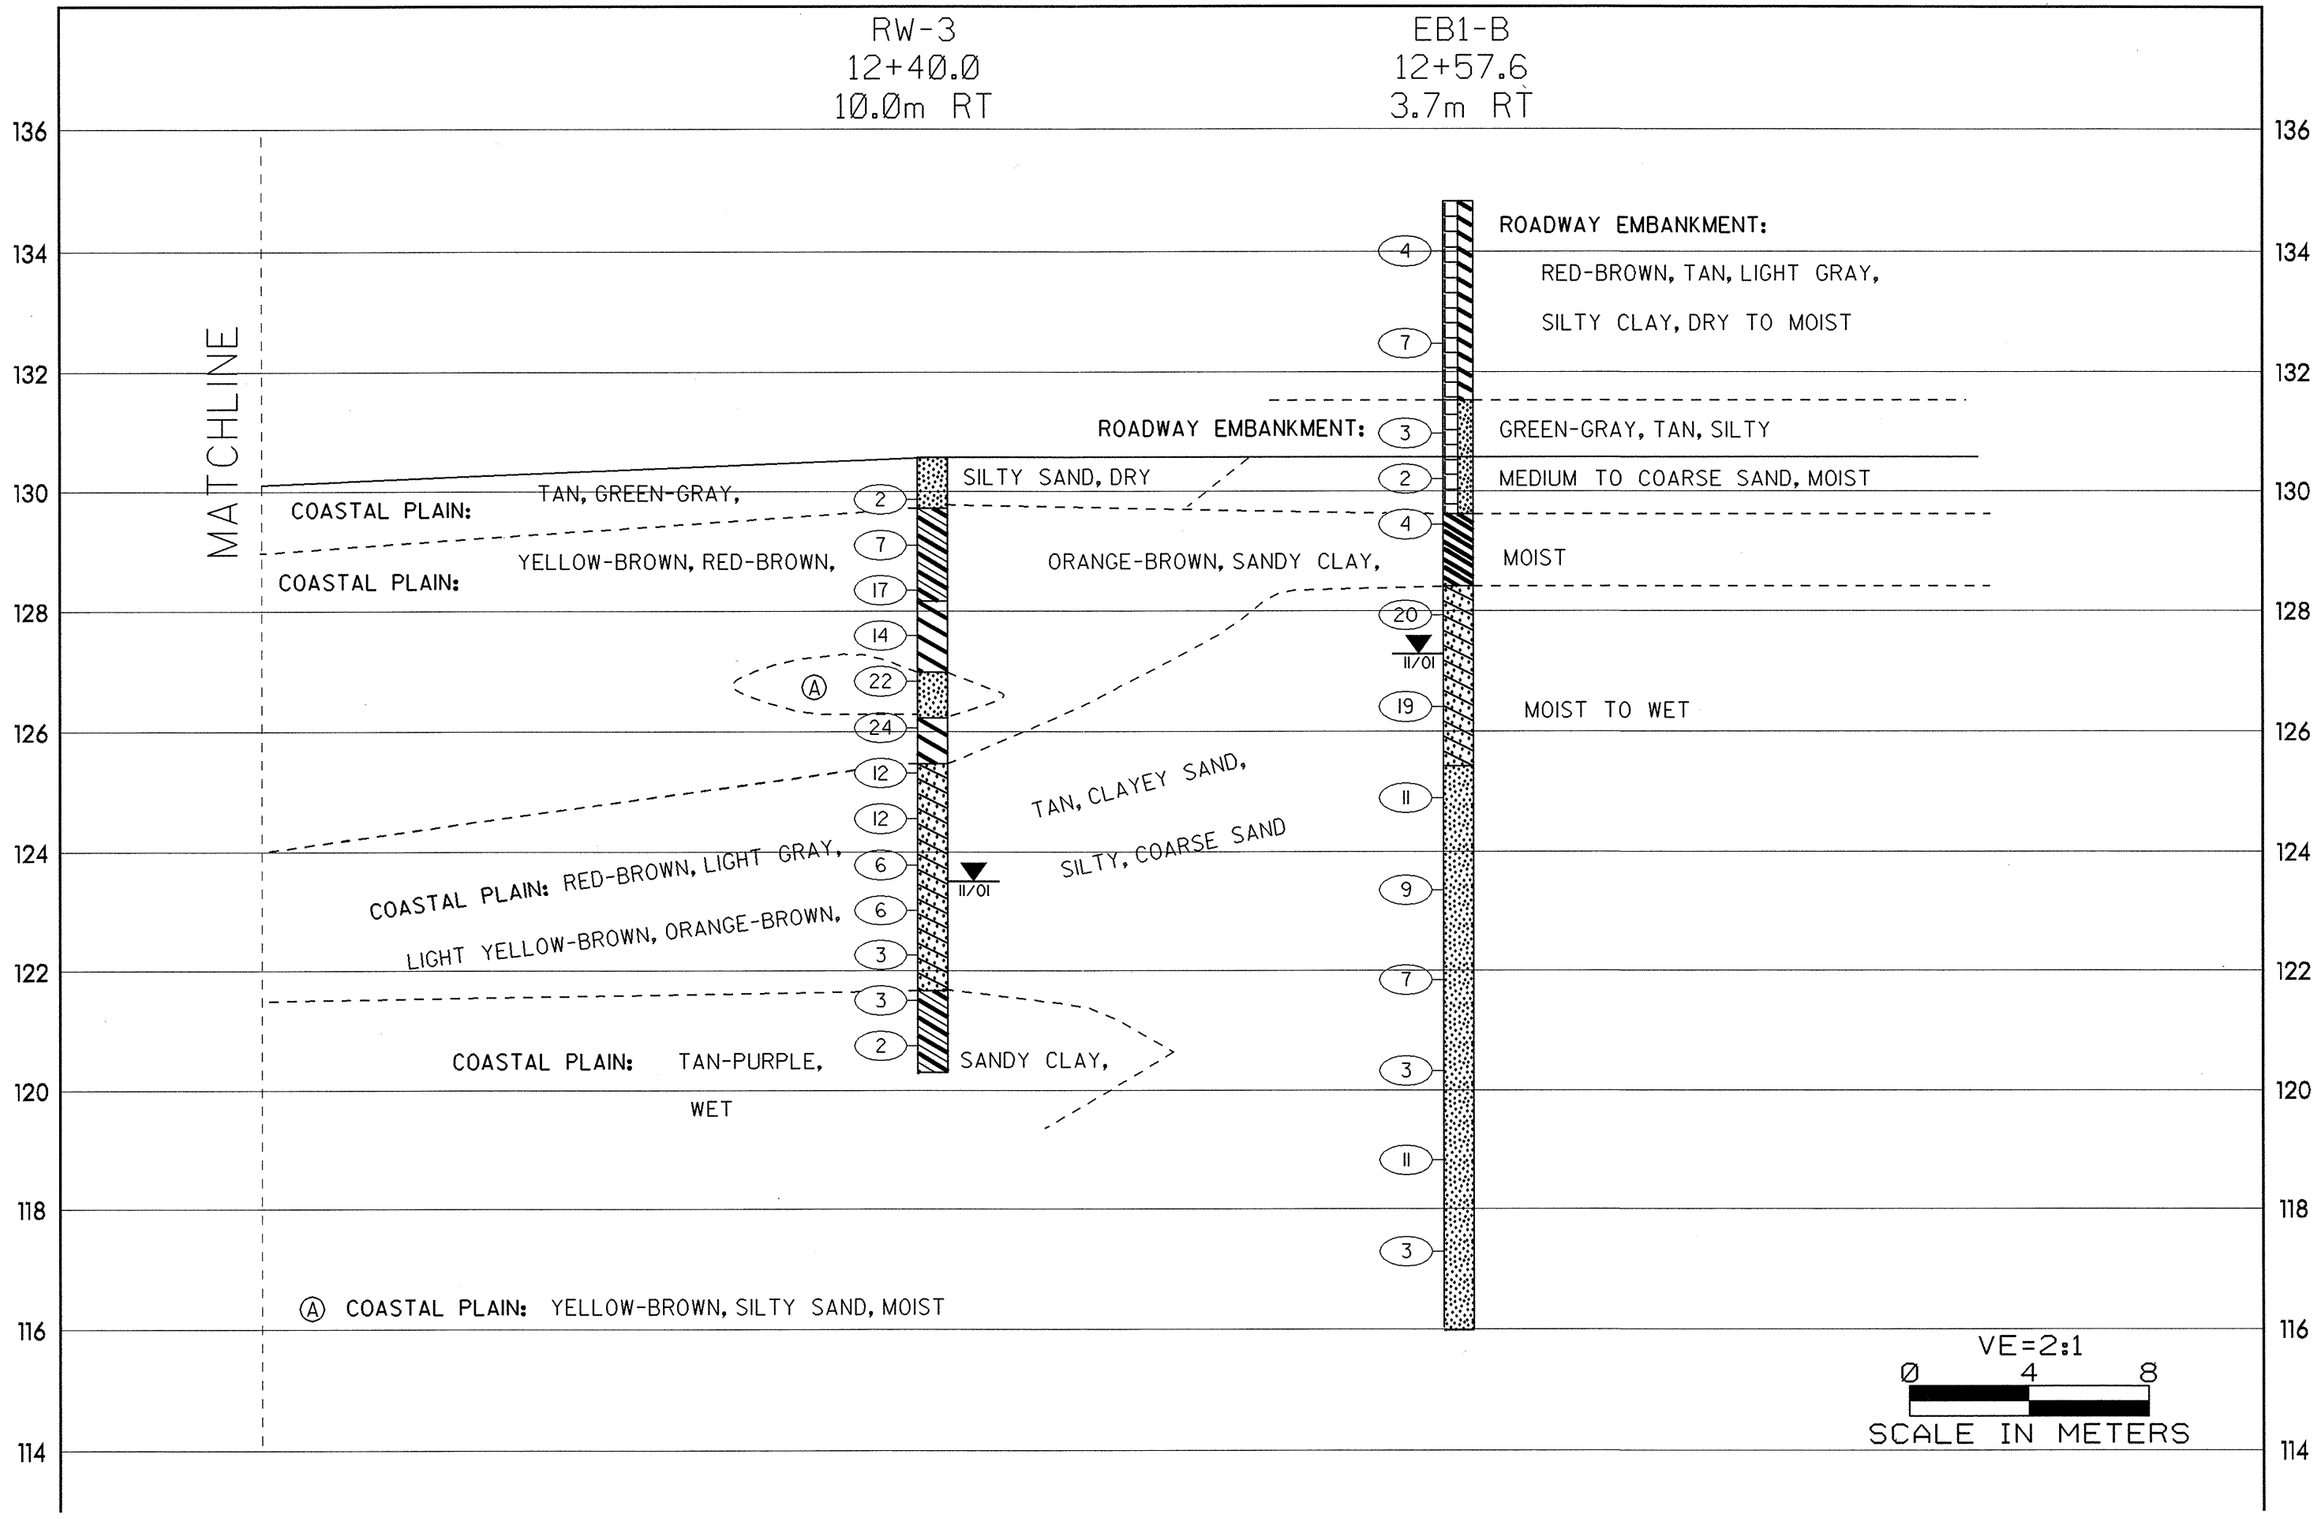RETAINING WALL