CROSS SECTION THROUGH BENT 1
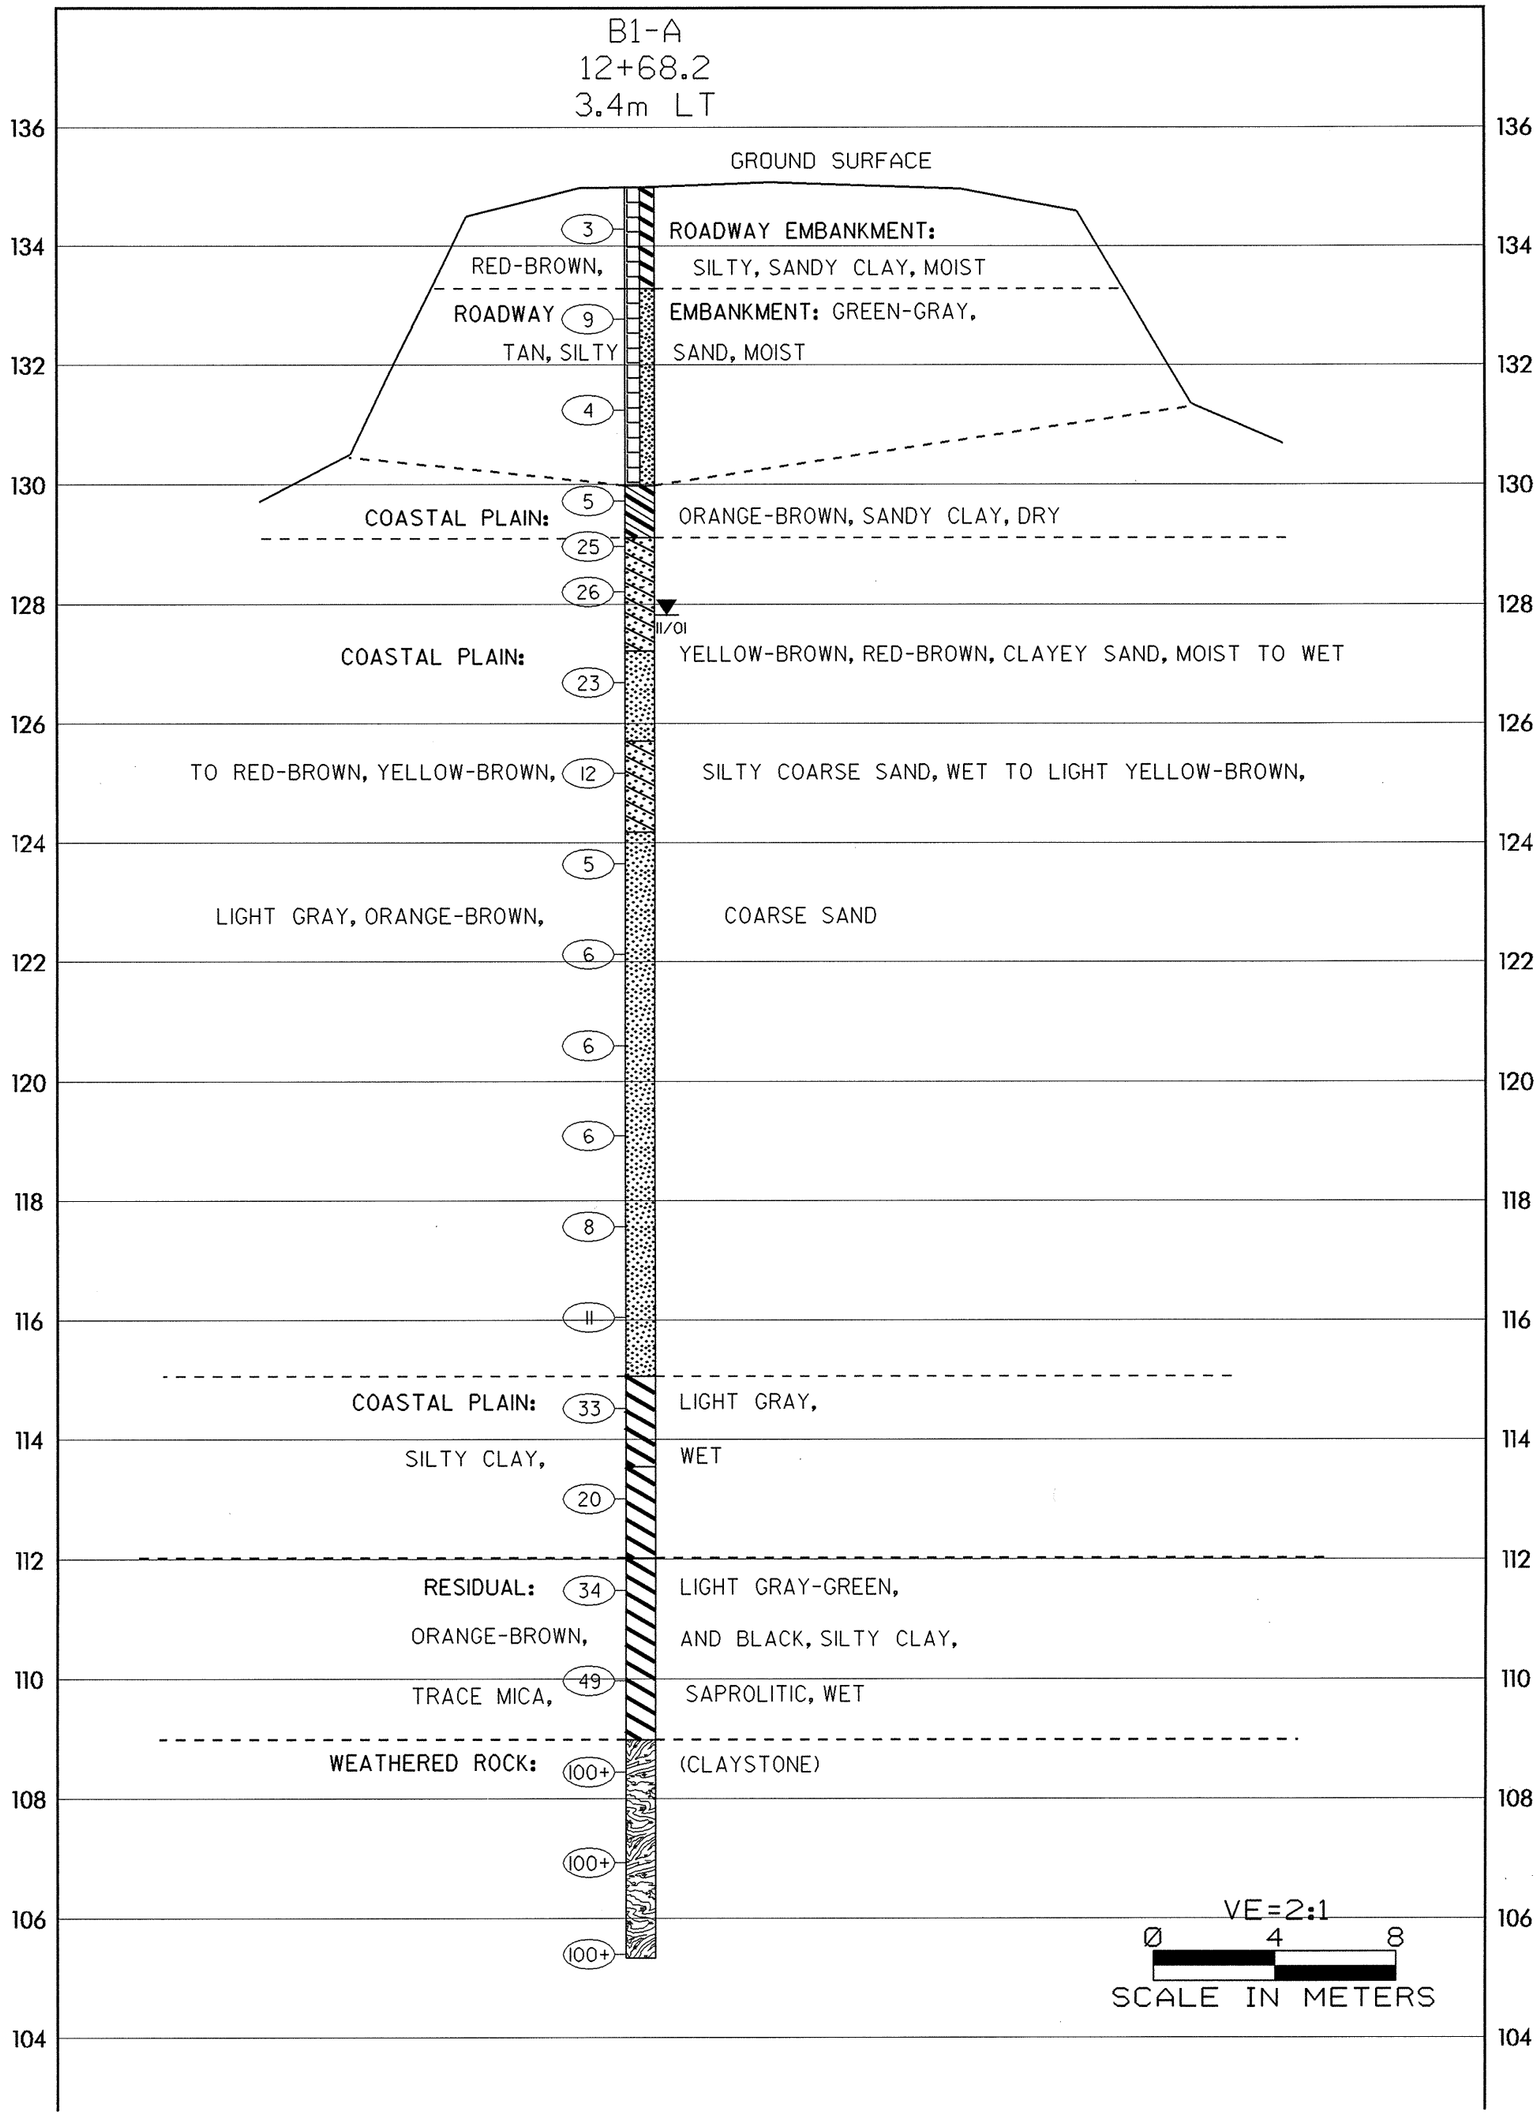
BRIDGE #337, 8.2405601 (B-3256)