KCI Associates
of North Carolina, P.A.
SUITE 200, LANDMARK CENTER I, 4601 SIX FORKS RD.
RALEIGH, NC 27609-5210 (919) 783-9214
•ENGINEERS • PLANNERS • ECOLOGISTS

PROJ. REFERENCE NO.	SHEET NO.
B-3451	PM-1

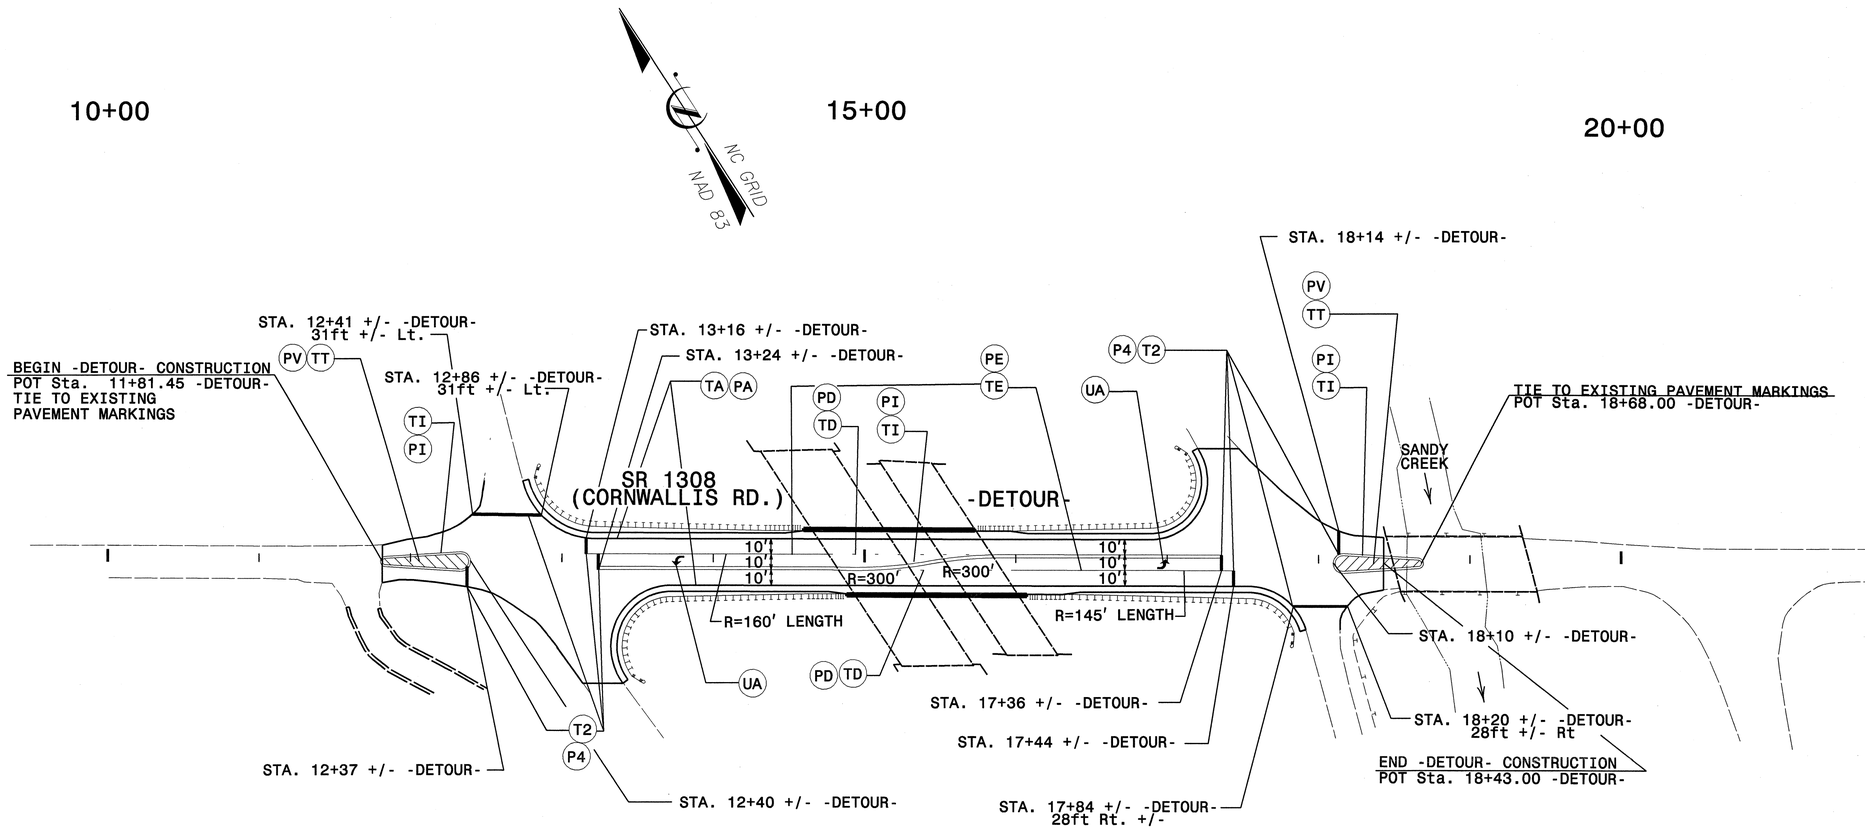

APPROVED: Michelle R Brame DATE: 8/26/04

SEAL

NORTH CAROLINA PROFESSIONAL SEAL 22761 ENGINEER MICHELLE R. BRAME

PAVEMENT MARKING PLAN

SCALE:	1" = 50'
DATE:	8-3-04
DWG. BY:	MRB
DESIGN BY:	MRB
REVIEWED BY:	AHL

DIVISION OF HIGHWAYS - TRAFFIC ENGINEERING BRANCH - NORTH CAROLINA DEPARTMENT OF TRANSPORTATION - CONTRACTS

REVISIONS	
CADD FILE	

$$$$$SYSTIME$$$$$
$$$$$