CROSS SECTION THROUGH END BENT TWO
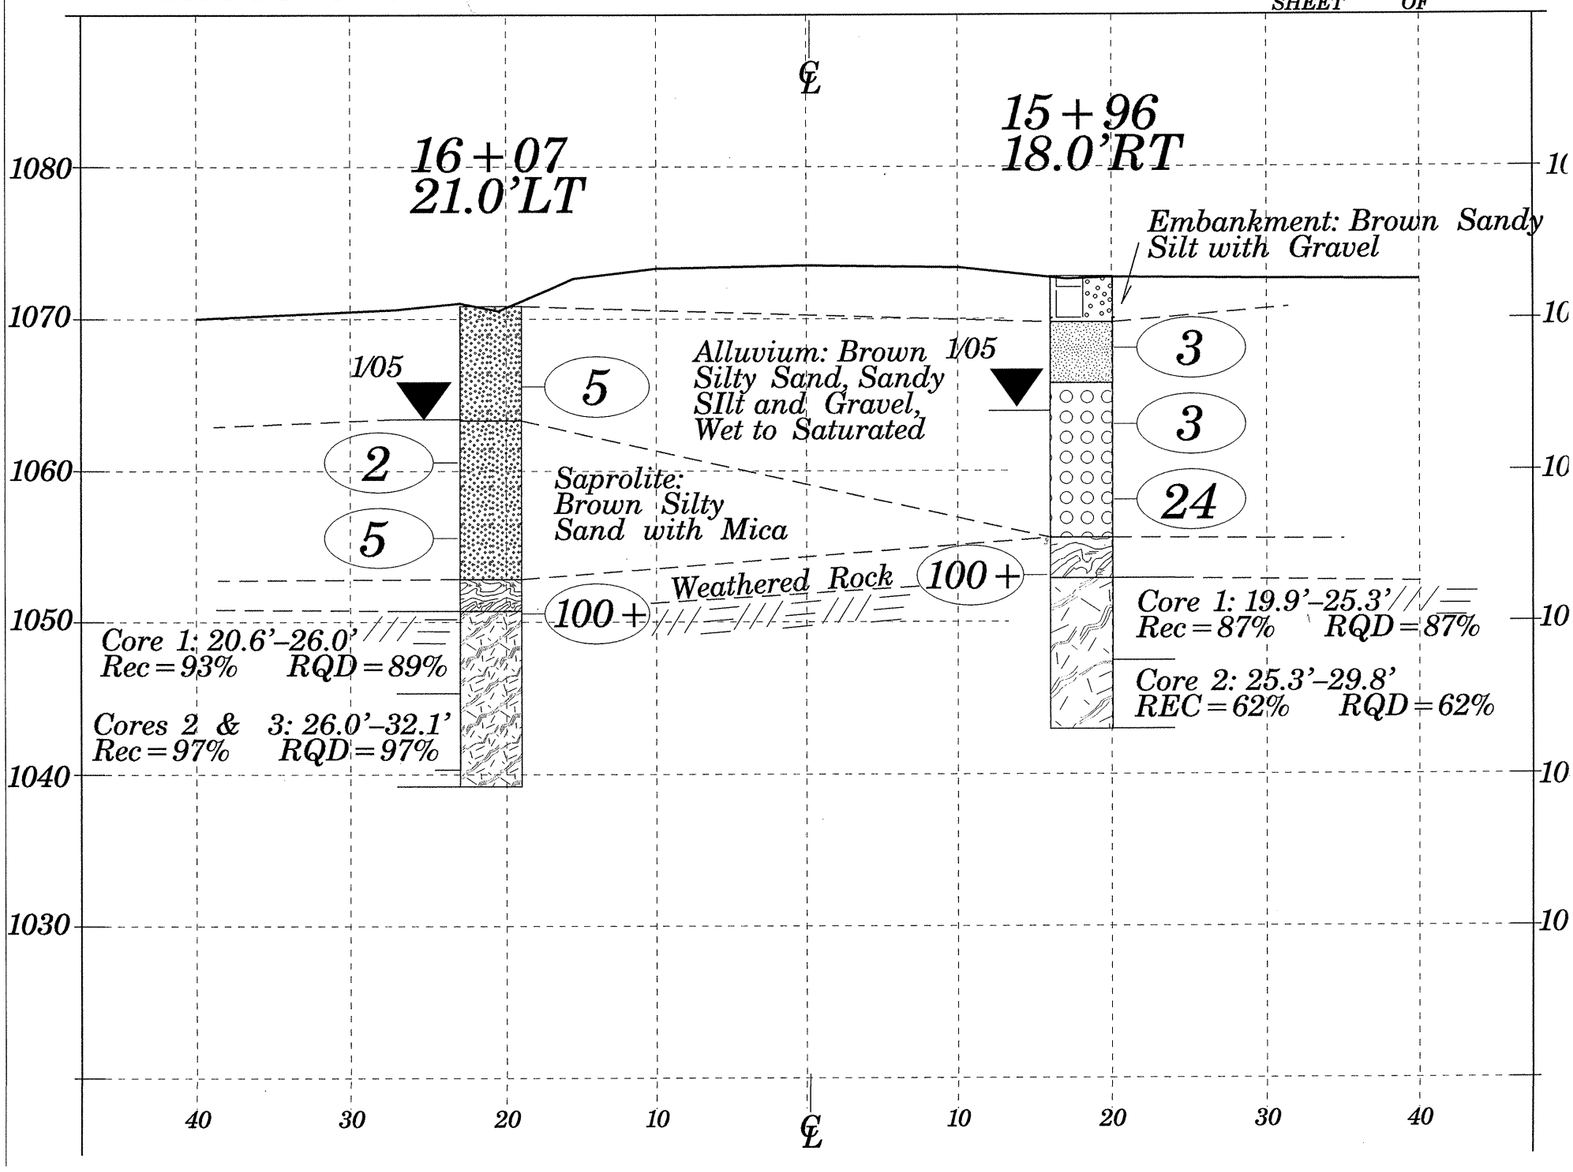
PROJECT 33413.1.1 B-4047
COUNTY BURKE
SHEET OF