B-3857 HENDERSON CO.
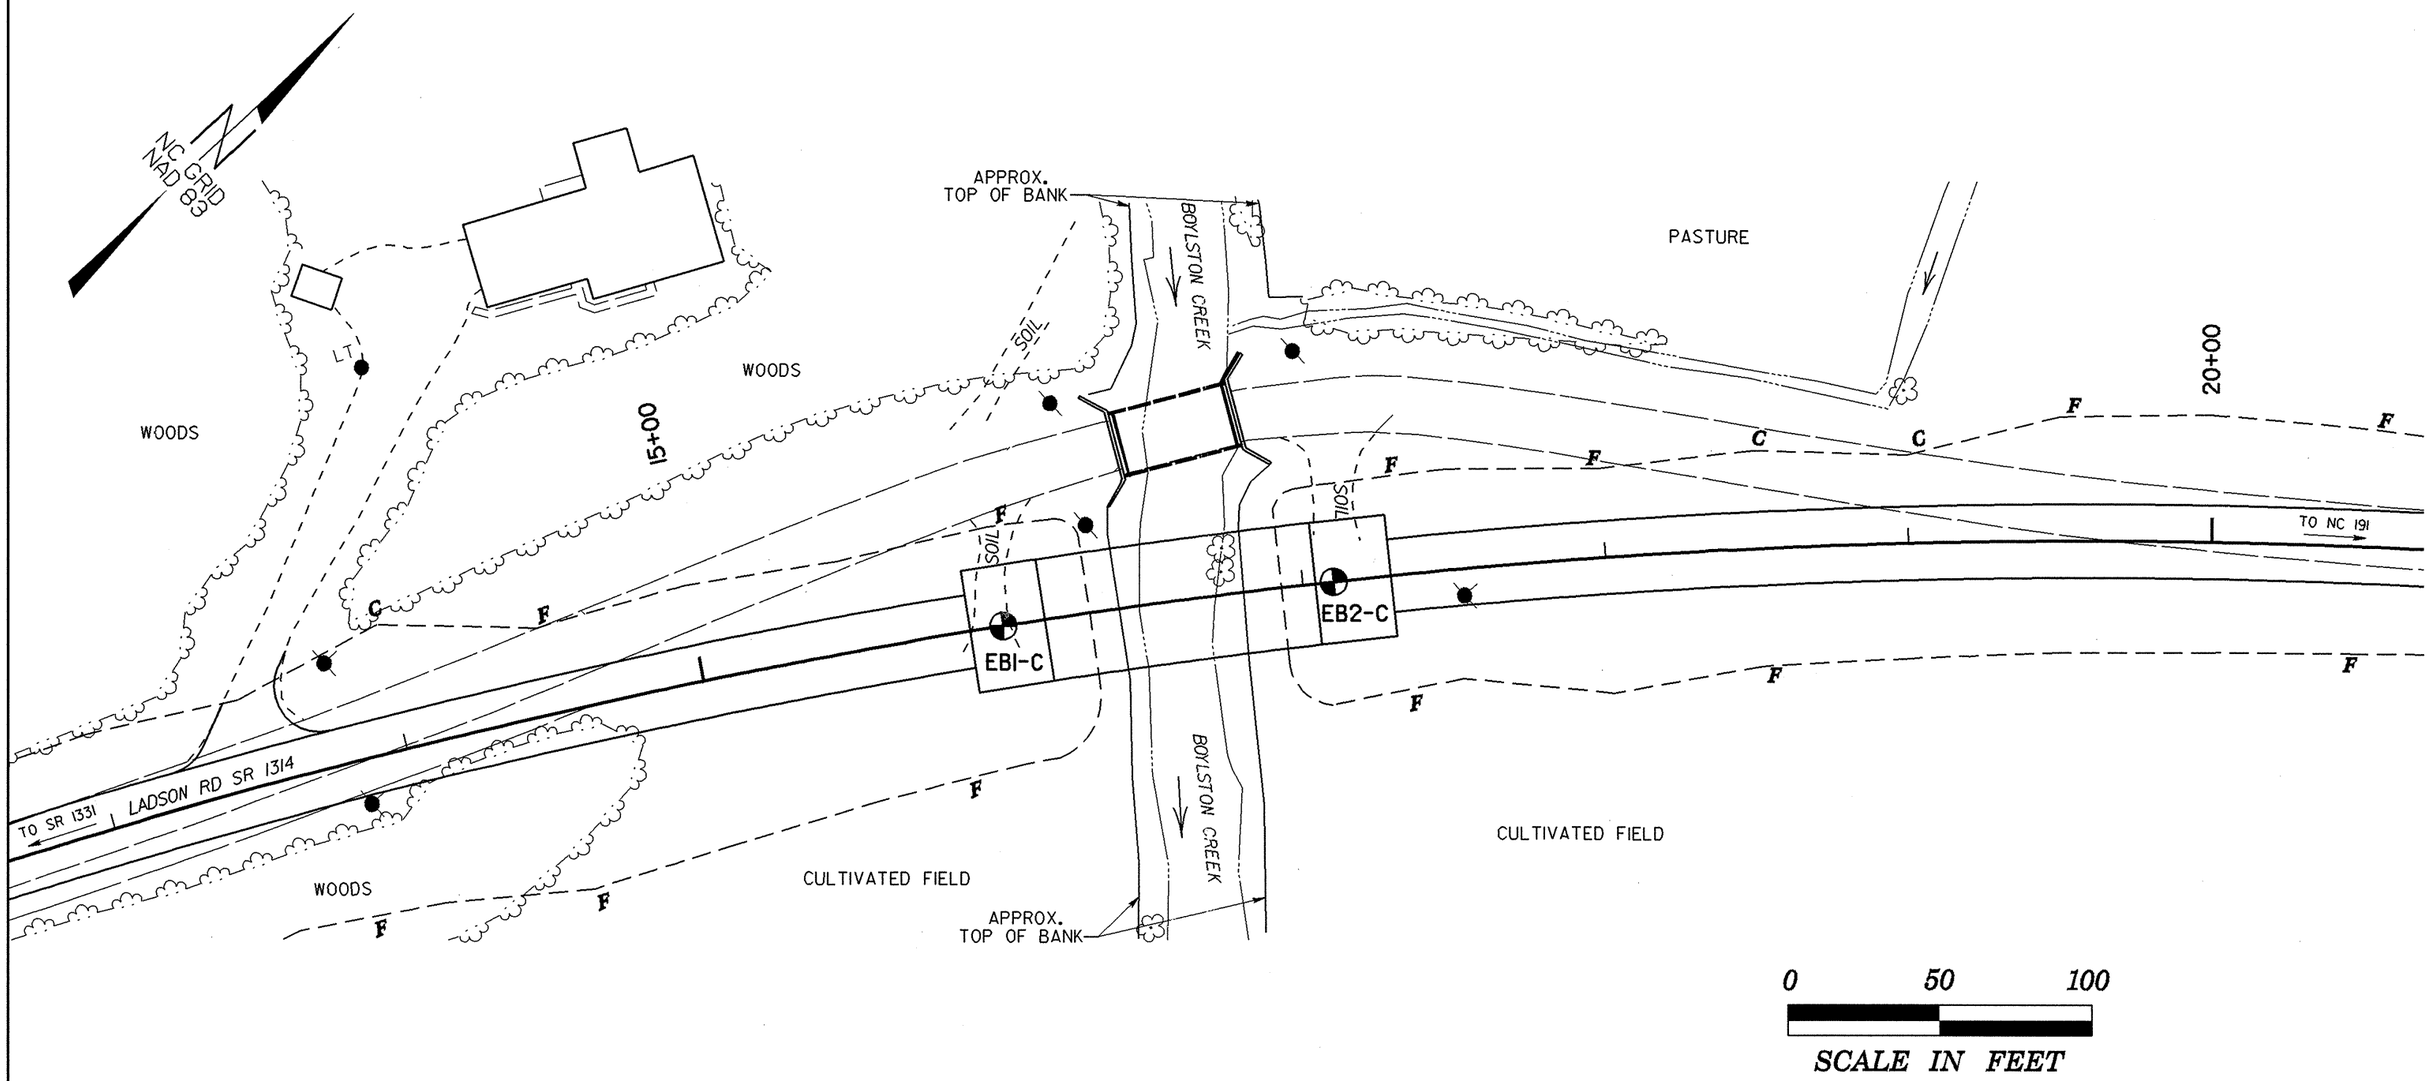
BRIDGE NO. 8 SITE PLAN