B-3857 33304.1.1
HENDERSON CO.
4 OF 5
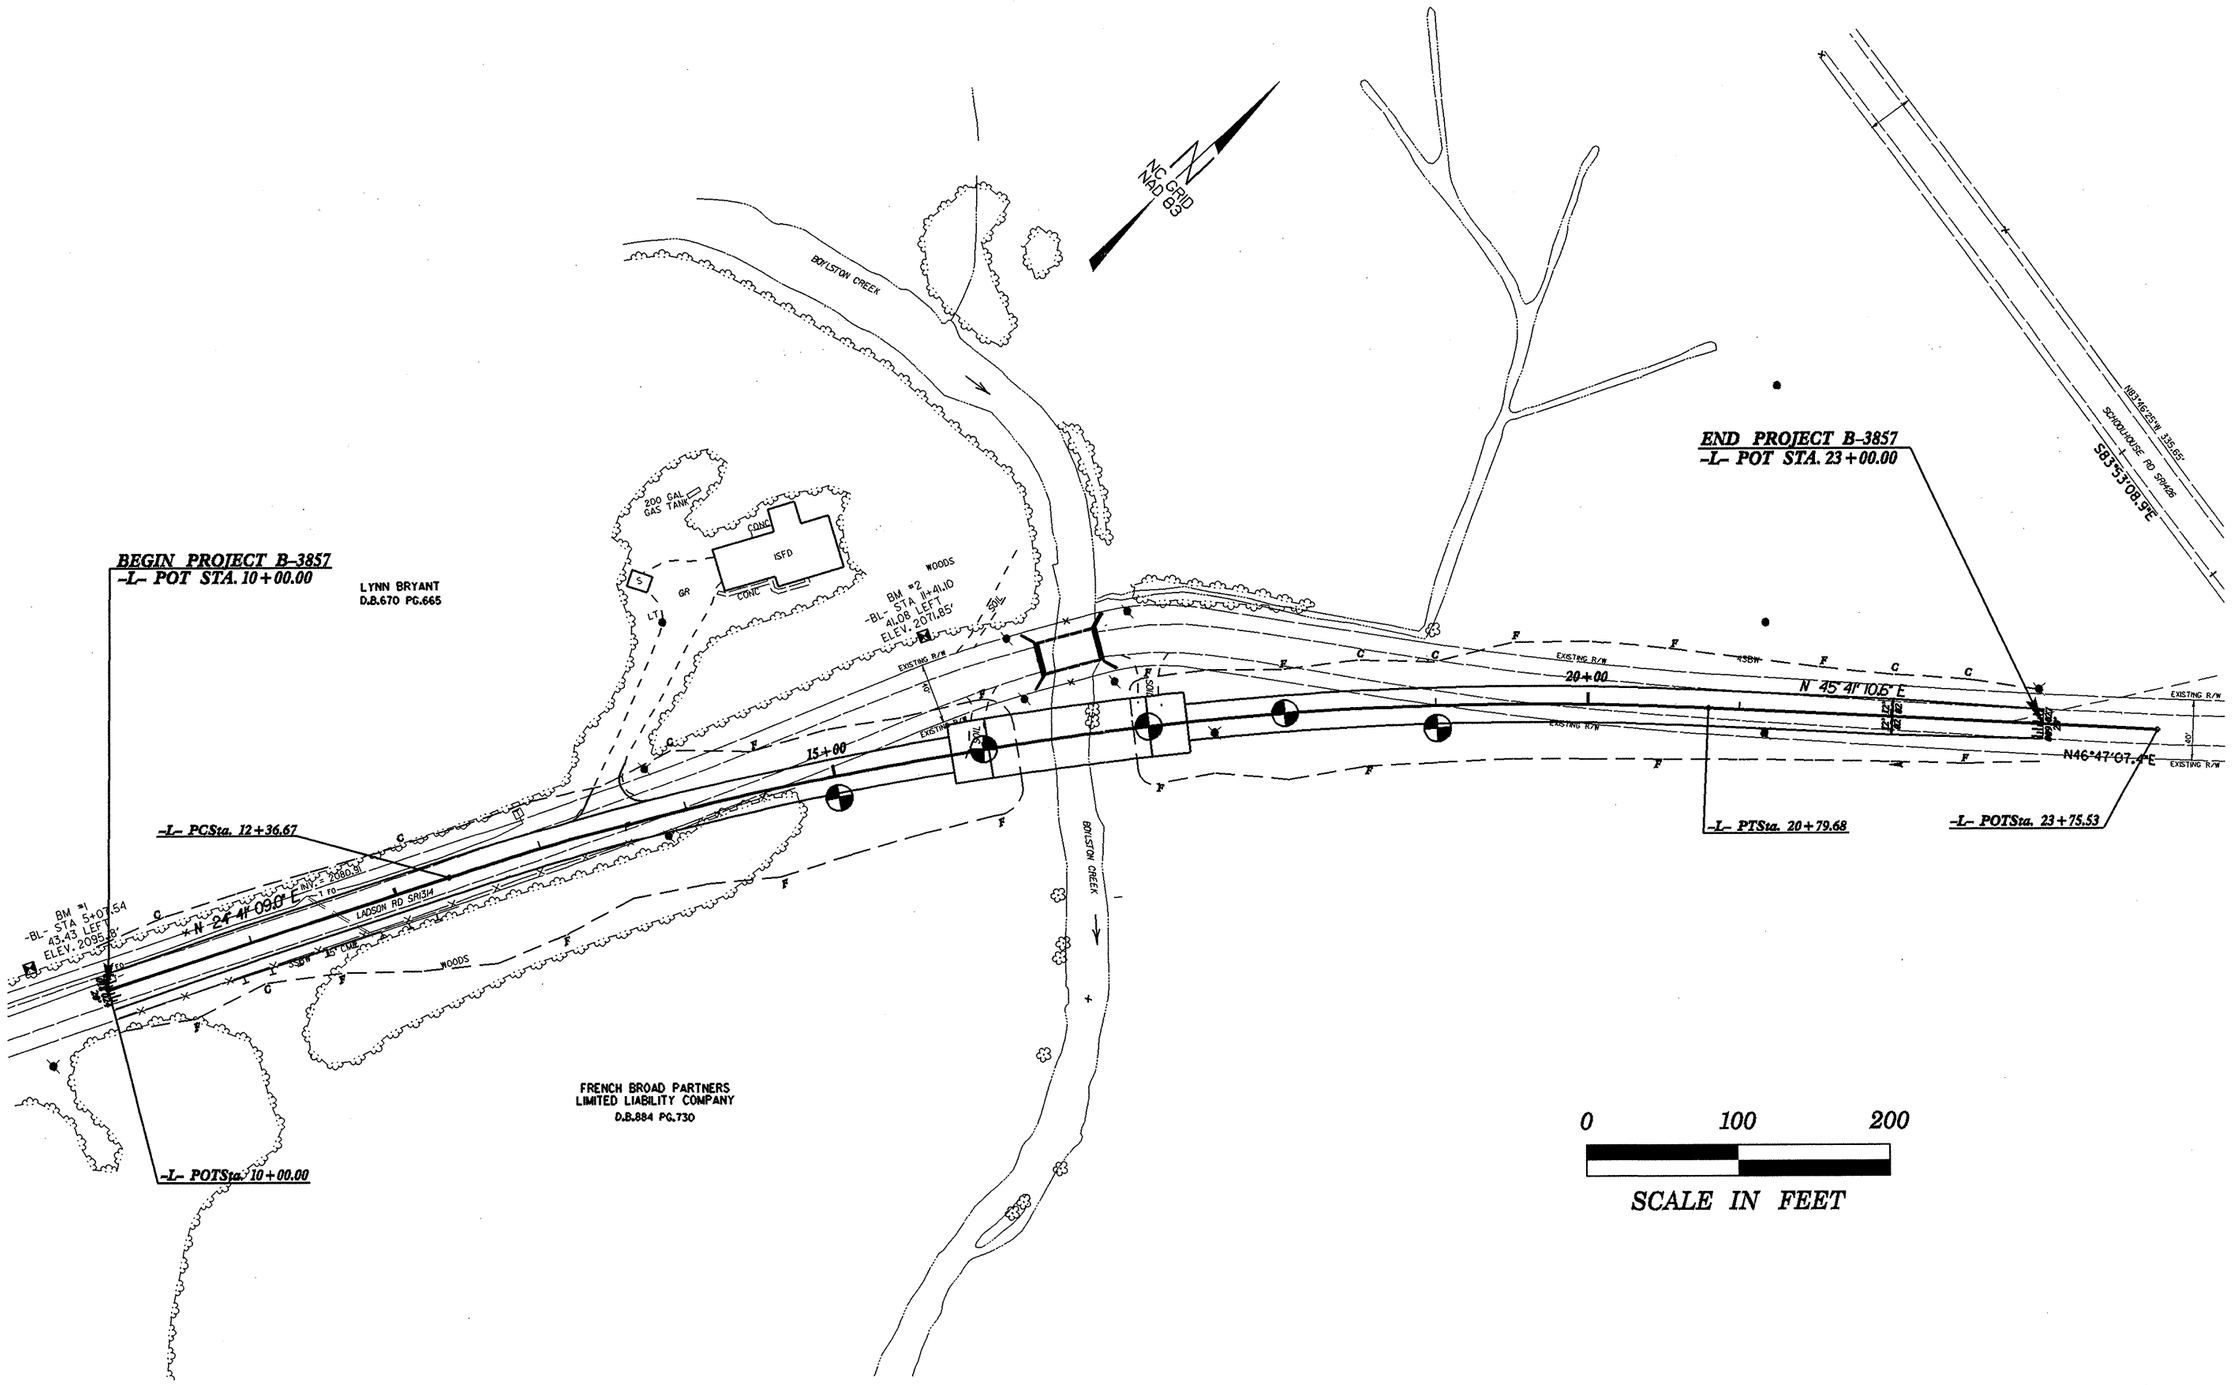
APPROACHES TO BRIDGE NO. 8 ON SR-1314 OVER BOYLSTON CREEK