PROJECT REFERENCE NO.	SHEET NO.
B-4222	5

ROADWAY DESIGN ENGINEER
NORTH CAROLINA PROFESSIONAL SEAL 27771 ENGINEER MATTHEW B. COPPLE
01/04/05

HYDRAULICS ENGINEER
NORTH CAROLINA PROFESSIONAL SEAL 18442 ENGINEER RICHARD LEON BOLLINGER, JR.
01/04/05

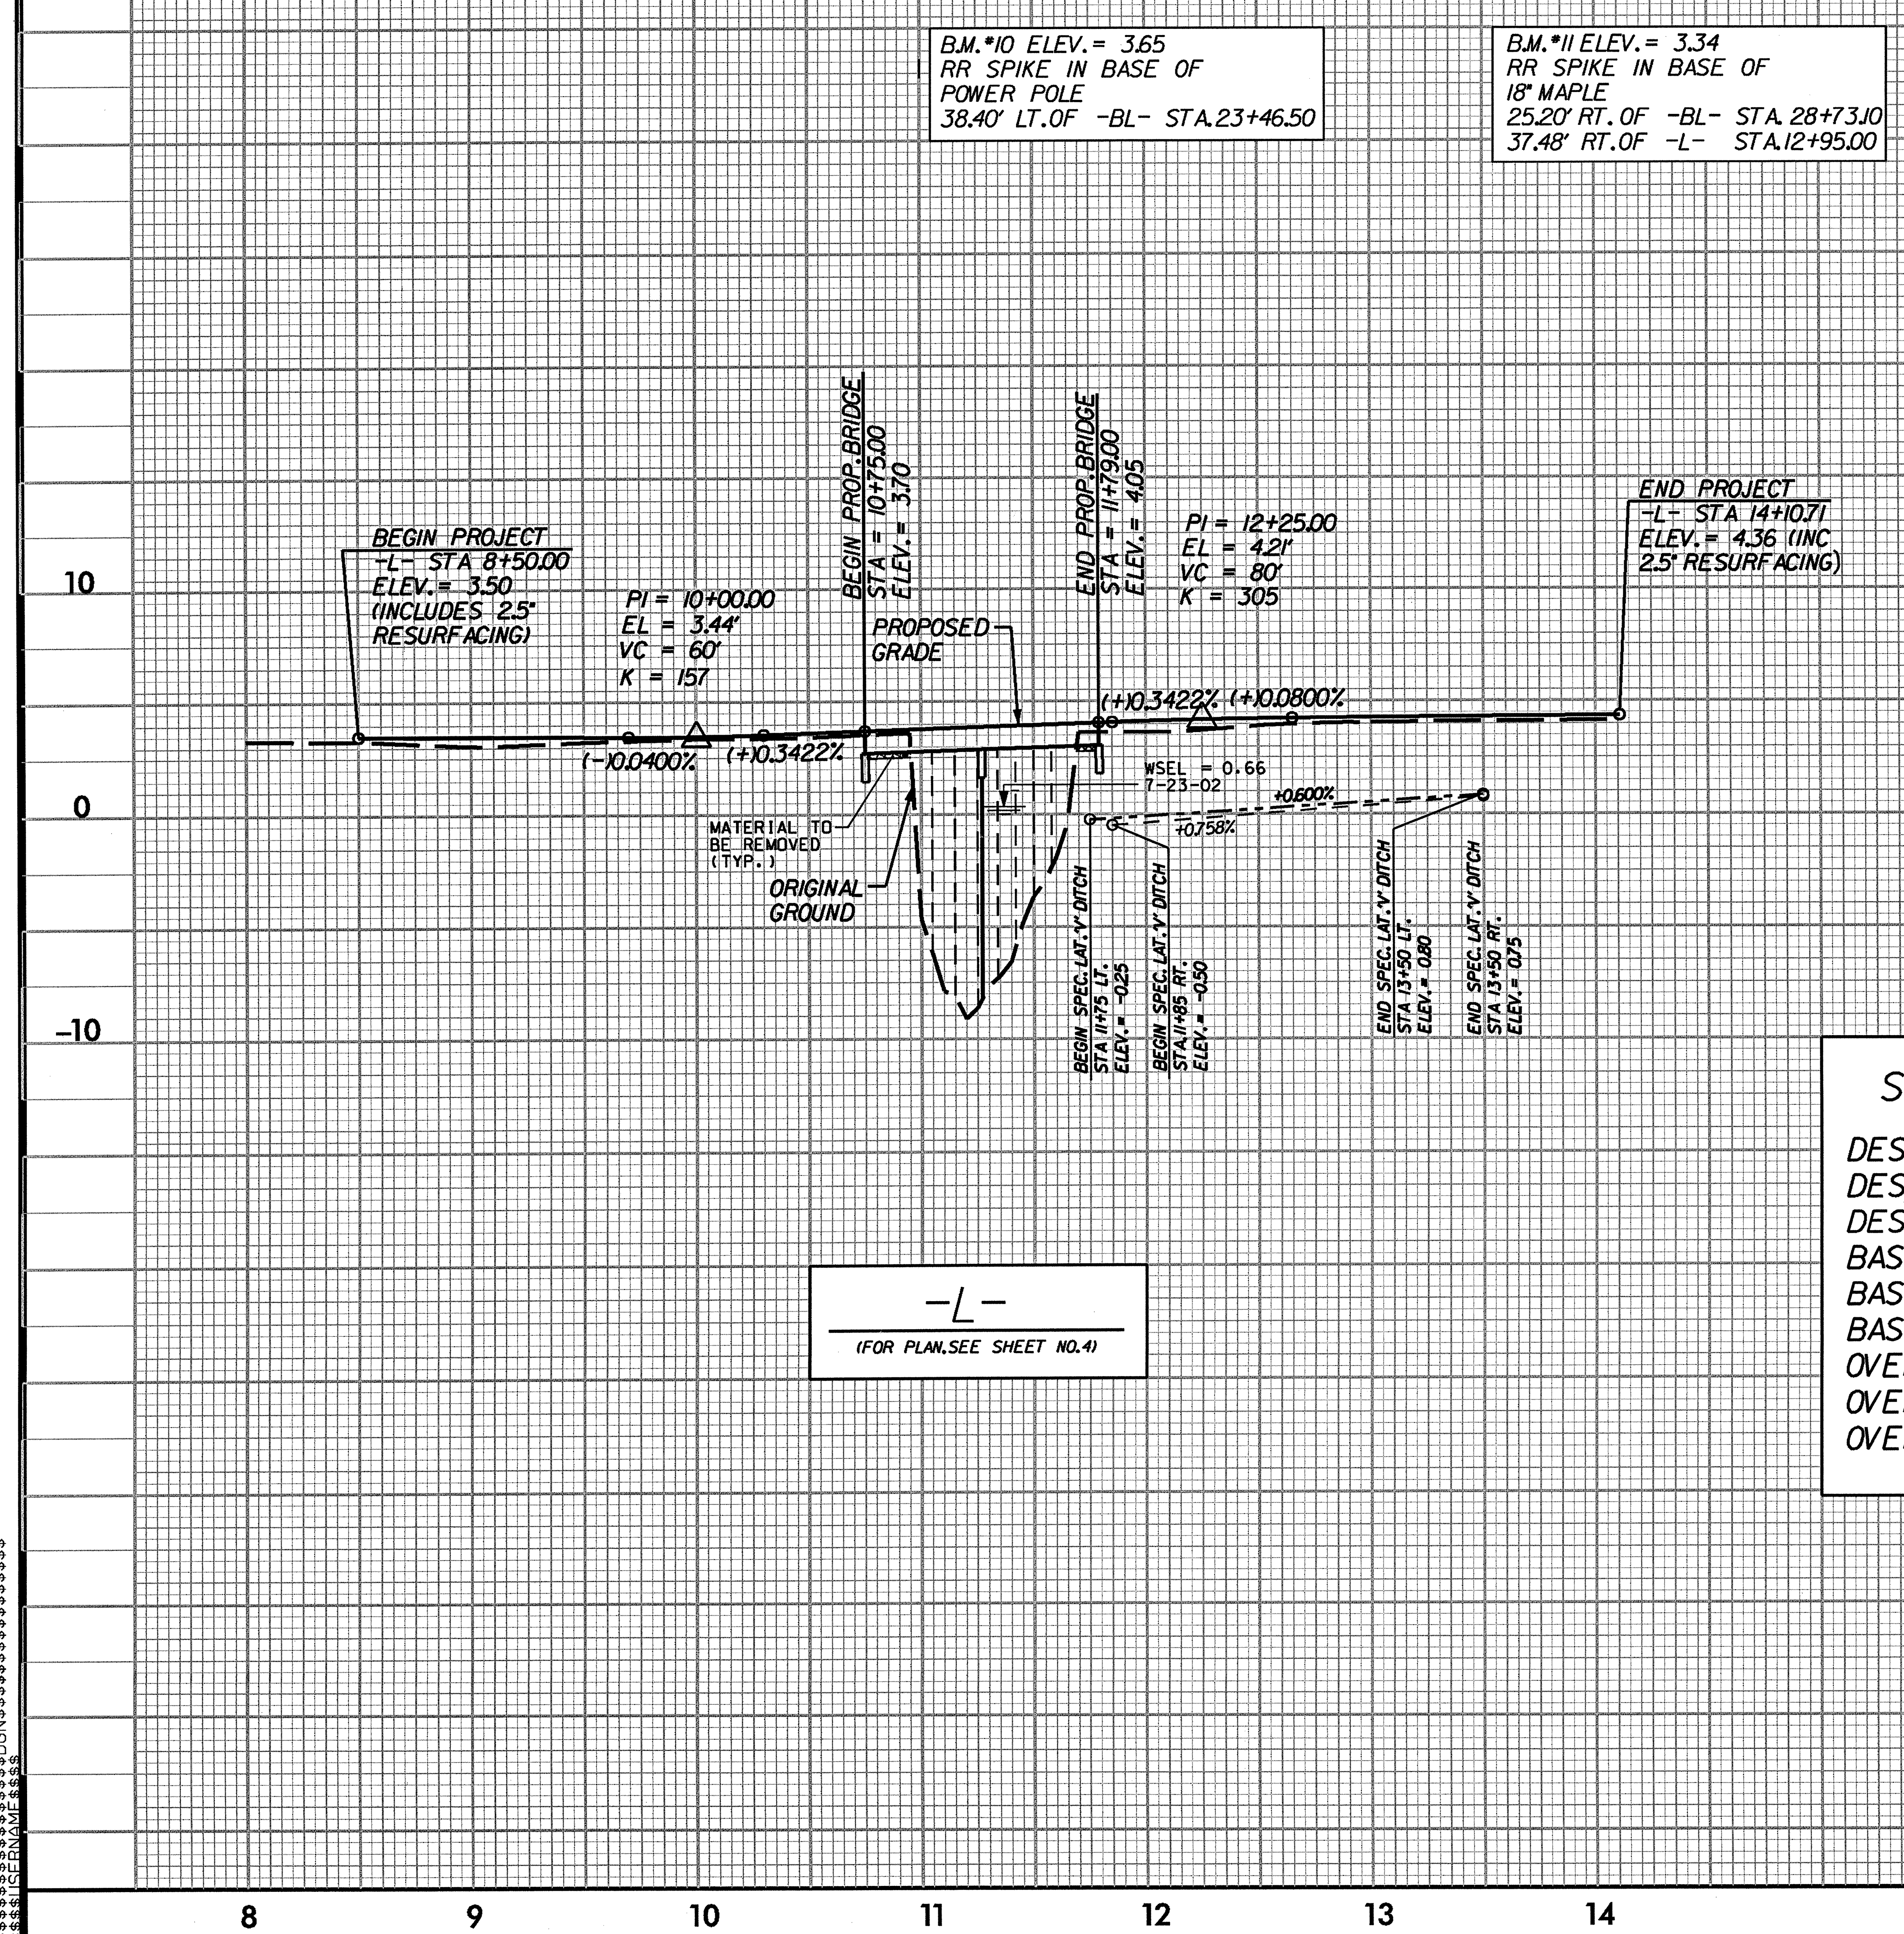

-L-

(FOR PLAN, SEE SHEET NO.4)

STRUCTURE HYDRAULIC DATA

DESIGN DISCHARGE	=		N/A
DESIGN FREQUENCY	=	25	YRS
DESIGN HW ELEVATION	=		N/A
BASE DISCHARGE	=		N/A
BASE FREQUENCY	=	100	YRS
BASE HW ELEVATION	=	5.9	FT
OVERTOPPING DISCHARGE	=		N/A
OVERTOPPING FREQUENCY	=	< 10	YR.
OVERTOPPING ELEVATION	=	2.6	FT

Ramey Kemp & Associates, Inc.
Transportation Consulting Engineers
4928-A Windy Hill Drive Raleigh, North Carolina 27609
(919) 872-5115 fax (919) 878-5416

$$$$$SYSTIME$$$$$ $$$$$$$$$DGN$$$$$$$$$$$$$$$$ $$$$$USERNAME$$$$$